



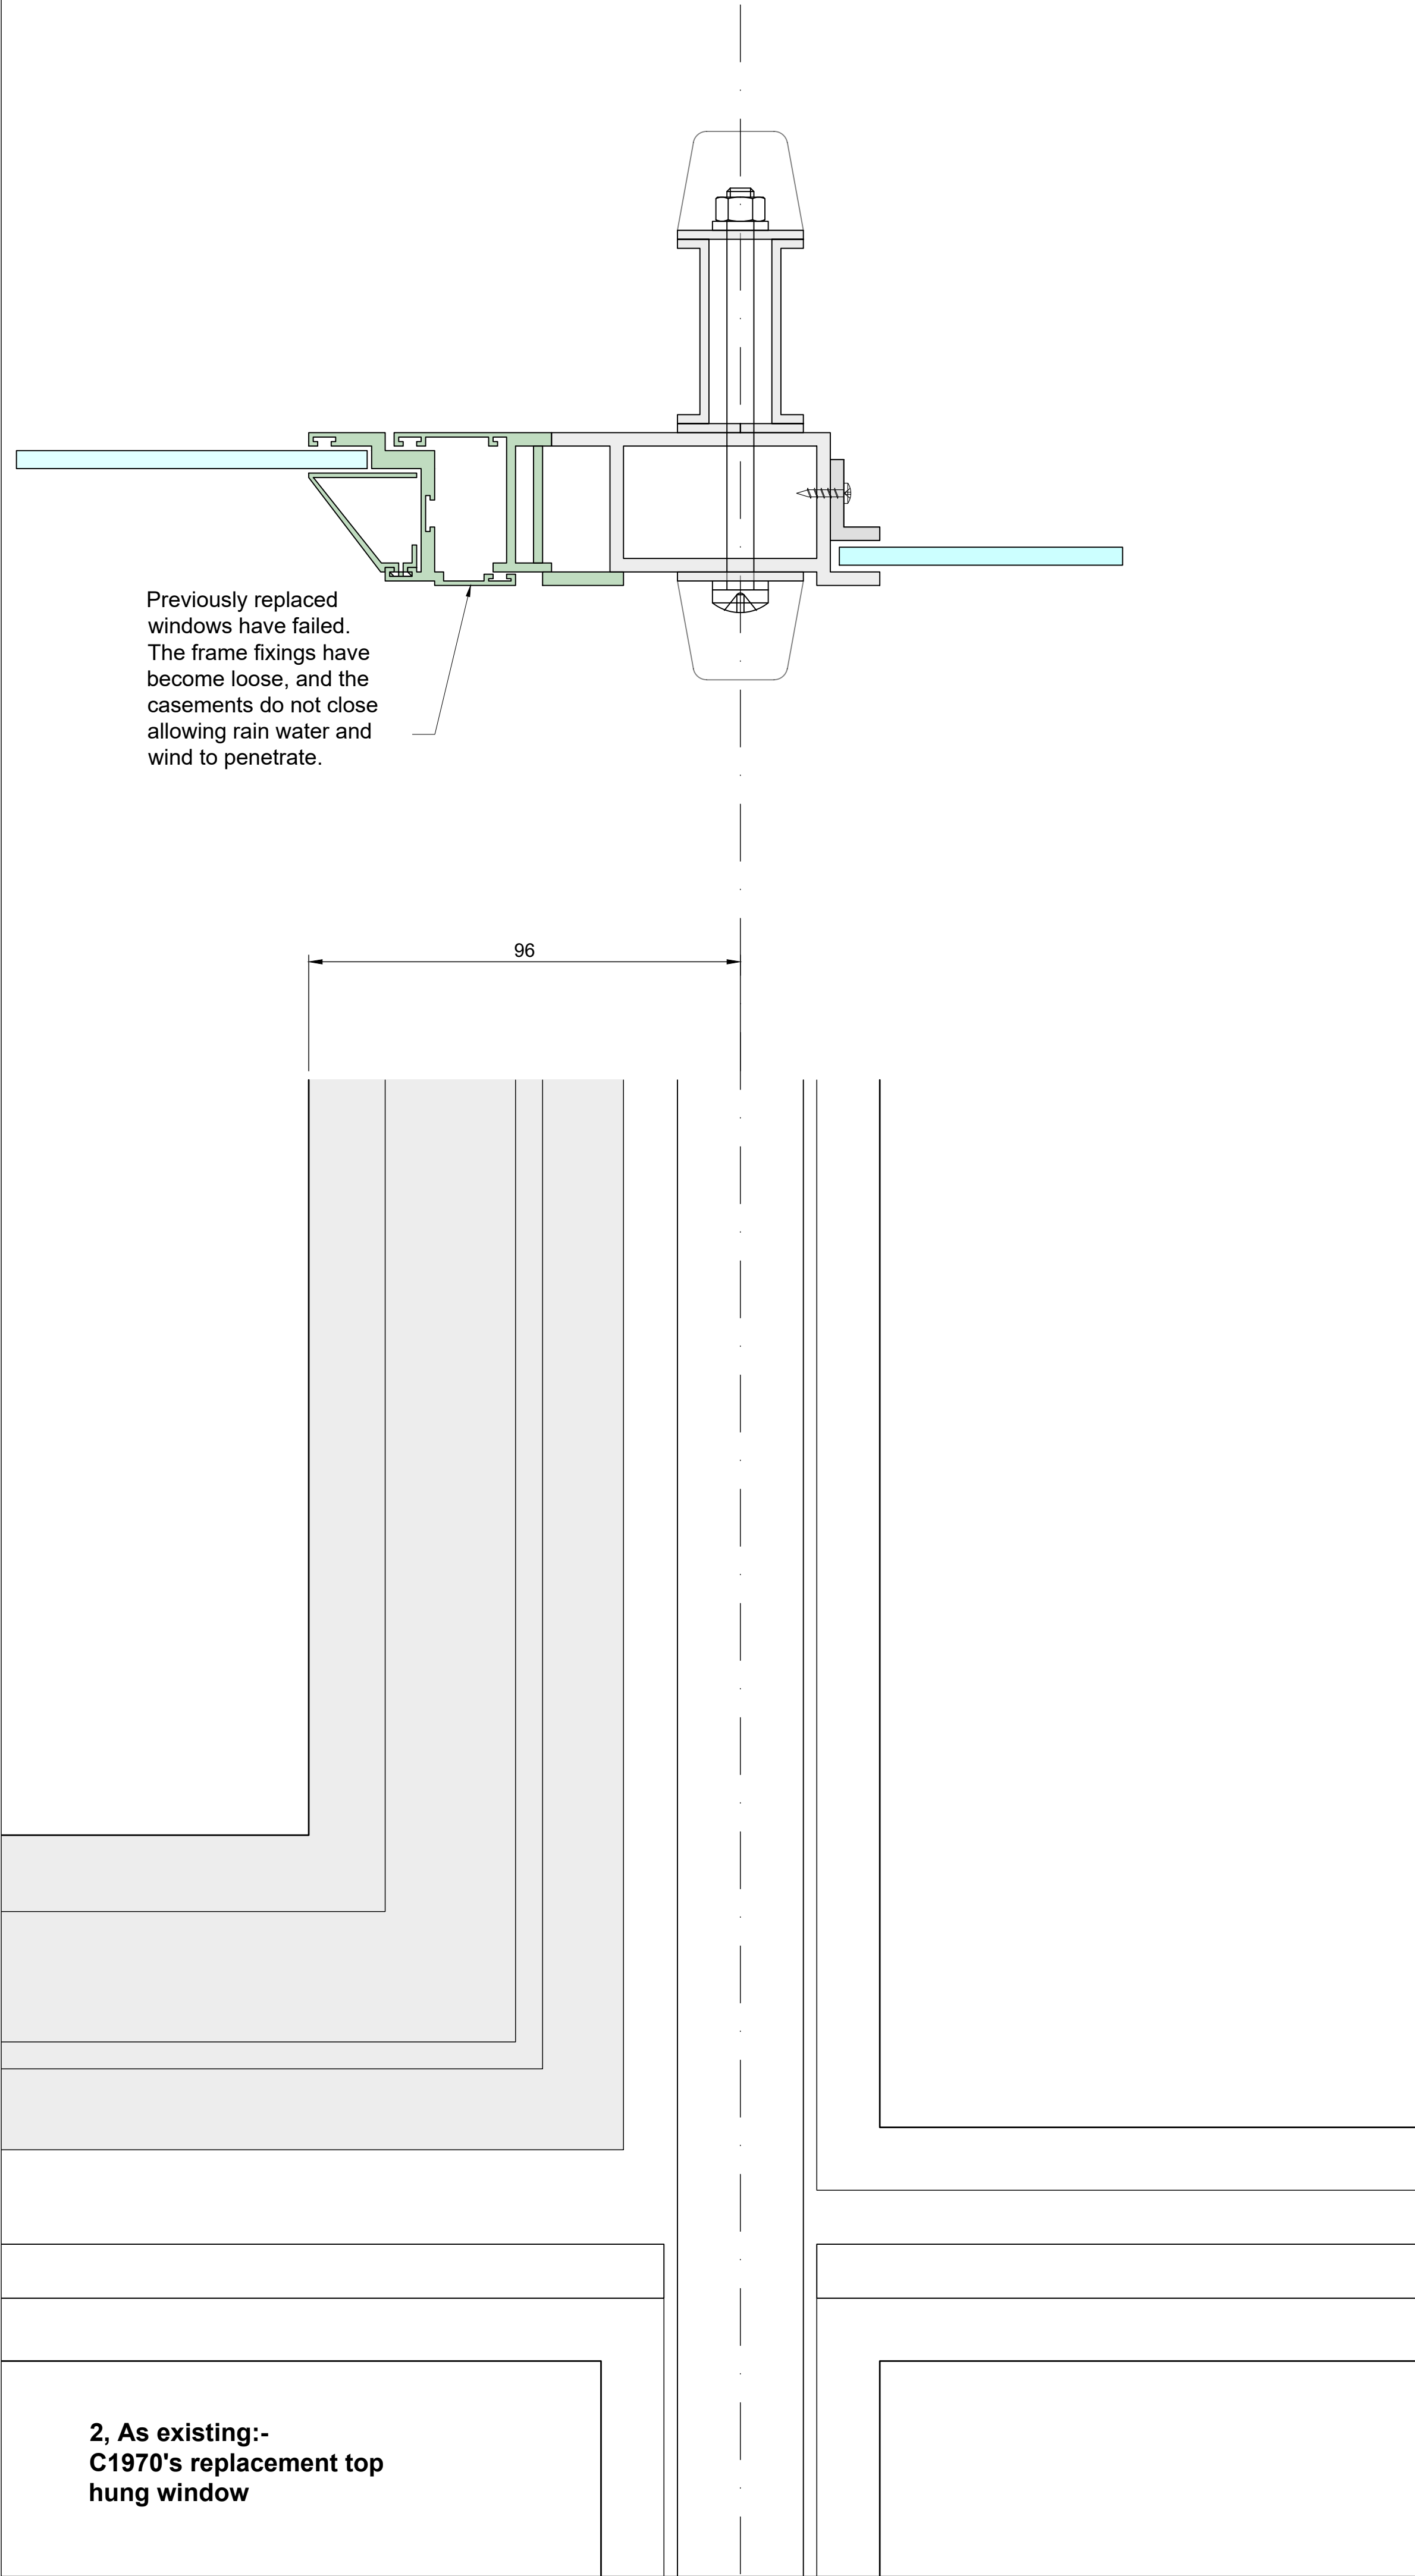

2, As existing:-
C1970's replacement top
hung window

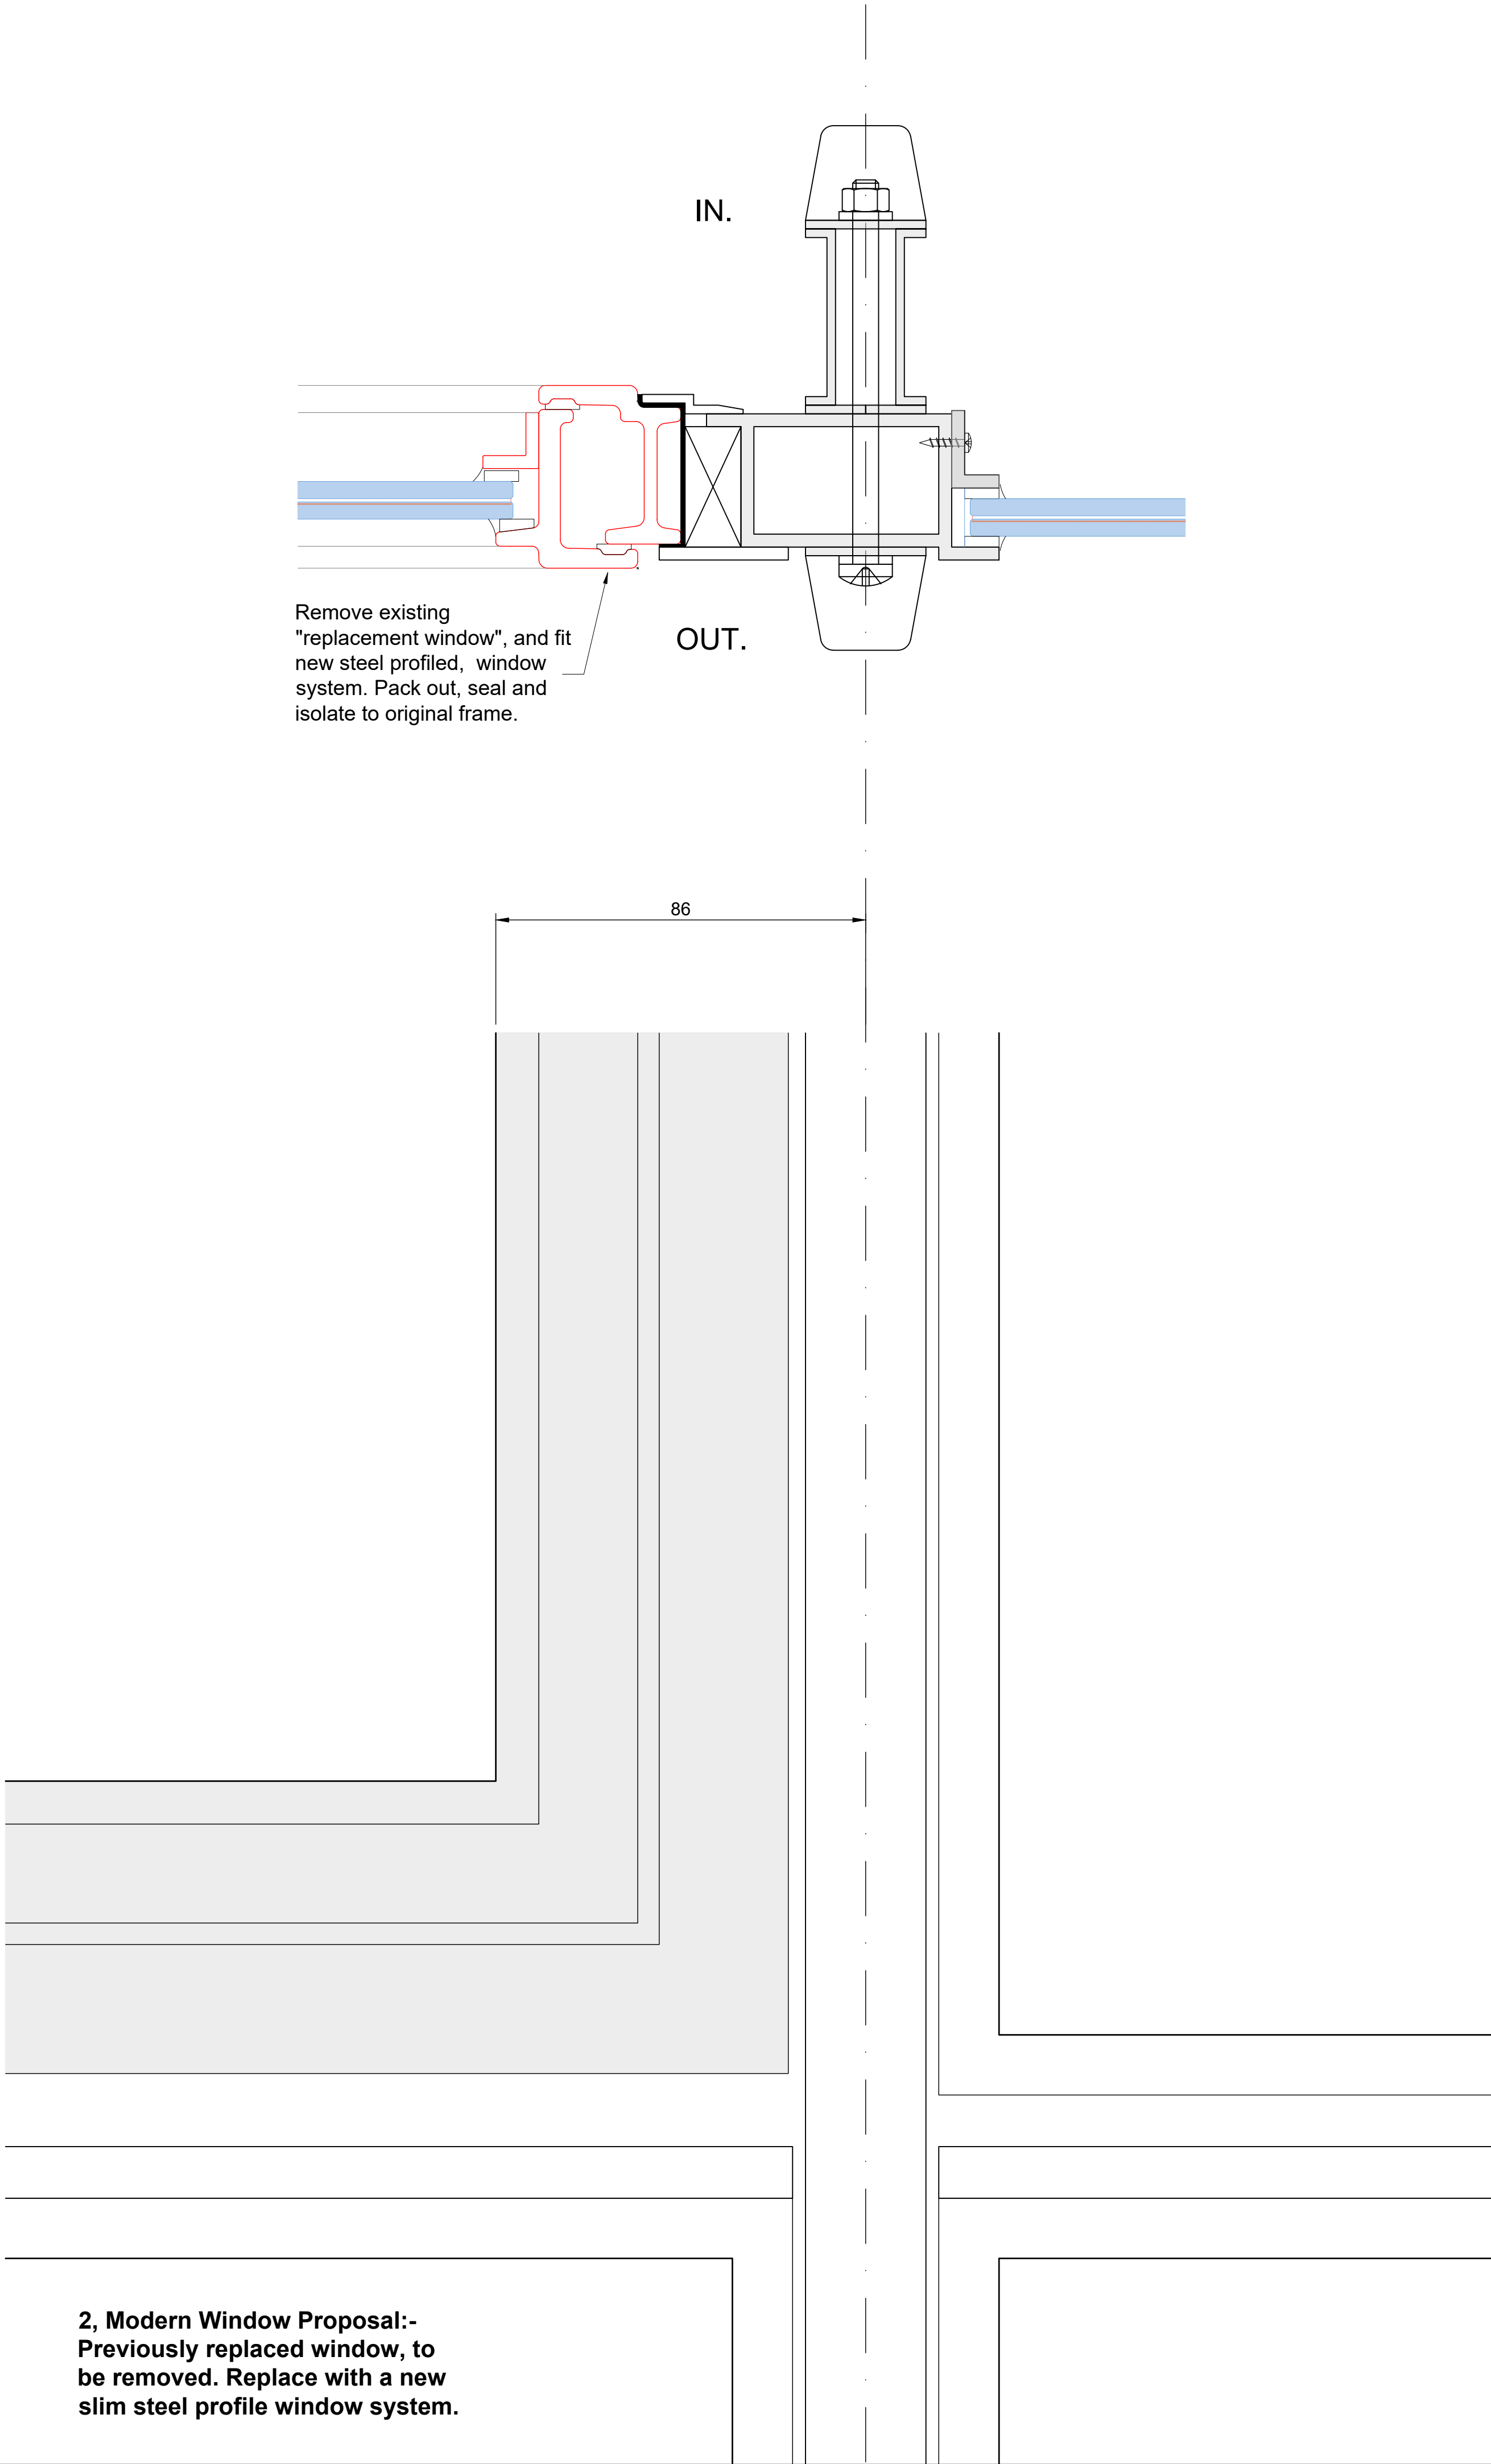

2, Modern Window Proposal:-
Previously replaced window, to
be removed. Replace with a new
slim steel profile window system.

General Notes

- This drawing is © copyright Hampshire County Council 2020. No unauthorised reproduction of any kind is permitted.
- ~~No dimensions to be scaled from this drawing. Verify all dimensions prior to construction. Immediately report any discrepancies on the document to the Architect/Contract Administrator.~~ This document shall be read in conjunction with associated models, specifications and related consultant's documents.
- Drawing to be read with all relevant Architectural, Interiors, Structural, M&E, Drainage/Public Health, Landscape, Civils and Interiors drawings and specifications.
- This map is reproduced from Ordnance Survey material with the permission of Ordnance Survey on behalf of the controller of Her Majesty's Stationery Office © Crown copyright. Unauthorized reproduction infringes Crown Copyright & may lead to prosecution or civil proceedings (100019180) 2020.

 Hampshire
County Council

Notes:

Read this drawing in conjunction with
Drg. C09314-601

02550Millimeters

P5	Window and Glazing system changed	21/09/2021	SA	js
P4	A2 Approved for Planning stage	22/05/2021	SA	js
P3	A2 Updated LBC proposals	08/03/2021	SA	js
P2	A2 Updated LBC proposals	28/01/2021	SA	js

RevDescriptionDateByChkd

HCC Property Services,
Three Minster's House,
76 High Street, Winchester SO23 8UL
tel: (01962) 847801

Property Services

PROJECT NAME

Warblington School

SHEET NAME

Existing Building
Top Hung Window Replacement
Cropped elevation and details

SCALE

1:1 @ A1

DRAWN

SA

CHKD

js

APRV

SH

DRAWING No.

project code - originator - volume - level - type - role - number

version

P09314-HCC-ZZ -602

P5

00

SUITABILITY

code description

A2 APPROVED FOR PLANNING STAGE