


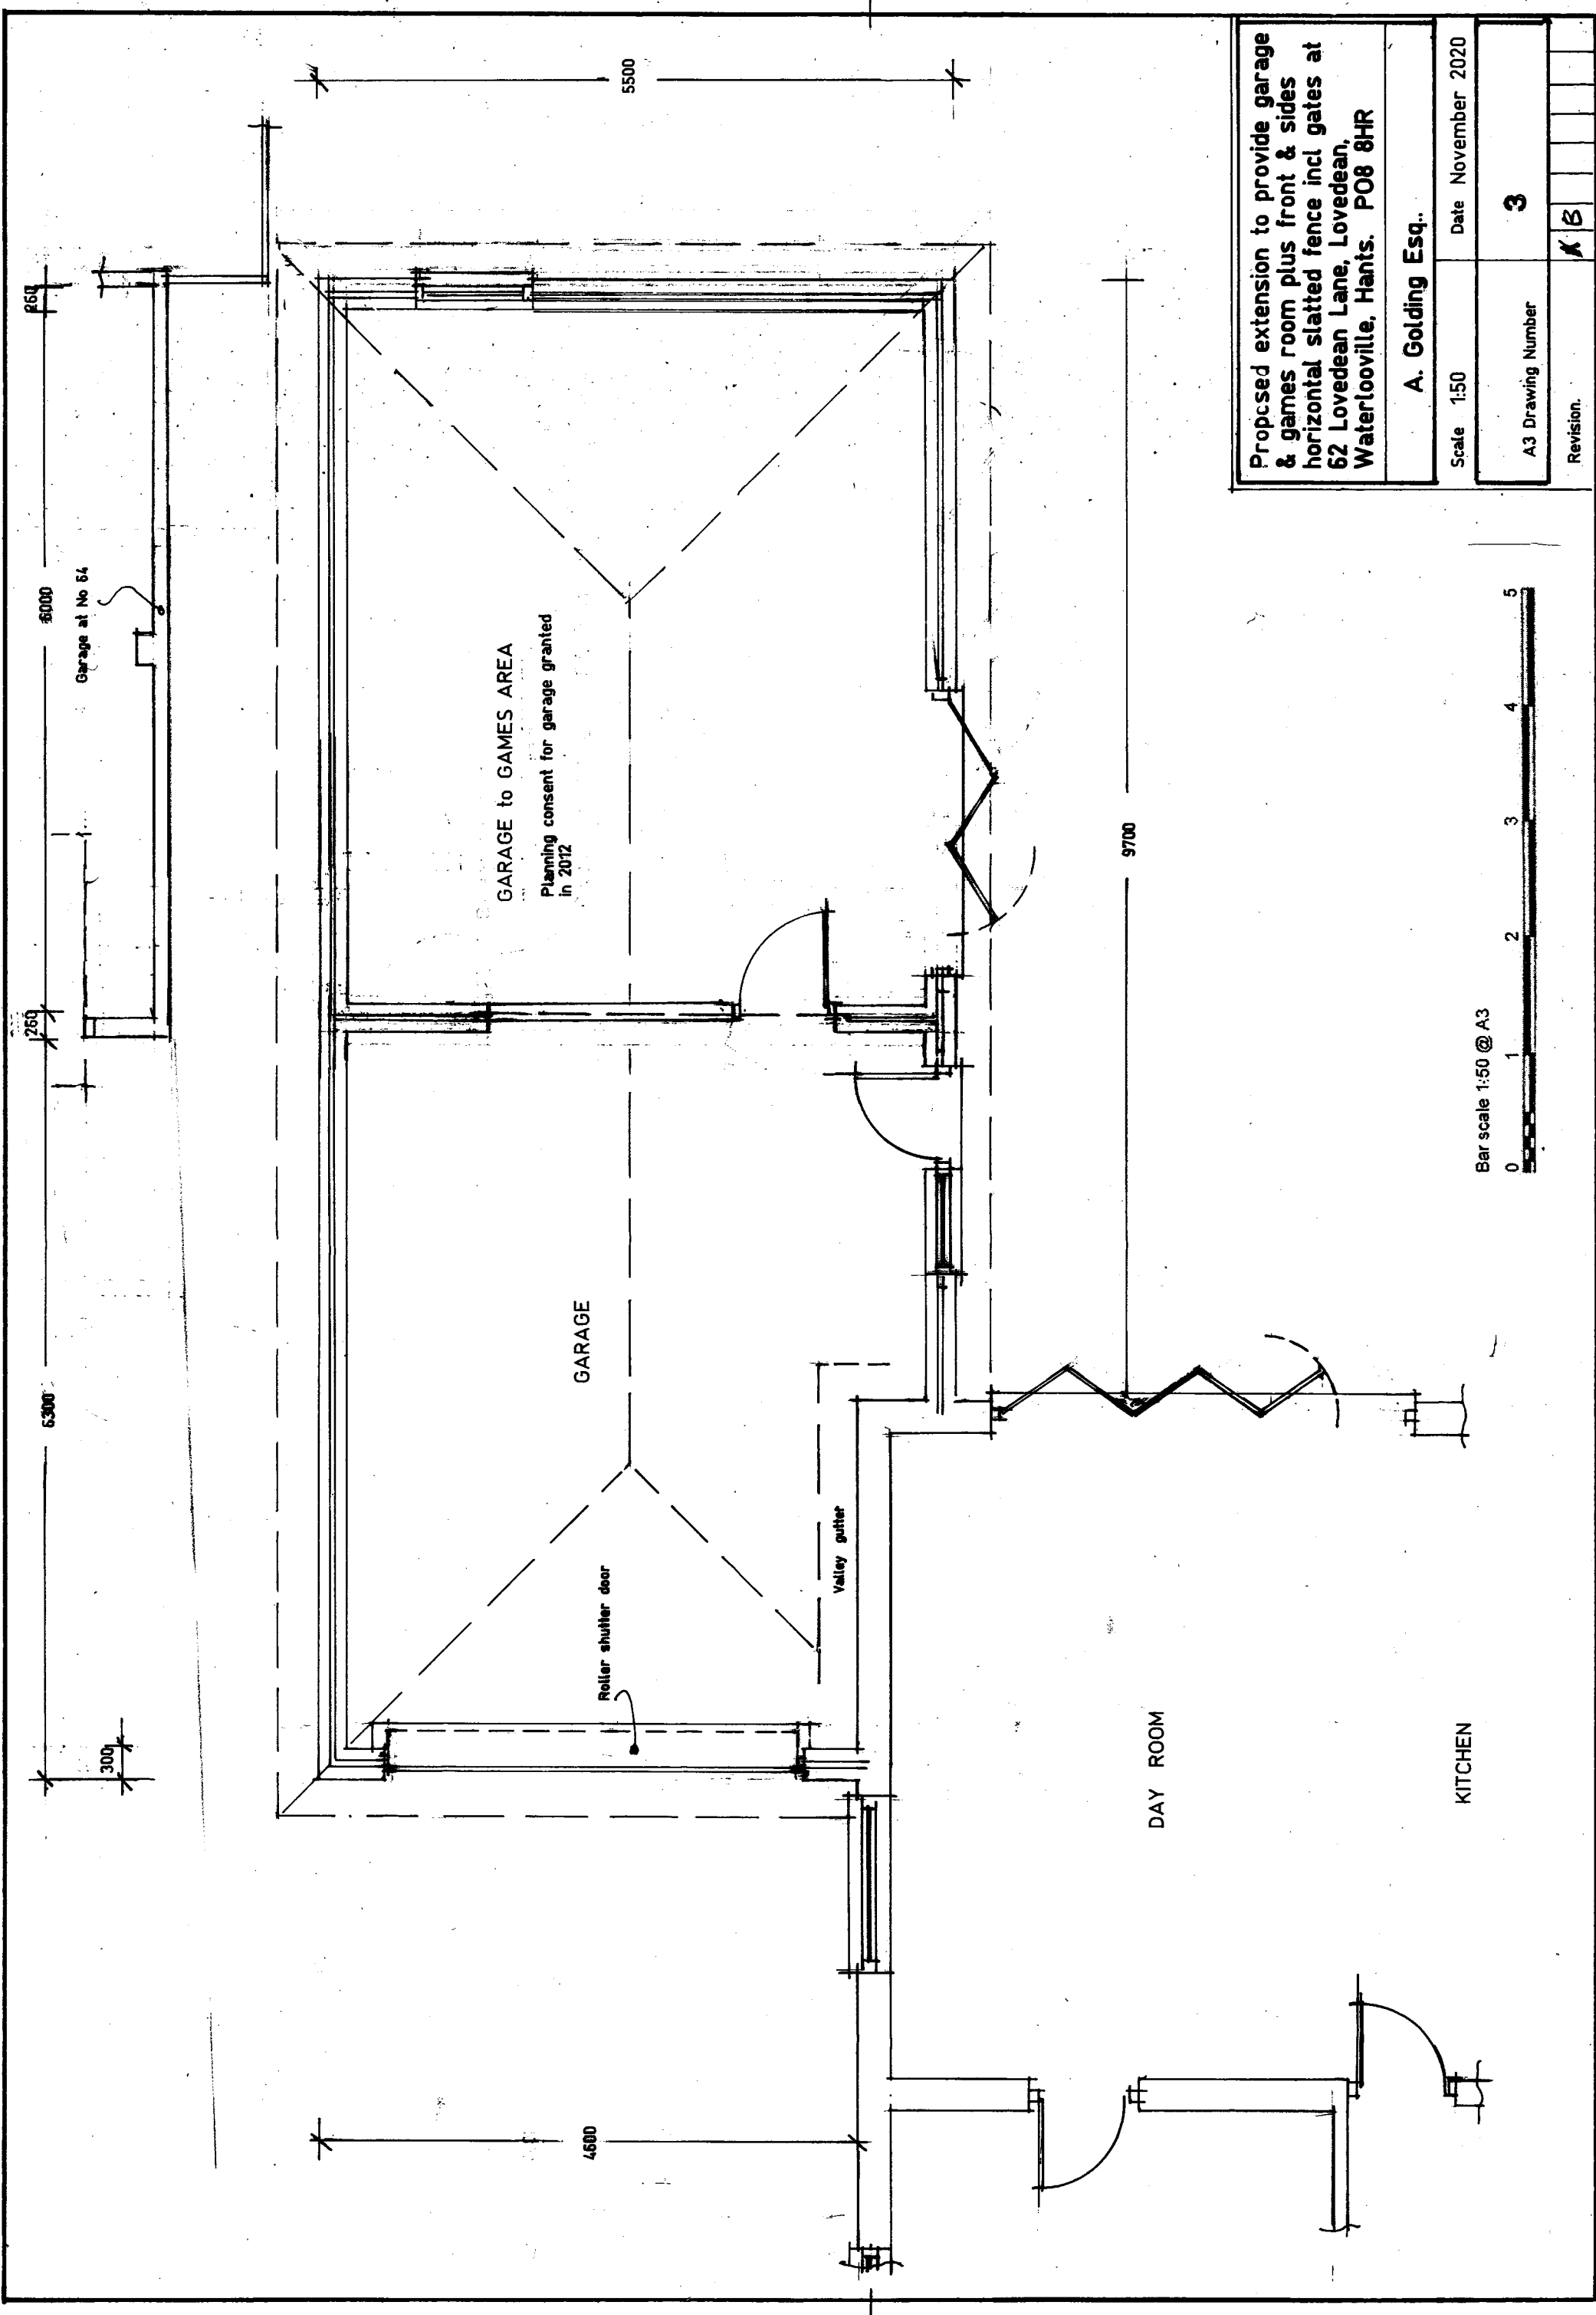

Proposed extension to provide garage & games room plus front & sides horizontal slatted fence incl gates at 62 Lovedean Lane, Lovedean, Waterlooville, Hants. PO8 8HR	
A. Golding Esq.	
Scale 1:50	Date November 2020
A3 Drawing Number	3
Revision.	A B