

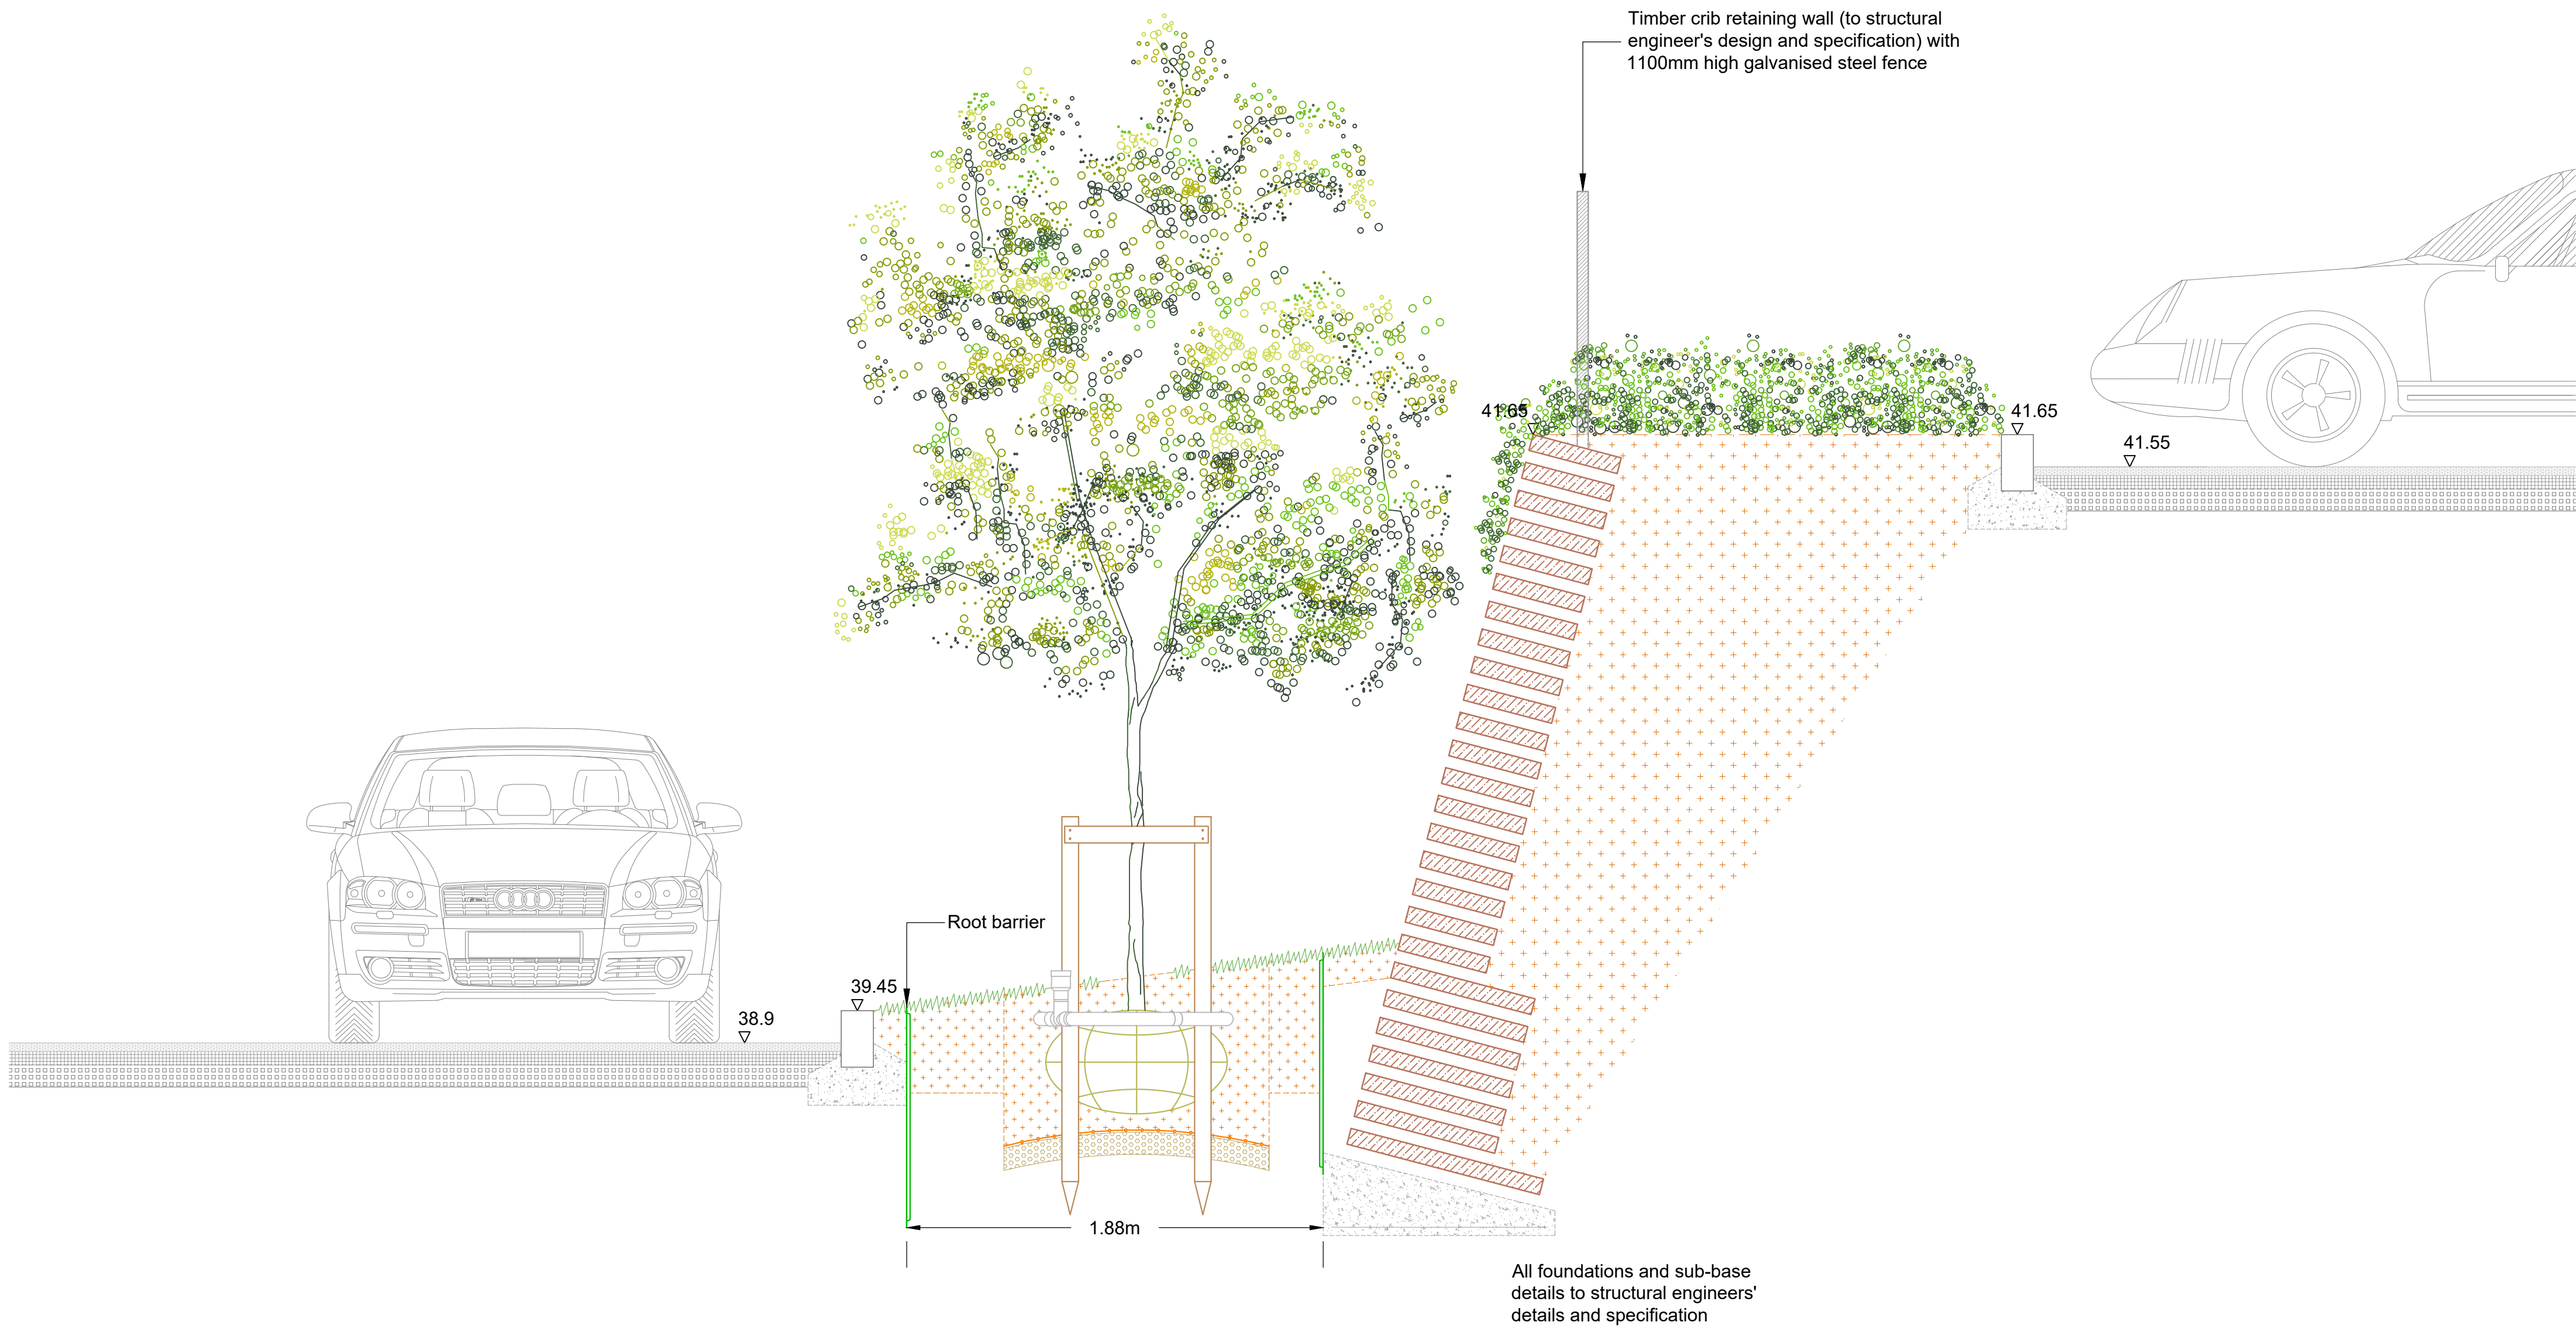


SECTION LOCATION PLAN (1:500)

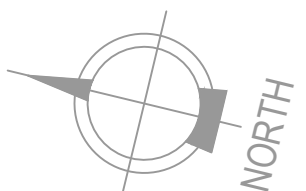

© 2019 RPS Group


- Notes
1. This drawing has been prepared in accordance with the scope of RPS's appointment with its client and is subject to the terms and conditions of that appointment. RPS accepts no liability for any use of this document other than by its client and only for the purposes for which it was prepared and provided.
 2. If received electronically it is the recipient's responsibility to print to correct scale. Only written dimensions should be used.
 3. This drawing should be read in conjunction with all other relevant drawings and specifications.

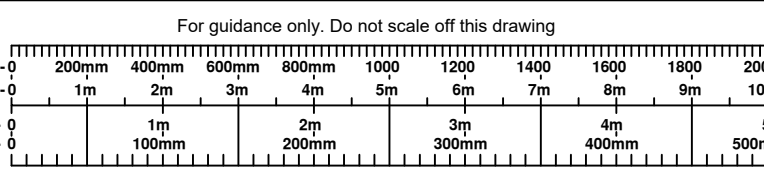

A

A'

road grassed verge with avenue tree planting timber crib retaining wall planting bed parking bay

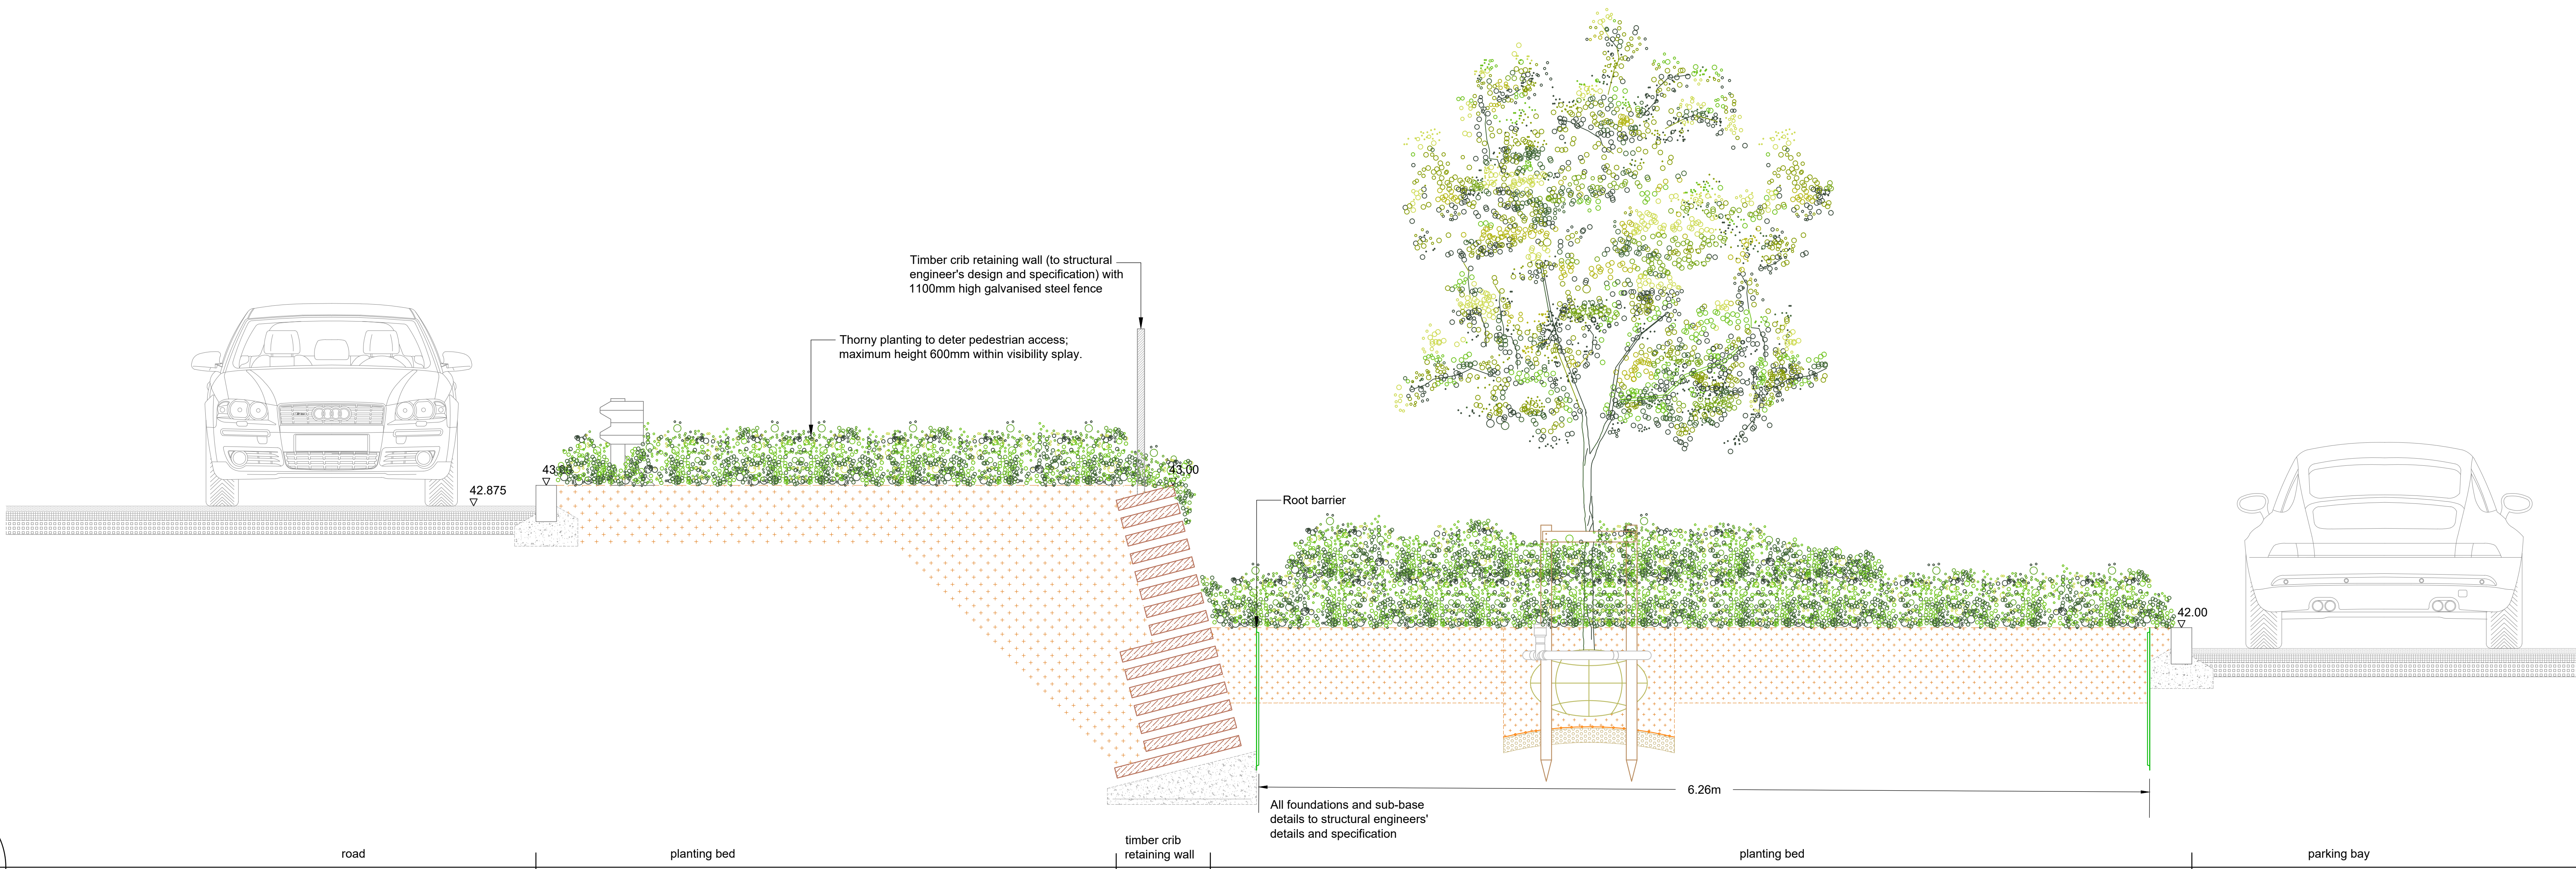

B

B'

road planting bed timber crib retaining wall planting bed parking bay

PD2	Amendment to fencing detail and tree positions	JBT	DC	09.06.21
PV1	First issue	JBT	DC	24.05.21
Rev	Description	By	Ckd	Date



Salisbury House, 2A Tetterhall Road,
Wolverhampton, West Midlands, WV1 4SA
T: 01902 555500 E: enquiries@rpsgroup.com

Client **Lidl Great Britain Ltd.**

Project **Lidl Havant**

Title **Illustrative Typical Sections**

Status	Scale	Date Created
Approval	1:20 @ A0	May 2021
Task Team Manager	Information Author	Task Information Manager
JBT	JBT	DC

Document Number **JSL3712-RPS-XX-EX-DR-L-905**

Project Code - Originator - Zone - Level - Type - Role - Drawing Number

RPS Project Number **JSL3712** Suitability **S03** Revision **P02**

rpsgroup.com