




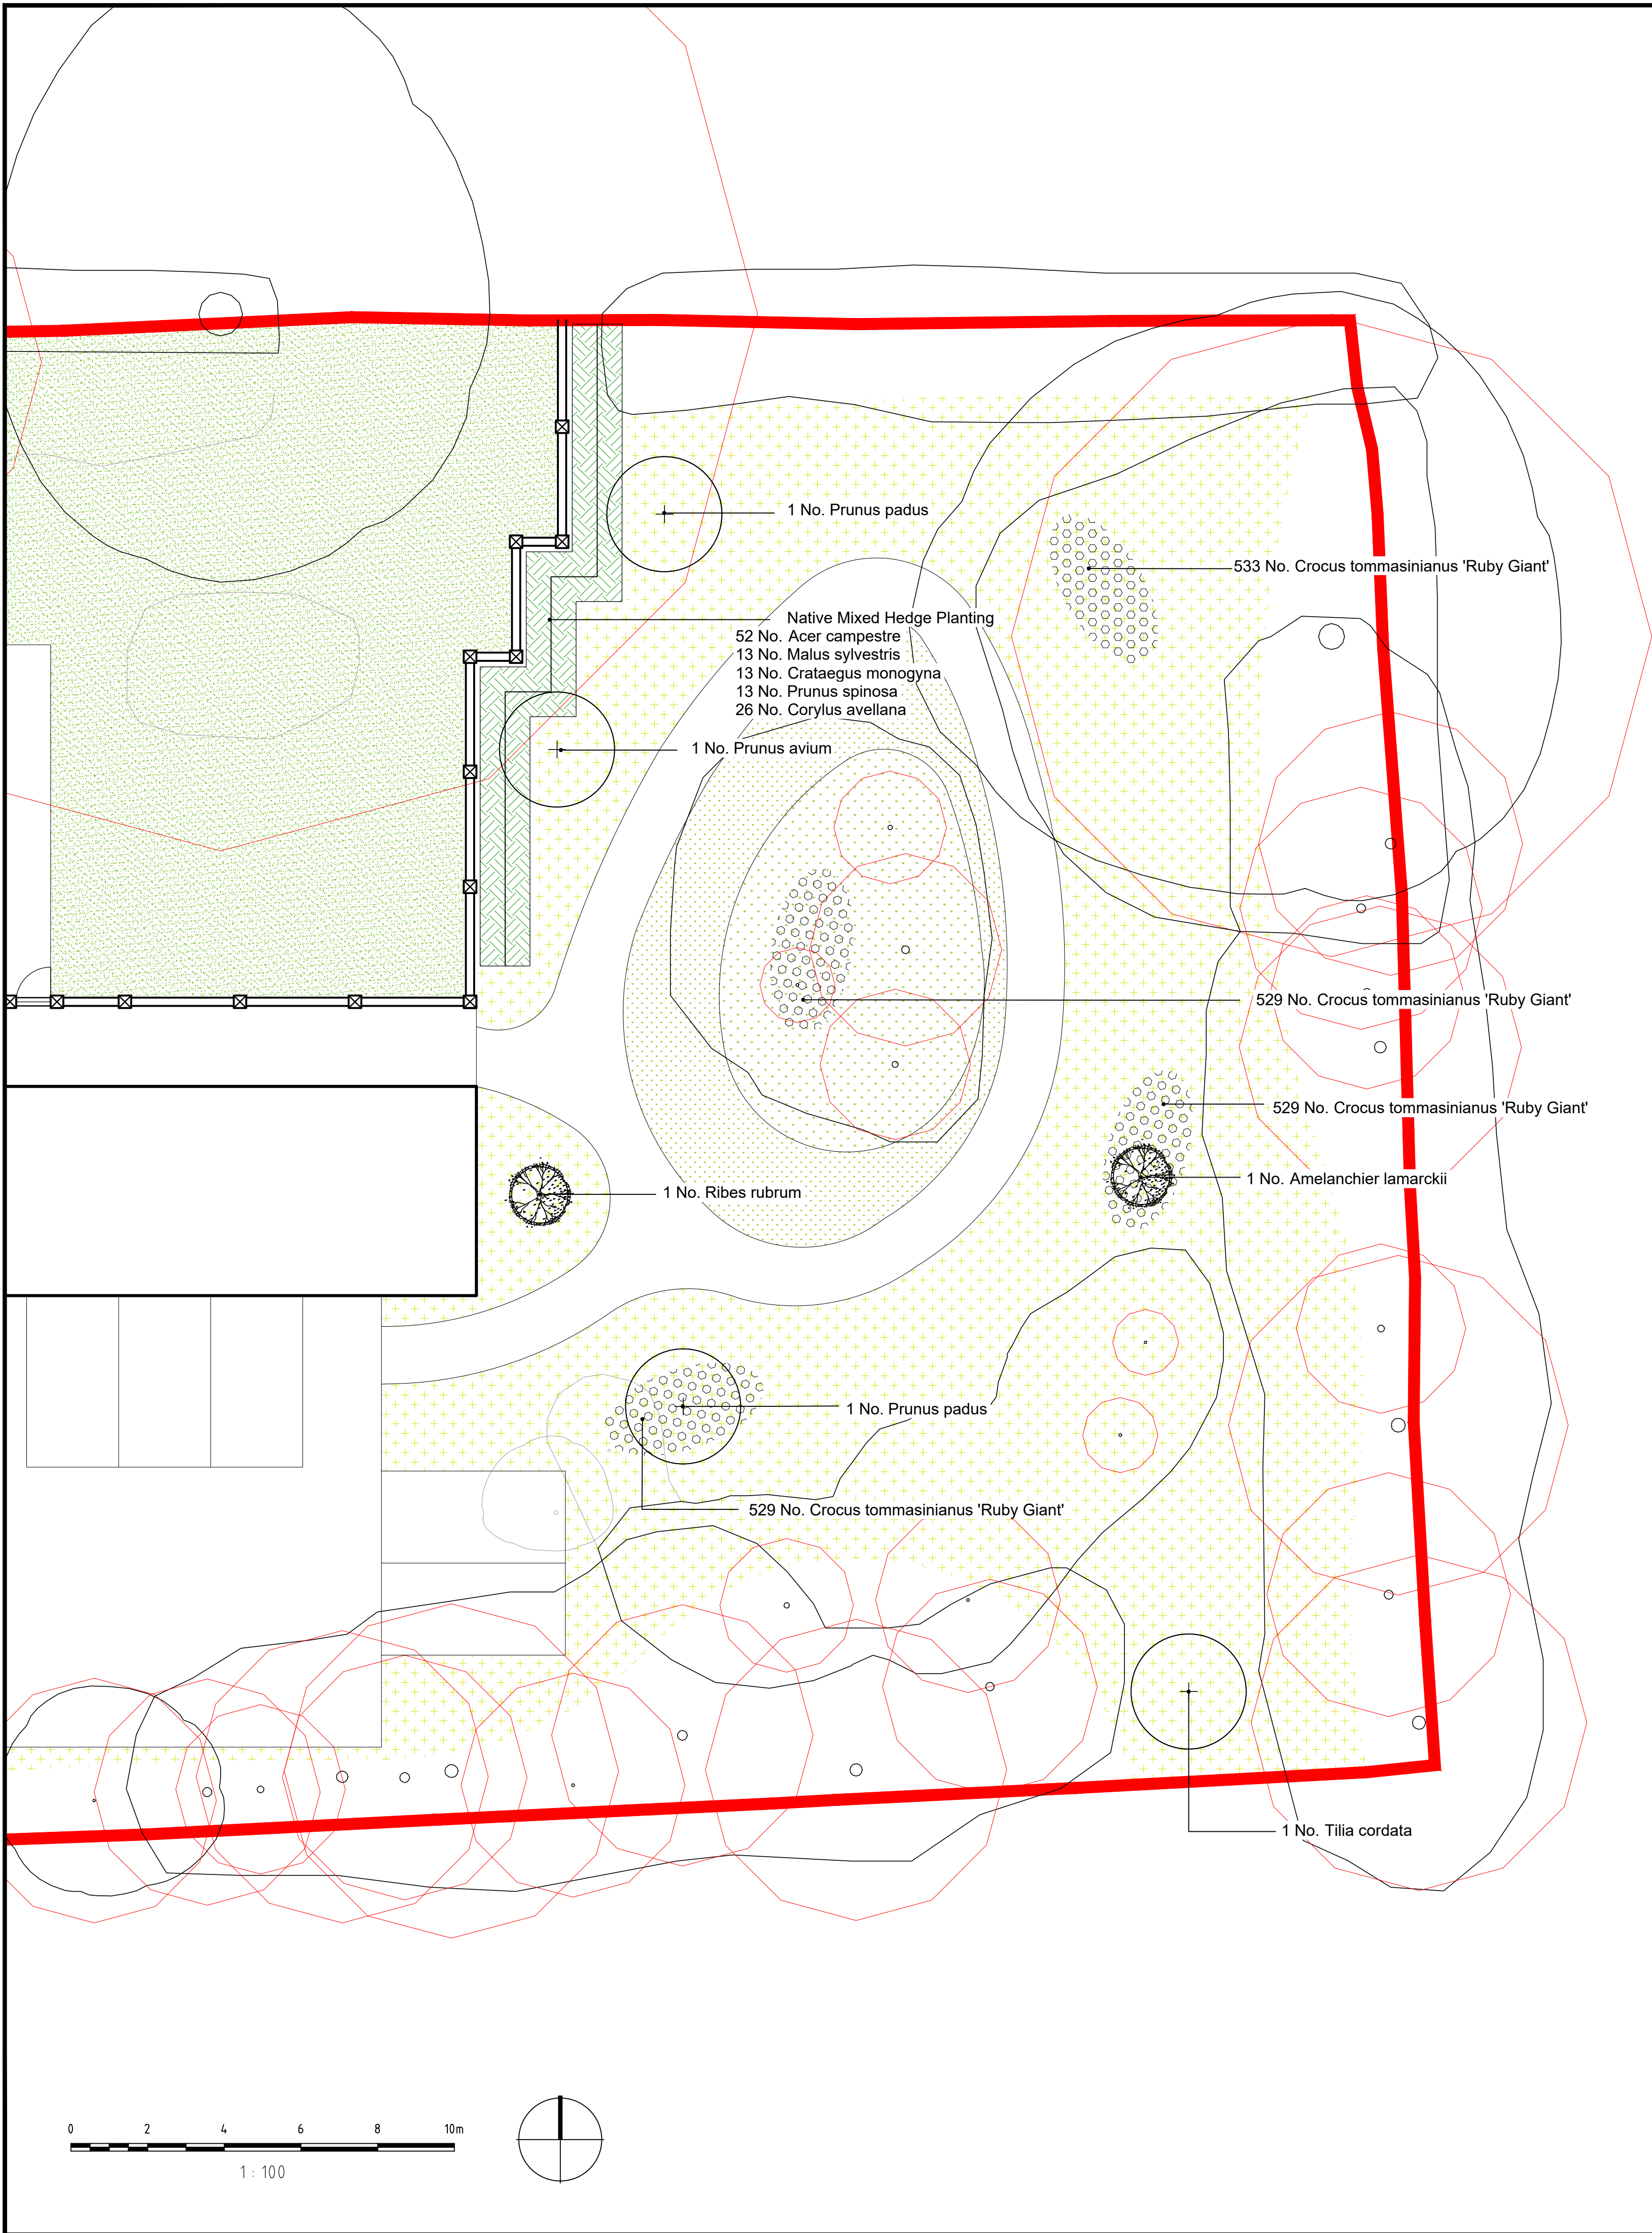

03 Tree Pit Detail
L01 1:20 @ A1

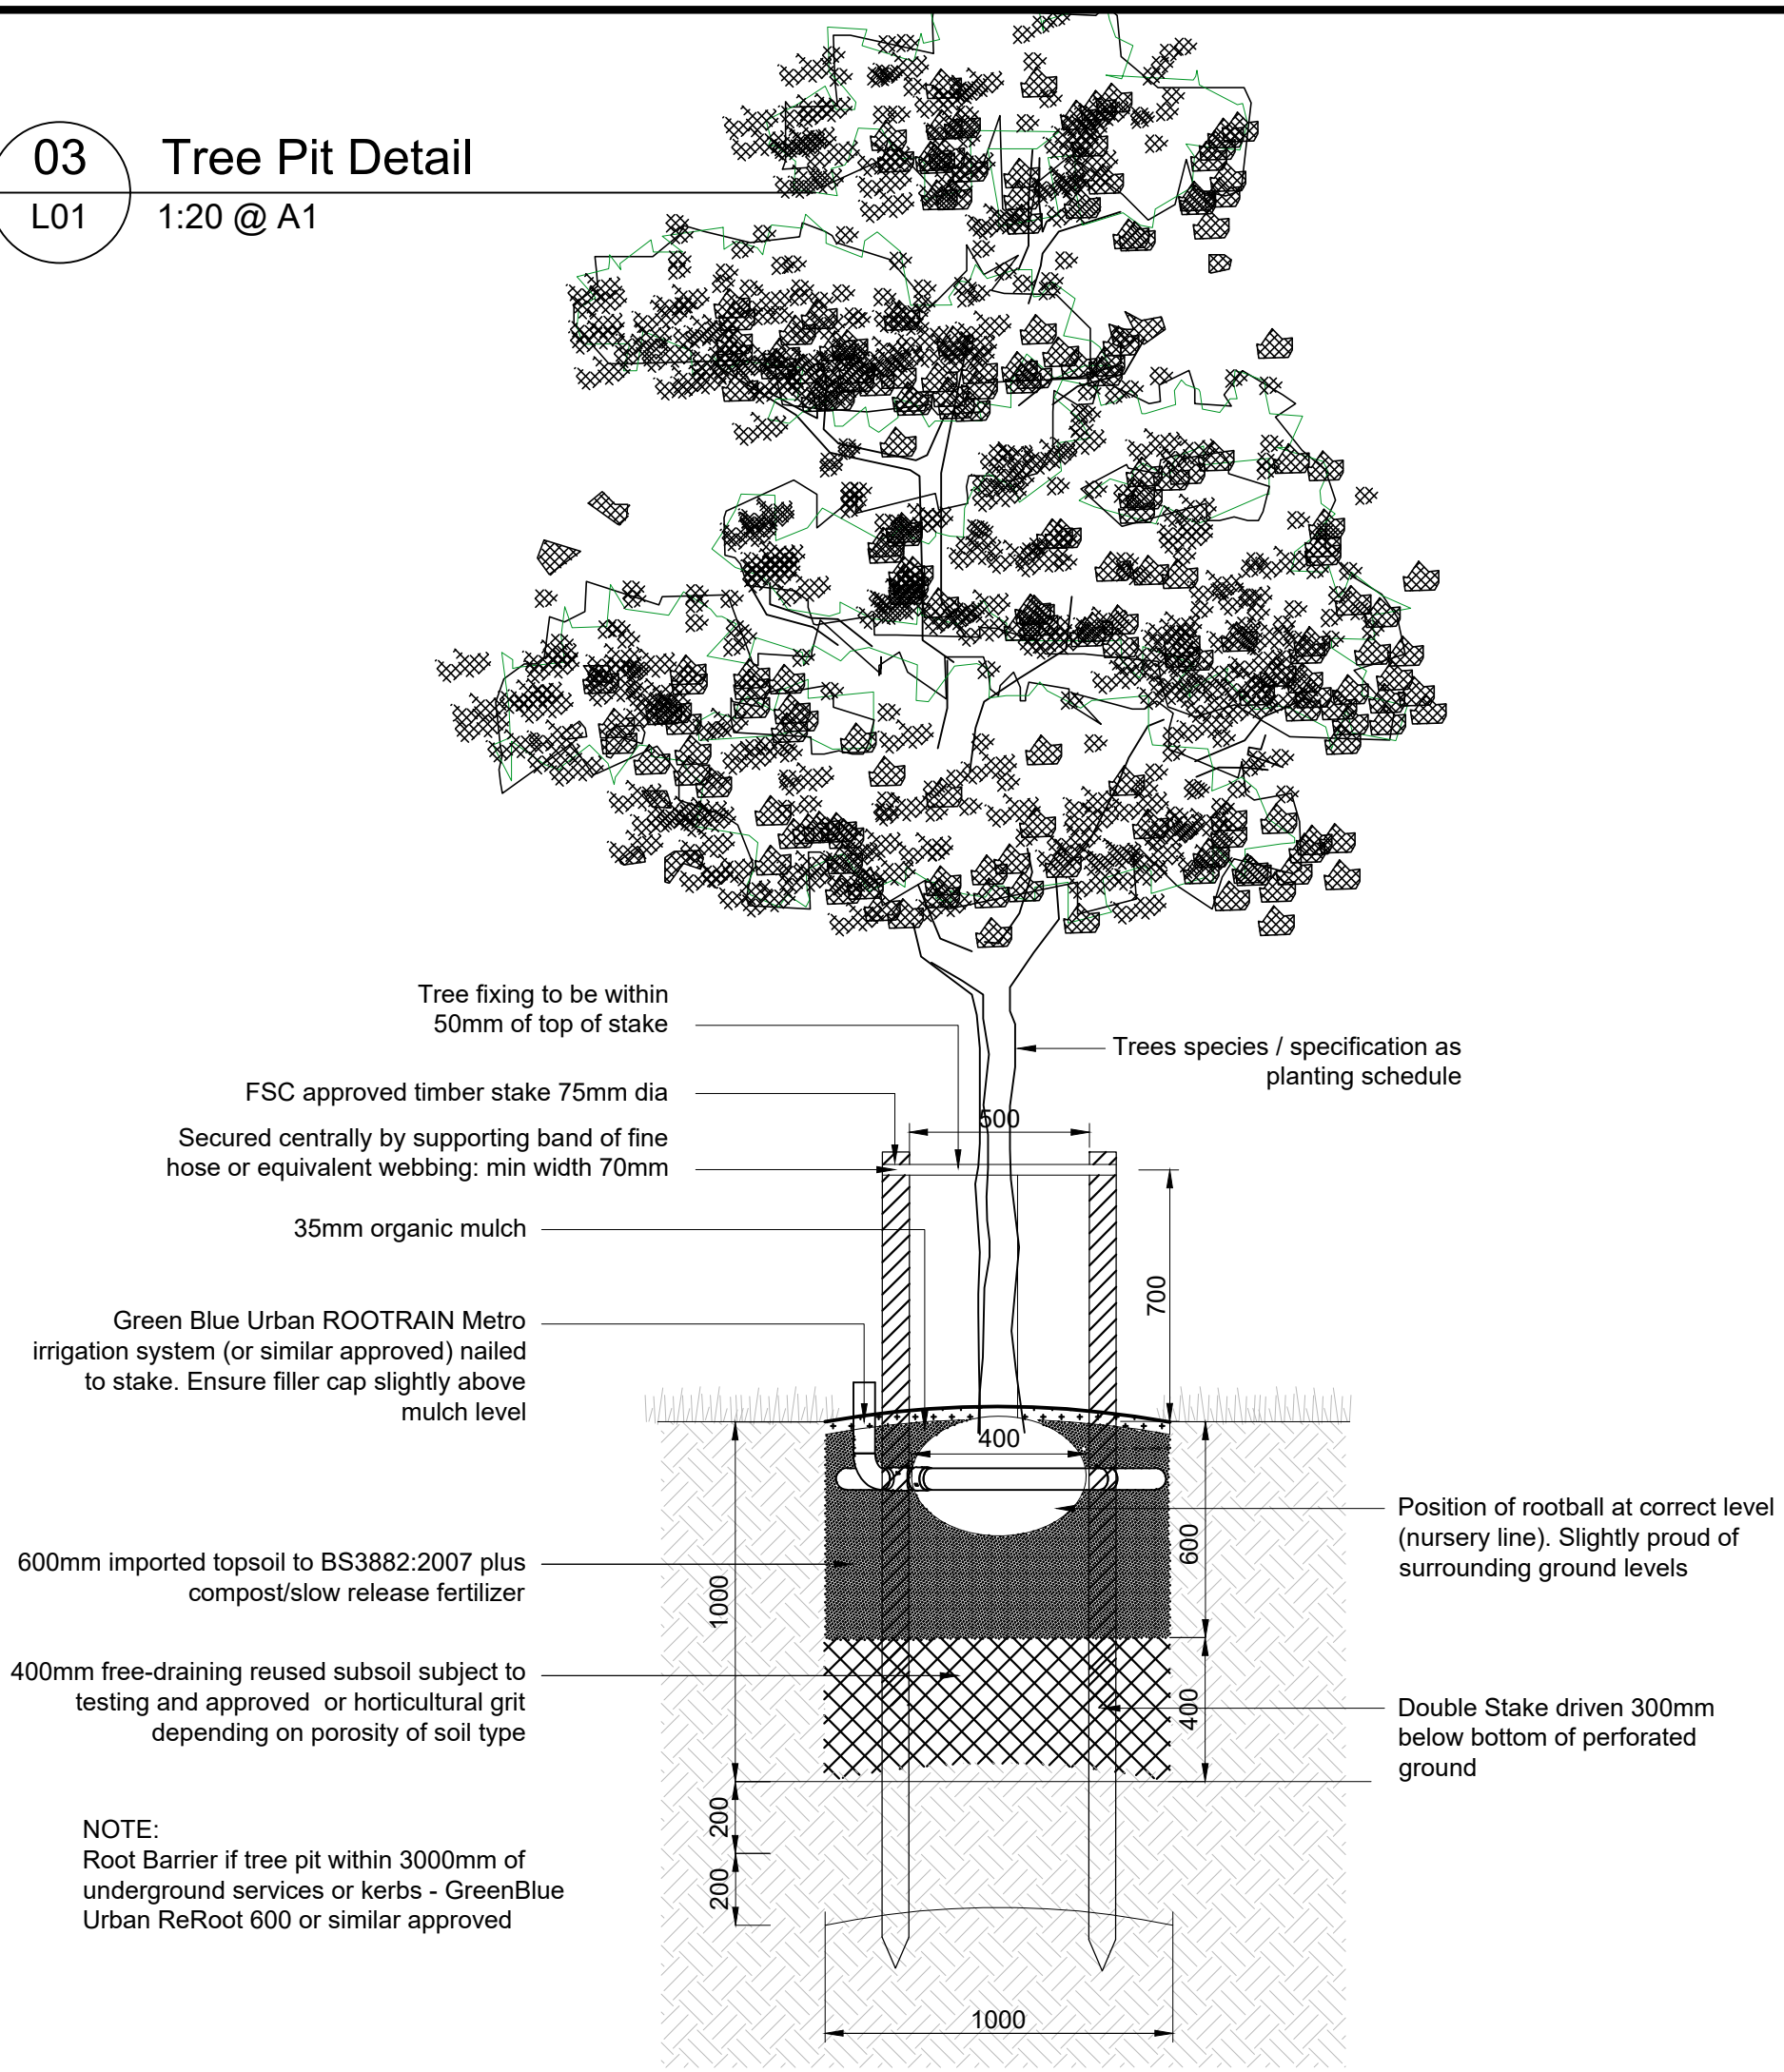


02 Planting Matrix Explanation
L01 NTS

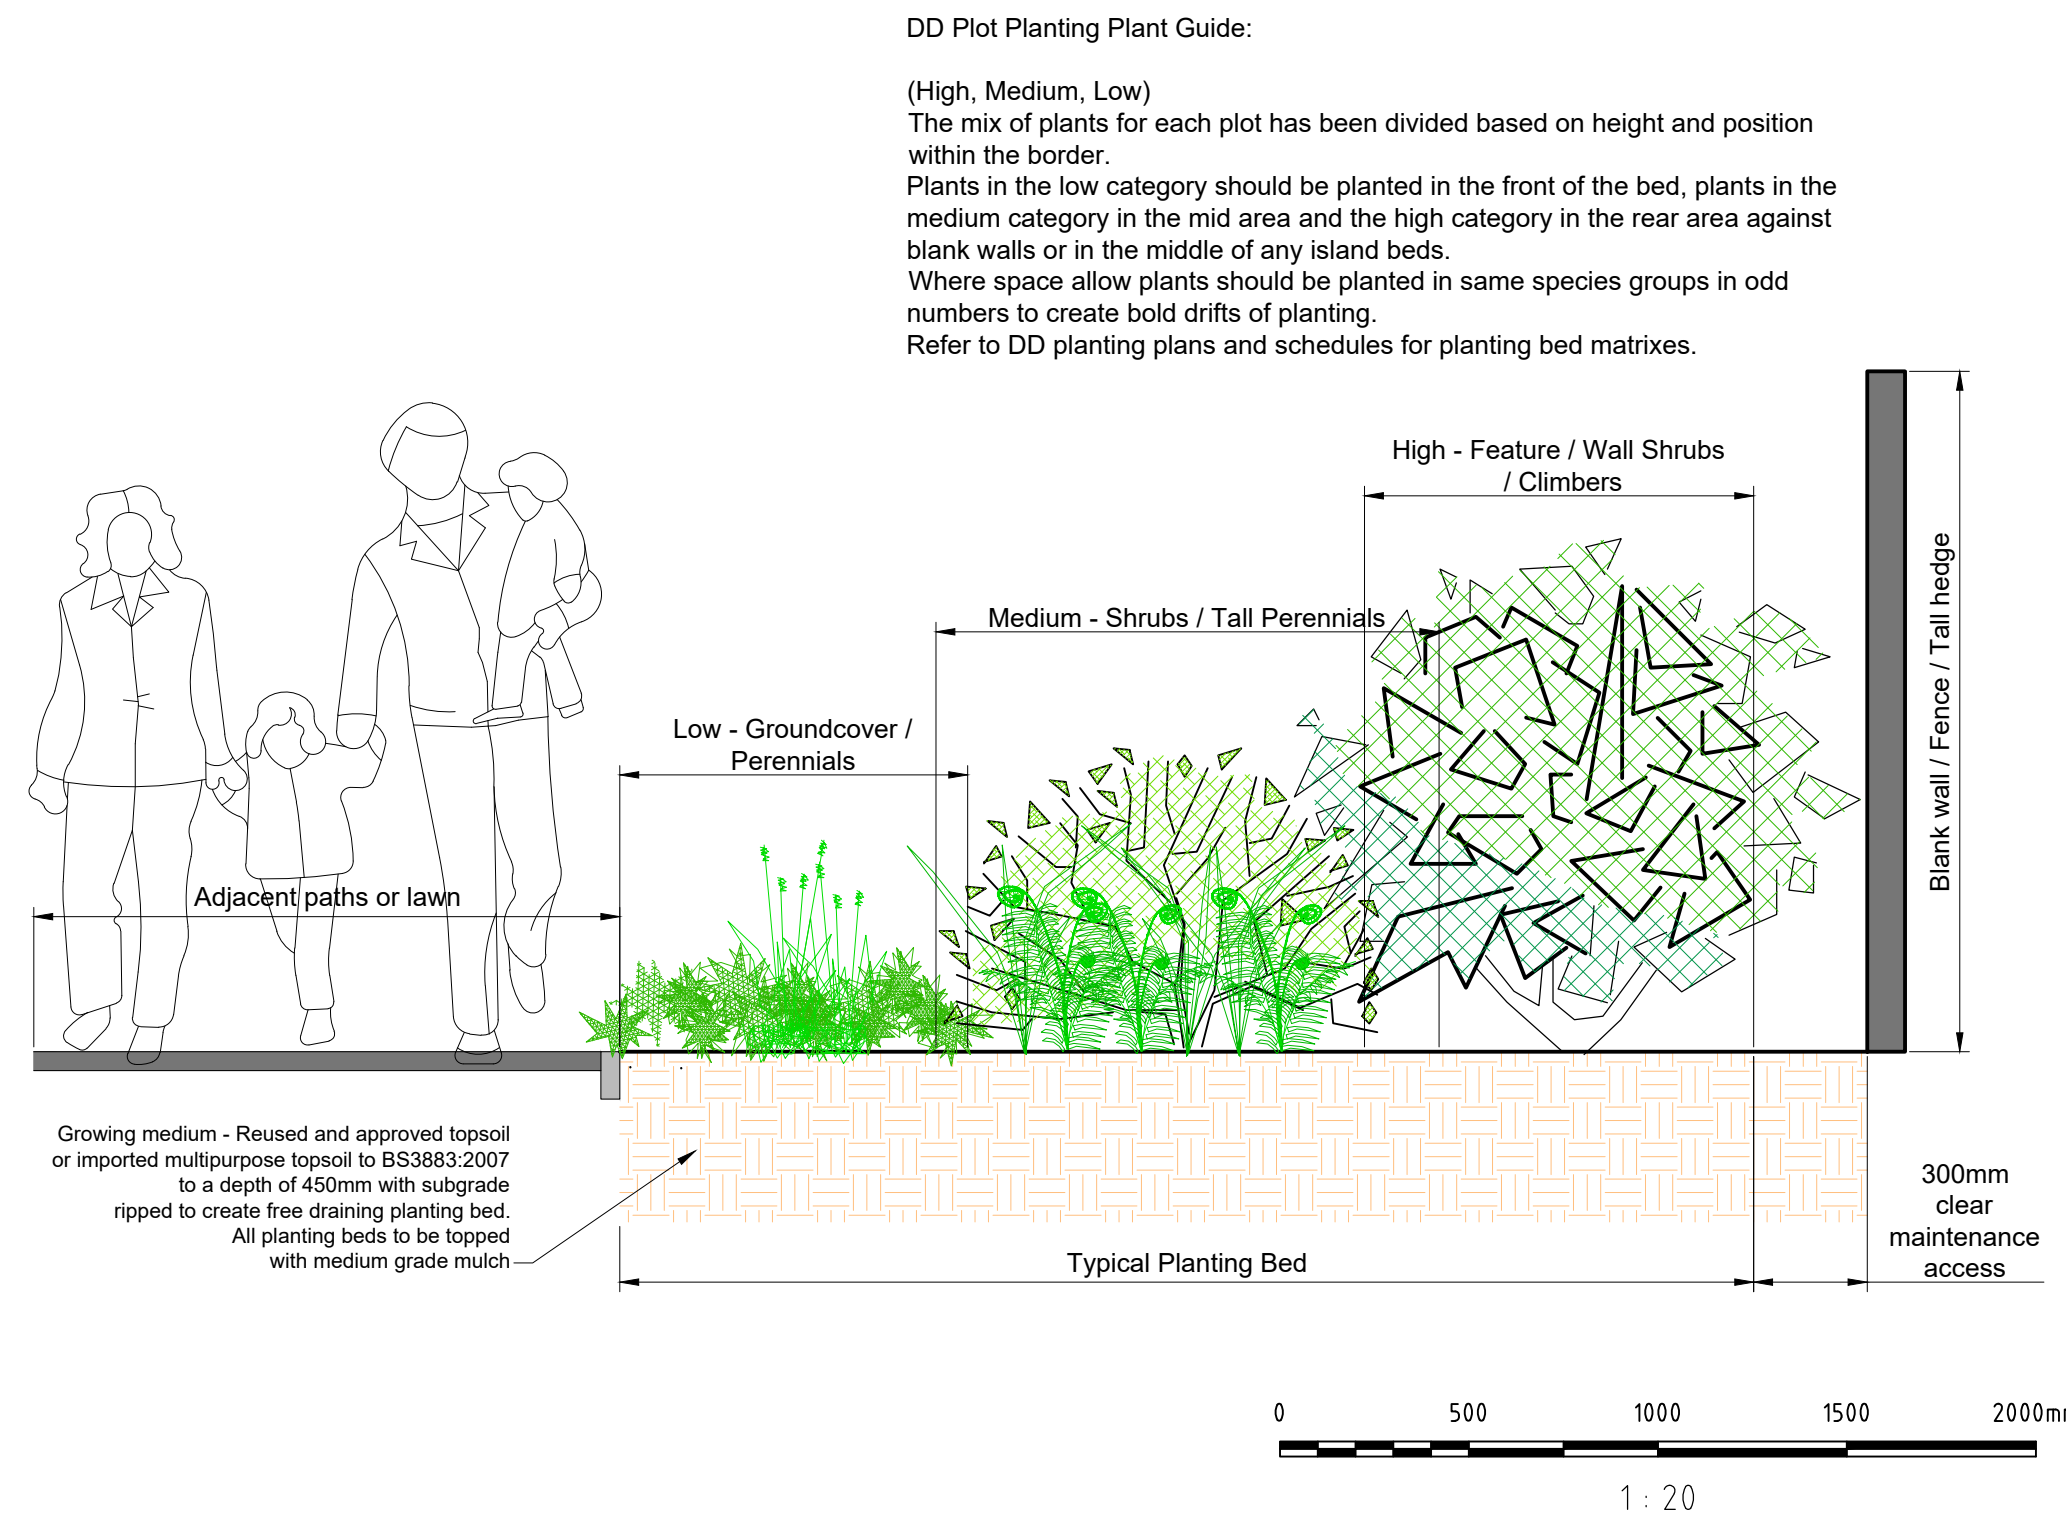

- NOTES:
1. This drawing is to be read in conjunction with all relevant contract drawings and specifications with any conflicting information to be brought to the attention of Deacon Design before works commence on site.
 2. Do not scale from this drawing, (except for planning application purposes only) always work to noted dimensions.
 3. All given dimensions in mm.

- KEY
- Application Site boundary
 - Existing trees retained - shown with Root Protection Areas
 - Existing vegetation to be removed
 - Proposed Tree Planting / Hierarchy
Large Tree (10> metres from building)
Street Tree (7> metres from building)
Small / Garden Tree (3> metres from building)
 - Proposed small tree / large shrub
 - Proposed low flowering hedgerow, maintained at 0.6 m height
 - Proposed native mixed hedgerow planting, maintained at 1.8 - 2.0 m height
 - Proposed bulb planting
 - Proposed wildflower grassland seeding around the site perimeter, near the existing vegetation, to be *Emorsgate's EH1 - Hedgerow Mixture* or similar and approved
 - Proposed wildflower grassland seeding under the existing fruit trees, to be *Emorsgate's EM2 Standard General Purpose Meadow Mixture* or similar and approved
 - Proposed wildflower grassland (EM2) seeding to be closely mown to provide more amenity space
 - Proposed amenity turf - Rolawn Medallion or similar and approved

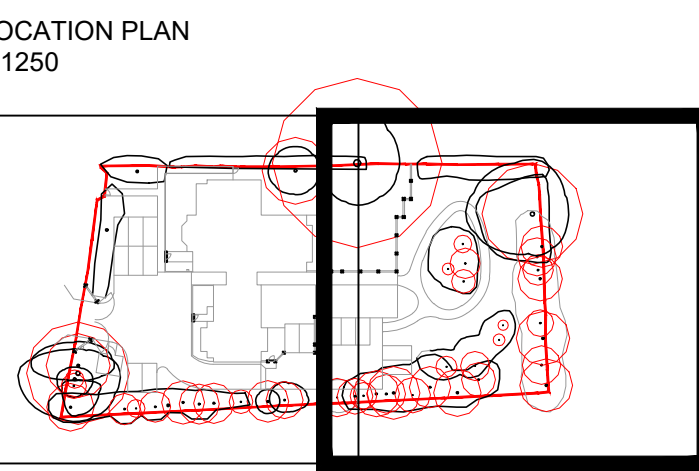

LOCATION PLAN
1:1250

FINAL

DATE	DRAWN	DESCRIPTION OF REVISION	REVISION LETTER	CHECKED BY

DRAWING STATUS
FOR PLANNING

D
DEACON DESIGN
Landscape Architecture | Masterplanning | Urban Design
12a The Square, Wickham, Hampshire PO17 5JQ
Tel: 01329 557 820 Email: info@deacondesign.co.uk
Copyright Deacon Design

PROJECT TITLE:
Langstone Road, Havant

PROJECT NUMBER:
DD517

PLOT DATE:
29.07.21

DRAWING SCALE:
1:100@A1

PAPER SIZE:
A1

APPROVED BY:
PD

DRAWN BY:
SL

DRAWING TITLE:
Detailed Planting Plan 2 of 2

DRAWING NUMBER:
L02

REVISION LETTER:
-

DRAWING FILE LOCATION:
Z:\Dropbox (Deacon Design Ltd)\DD517 - Havant Road
Langstone\04-Drawings\AutoCAD-Landscape Design\DD517_L01-Planting Plan.dwg