
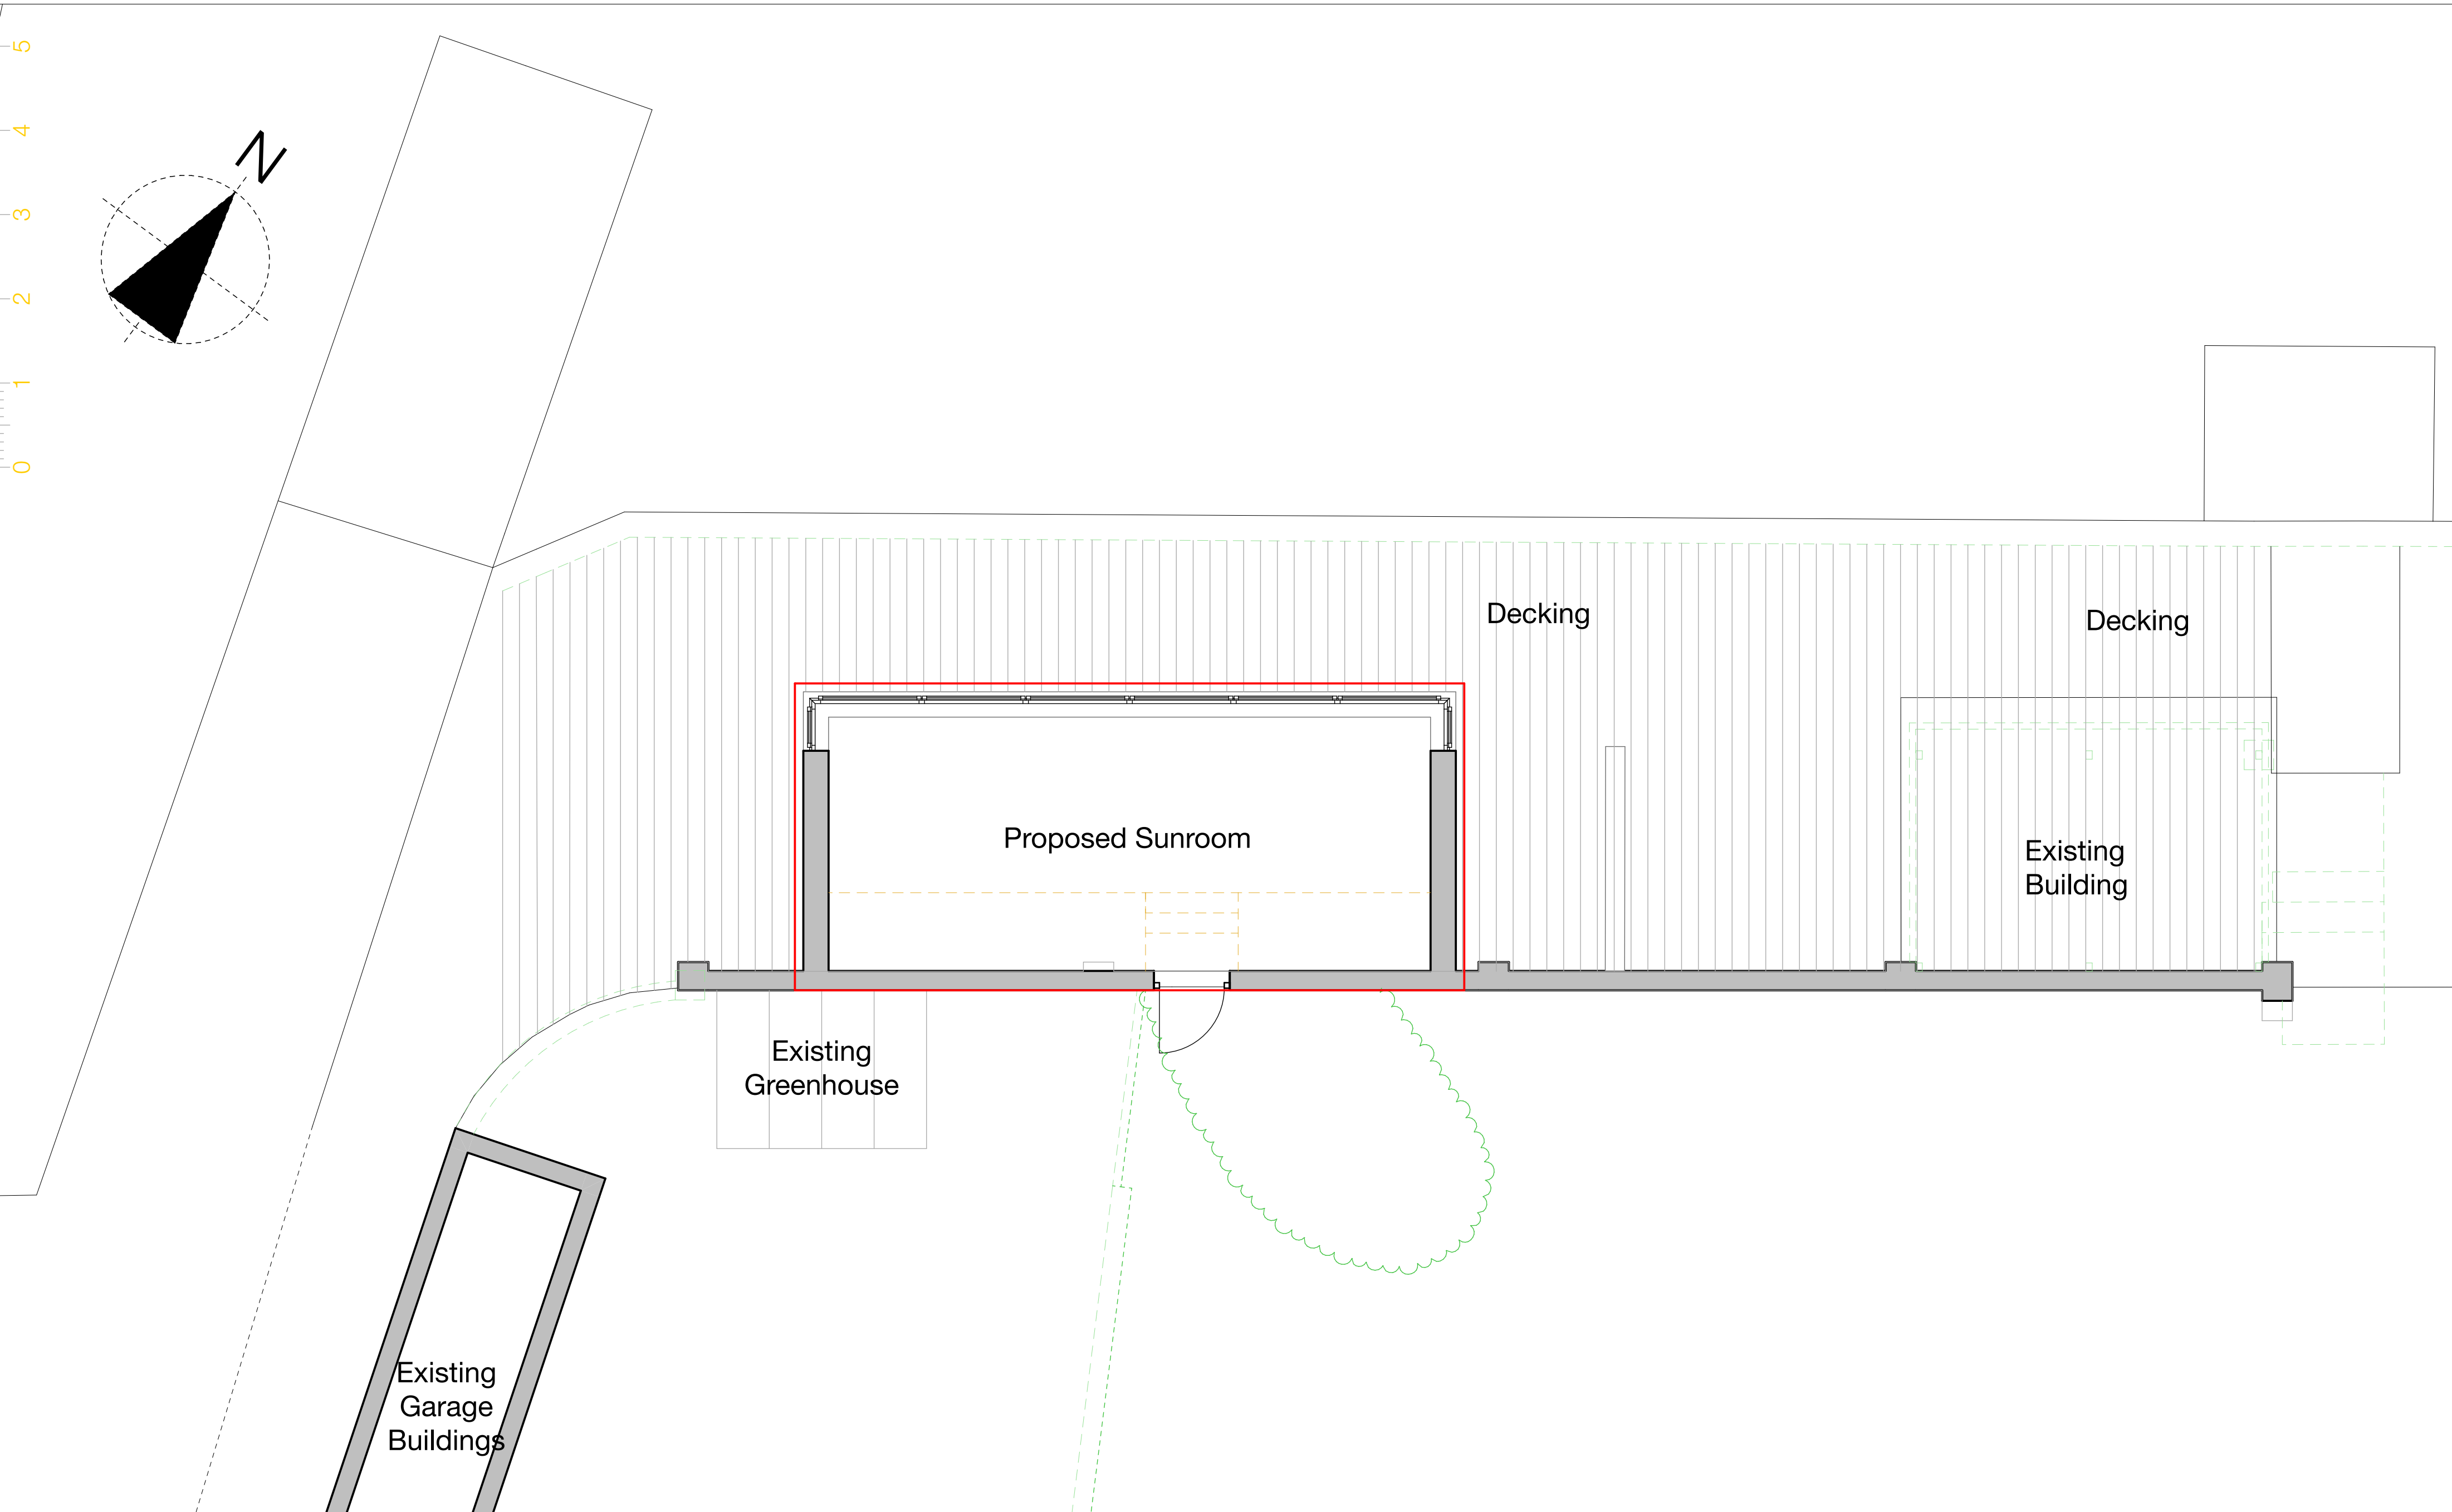


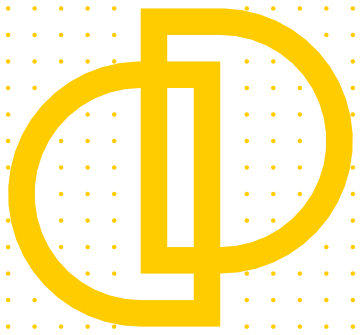

 Downland Design Ltd.	Issue Date	For:	Proposed Sunroom	Proposed Plans	Drawing:	Drawing Number		
	Date printed	Mr Chris Molloy	Salterns House 1 Salterns Close Hayling PO11 9PL	Scale @ A2	Proposed Sunroom A3 50	project	number	rev
	08/09/2021			1:50		1928 - 02.10		