
A0

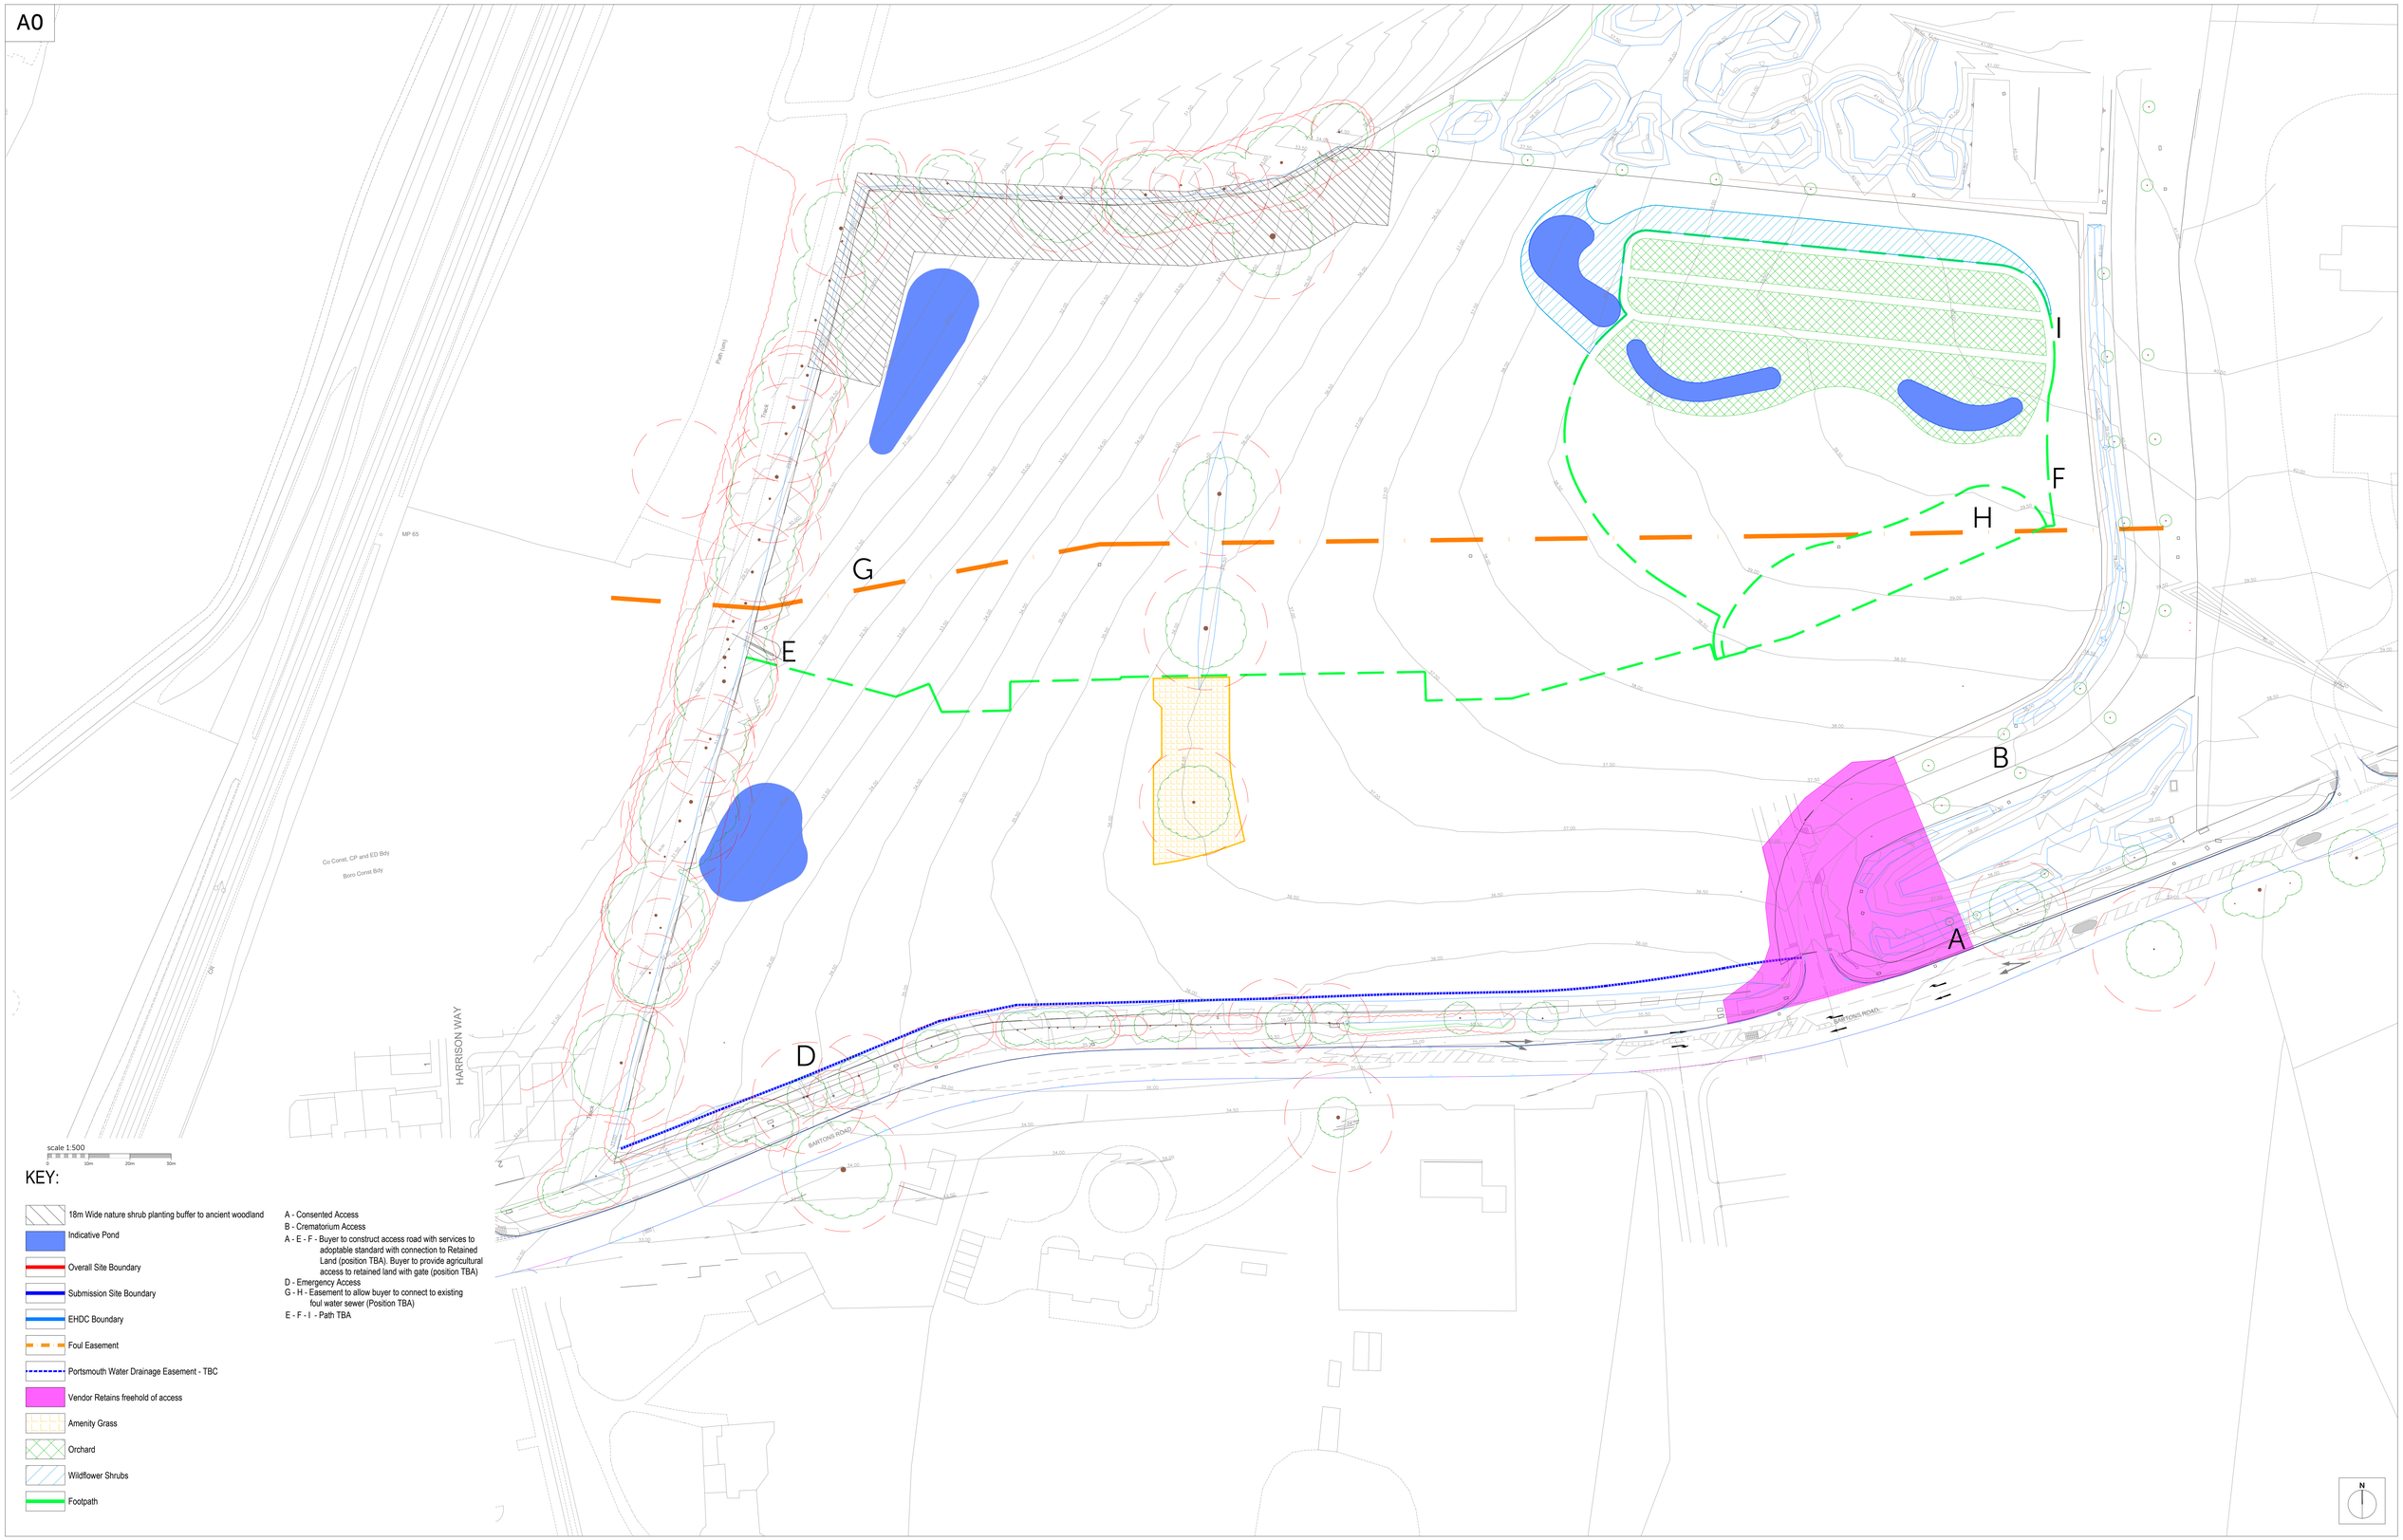

KEY:

- 18m Wide nature shrub planting buffer to ancient woodland
- Indicative Pond
- Overall Site Boundary
- Submission Site Boundary
- EHDC Boundary
- Foul Easement
- Portsmouth Water Drainage Easement - TBC
- Vendor Retains freehold of access
- Amenity Grass
- Orchard
- Wildflower Shrubs
- Footpath

A - Consented Access
B - Crematorium Access
A - E - F - Buyer to construct access road with services to adoptable standard with connection to Retained Land (position TBA). Buyer to provide agricultural access to retained land with gate (position TBA)
D - Emergency Access
G - H - Easement to allow buyer to connect to existing foul water sewer (Position TBA)
E - F - I - Path TBA

Romsey Office
Building 300, The Grange,
Romsey Road,
Michelmersh, Romsey,
Hampshire. SO51 0AE
T:01794 367703 F:01794 367276

Portishead Office
Unit 5, Middle Bridge Business Park
Bristol Road,
Portishead,
Bristol, BS20 6PN
T:01275 407000 F:01794 367276

www.thrivearchitects.co.uk

This drawing is the copyright of Thrive Architects Ltd ©. All rights reserved. Ordnance Survey Data © Crown Copyright. All rights reserved. Licence No. 100007359. DO NOT scale from this drawing. Contractors, Sub Contractors and Suppliers are to check all relevant dimensions and levels of the site and building before commencing any shop drawings or building work. Any discrepancies should be recorded to the Architect. Where applicable this drawing is to be read in conjunction with the Consultants' drawings.

Rev	Description	Date	Au	Ch
A	Planning Issue	30.03.21	JF	

Rev	Description	Date	Au	Ch

Project	**Camps Field, Barton Road, Southleigh**		
Drawing	**Constraints Plan**		
Client	**Redrow Southern Counties**		
Job no.	**REDR200818**	Date	**11.03.21**
Dwg no.	**CP.01**	Rev.	**A**
Author	**JF**	Checked	
Scale	**1:500 at A0**		
Status	PLANNING	Office	**Romsey**
Client ref.			

thrive. architects