


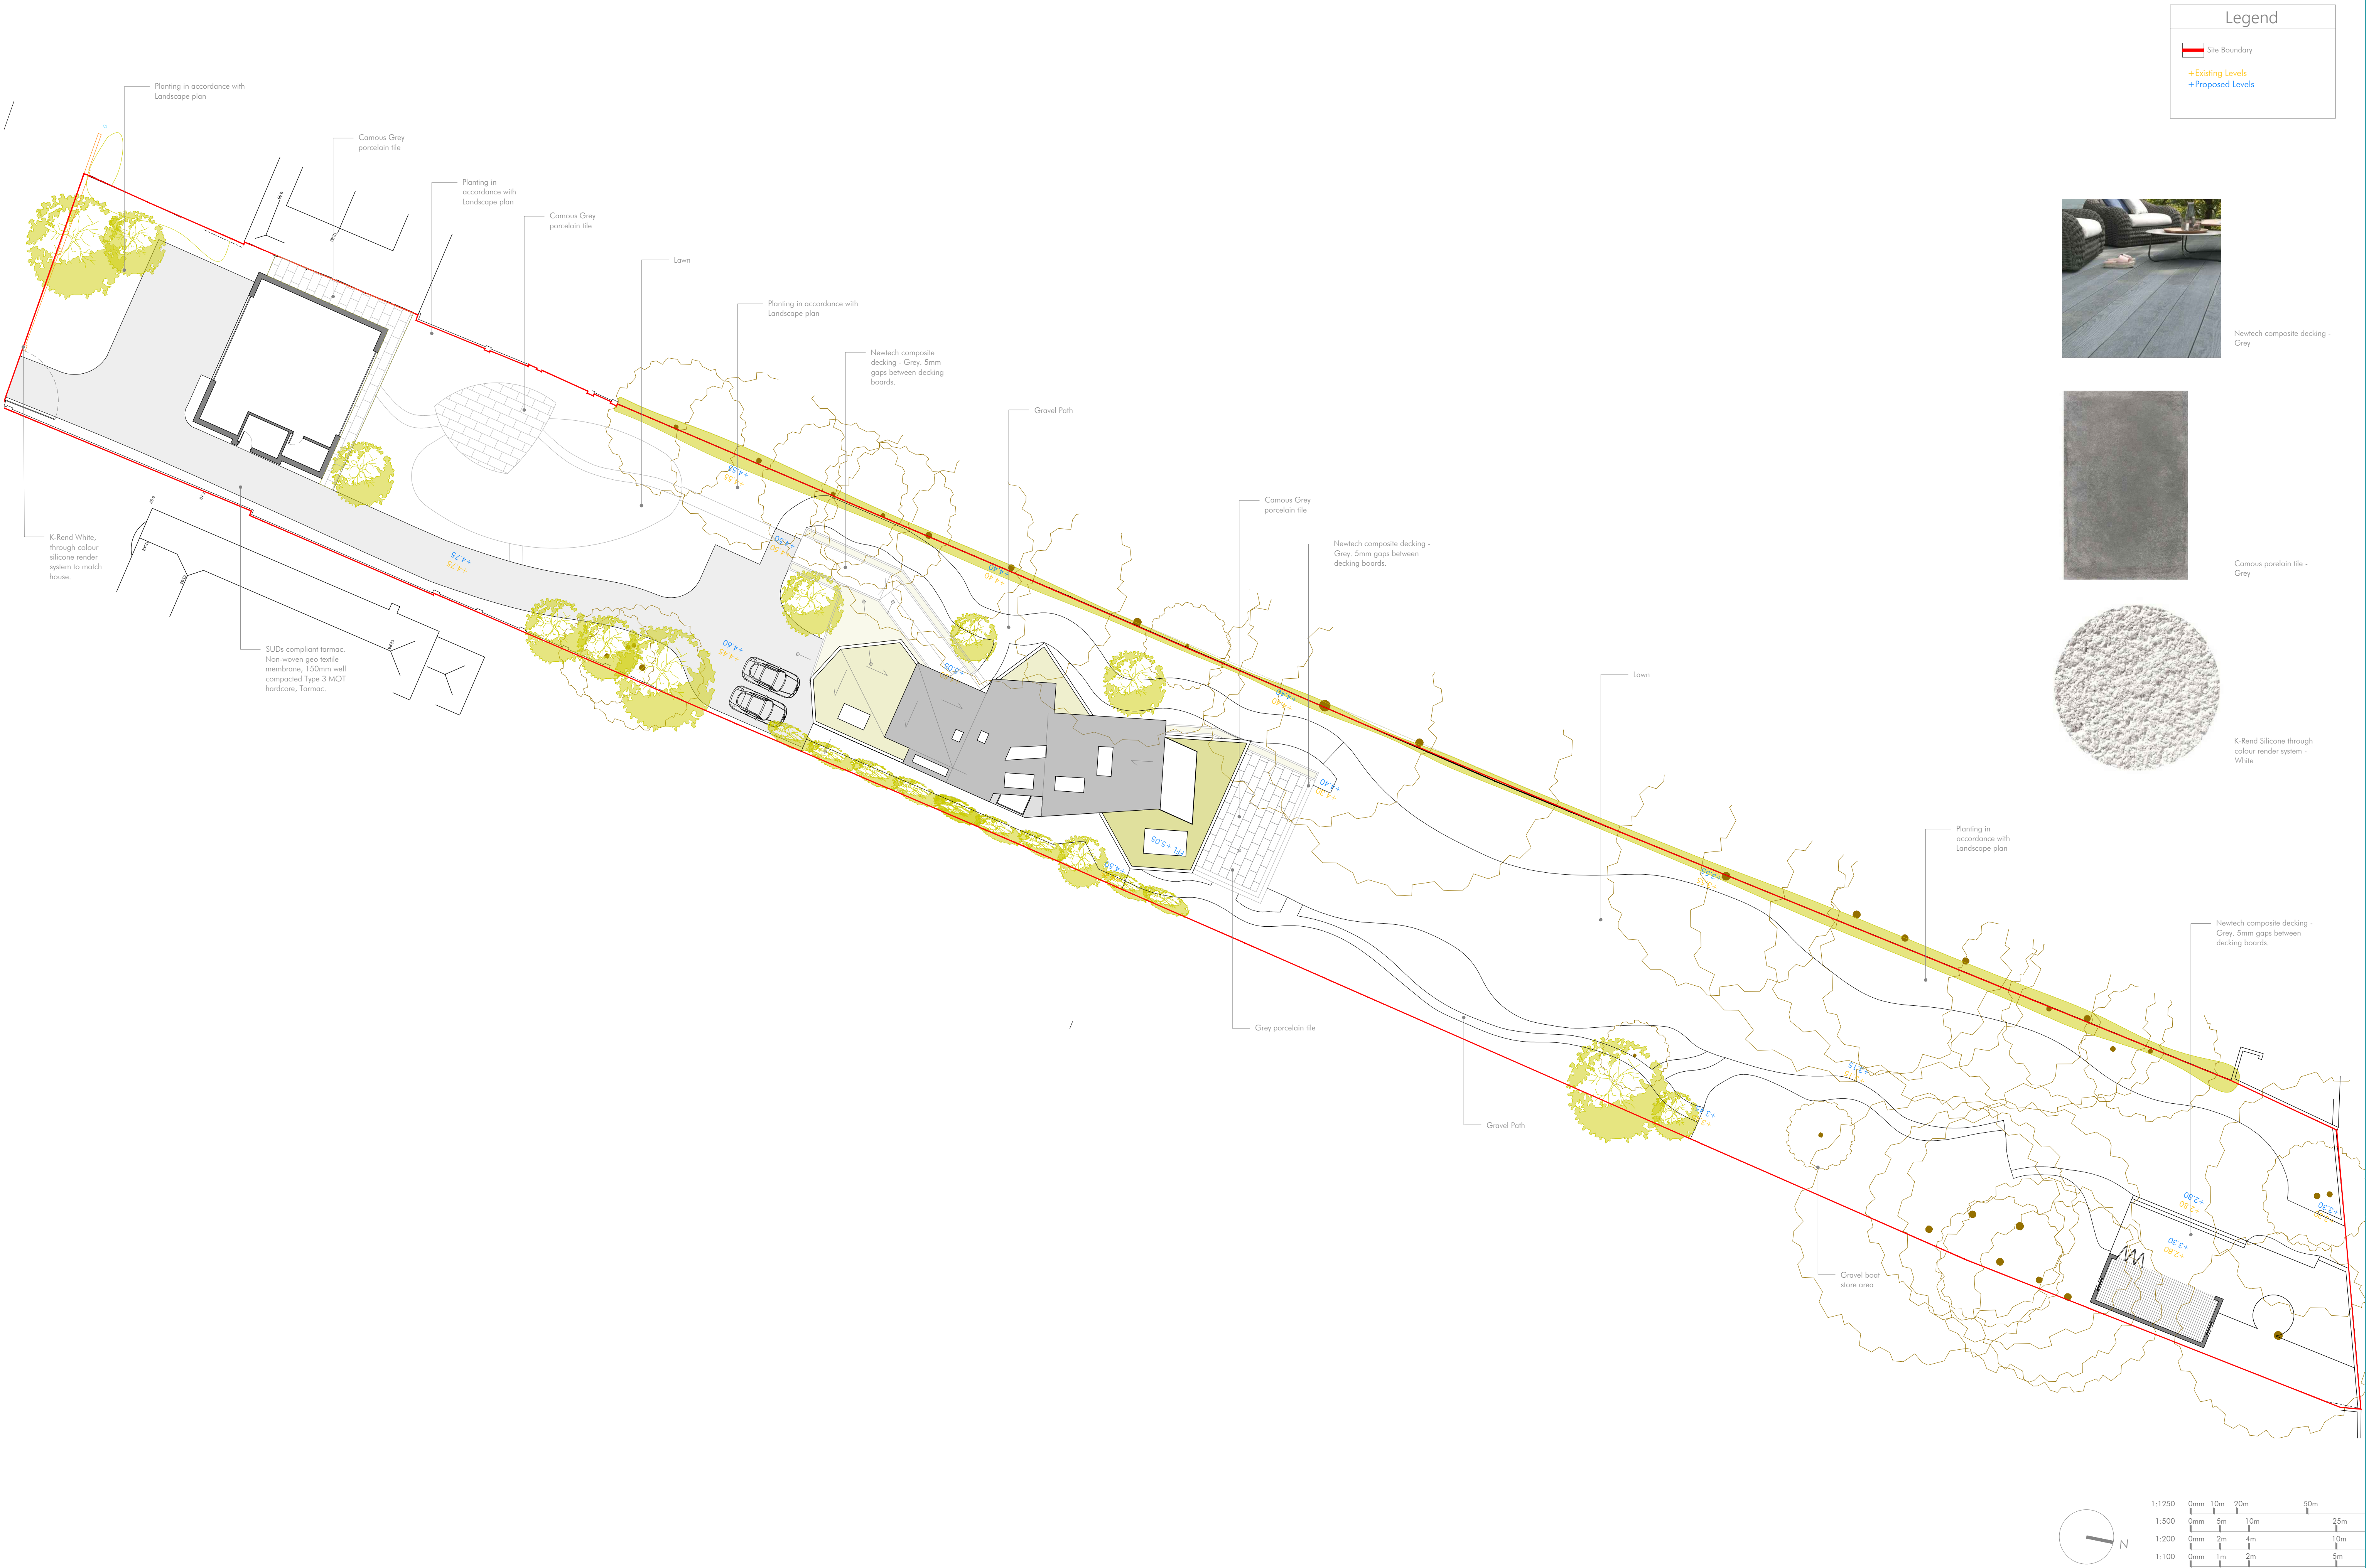


Legend

Site Boundary

Existing Levels

Newtech composite decking - Grey

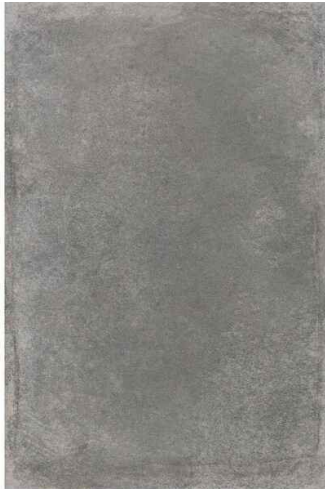

Camous porcelain tile - Grey



K-Rend Silicone through colour render system - White

Newtech composite decking - Grey. 5mm gaps between decking boards.



1:1250	0mm	10m	20m	50m
1:500	0mm	5m	10m	25m
1:200	0mm	2m	4m	10m
1:100	0mm	1m	2m	5m
1:1	0mm	10mm	20mm	50mm