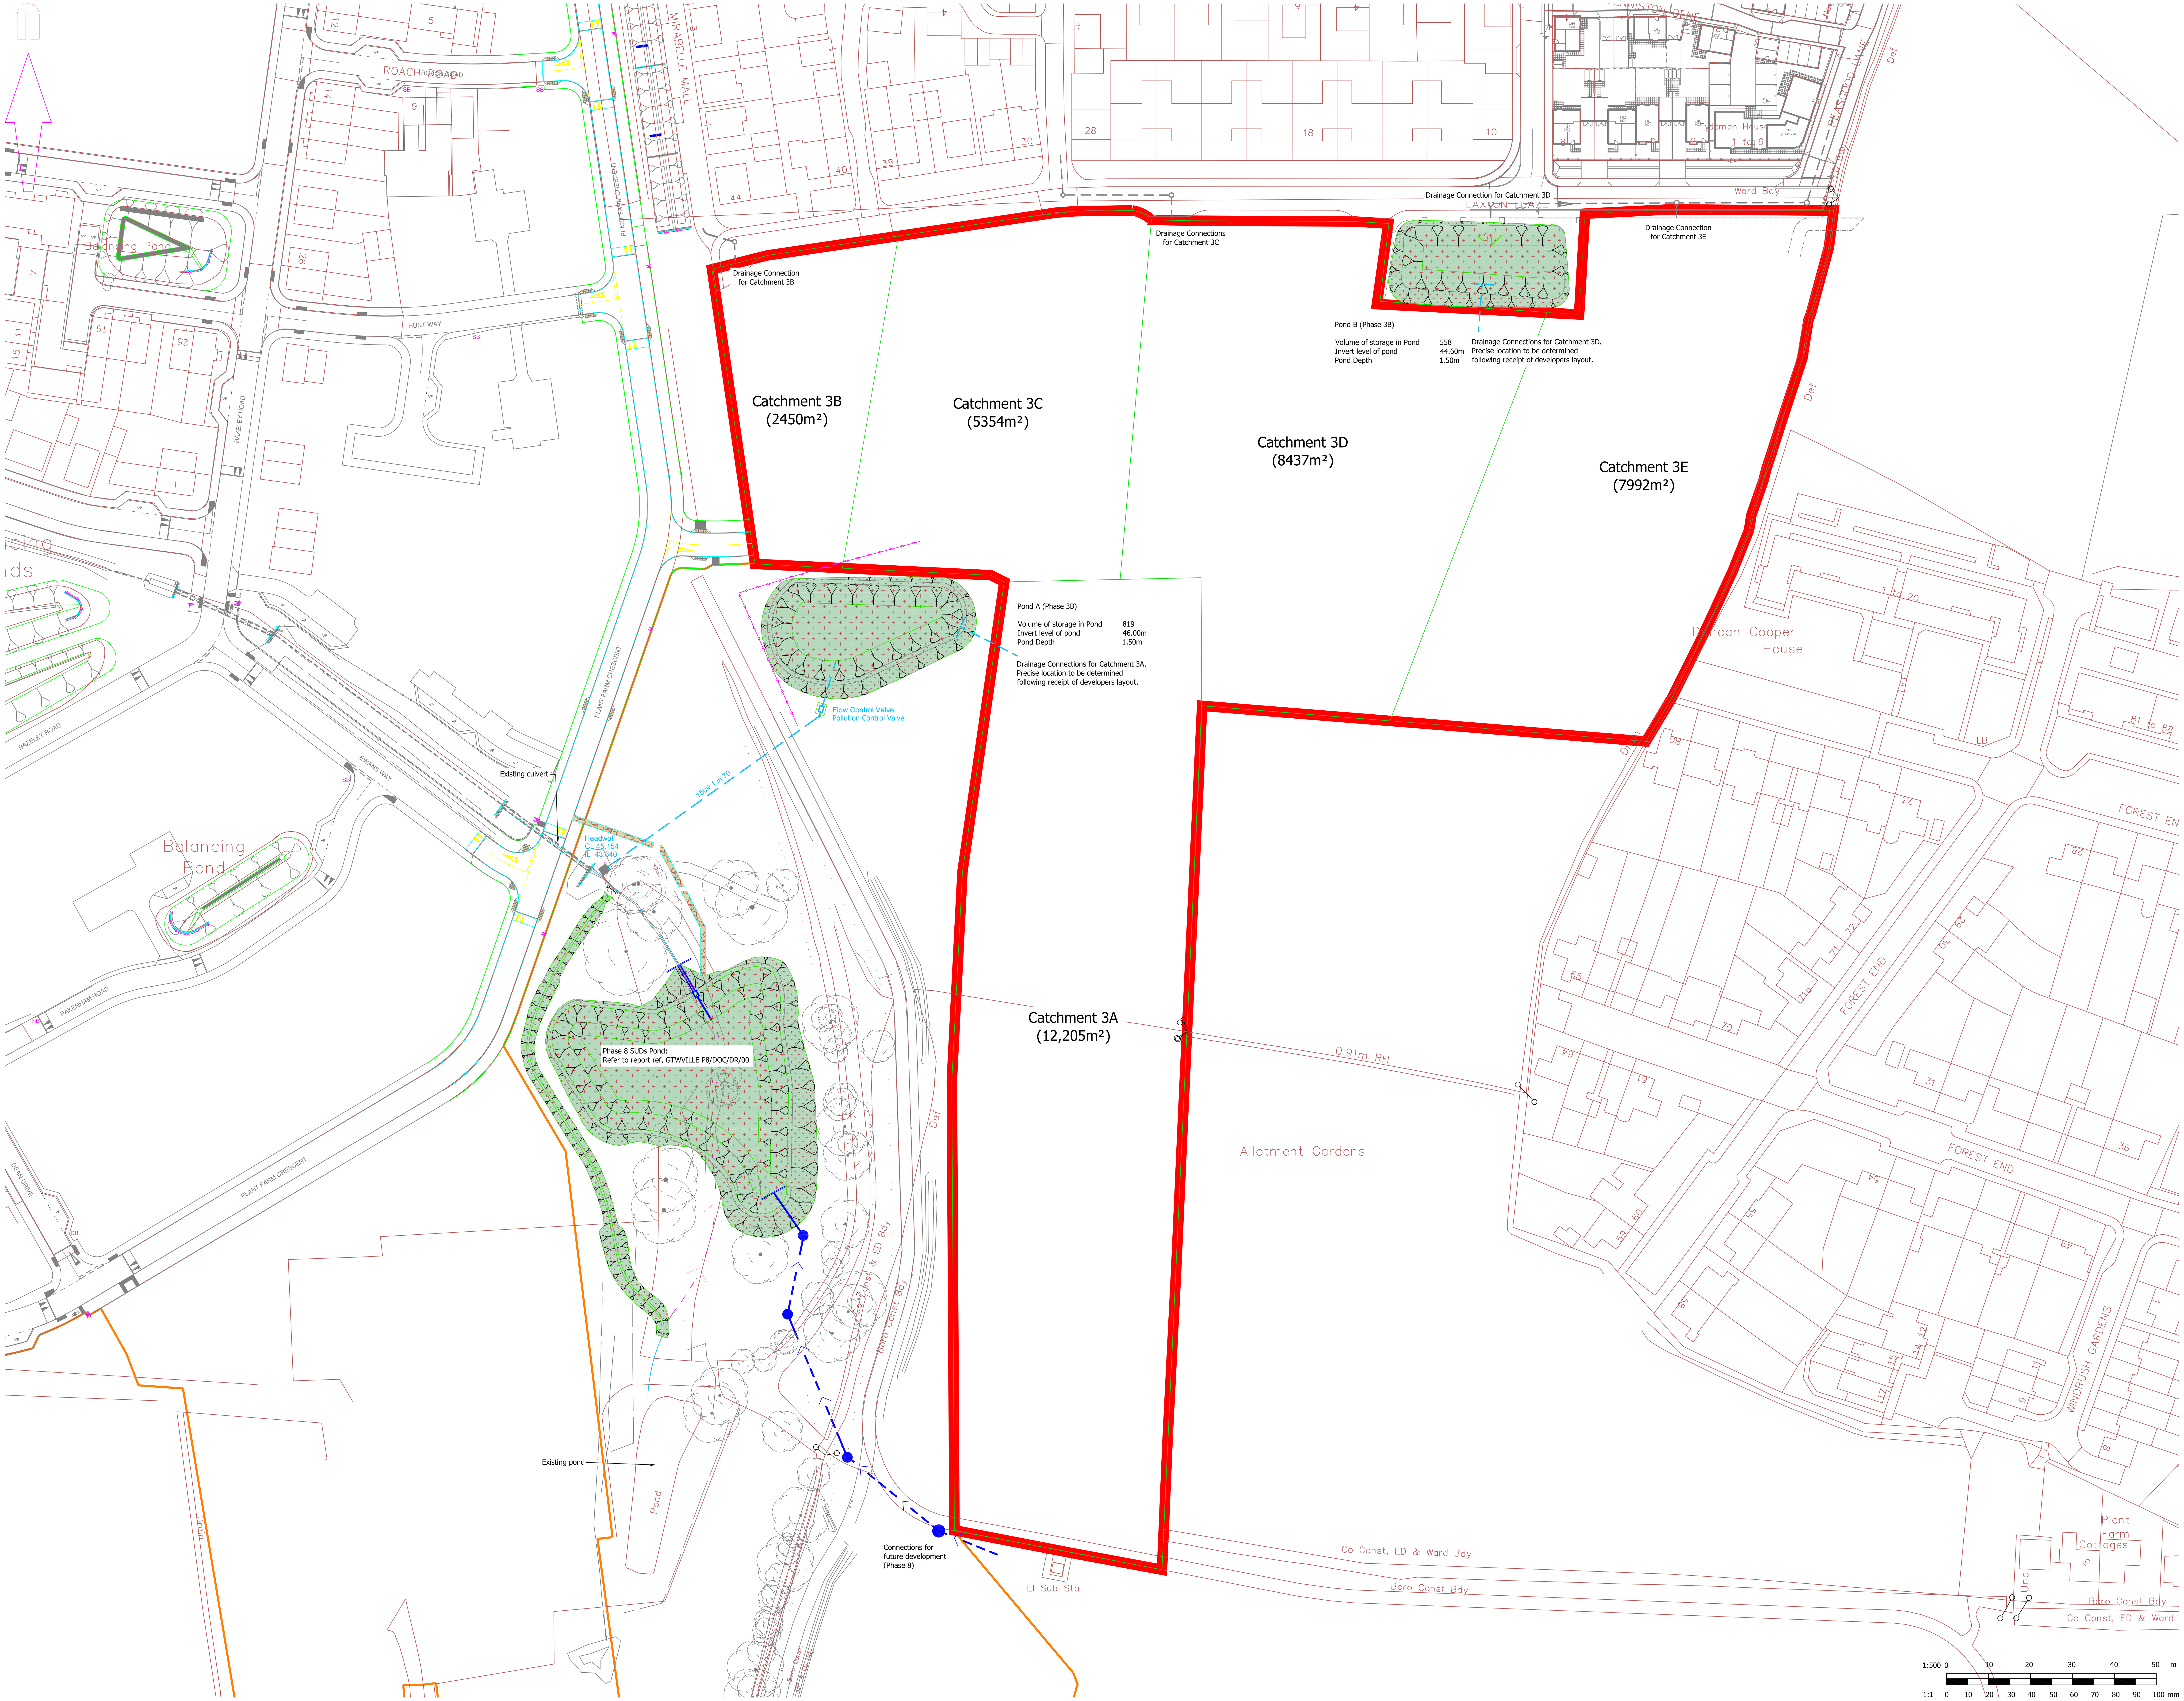


© Mayer Brown Limited Copyright. The drawings, information and data recorded in this document ("the information") is the property of Mayer Brown. This document and the information are solely for the use of the authorised recipient and this document may not be used, copied or reproduced in whole or part for any purpose other than which it was supplied by Mayer Brown. Mayer Brown makes no representation, undertakes no duty and accepts no responsibility to any third party who may use or rely upon this document or the information.

A0 ORIGINAL

© Crown Copyright and database rights 2021 Ordnance Survey 0100031673

KEY

- PHASE 3B BOUNDARY
- TOWN PARK BOUNDARY
- CATCHMENT AREAS
- PROPOSED PHASE 3B SURFACE WATER DRAINAGE
- PROPOSED PHASE 8 SURFACE WATER DRAINAGE
- EXISTING SURFACE WATER DRAINAGE
- SOFT LANDSCAPE - VERGE
- SOFT LANDSCAPE - SWALE/SUDS

Berewood
HAMPSHIRE

FOR INFORMATION
NOT FOR CONSTRUCTION

| rev. | amendment | checked | date |
|---|---|---|---|
| B | Catchment areas added. | RHA | 15/02/2021 |
| A | Drawing resized. Phase 8 pond added (LS) | RHA | 09/03/2020 |

mayer brown
Mayer Brown Limited Lion House
Oriental Road Woking Surrey GU22 8AR
Telephone 01483 750 508 Fax 01483 750 437
wokingoffice@mayerbrown.co.uk www.mayerbrown.co.uk

client: grainger plc — Investing in homes since 1912

project: BEREWOOD, WATERLOOVILLE
PHASE 3B INFRASTRUCTURE

| scale | drawn by | checked by |
|---|---|---|
| 1:500 | LS | RHA |

| date | cad file |
|---|---|
| DECEMBER 2019 | SK_03.dwg |

title: PROPOSED SuDS PONDS LOCATIONS

drawing number: GTWVILLE_P3B/SK/03 rev. B