


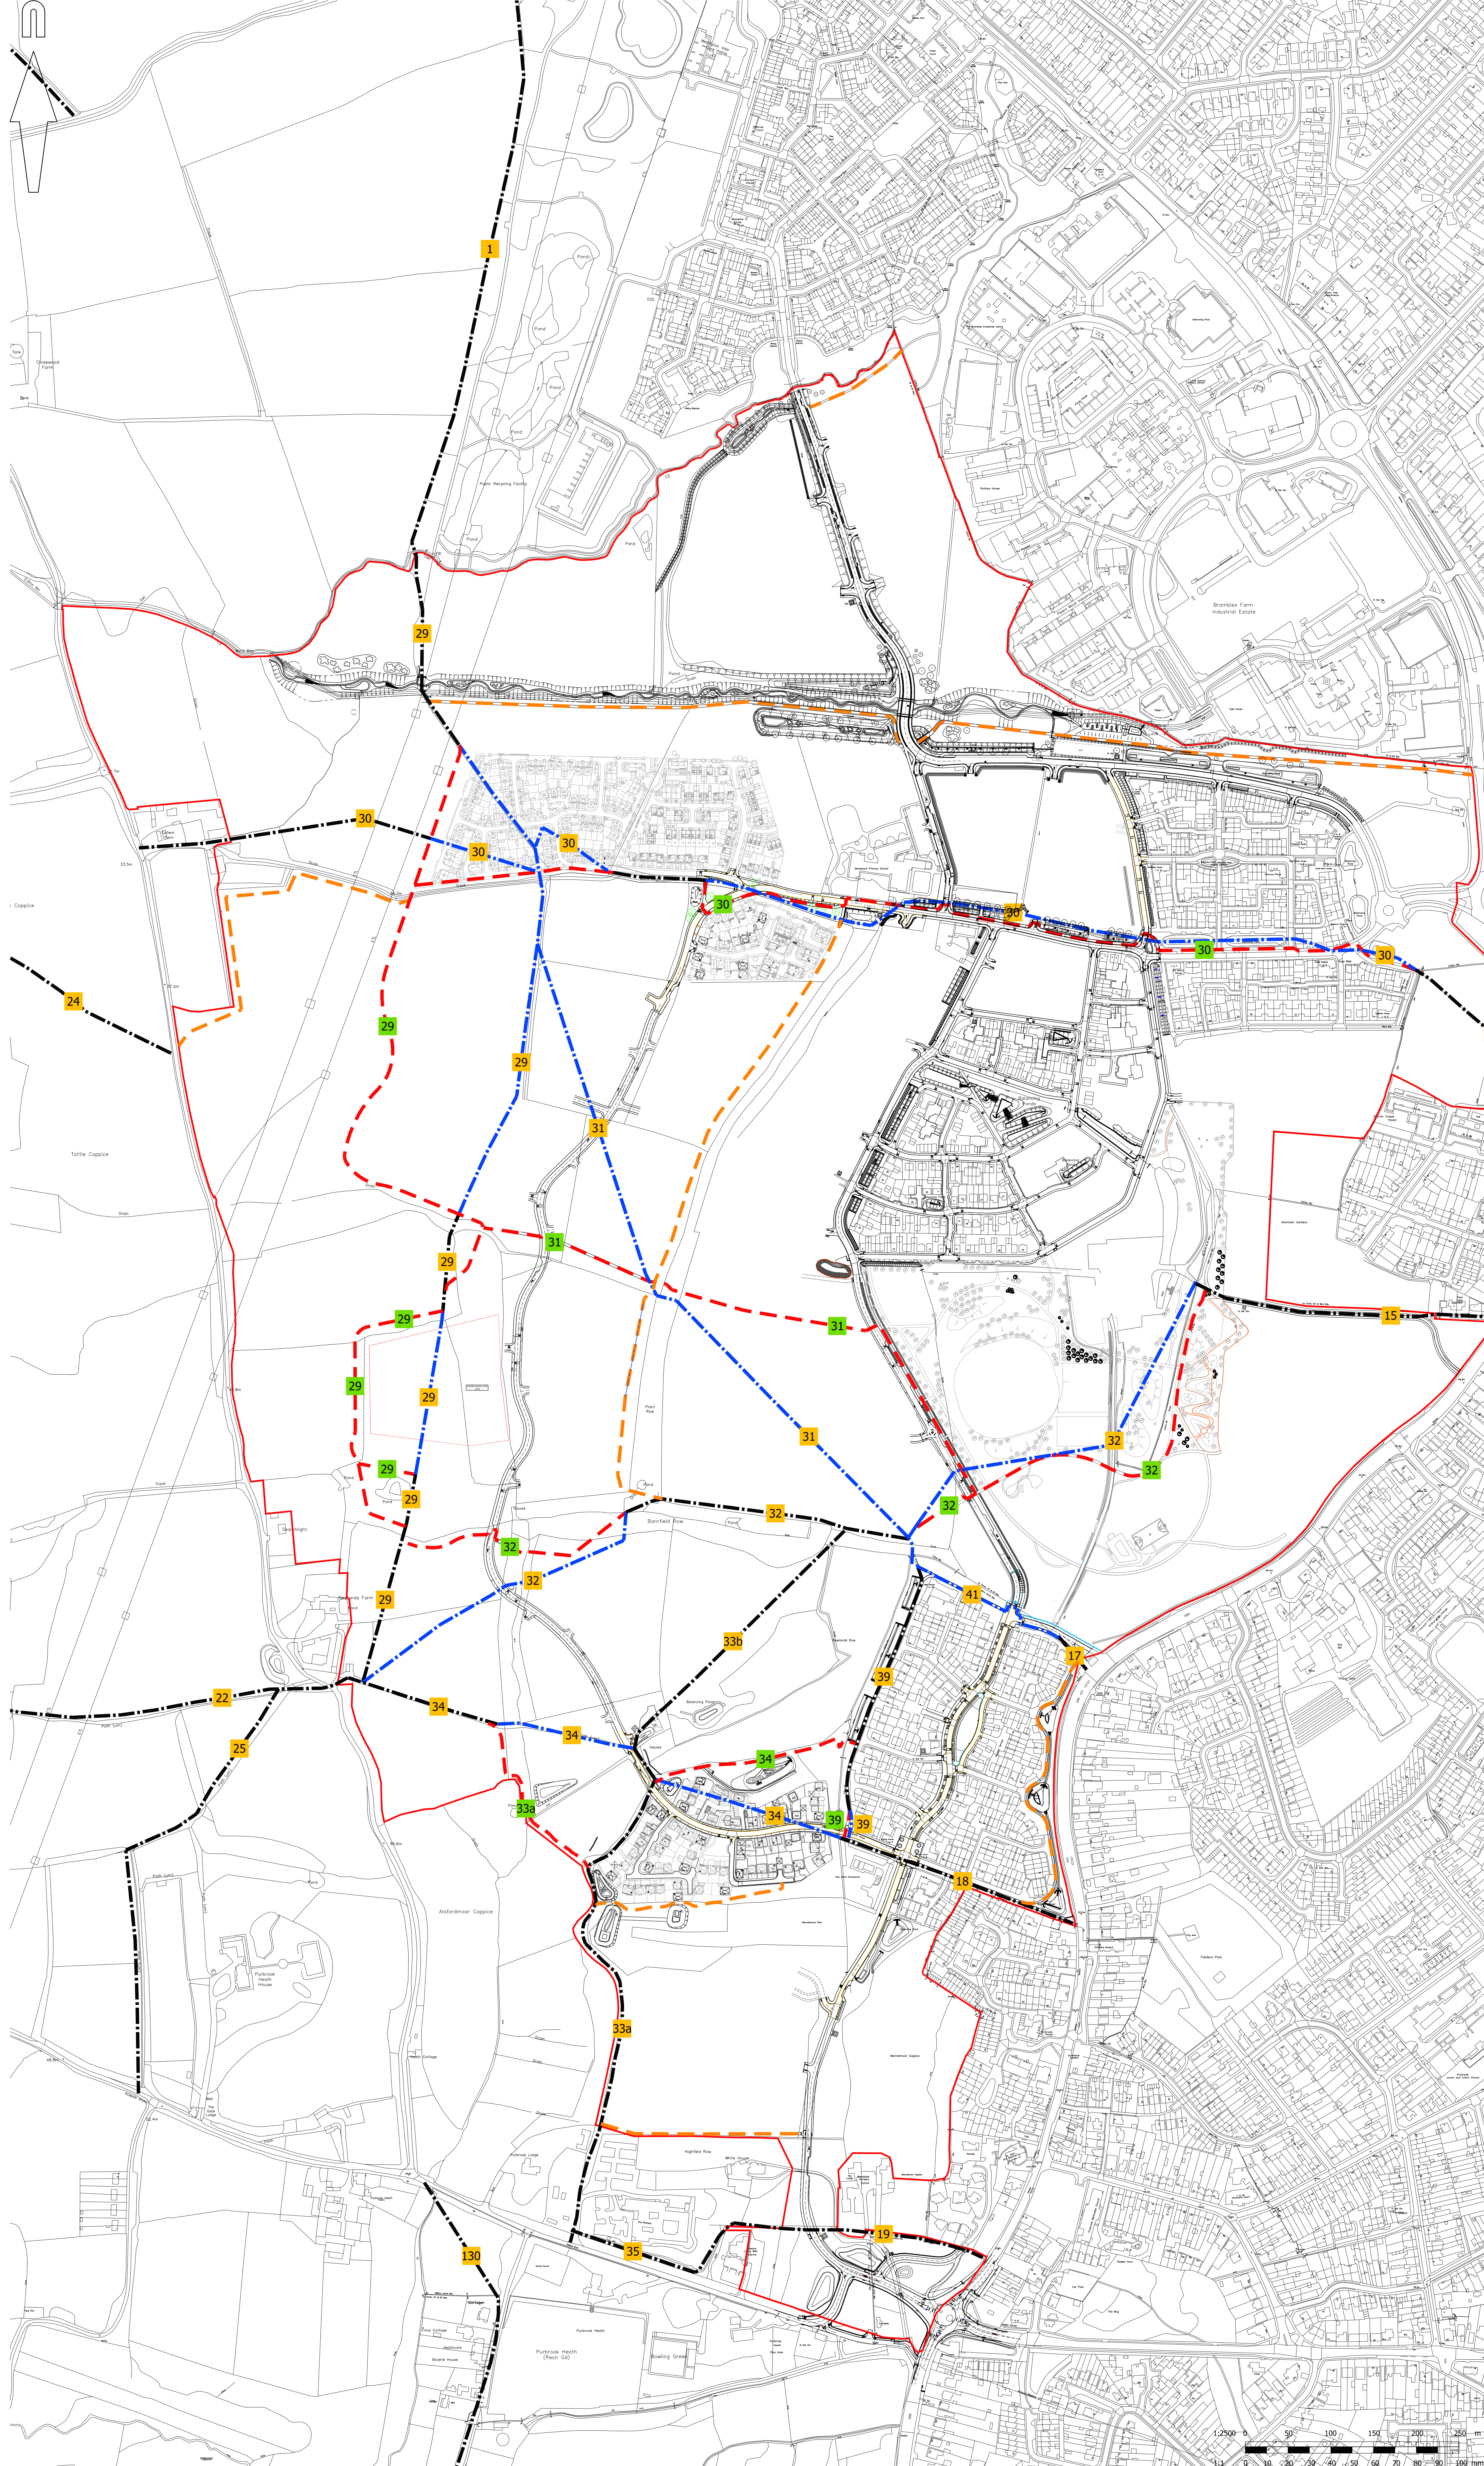

© Mayer Brown Limited Copyright. The drawings, information and data recorded in this document ("the information") is the property of Mayer Brown. This document and the information are solely for the use of the authorised recipient and this document may not be used, copied or reproduced in whole or part for any purposes other than which it was supplied by Mayer Brown. Mayer Brown makes no representation, undertakes no duty and accepts no responsibility to any third party who may use or rely upon this document or the information.

A0 ORIGINAL

© Crown Copyright and database rights 2021 Ordnance Survey 1000091673

KEY:

- EXISTING RIGHT OF WAY TO BE RETAINED
- EXISTING RIGHT OF WAY TO BE STOPPED UP/REALIGNED
- - - REALIGNED RIGHT OF WAY
- - - PERMISSIVE PATH
- 31 EXISTING RIGHT OF WAY NUMBER
- 31 REALIGNED RIGHT OF WAY NUMBER


Berewood
HAMPSHIRE
FOR INFORMATION
NOT FOR CONSTRUCTION

B	Footpaths rationalised following site visit 25/02/2021.	BHA	02/03/2021
A	Footpath 29 amended to suit realignment of footpath between Phase 2 and Phase 13. (0402)	RHA	18/02/2021

rev.	amendment	date	date


Mayer Brown Limited, Lion House
Ormeau Road, Woking, Surrey GU24 0AR
Telephone 01483 750 588 Fax 01483 750 437
wokingoffice@mayerbrown.co.uk www.mayerbrown.co.uk

client **grainger plc** Investing in homes since 1932

project **BEREWOOD WATERLOOVILLE**

scale 1:2500 @ A0 drawn by KMD checked by RHA

date FEBRUARY 2021 cad file 40.DWG

title **REFERENCE PLAN FOOTPATHS**

drawing number	rev.
GTWVILLE_SW/LG/40	B