

KEY:

External Brickwork

EXT BWK

Tanking

T T T

Retaining Wall

RWALL

Concrete Grovel Board

COB

Fall Arrows

▲

Proposed Levels

XXXXXX

Finished floor levels shown thus:


FFL 10.00

Flush Access

▼

Stepped Access

▽

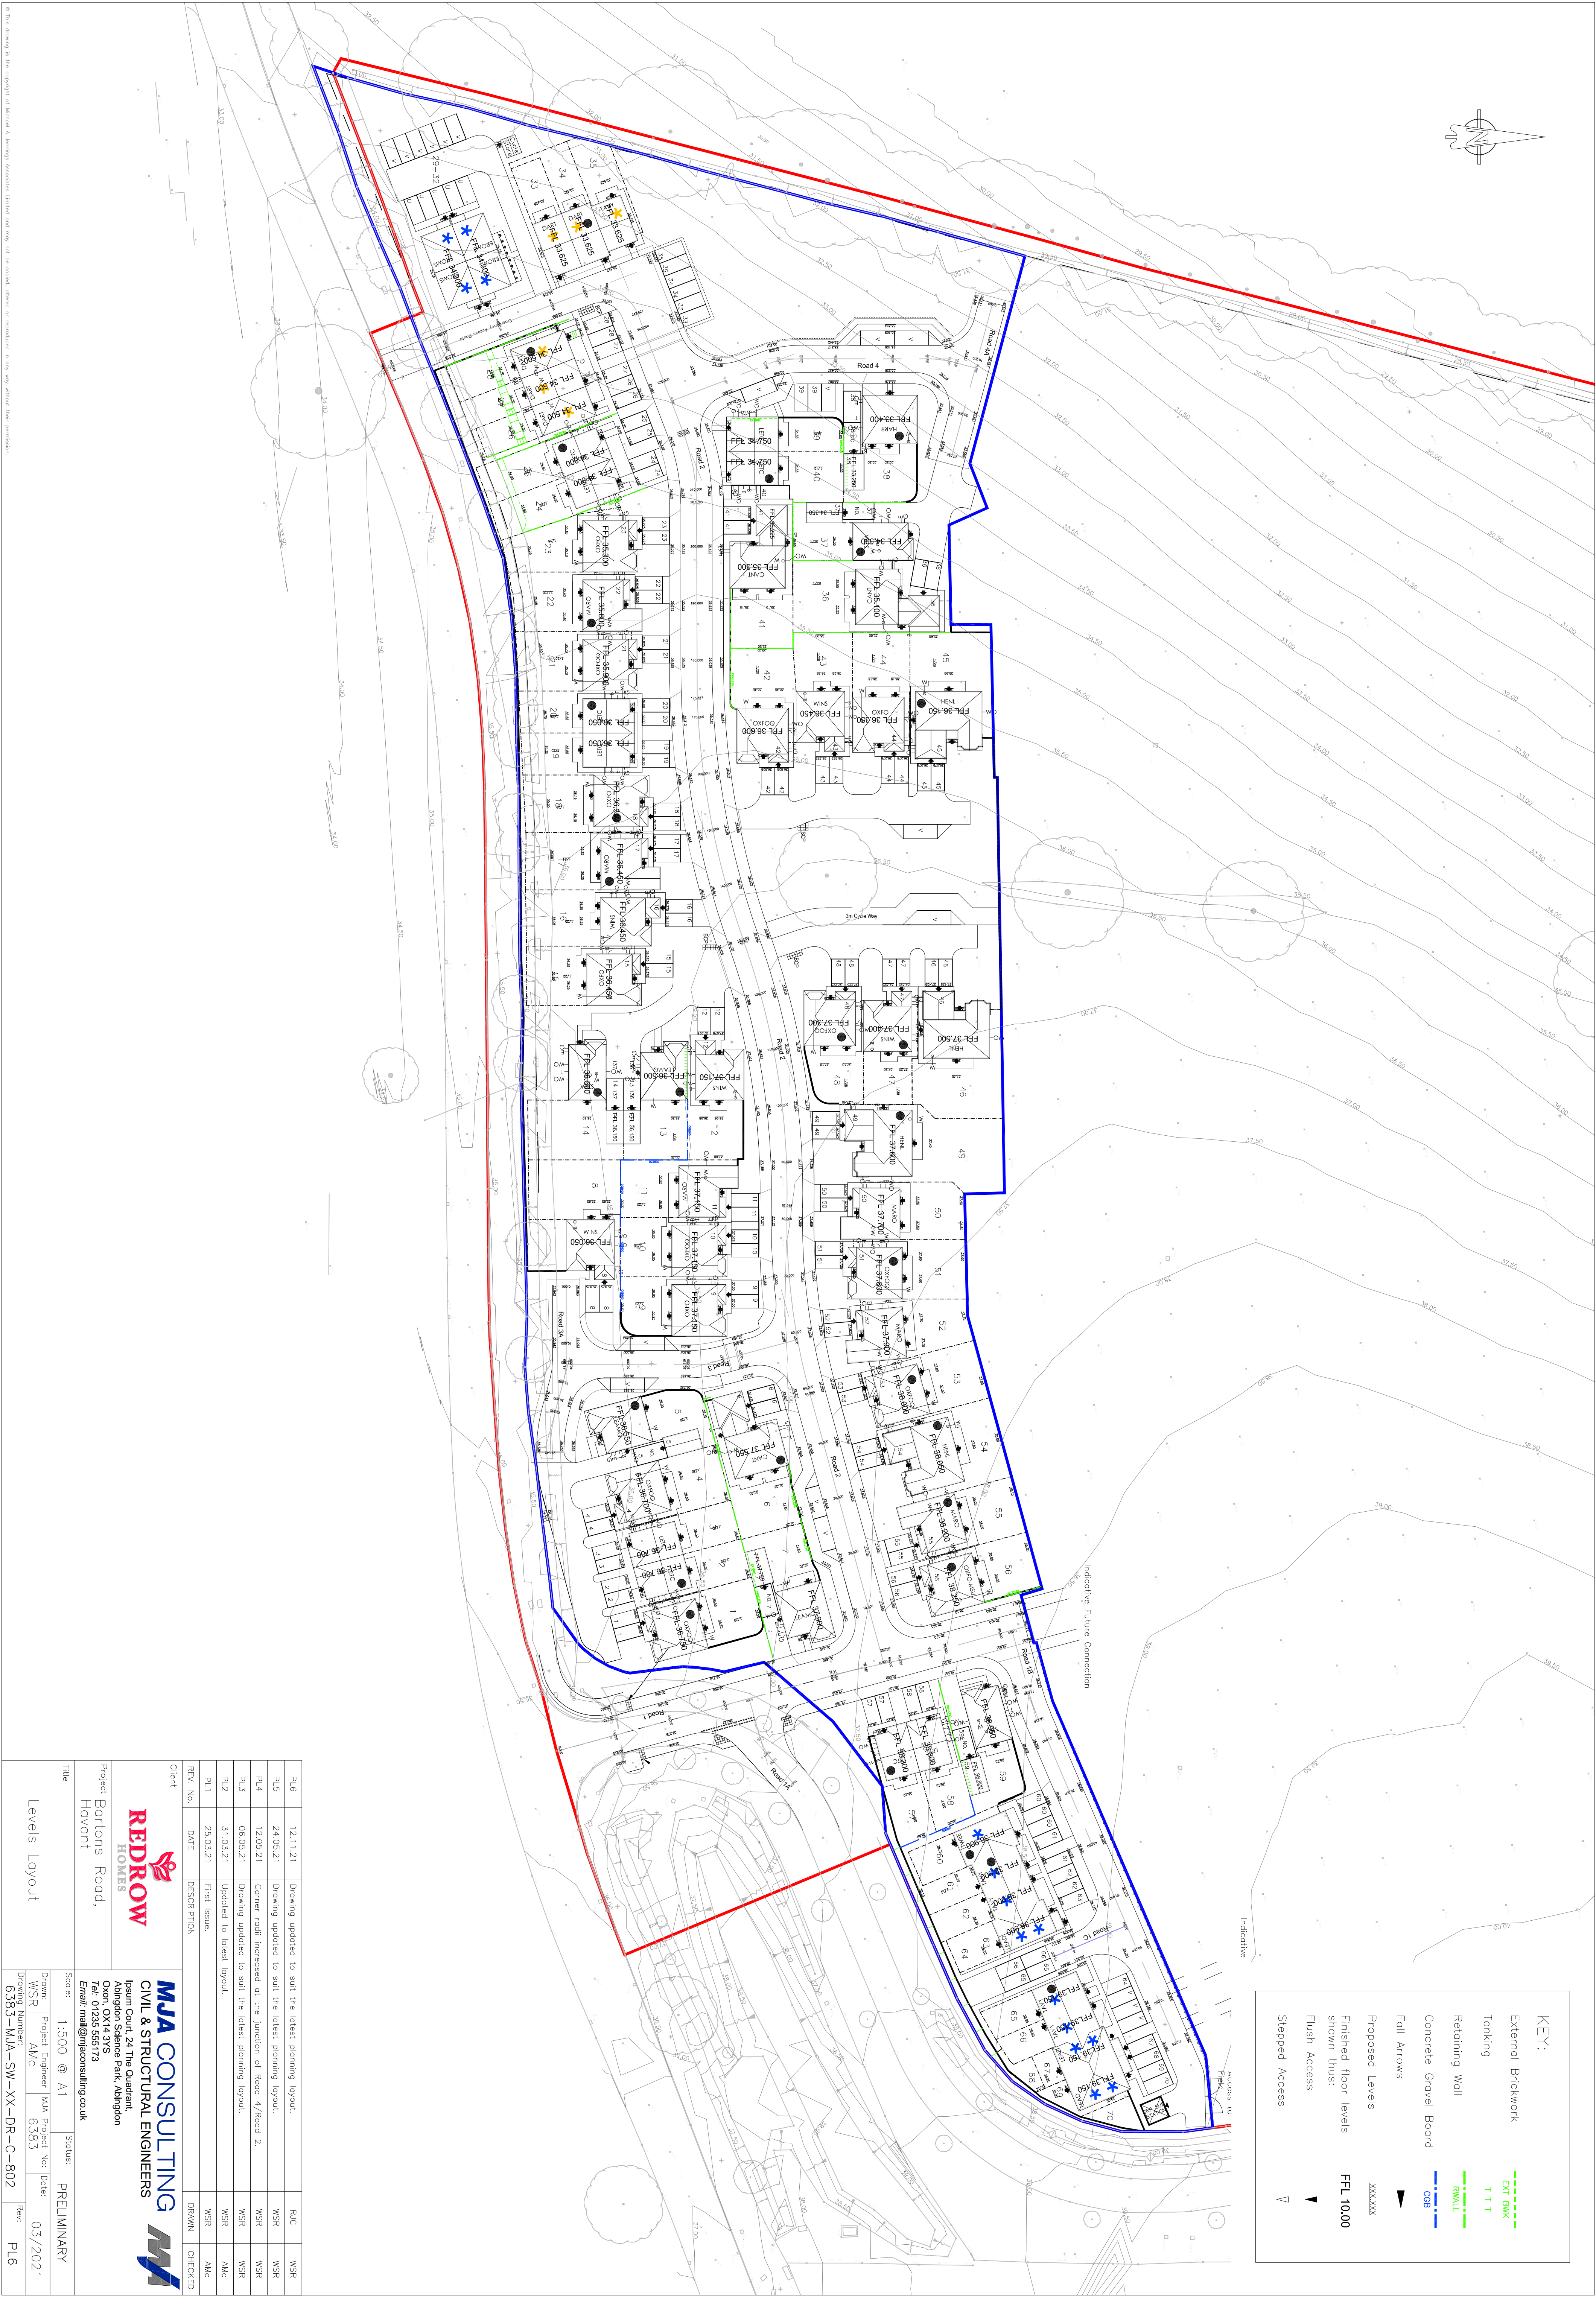

PL6	12.11.21	Drawing updated to suit the latest planning layout.	R/C	WSR
PL5	24.05.21	Drawing updated to suit the latest planning layout.	WSR	WSR
PL4	12.05.21	Corner road increased at the junction of Road 4/Road 2.	WSR	WSR
PL3	06.05.21	Drawing updated to suit the latest planning layout.	WSR	WSR
PL2	31.03.21	Updated to latest layout.	WSR	AMC
PL1	23.03.21	First Issue.	WSR	AMC
REV. No.	DATE	DESCRIPTION	DRAWN	CHECKED

Client

Project Bortons Road, Havant

REDROW HOMES

MJA CONSULTING CIVIL & STRUCTURAL ENGINEERS

1psum Court, 24 The Quadrant, Abingdon Science Park, Abingdon, Oxon, OX14 3EJ, UK

Tel: 01235 557721

Email: mail@mjaconsulting.co.uk

Title

Levels Layout

Scale

1:500 @ A1

Status

PRELIMINARY

Drawn by

WSR

Project Engineer

AMC

MJA Project No:

6383

Date:

03/2021

Drawing Number

6383-MJA-SW-XX-DR-C-802

Rev:

PL6