


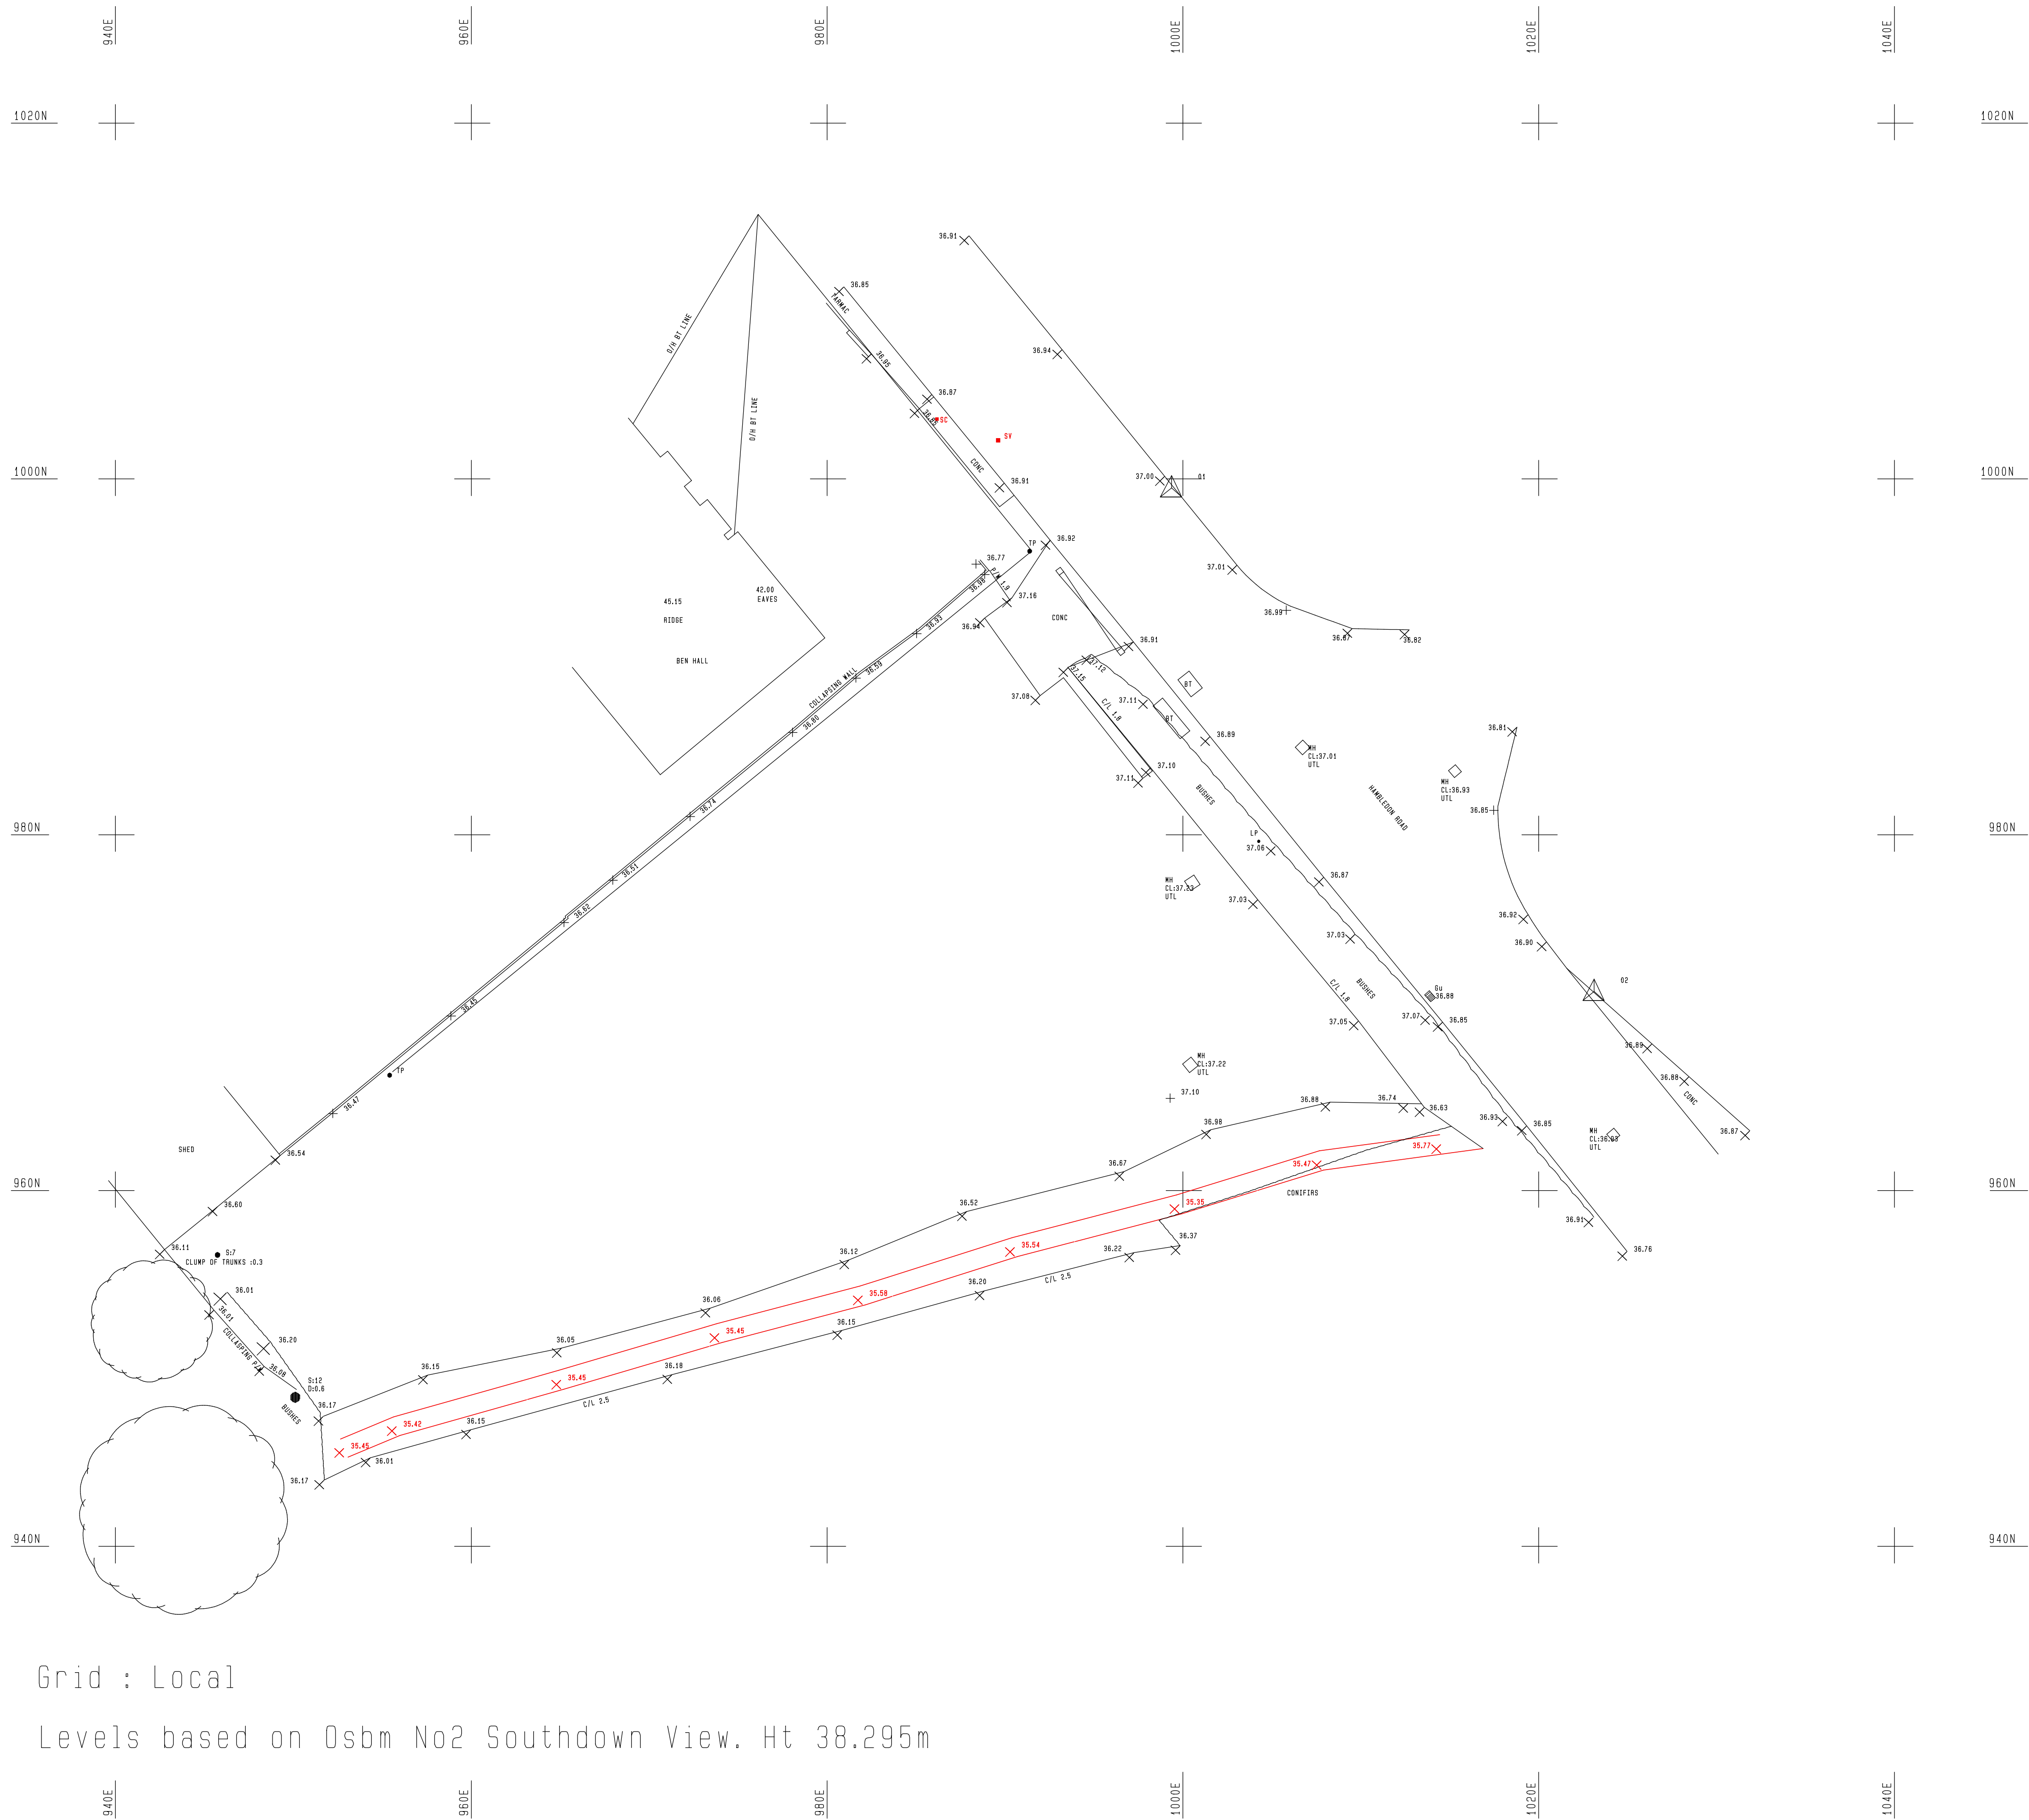

Grid : Local

Levels based on Osbm No2 Southdown View. Ht 38.295m

D & K
Contracting Services Limited
44 The Hundred
Romsey
Hampshire
SO51 8BX
Tel: 07194 519500 or 01794 511981
Mob: 07836 386496
Email: dnkcountryphomes@aol.com

Client
Mr DeSouza

Project Title
Land Adjacent Benhall,
Hambleton Road Waterloo, P07 6XB

Drawing Title
EXISTING GROUND LEVELS

Scale
1:200 On A1 Paper
0 4m 8m 12m 16m 20m

Drawn By
AC

Drawing No.
2015/16

Rev.