

NOTE:
DO NOT SCALE FROM THIS DRAWING. ALL DIMENSIONS
RELATING TO SUB-CONTRACTORS OR SUPPLIERS WORK MUST
BE CHECKED AND AGREED BETWEEN THE GENERAL
CONTRACTOR AND THE SUB-CONTRACTORS AND SUPPLIERS.
ALL DIMENSIONS ARE IN MILLIMETRES. IF IN DOUBT ASK THIS
DRAWING MAY BE SCALED FOR PLANNING PURPOSES ONLY. ALL
WORKS OR MATERIALS INDICATED ON THE DRAWING ARE TO BE
TO THE LATEST BRITISH STANDARDS AND ARE TO BE CARRIED
OUT IN ACCORDANCE WITH THE RELEVANT CODES OF PRACTICE
OR RECOGNIZED TRADE ASSOCIATION RECOMMENDATIONS
AND PUBLICATIONS. © THIS DRAWING IS THE COPYRIGHT OF
NASH AND PARTNERS LTD.

WORK IN THE ROOT ZONES

THE DEFAULT INDIVIDUAL ROOT ZONES ALL COME WITHIN THE USUAL 8 METRE
TREE PROTECTION FENCE LINE

THE ROOT PROTECTION ZONE FOR THE GROUPED TREES IS SIGNIFICANTLY
LARGER. IT IS TAKEN FOR THIS PURPOSE THAT THE PRESENCE OF THE
RAILWAY EMBANKMENT IS NEUTRAL IN TERMS OF BENEFIT OR DETRIMENT.

AREA BEYOND THE FENCE IS A WORKING AREA AND CANNOT BE FENCED, BUT
BOTH THE PERMANENT AND TEMPORARY SURFACES ARE BASED UPON A
CELLWEB SYSTEM

METHOD STATEMENT

THE PROPOSAL IS TO APPLY SYSTEMIC HERBICIDE BEFORE HAND CLEARING
AROUND THE TREES UP TO THE PROTECTION FENCE LINE AND LAY THE
CELLWEB SYSTEM DIRECTLY ON THE GROUND DESIGNED ON A MINIMAL CBR.
THIS WILL DETERMINE THE BASE LEVEL FOR THIS AREA.

THE COMBINED ROOT PROTECTION ZONE WILL BE CHECKED WITH 12
DISTRIBUTED HAND DUG PITS TO DETERMINE THE DEPTH OF ANY SIGNIFICANT
ROOT GROWTH. BASED UPON THE RESULT THE CELLWEB WILL BE DESIGNED
TO SUIT THE HIGHEST LOCAL LEVELS, WHERE POSSIBLE THE LEVEL WILL BE
REDUCED BY RUBBER TRACKED MACHINE IN THIS AREA ONLY, OTHERWISE
ALSO TREATED WITH HERBICIDE AND HAND CLEARED AS BEFORE.

A TEMPORARY LOOSE HERAS FENCE WILL BE ERECTED ON THE PROTECTION
LINE AND THE CELLWEB SYSTEM LAID UP TO IT USING RUBBER TRACKED
MACHINES TO FILL THE VOIDS, ADVANCING FROM BEYOND THE ZONE

FROM THAT AREA THE FENCE WILL BE REMOVED LOCALLY AND THE CELLWEB
ADVANCED TOWARDS THE TREES TO ENCOMPASS THE PATH BASE. THIS IS TOO
LARGE AN AREA TO LAY BY HAND. THE FILL WILL BE ADVANCED BY SMALL
RUBBER TRACKED MACHINE MAXIMUM 2.4 METRES HIGH


HOGGIN WILL BE LAID TO FORM THE YARD SURFACES WITHIN THAT AREA AND
THE PATH, AGAIN ADVANCED BY SMALL RUBBER TRACKED MACHINE AND
COMPACTED BY HAND CONTROLLED TANDEM ROLLERS.

ONCE THE HOGGIN IS IN PLACE THE FIXED HERAS TREE PROTECTION FENCE
WILL BE ERECTED AND THE ROOT ZONE AREA OUTSIDE OF THAT FENCE WILL
BE USED FOR ALL CONSTRUCTION PURPOSES


THE AREA WITHIN THE FENCE WILL ONLY BE ACCESSED FOR COMPOUND FENCE
ERECTION, SOIL AND MULCH PLACEMENT ON THE SAME ADVANCING BASIS TO
AVOID COMPACTION AND FOR PLANTING PURPOSES

FIXED HERAS TREE PROTECTION FENCING

SOFT GROUND VERSION
THE FENCE BLOCKS AND TRAY BLOCKS MUST BE STRAPPED AND THE BLOCKS
ROAD PINNED IN PLACE

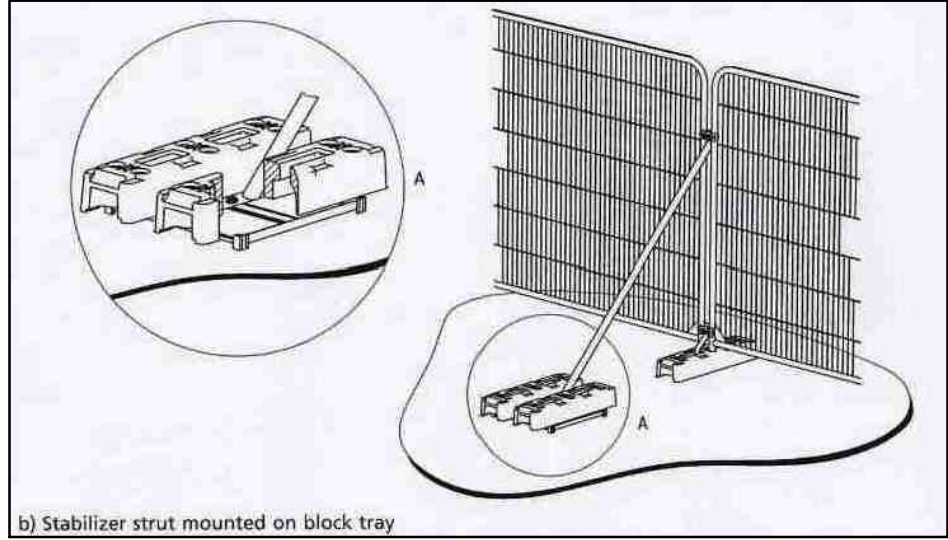

A27 South Coast Trunk Road

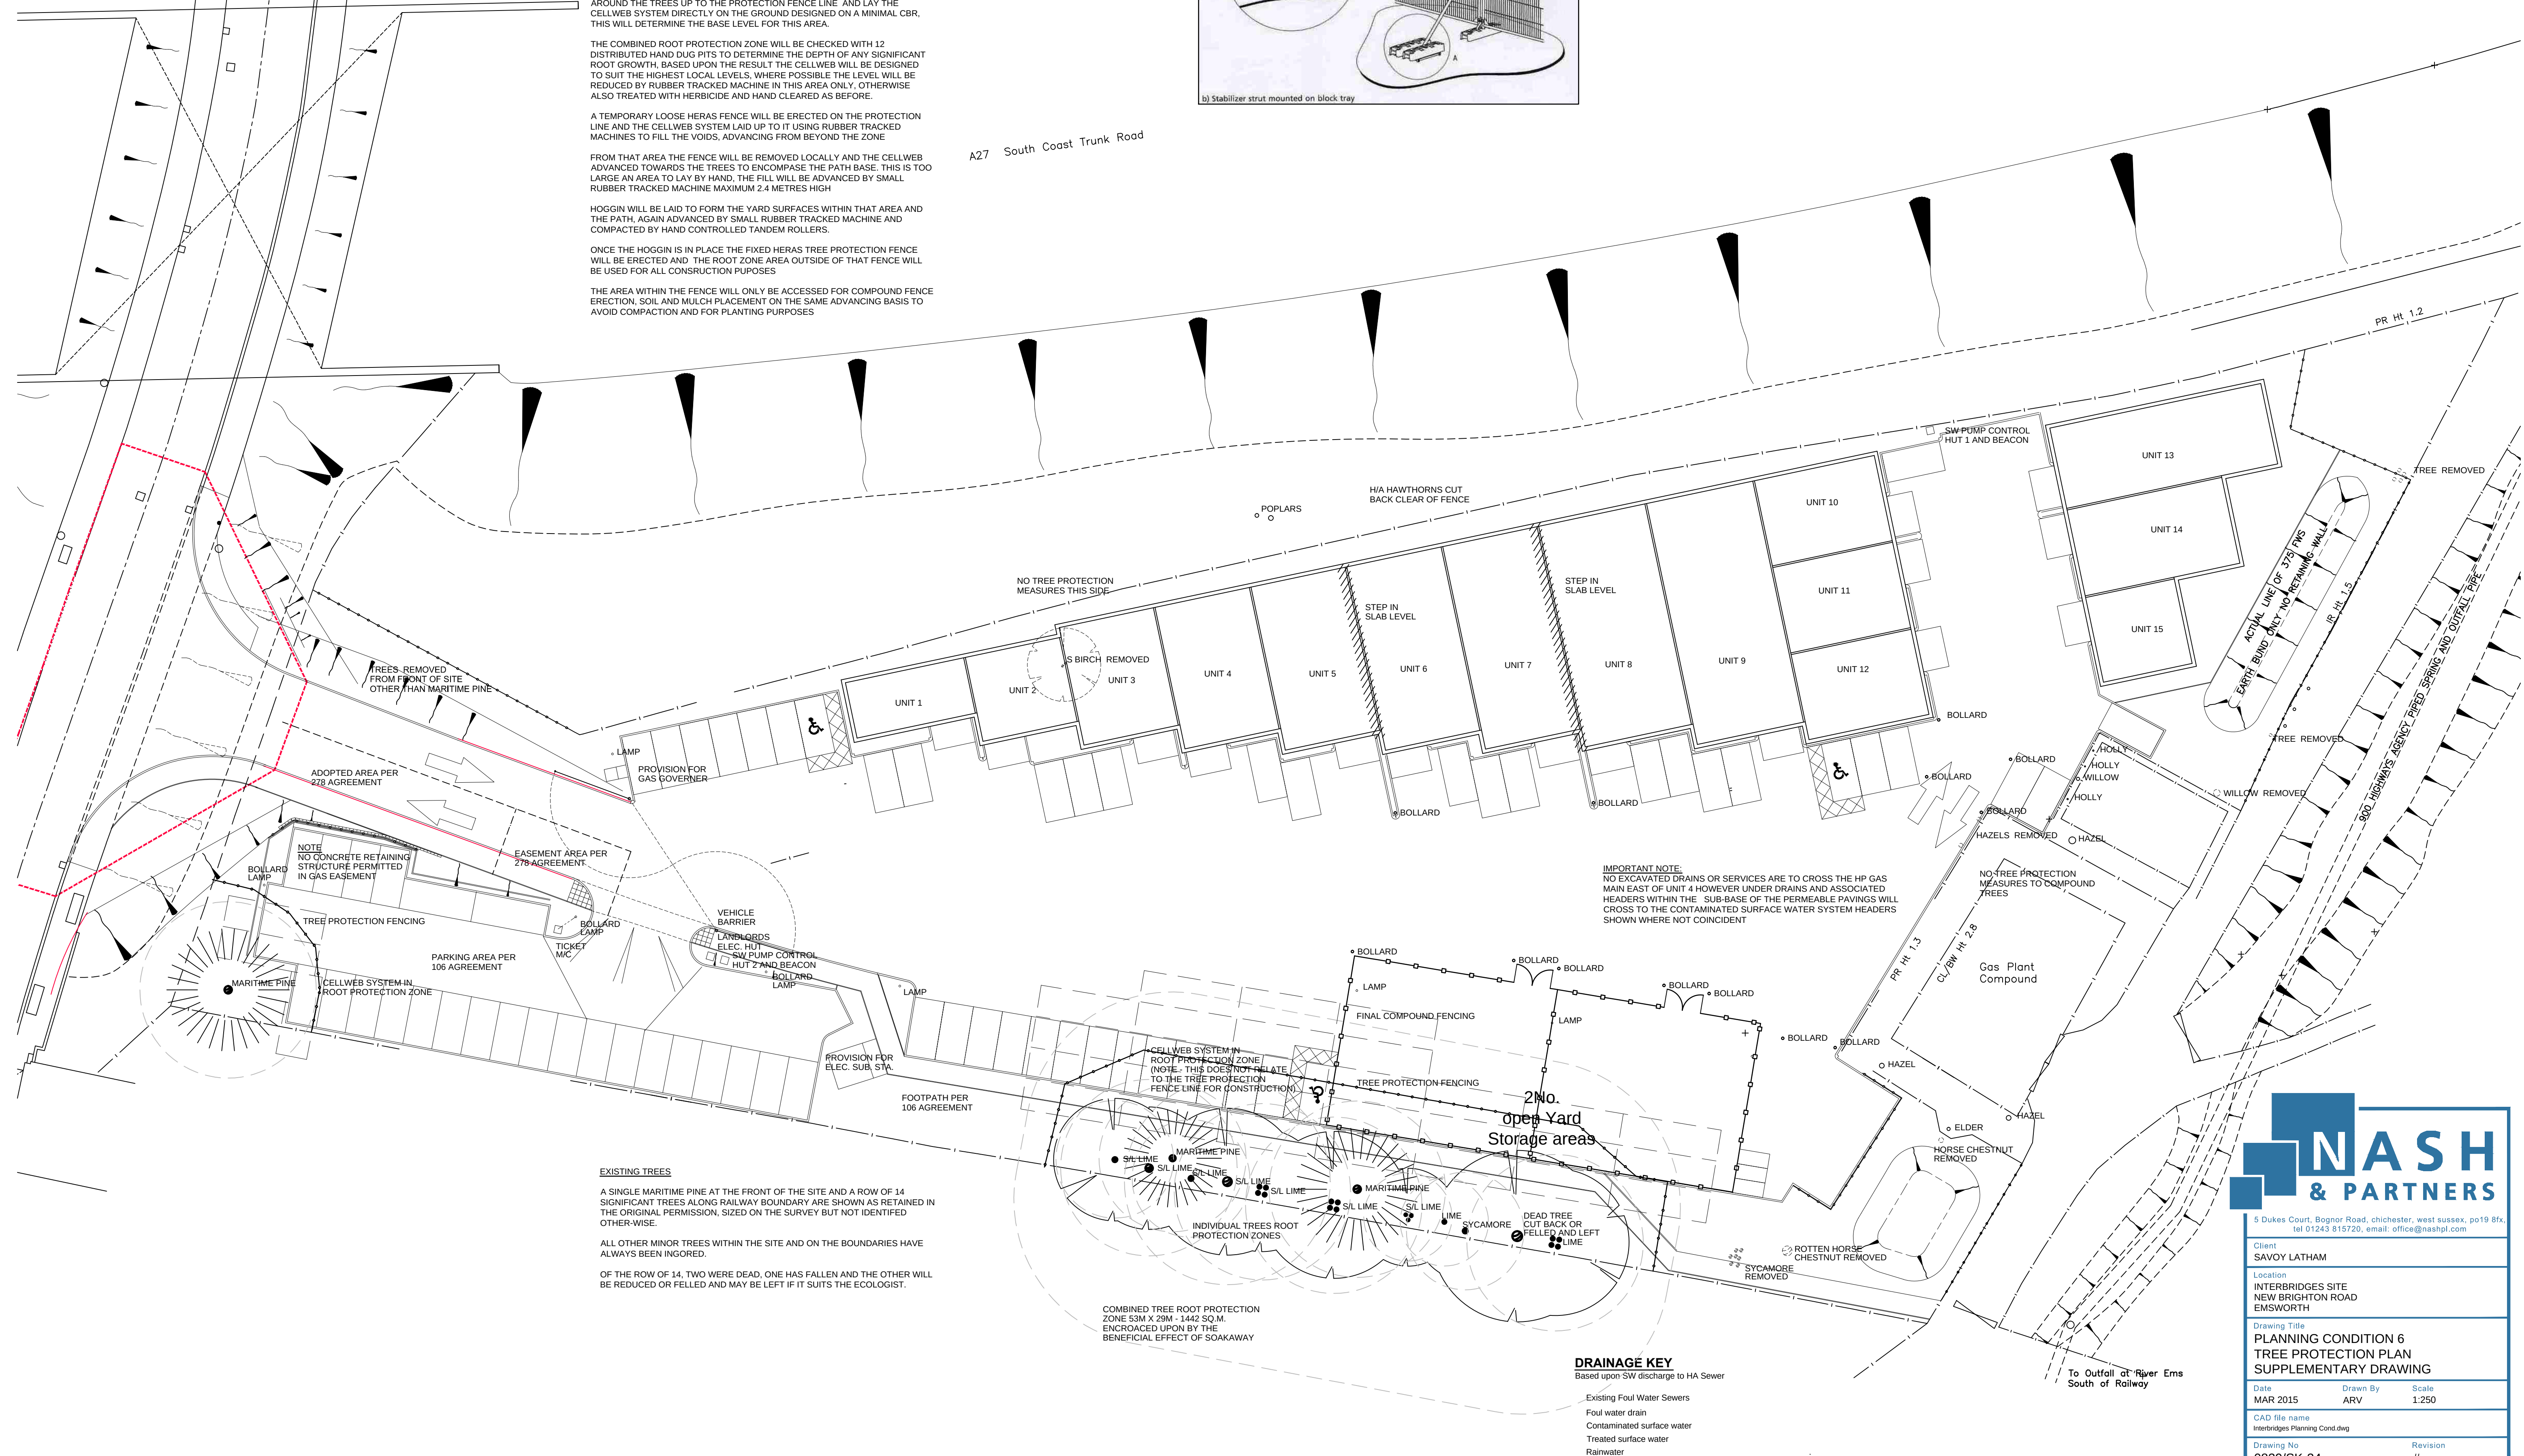

EXISTING TREES

A SINGLE MARITIME PINE AT THE FRONT OF THE SITE AND A ROW OF 14
SIGNIFICANT TREES ALONG RAILWAY BOUNDARY ARE SHOWN AS RETAINED IN
THE ORIGINAL PERMISSION, SIZED ON THE SURVEY BUT NOT IDENTIFIED
OTHER-WISE.

ALL OTHER MINOR TREES WITHIN THE SITE AND ON THE BOUNDARIES HAVE
ALWAYS BEEN INGORED.

OF THE ROW OF 14, TWO WERE DEAD, ONE HAS FALLEN AND THE OTHER WILL
BE REDUCED OR FELLED AND MAY BE LEFT IF IT SUITS THE ECOLOGIST.

COMBINED TREE ROOT PROTECTION
ZONE 53M X 29M - 1442 SQ.M.
ENCROACHED UPON BY THE
BENEFICIAL EFFECT OF SOAKAWAY

DRAINAGE KEY

Based upon SW discharge to HA Sewer

- Existing Foul Water Sewers
- Foul water drain
- Contaminated surface water
- Treated surface water
- Rainwater



5 Dukes Court, Bognor Road, Chichester, West Sussex, PO19 8FX.
tel 01243 815720, email: office@nashpl.com

Client
SAVOY LATHAM

Location
INTERBRIDGES SITE
NEW BRIGHTON ROAD
EMSWORTH

Drawing Title
PLANNING CONDITION 6
TREE PROTECTION PLAN
SUPPLEMENTARY DRAWING

Date
MAR 2015

Drawn By
ARV

Scale
1:250

CAD file name
Interbridges Planning Cond.dwg

Drawing No
0839/SK-24

Revision
#