



BARRATT
— HOMES —

SIGN PROPOSAL

Pebble Walk

Pebble Walk, Sinah Lane

CLIENT APPROVAL



APPROVED



APPROVED with comments



NOT APPROVED

Please 'X' the appropriate status and provide comments against each item as required.
Comments, text and a signature can be added using Adobe Acrobat or by hand on a printed document. Final artwork will be setup on APPROVAL followed by manufacture sign off.

SIGNED BY:



PEARCE SIGNS

BRINGING THE WORLD'S BRANDS TO LIFE

www.pearcesigns.com

Brand Overview

Logo

Stacked/Primary:



Linear/Secondary:



Clear Space

Standard:



Typeface

Primary:

Dinot	
Regular*	ABCDEFGHIJKLMNOPQRSTUVWXYZ
Medium	abcdefghijklmnopqrstuvwxyz 1234567890
Bold	.,;:'"?!#~€\$€&%@(){}<>^\\ _-+=÷/*

*Shown in example.

Colour Palette

Primary:

BH Grey
Pantone: N/A
CMYK: 10/0/0/72
Vinyl: Digitally Printed Matt

BH Green

Pantone: N/A
CMYK: 36/0/88/0

BH Red

Pantone: N/A
CMYK: 15/100/100/0

White

Pantone: White C
CMYK: 0/0/0/0
RGB: 255/255/255

Language

Specification:

BSK: Bespoke
CA1: Critical Action point 1
CSK: Countersunk
C/W: Complete with
DTM: Direct to media
LAM: Laminate
N/A: Not applicable
SUP: Superseded
TBC: (missing info) to be confirmed
TBD: (yet) to be determined

Measurements:

CL: Centerline
EQ: Equal
FFL: Finished floor level
NOM: Nominal
O/A: Overall
R00mm: Radius
TOL: Tolerance
±00mm: Tolerance range
~00mm: Approximate
Ø00mm: Diameter
(+00mm AR): All-round bleed amount
(+00mm L,R,T,B): Bleed edge amount
00°: Degree
00cd/m²: Candela per square metre
00lm: Lumens
00K: Colour temperature (kelvin)

Surfaces:

S/S: Single Sided
D/S: Double Sided
T/S: Tri Sided
FA: Face applied (first surface)
RA: Reverse applied (second surface)
←👁: Viewing angle

Colour:

PMS: Pantone matching system
RAL: RAL colour system (UK paint)
MP: Matthew's Paint (US paint)

Sign ID:


E.01: External item 1
I.01: Internal item 1
I.GF.01: Internal (with floor indicator)
X.01: Out of Scope item 1
FL.FIL.WHT.X: Product/Illumination/Colour/Size

Sign Inventory

EXTERNAL SIGNS

SIGN	QTY / REF / DESCRIPTION
E.01	<u>2no.</u> SSM
E.02	<u>3no.</u> SSS
E.03	<u>2no.</u> Flag poles and 4no. Flags
E.05	<u>1no.</u> Fascia Sign to Temporary Sales Cabin
E.06	<u>1no.</u> Temporary Sales Cabin
E.07	<u>2no.</u> Pavement Sign
E.08	<u>1no.</u> Post Box to Temporary Sales Cabin
E.09	<u>1no.</u> Window Vinyl to Temporary Sales Cabin

PLAN

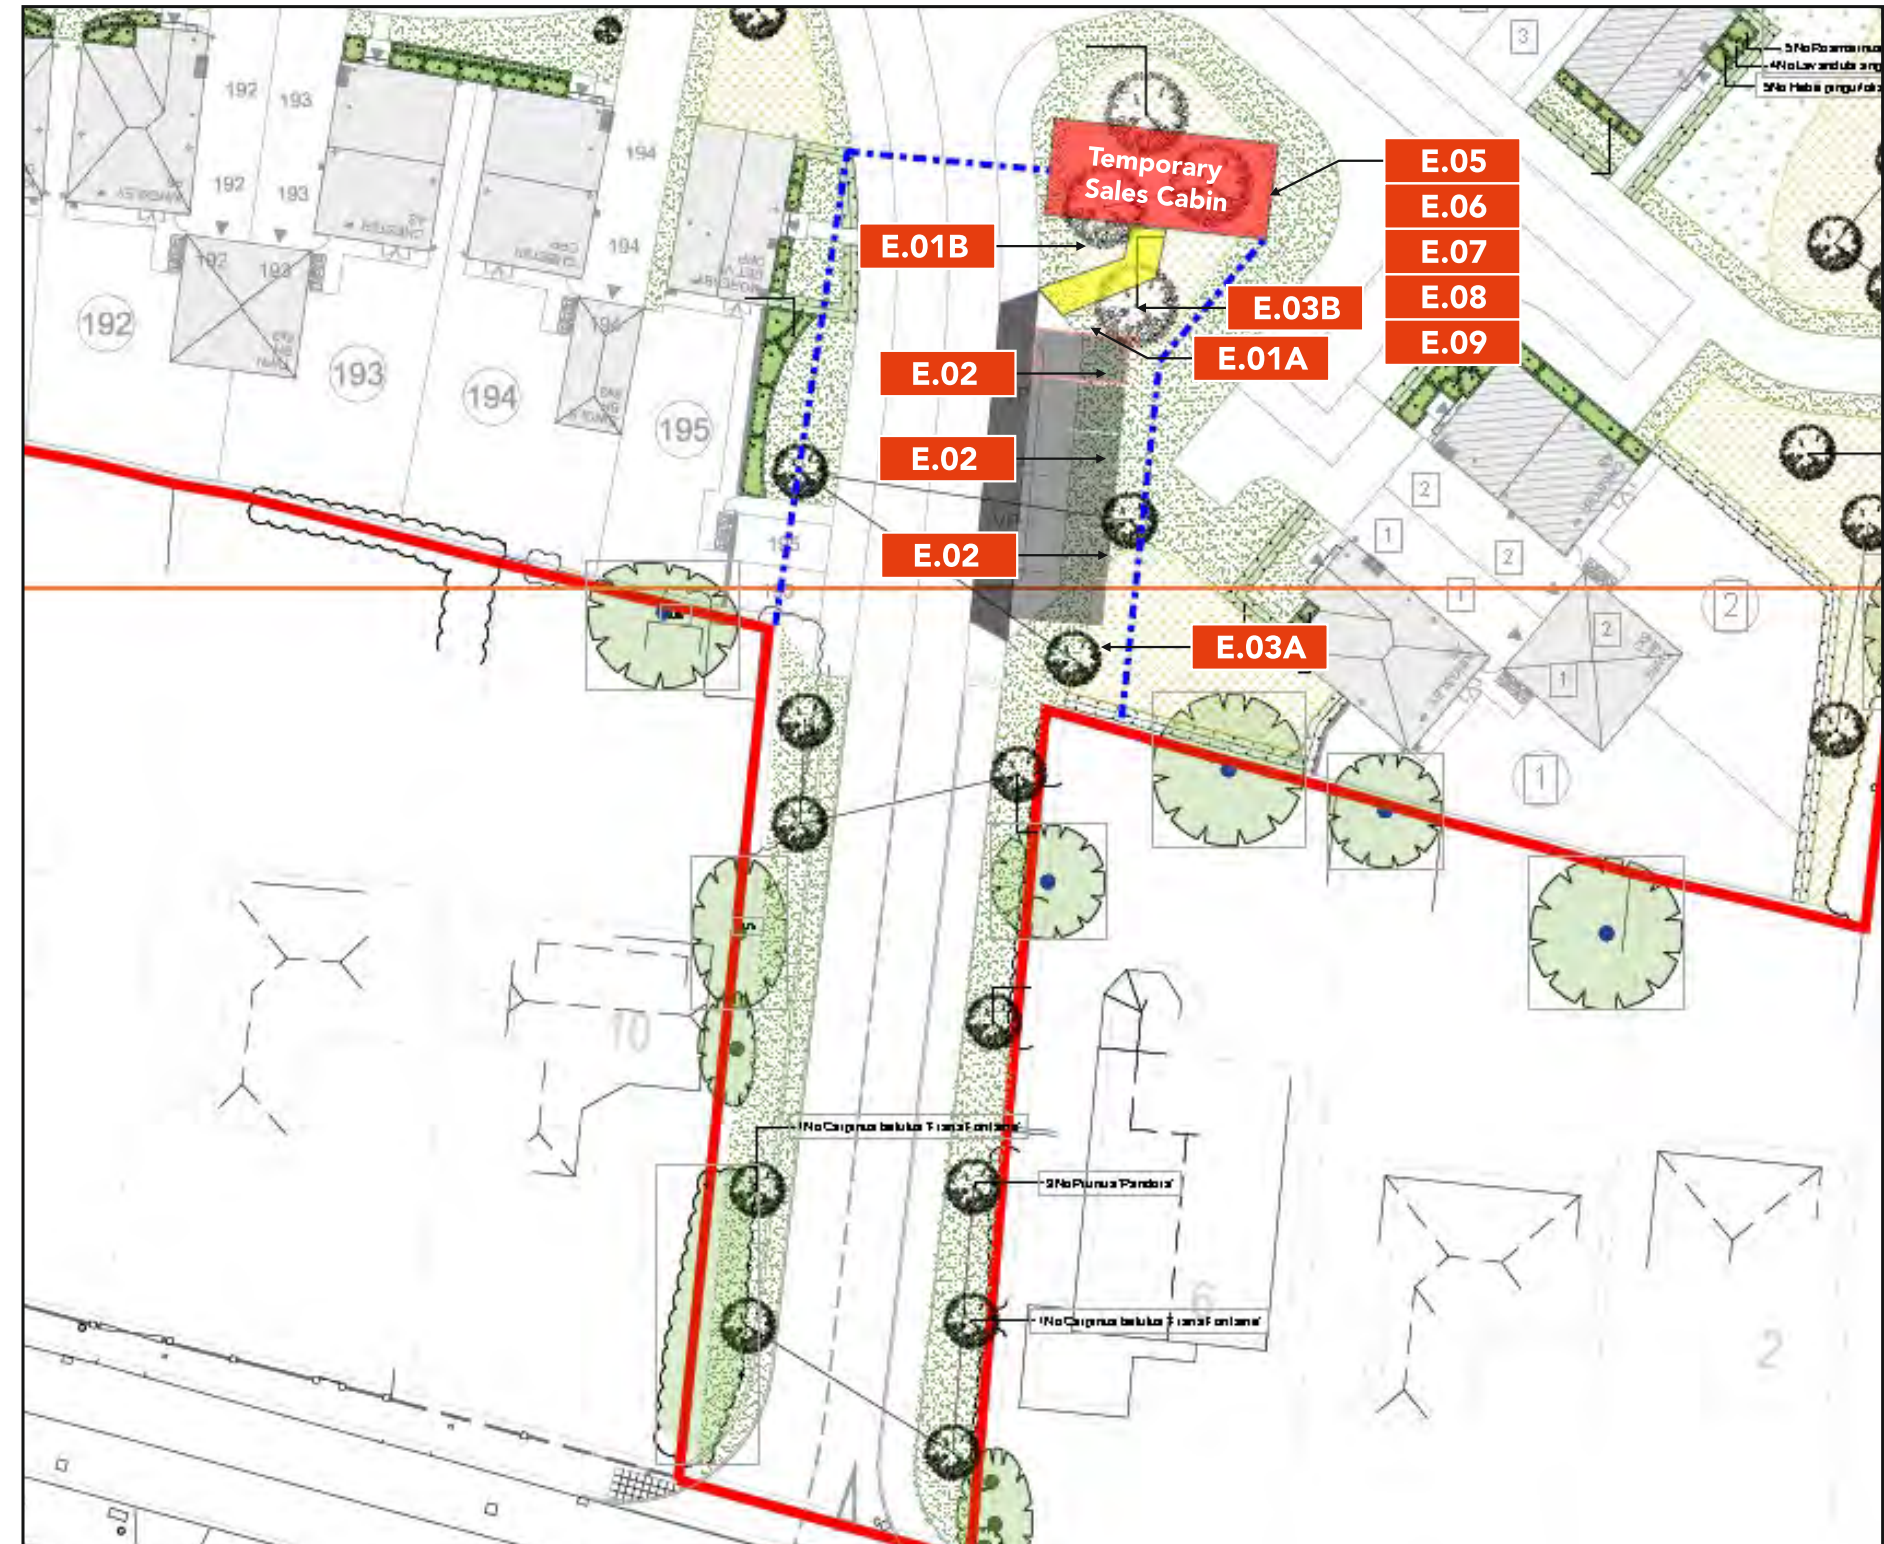

CLIENT	DWG BY	REV	DATE	BY	DESCRIPTION	© THIS DRAWING/DESIGN IS THE PROPERTY OF PEARCE SIGNS LTD. IT IS TO BE USED BETWEEN THEMSELVES AND THE CLIENT AND ANY REPRODUCTION WITHOUT WRITTEN PERMISSION IS STRICTLY PROHIBITED. ALL DIMENSIONS ARE IN MILLIMETRES (mm) AND WITHIN ± 3mm UNLESS OTHERWISE SPECIFIED. ALL WRITTEN SIZES ARE SHOWN AS WIDTH x HEIGHT x DEPTH (WxHxD) AND ARE SCALED @ A3. DO NOT SCALE FROM DRAWING. ALL COLOURS (ON SCREEN OR PRINTED) ARE INDICATIVE AND MAY NOT BE AN EXACT MATCH OF THE FINAL PRODUCT COLOUR. ALL CONSTRUCTION RELATED PRODUCTS ARE TO QUALITY REQUIREMENT EN 1090 EXC 2 AND ISO 5817 LEVEL C. ALL FILLET WELDS WILL BE A MINIMUM LEG LENGTH OF 5MM UNLESS OTHERWISE SPECIFIED BY A WELDING SYMBOL IN ACCORDANCE WITH EN 22553.
Barratt Homes	A.A	01	31.03.21	A.A	-	
SITE ADDRESS	DATE	02	25.05.21	A.A	Updated	
		03	10.08.21	A.A	Updated	
Pebble Walk	16.02.21	-	-	-	-	
Pebble Walk, Sinah Lane	DWG No. 009370	-	-	-	-	
		-	-	-	-	
		-	-	-	-	





- (CA1) Artwork TBC

SPECIFICATION

- 1 PANEL to be folded aluminium tray, faced with digitally printed and gloss laminated vinyl graphic. Back panel to be ACM panel with DTM print and gloss laminate.
- 2 POST to be 75mmØ silver powder-coated with caps.
- 3 ILLUMINATION illuminated with downlighter, finished RAL 9016 white satin.
- 4 FIXING METHOD posts to be instated in to the ground using postcrete.

NOTES:

-

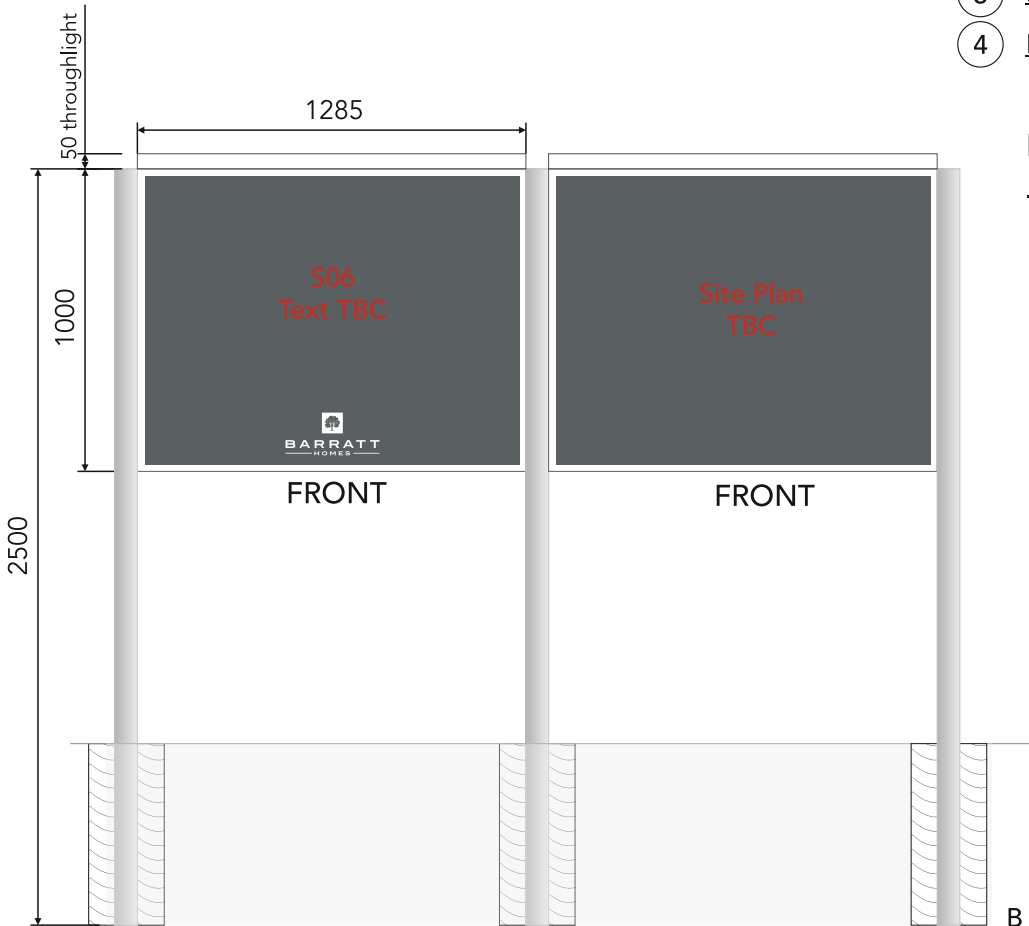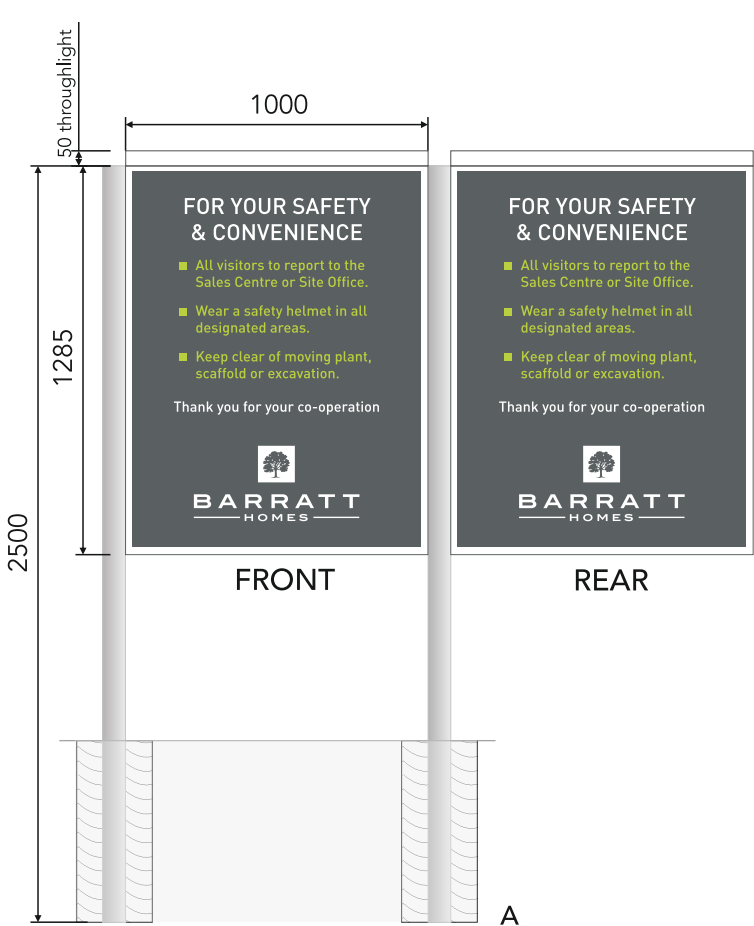

150° angle at centre post

FACE 1:25




- (CA1) _

SPECIFICATION

- 1
- PANEL to be folded aluminium tray, faced with digitally printed and gloss laminated vinyl graphic. Back panel to be ACM panel with DTM print and gloss laminate.
- 2
- POST to be 50mmØ silver powder-coated with caps.
- 3
- ILLUMINATION illuminated with downlighter, finished RAL 9016 white satin.
- 4
- FIXING METHOD posts to be instated in to the ground using postcrete.

NOTES:

- _

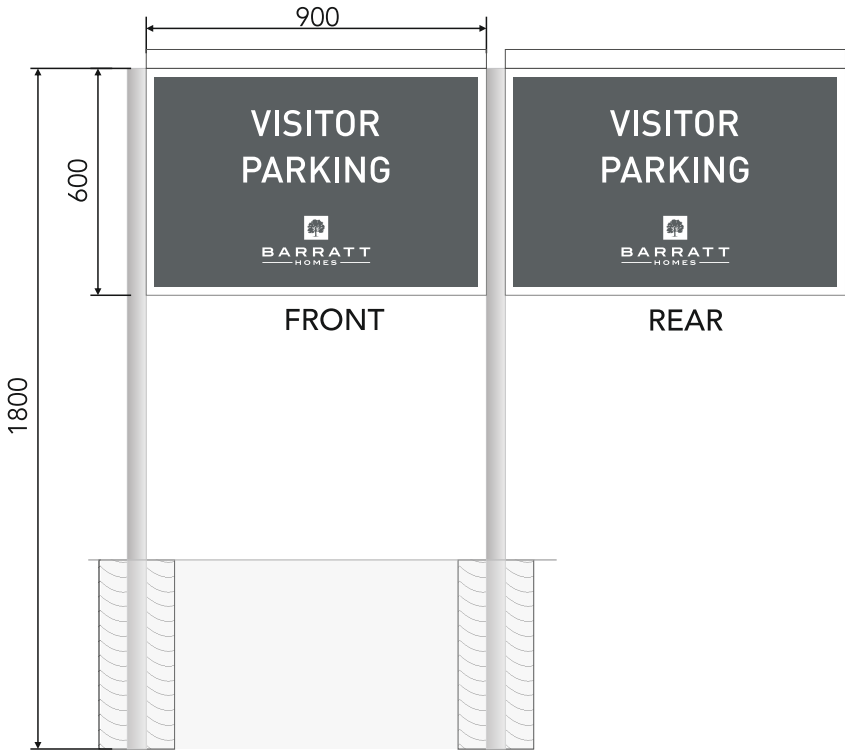

FACE 1:20



REV	DATE	BY	DESCRIPTION
01	31.03.21	A.A	Updated B, D, E artwork
02	25.05.21	A.A	-
03	10.08.21	A.A	Item B, C, D, E removed
-	-	-	-
-	-	-	-
-	-	-	-
-	-	-	-




- (CA1) _

SPECIFICATION

- 1 FLAG to be digitally printed standard flag and suitable flag pole.

NOTES:

- _

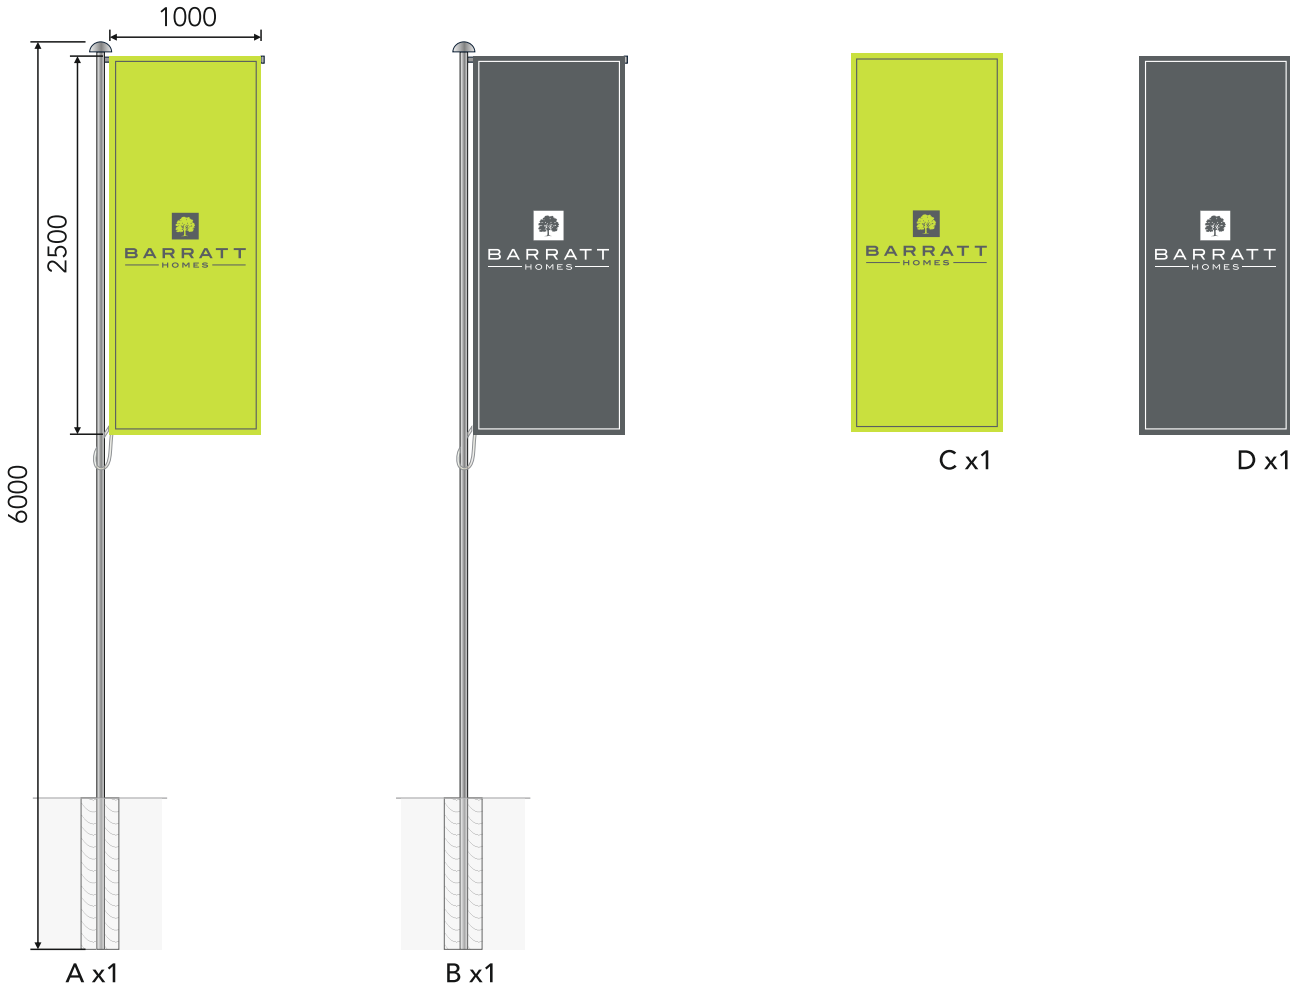

FACE 1:50





- (CA1) _

SPECIFICATION

- 1 FASCIA to be constructed from 3 sections of folded 3mm aluminium, complete with 60mm deep returns all-around. Lids to be finished to match RAL 9016 Traffic White. Lids to be wrapped with face applied digitally printed and gloss laminated vinyl graphic.
- 2 ILLUMINATION non-illuminated

NOTES:

- _

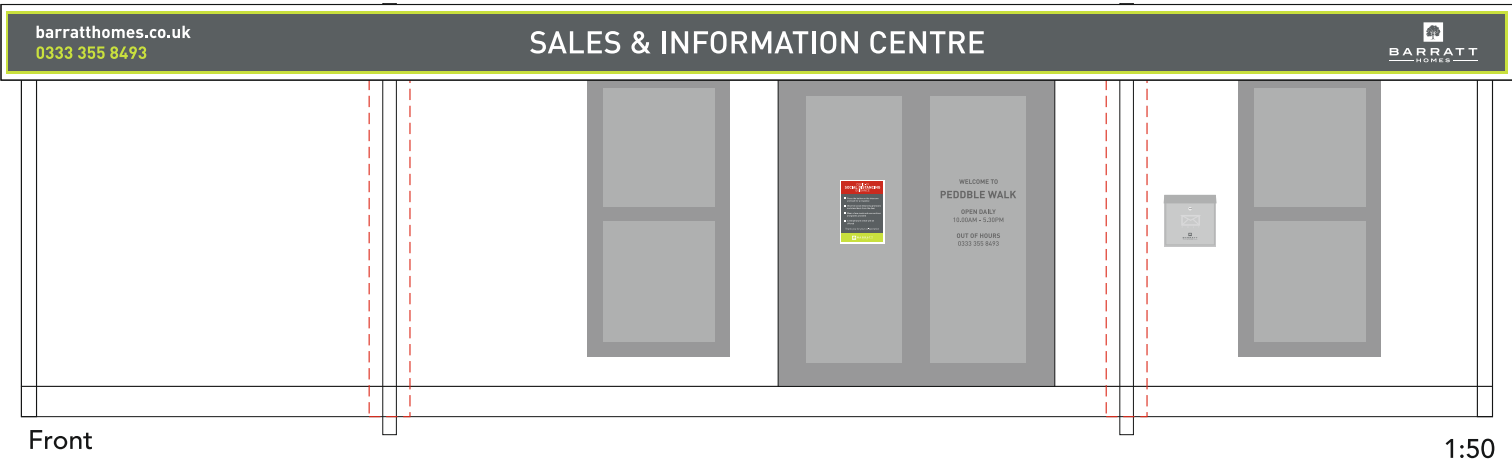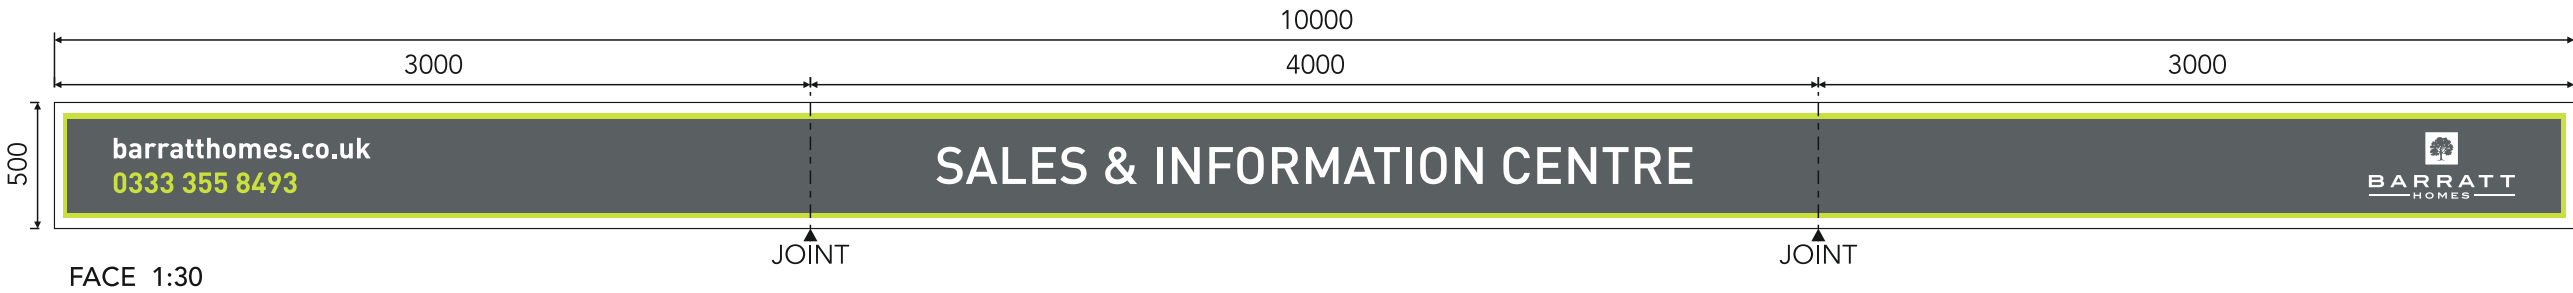

REV	DATE	BY	DESCRIPTION
01	31.03.21	A.A	-
02	25.05.21	A.A	-
03	10.08.21	A.A	-
-	-	-	-
-	-	-	-
-	-	-	-



- (CA1) _

PROPOSED



SPECIFICATION

EXISTING



PEARCE SIGNS

BRINGING THE WORLD'S BRANDS TO LIFE

CLIENT
Barratt Homes

SITE ADDRESS
Pebble Walk

Pebble Walk, Sinah Lane

DWG BY
A.A

DATE
16.02.21

DWG No.
009370

REV	DATE	BY	DESCRIPTION
01	31.03.21	A.A	-
02	25.05.21	A.A	-
03	10.08.21	A.A	-
-	-	-	-
-	-	-	-
-	-	-	-

© THIS DRAWING/DESIGN IS THE PROPERTY OF PEARCE SIGNS LTD. IT IS TO BE USED BETWEEN THEMSELVES AND THE CLIENT AND ANY REPRODUCTION WITHOUT WRITTEN PERMISSION IS STRICTLY PROHIBITED.



ALL DIMENSIONS ARE IN MILLIMETRES (mm) AND WITHIN ± 3mm UNLESS OTHERWISE SPECIFIED. ALL WRITTEN SIZES ARE SHOWN AS WIDTH x HEIGHT x DEPTH (WxHxD) AND ARE SCALED @ A3. DO NOT SCALE FROM DRAWING.

ALL COLOURS (ON SCREEN OR PRINTED) ARE INDICATIVE AND MAY NOT BE AN EXACT MATCH OF THE FINAL PRODUCT COLOUR.

ALL CONSTRUCTION RELATED PRODUCTS ARE TO QUALITY REQUIREMENT EN 1090 EXC 2 AND ISO 5817 LEVEL C. ALL FILLET WELDS WILL BE A MINIMUM LEG LENGTH OF 5MM UNLESS OTHERWISE SPECIFIED BY A WELDING SYMBOL IN ACCORDANCE WITH EN 22553.



- (CA1) _

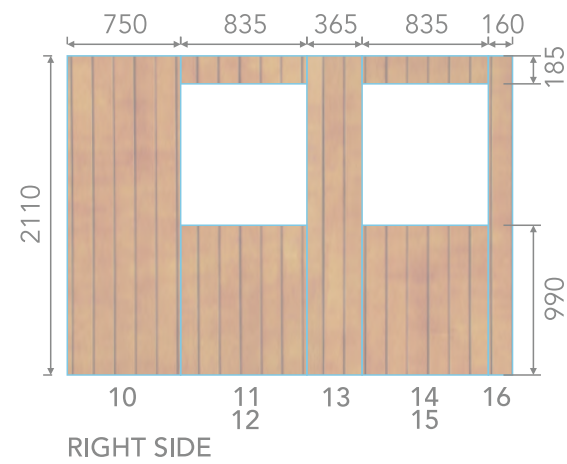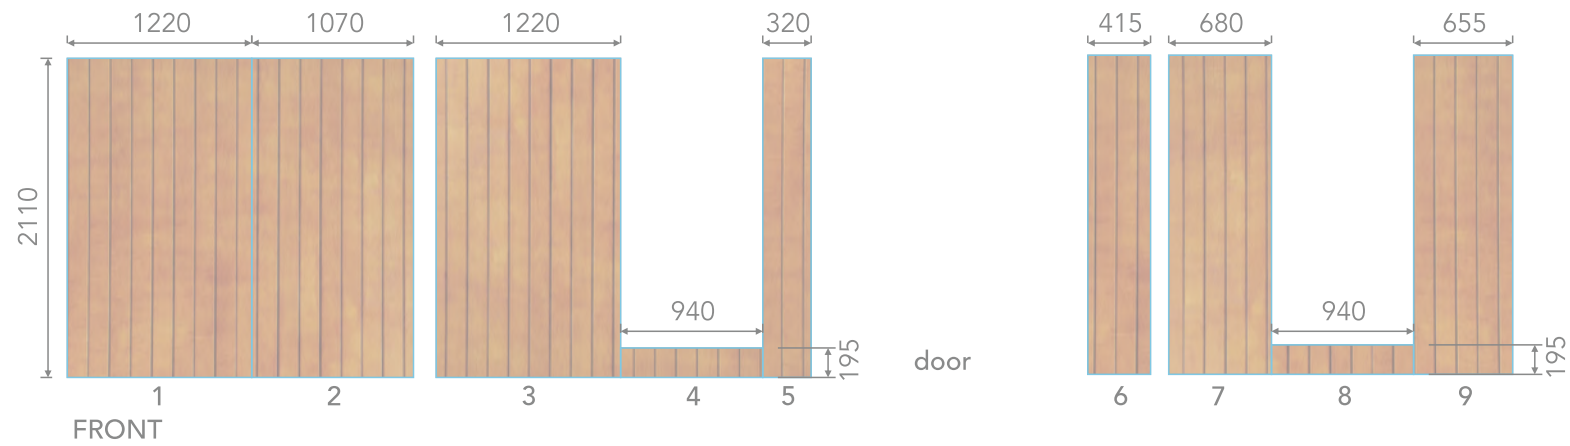



OMITTED

SPECIFICATION

- 1 PANEL Wooden background to be ACM panel with DTM print and matt laminate.

NOTES:

-

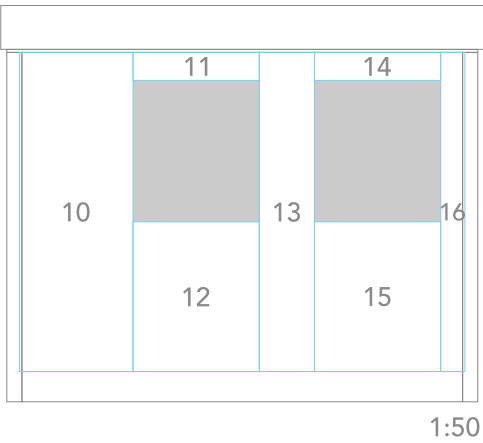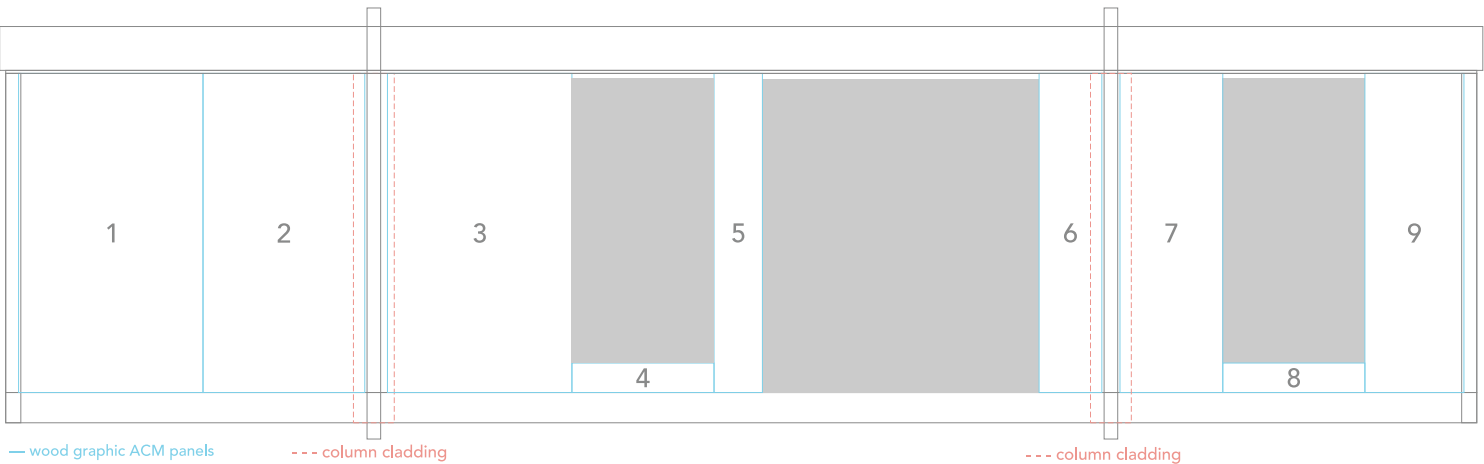

FACE 1:50

1:50

REV	DATE	BY	DESCRIPTION
01	31.03.21	A.A	-
02	25.05.21	A.A	-
03	10.08.21	A.A	-
-	-	-	-
-	-	-	-
-	-	-	-




- (CA1) _

SPECIFICATION


- 1
- COLUMN CLADDING to be DTM printed and matt laminated folded aluminium panel, with aluminium angles bonded to corners as illustrated.
- 2
- CORNER SECTIONS to be DTM printed and matt laminated folded aluminium panel.

NOTES:


-

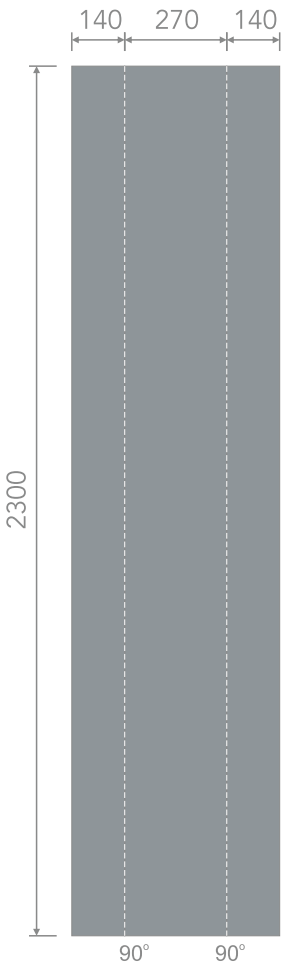



column cladding x2
FACE 1:20

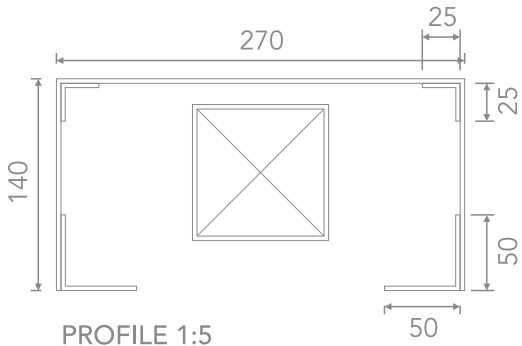

OMITTED

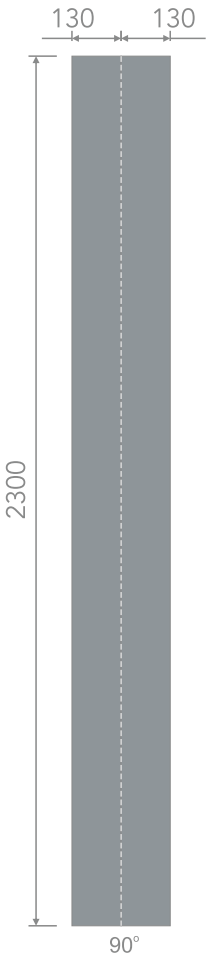

corner section x3
FACE 1:20

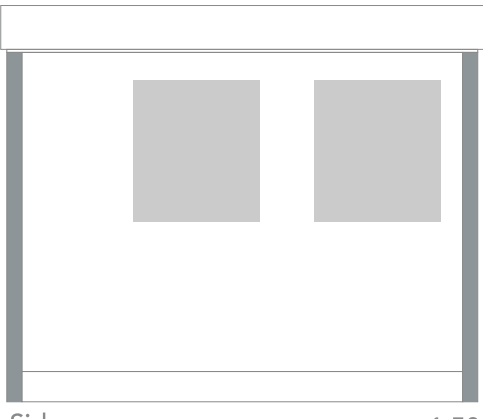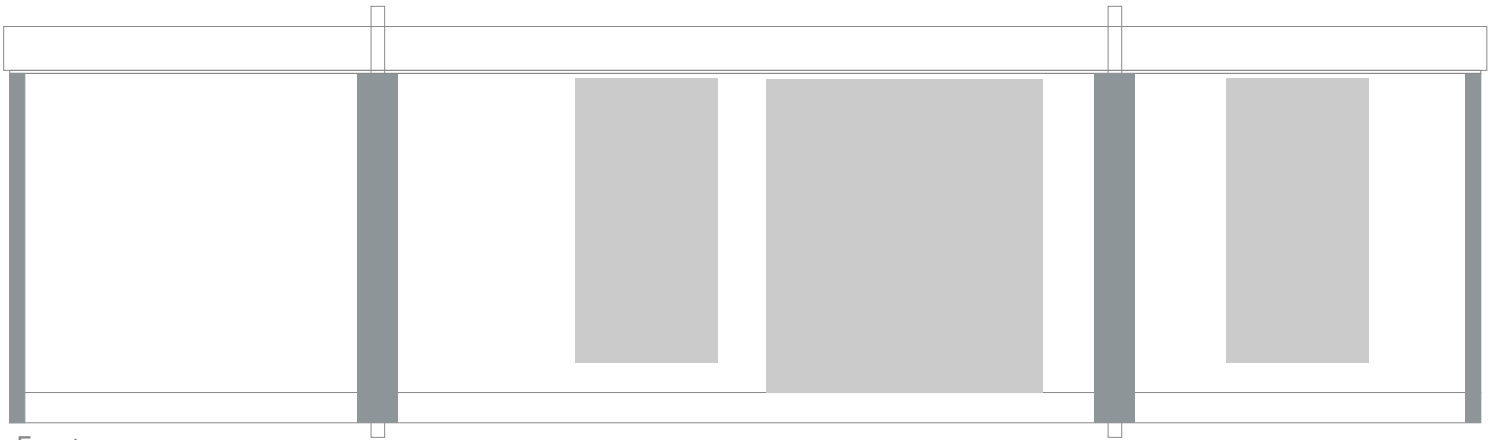

PEARCE SIGNS

BRINGING THE WORLD'S BRANDS TO LIFE

CLIENT
Barratt Homes

SITE ADDRESS
Pebble Walk

Pebble Walk, Sinah Lane

DWG BY
A.A

DATE
16.02.21

DWG No.
009370

REV	DATE	BY	DESCRIPTION
01	31.03.21	A.A	-
02	25.05.21	A.A	-
03	10.08.21	A.A	-
-	-	-	-
-	-	-	-
-	-	-	-

© THIS DRAWING/DESIGN IS THE PROPERTY OF PEARCE SIGNS LTD. IT IS TO BE USED BETWEEN THEMSELVES AND THE CLIENT AND ANY REPRODUCTION WITHOUT WRITTEN PERMISSION IS STRICTLY PROHIBITED.




ALL DIMENSIONS ARE IN MILLIMETRES (mm) AND WITHIN ± 3mm UNLESS OTHERWISE SPECIFIED. ALL WRITTEN SIZES ARE SHOWN AS WIDTH x HEIGHT x DEPTH (WxHxD) AND ARE SCALED @ A3. DO NOT SCALE FROM DRAWING.

ALL COLOURS (ON SCREEN OR PRINTED) ARE INDICATIVE AND MAY NOT BE AN EXACT MATCH OF THE FINAL PRODUCT COLOUR.

ALL CONSTRUCTION RELATED PRODUCTS ARE TO QUALITY REQUIREMENT EN 1090 EXC 2 AND ISO 5817 LEVEL C. ALL FILLET WELDS WILL BE A MINIMUM LEG LENGTH OF 5MM UNLESS OTHERWISE SPECIFIED BY A WELDING SYMBOL IN ACCORDANCE WITH EN 22553.



- (CA1) _

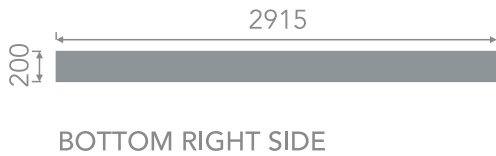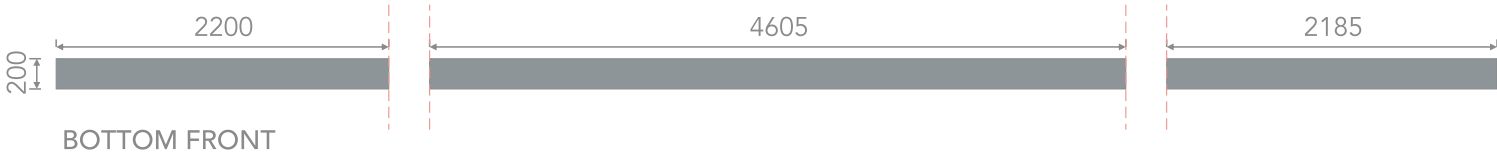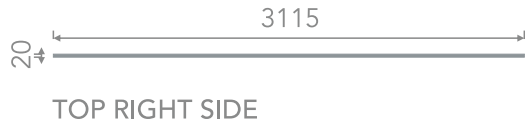

FACE 1:50


OMITTED

SPECIFICATION


- 1 PANEL to be DTM printed and matt laminated ACM panel.

NOTES:

-

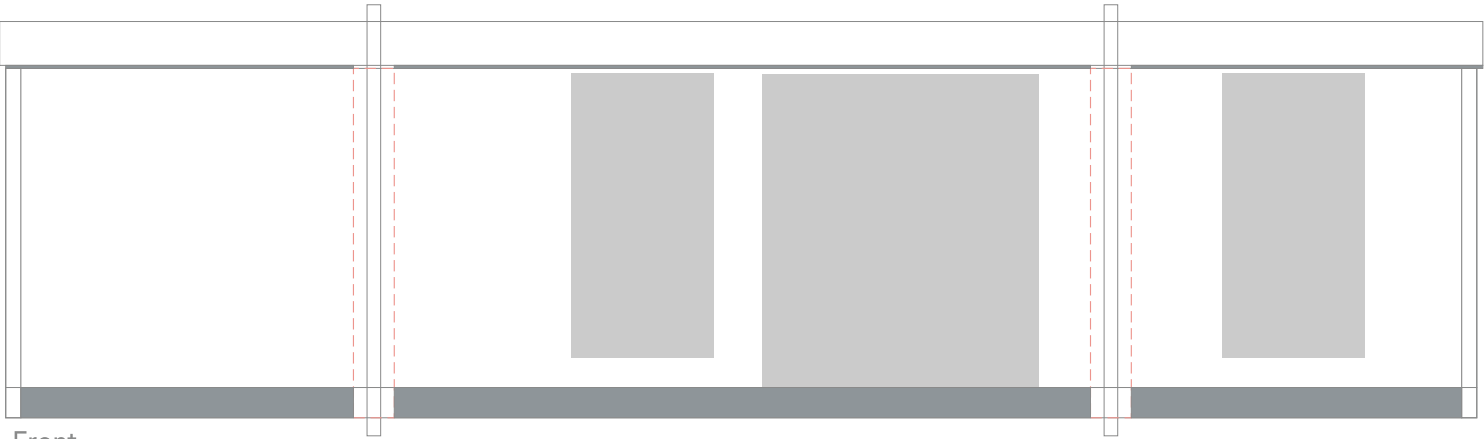

FACE 1:_

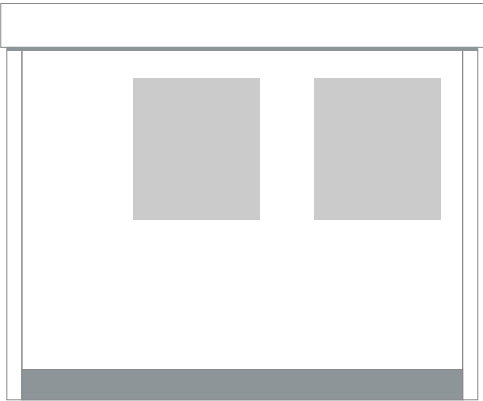

1:50



PEARCE SIGNS
BRINGING THE WORLD'S BRANDS TO LIFE

CLIENT
Barratt Homes

SITE ADDRESS
Pebble Walk

Pebble Walk, Sinah Lane

DWG BY
A.A

DATE
16.02.21

DWG No.
009370

REV	DATE	BY	DESCRIPTION
01	31.03.21	A.A	-
02	25.05.21	A.A	-
03	10.08.21	A.A	-
-	-	-	-
-	-	-	-
-	-	-	-

© THIS DRAWING/DESIGN IS THE PROPERTY OF PEARCE SIGNS LTD. IT IS TO BE USED BETWEEN THEMSELVES AND THE CLIENT AND ANY REPRODUCTION WITHOUT WRITTEN PERMISSION IS STRICTLY PROHIBITED.

ALL DIMENSIONS ARE IN MILLIMETRES (mm) AND WITHIN ± 3mm UNLESS OTHERWISE SPECIFIED. ALL WRITTEN SIZES ARE SHOWN AS WIDTH x HEIGHT x DEPTH (WxHxD) AND ARE SCALED @ A3. DO NOT SCALE FROM DRAWING.

ALL COLOURS (ON SCREEN OR PRINTED) ARE INDICATIVE AND MAY NOT BE AN EXACT MATCH OF THE FINAL PRODUCT COLOUR.

ALL CONSTRUCTION RELATED PRODUCTS ARE TO QUALITY REQUIREMENT EN 1090 EXC 2 AND ISO 5817 LEVEL C. ALL FILLET WELDS WILL BE A MINIMUM LEG LENGTH OF 5MM UNLESS OTHERWISE SPECIFIED BY A WELDING SYMBOL IN ACCORDANCE WITH EN 22553.




- (CA1) _

SPECIFICATION

- 1 LETTERS to be 3mm brushed silver flat cut ACM (Dilite) individual letters (with horizontal grain) on locators.

NOTES:

- _

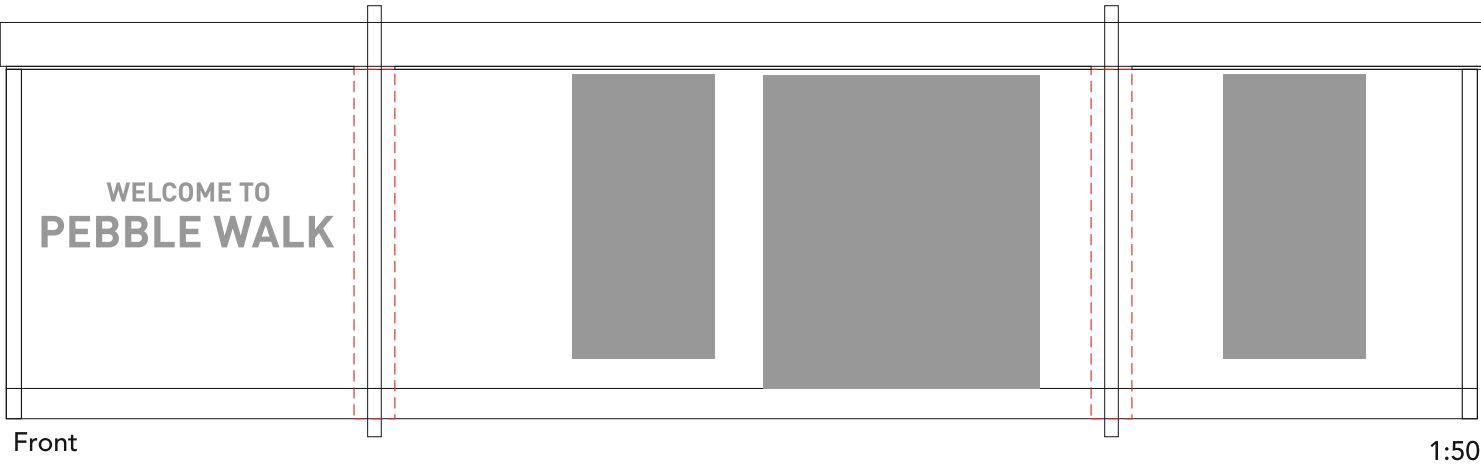

PEARCE SIGNS
BRINGING THE WORLD'S BRANDS TO LIFE

CLIENT
Barratt Homes

SITE ADDRESS
Pebble Walk

Pebble Walk, Sinah Lane

DWG BY
A.A

DATE
16.02.21

DWG No.
009370

REV	DATE	BY	DESCRIPTION
01	31.03.21	A.A	-
02	25.05.21	A.A	-
03	10.08.21	A.A	-
-	-	-	-
-	-	-	-
-	-	-	-

© THIS DRAWING/DESIGN IS THE PROPERTY OF PEARCE SIGNS LTD. IT IS TO BE USED BETWEEN THEMSELVES AND THE CLIENT AND ANY REPRODUCTION WITHOUT WRITTEN PERMISSION IS STRICTLY PROHIBITED.

ALL DIMENSIONS ARE IN MILLIMETRES (mm) AND WITHIN ± 3mm UNLESS OTHERWISE SPECIFIED. ALL WRITTEN SIZES ARE SHOWN AS WIDTH x HEIGHT x DEPTH (WxHxD) AND ARE SCALED @ A3. DO NOT SCALE FROM DRAWING.

ALL COLOURS (ON SCREEN OR PRINTED) ARE INDICATIVE AND MAY NOT BE AN EXACT MATCH OF THE FINAL PRODUCT COLOUR.

ALL CONSTRUCTION RELATED PRODUCTS ARE TO QUALITY REQUIREMENT EN 1090 EXC 2 AND ISO 5817 LEVEL C. ALL FILLET WELDS WILL BE A MINIMUM LEG LENGTH OF 5MM UNLESS OTHERWISE SPECIFIED BY A WELDING SYMBOL IN ACCORDANCE WITH EN 22553.



- (CA1) _

SPECIFICATION

- 1 VINYL to be reverse applied stencil cut frosted self-adhesive vinyl.

NOTES:

- _



FACE 1:4

REV	DATE	BY	DESCRIPTION
01	31.03.21	A.A	-
02	25.05.21	A.A	-
03	10.08.21	A.A	-
-	-	-	-
-	-	-	-
-	-	-	-
-	-	-	-



- (CA1) _

SPECIFICATION

- 1 PANEL to be aluminium panel with face applied digitally printed vinyl graphic with gloss laminate.

NOTES:

- _



FACE 1:10




- (CA1) _

SPECIFICATION

- 1 POST BOX to be standard post box with face applied vinyl sticker.

NOTES:

- _

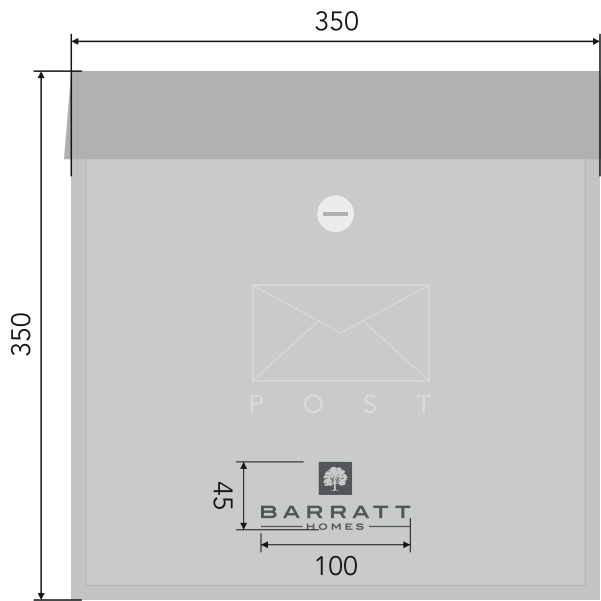

FACE 1:5



PEARCE SIGNS
BRINGING THE WORLD'S BRANDS TO LIFE

CLIENT
Barratt Homes

SITE ADDRESS
Pebble Walk

Pebble Walk, Sinah Lane

DWG BY
A.A

DATE
16.02.21

DWG No.
009370

REV	DATE	BY	DESCRIPTION
01	31.03.21	A.A	-
02	25.05.21	A.A	-
03	10.08.21	A.A	-
-	-	-	-
-	-	-	-
-	-	-	-

© THIS DRAWING/DESIGN IS THE PROPERTY OF PEARCE SIGNS LTD. IT IS TO BE USED BETWEEN THEMSELVES AND THE CLIENT AND ANY REPRODUCTION WITHOUT WRITTEN PERMISSION IS STRICTLY PROHIBITED.

ALL DIMENSIONS ARE IN MILLIMETRES (mm) AND WITHIN ± 3mm UNLESS OTHERWISE SPECIFIED. ALL WRITTEN SIZES ARE SHOWN AS WIDTH x HEIGHT x DEPTH (WxHxD) AND ARE SCALED @ A3. DO NOT SCALE FROM DRAWING.

ALL COLOURS (ON SCREEN OR PRINTED) ARE INDICATIVE AND MAY NOT BE AN EXACT MATCH OF THE FINAL PRODUCT COLOUR.

ALL CONSTRUCTION RELATED PRODUCTS ARE TO QUALITY REQUIREMENT EN 1090 EXC 2 AND ISO 5817 LEVEL C. ALL FILLET WELDS WILL BE A MINIMUM LEG LENGTH OF 5MM UNLESS OTHERWISE SPECIFIED BY A WELDING SYMBOL IN ACCORDANCE WITH EN 22553.




- (CA1) _

SPECIFICATION

- 1
- VINYL to be reverse applied digitally printed vinyl graphic backed in white vinyl.

NOTES:

- _

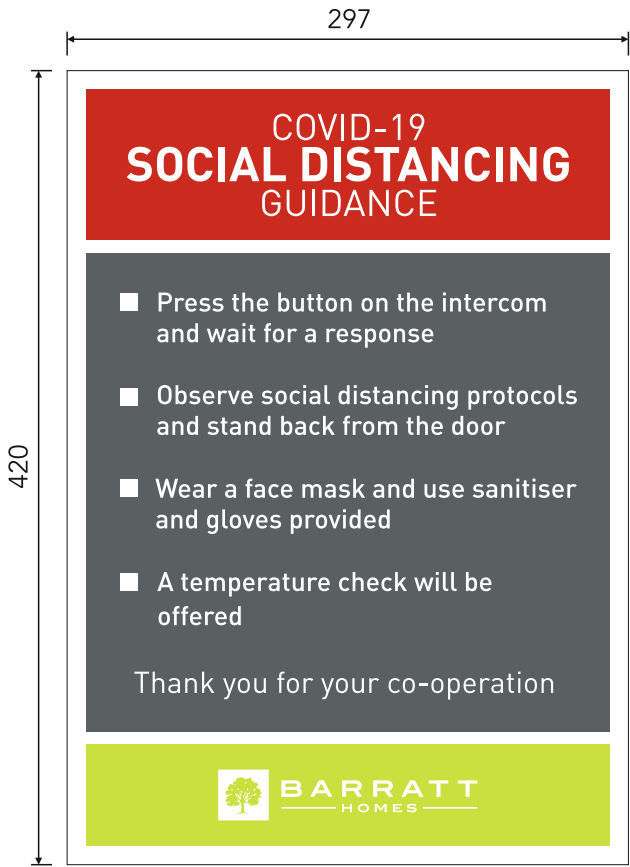

FACE 1:4



REV	DATE	BY	DESCRIPTION
01	31.03.21	A.A	-
02	25.05.21	A.A	-
03	10.08.21	A.A	-
-	-	-	-
-	-	-	-
-	-	-	-