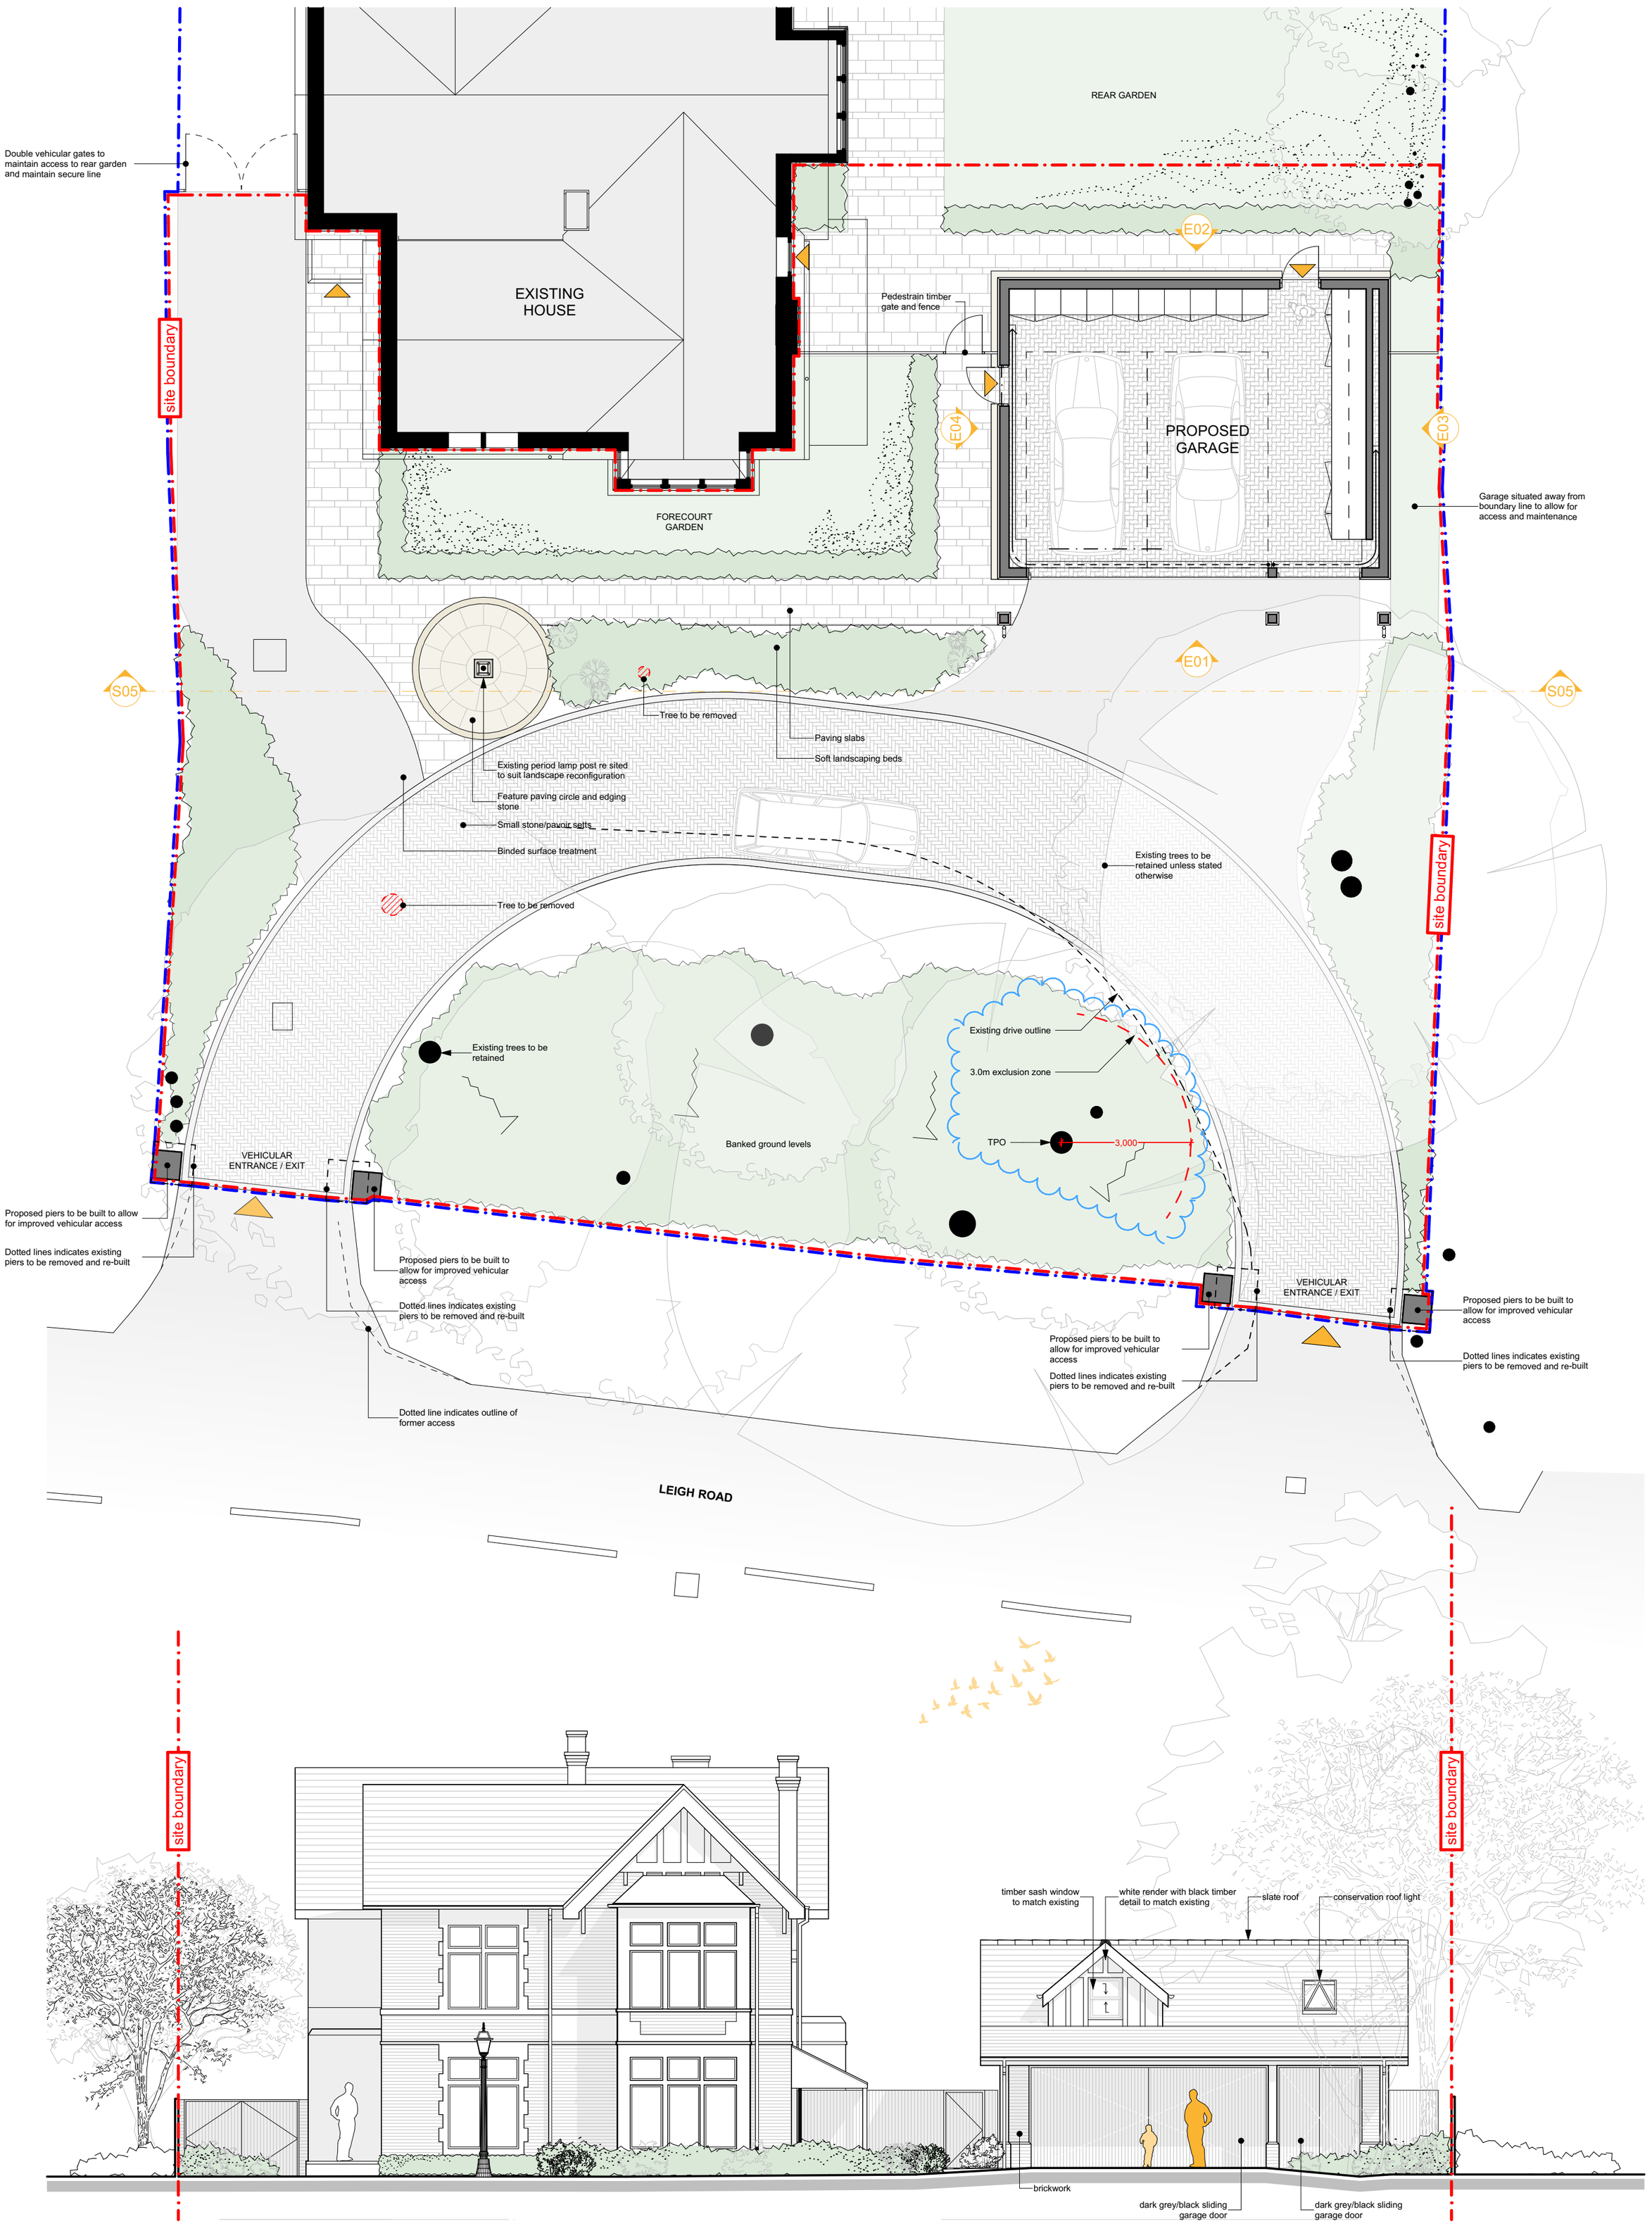

S05 South Elevation 1:100

1 2 3 4 5M

1:100@A3

rev.	date	changes description	issued by
P02	12/11/2021	Planning Issue, TPO & 3.0m exclusion zone shown	DF
P01	17/06/2020	Planning Issue	DF

N

ARCHI BUILD

this drawing is the copyright of ARCHIBUILD and may not be copied, altered or reproduced in any way or passed to a third party without written authority. All dimensions subject to site survey and site verification. Do not scale for construction ©

www.archibuild.uk
hello@archibuild.uk
t: 02393 812350
m: 07500 662998

drawn by	date created	project title	project	number
DF	17/06/2020	6 Leigh Road, Havant	Leigh Road	0011
checked by	scale at A3	document title	suitability description	revision
Client	1:100	Proposed Long Elevation + Site Layout	Planning	P02