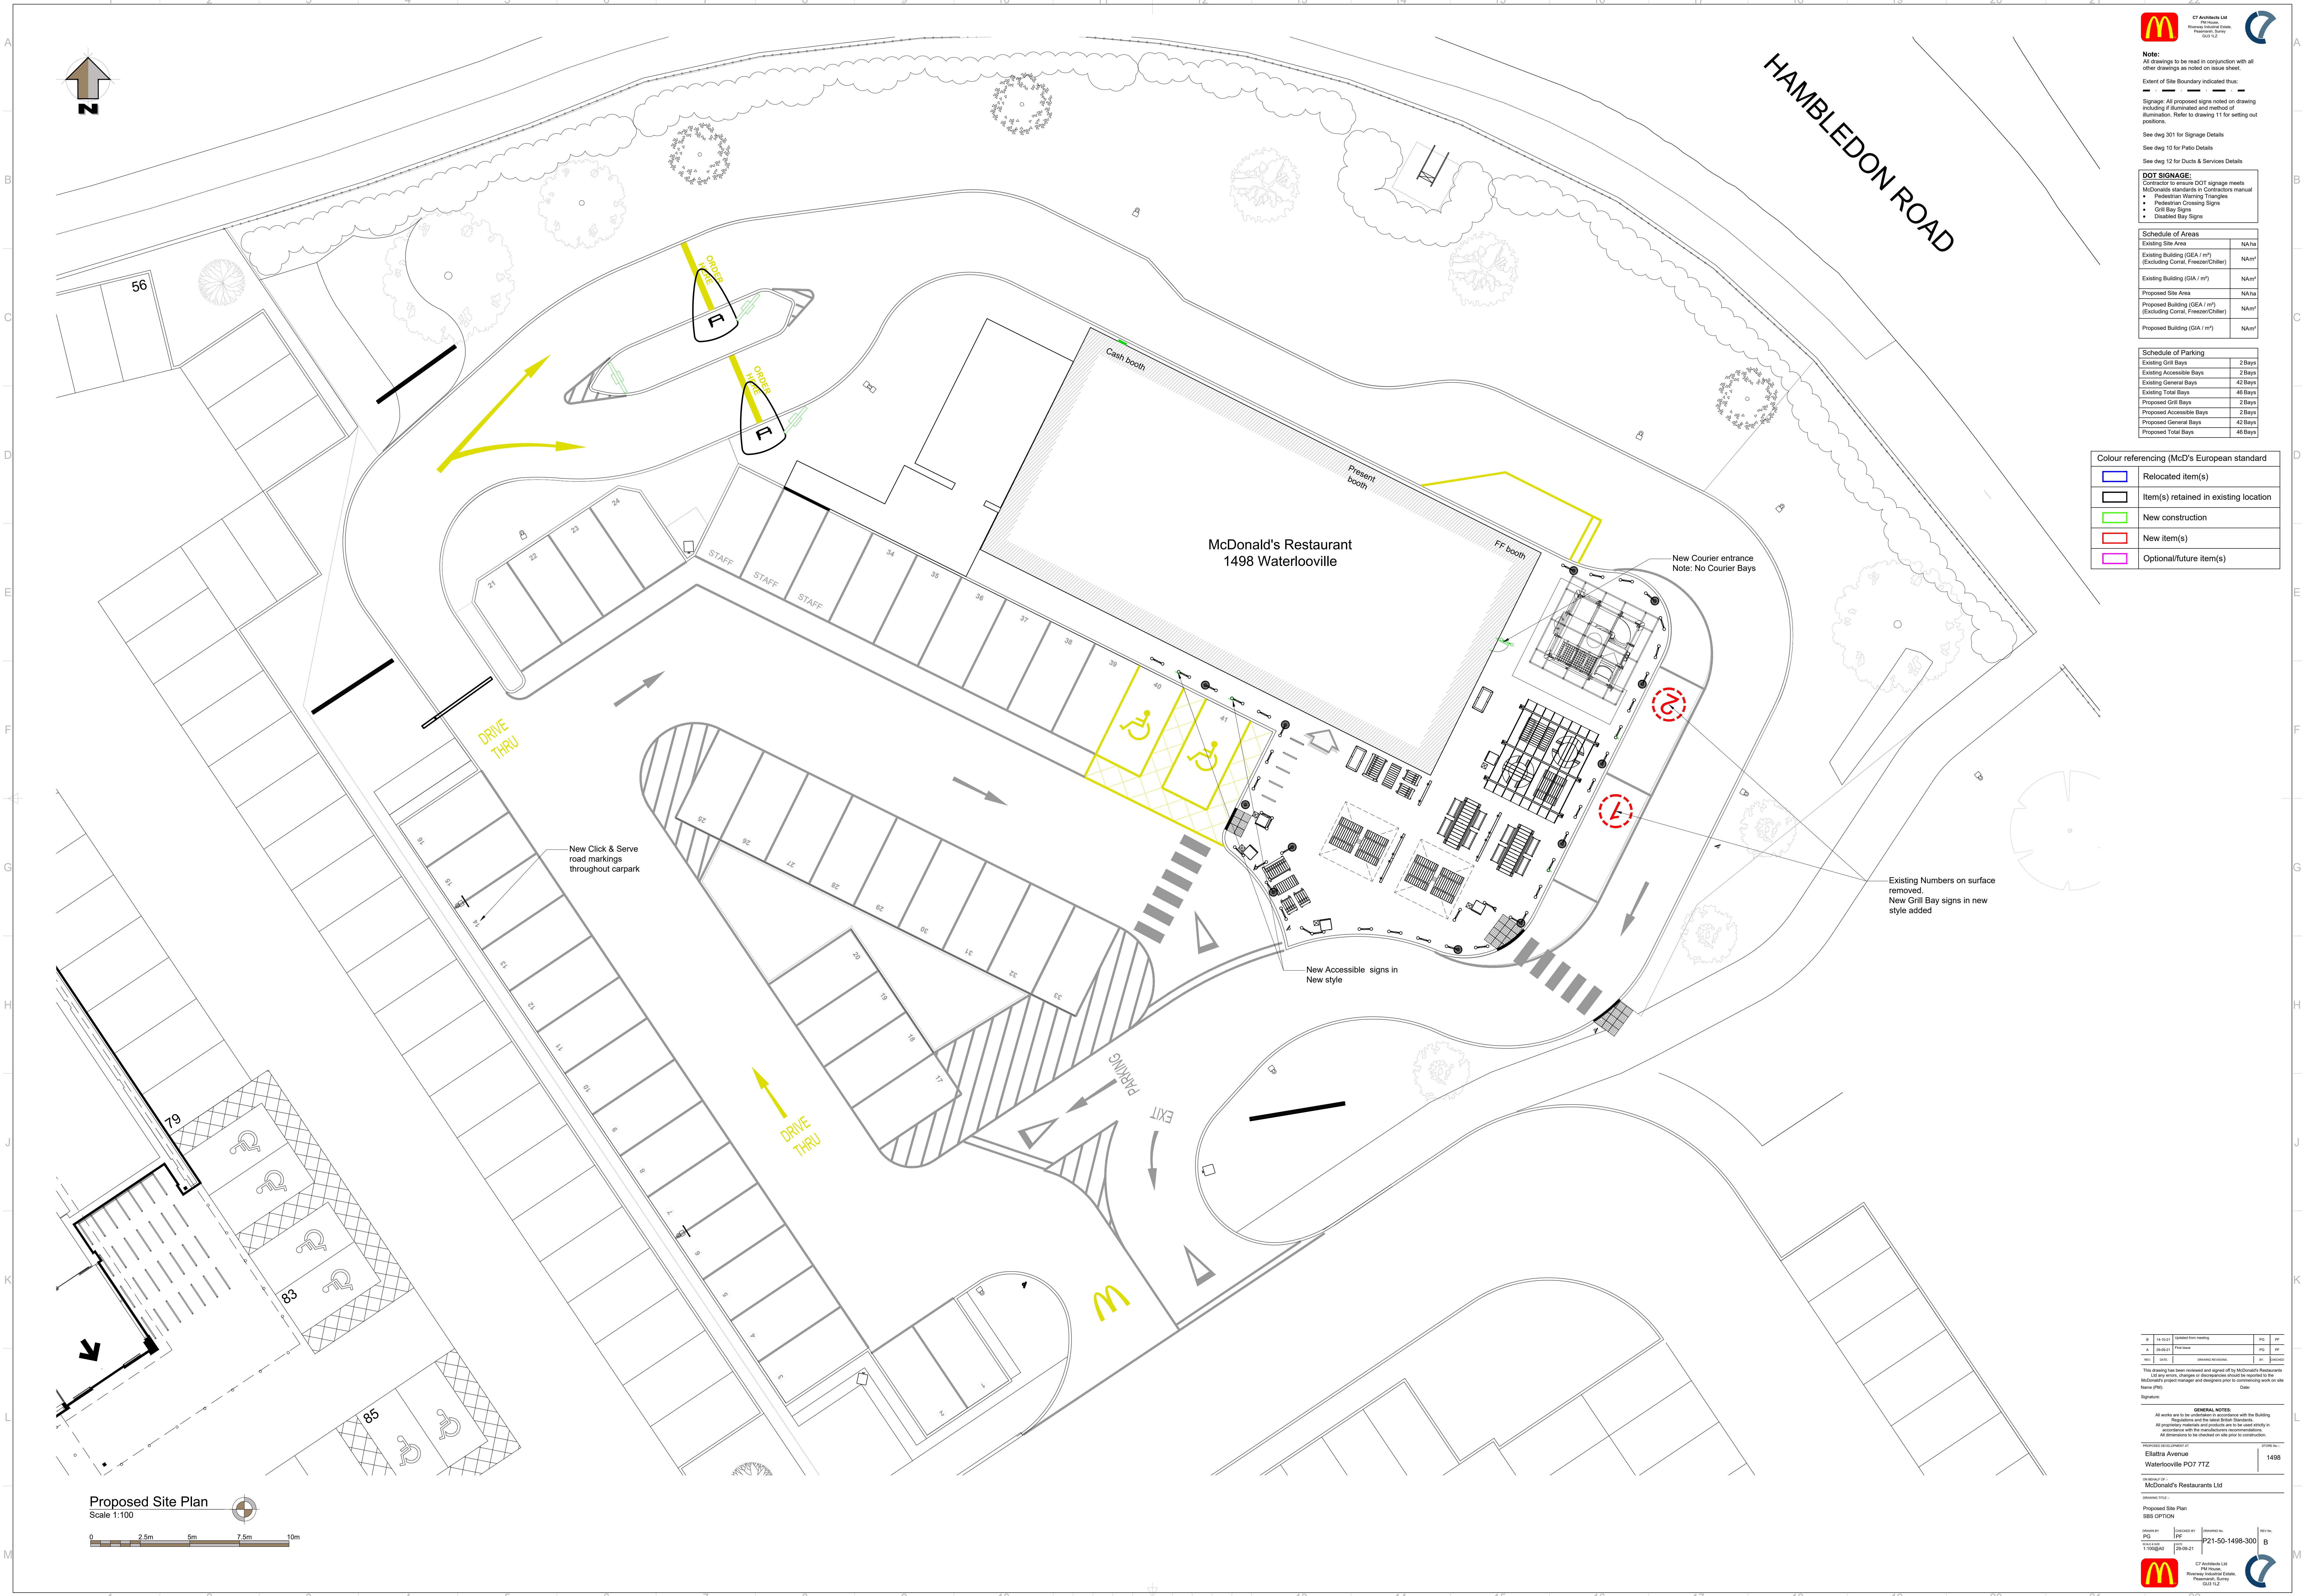


Note:
All drawings to be read in conjunction with all other drawings as noted on issue sheet.
Extent of Site Boundary indicated thus: ————
Signage: All proposed signs noted on drawing including if illuminated and method of Illumination. Refer to drawing T1 for setting out positions.
See dwg 301 for Signage Details
See dwg 10 for Paving Details
See dwg 12 for Ducts & Services Details

DOT SIGNAGE:
Contractor to ensure DOT signage meets McDonald's standards in Contractors manual
• Pedestrian Warning Triangles
• Pedestrian Crossing Signs
• Grill Bay Signs
• Disabled Bay Signs

Schedule of Areas	
Existing Site Area	NA/ha
Existing Building (GSA / m ²) (Excluding Corral, Freezer/Chiller)	NA/m ²
Existing Building (GSA / m ²)	NA/m ²
Proposed Site Area	NA/ha
Proposed Building (GSA / m ²) (Excluding Corral, Freezer/Chiller)	NA/m ²
Proposed Building (GSA / m ²)	NA/m ²

Schedule of Parking	
Existing Grill Bays	2 Bays
Existing Accessible Bays	2 Bays
Existing General Bays	42 Bays
Existing Total Bays	46 Bays
Proposed Grill Bays	2 Bays
Proposed Accessible Bays	2 Bays
Proposed General Bays	42 Bays
Proposed Total Bays	46 Bays

Colour referencing (McD's European standard)	
 	Relocated item(s)
 	Item(s) retained in existing location
 	New construction
 	New item(s)
 	Optional/future item(s)

14.10.21	CONSTRUCTION DRAWING	PG	PT
20.09.21	PRELIMINARY	PG	PT
20.09.21	DESIGN DEVELOPMENT	PG	PT

This drawing has been reviewed and signed off by McDonald's Restaurants. Any errors, changes or discrepancies should be reported to the McDonald's project manager and designers prior to commencing work on site.
Name (PMS): _____ Date: _____
Signature: _____

GENERAL NOTES:
All works are to be undertaken in accordance with the Building Regulations and the relevant British Standards.
All proprietary materials and products are to be used unless otherwise specified.
All dimensions are to be checked on site prior to construction.

PROJECT INFORMATION
Elstira Avenue
Waterlooille PO7 7TZ
McDonald's Restaurants Ltd
PROJECT NO: P21-50-1498-300
DATE: 20.09.21
SCALE: 1:100
DRAWN BY: PG
CHECKED BY: PT
DESIGNED BY: PG
APPROVED BY: PG
PROJECT NO: P21-50-1498-300
DATE: 20.09.21
SCALE: 1:100
DRAWN BY: PG
CHECKED BY: PT
DESIGNED BY: PG
APPROVED BY: PG

