

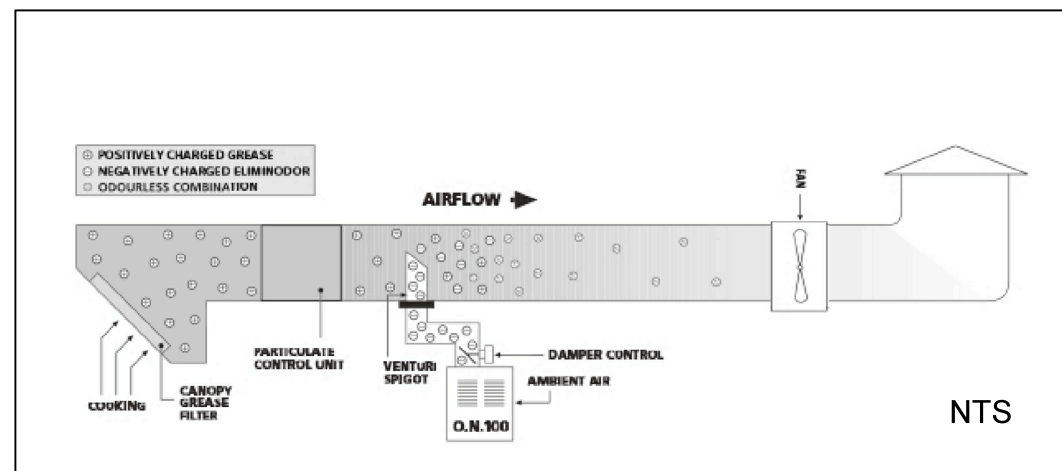
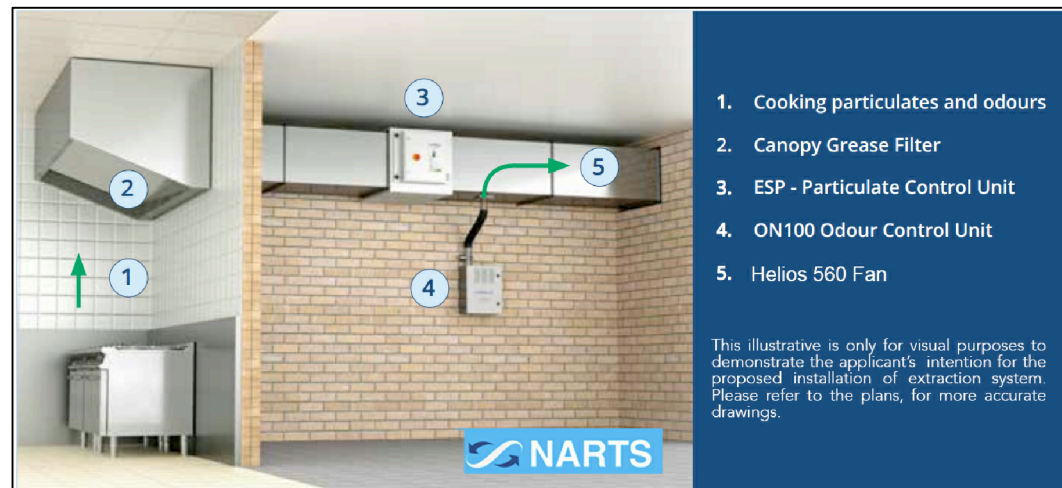
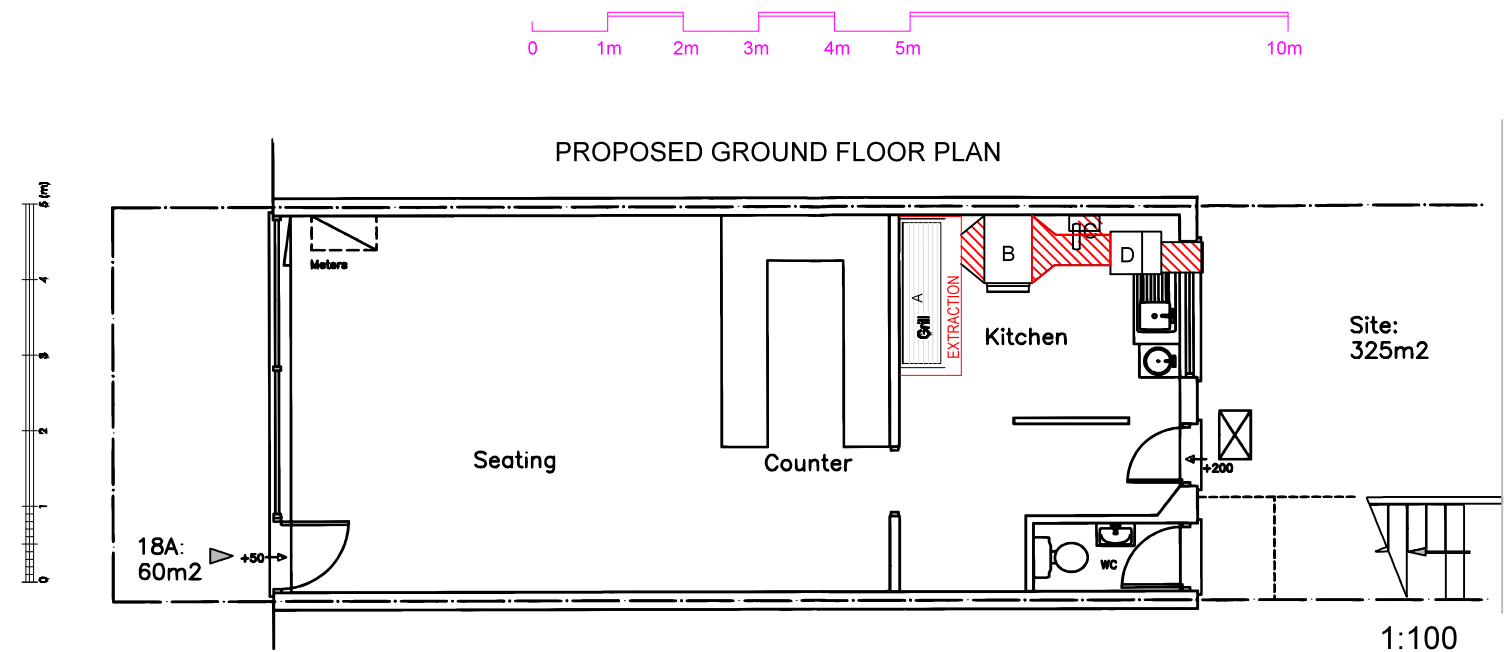


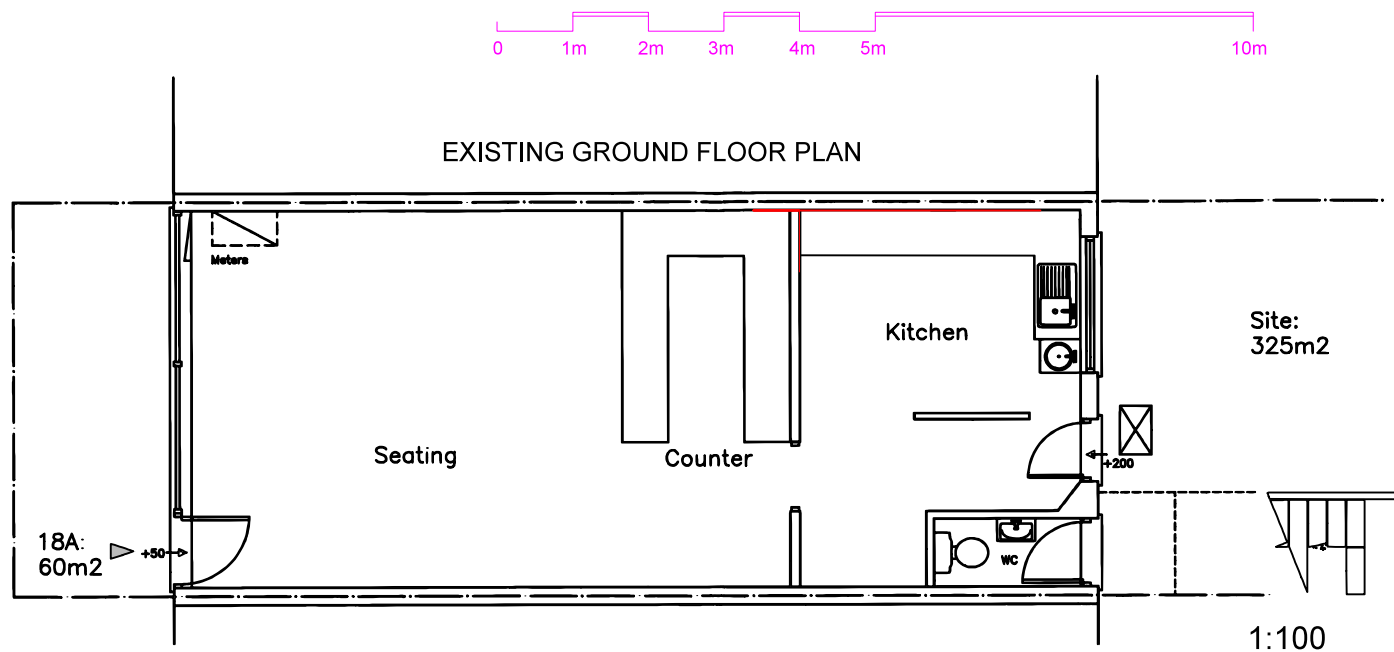


PURIFIED AIR
O.N.100
ODOUR CONTROL UNIT

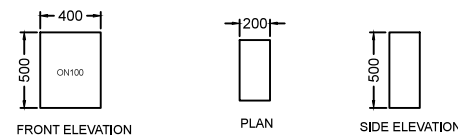

Electrical Supply 220/240V 50Hz
Power Consumption 40 Watts
Max Air Volume up to 4.16m3/sec
Dimensions W/H/D 400mm/500mm/200mm
Weight 12.25Kg

1:50


PURIFIED AIR
ESP - 3000E
PARTICULATE CONTROL UNIT

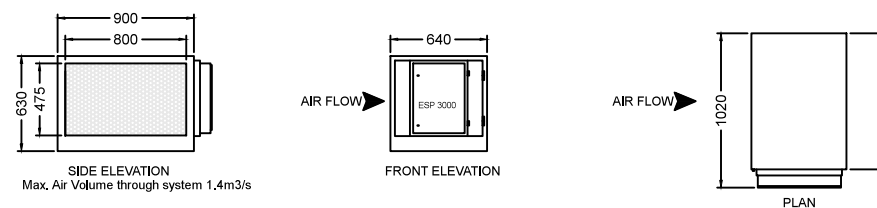

Electrical Supply 220/240V 50Hz
Power Consumption 50 Watts
Max Air Volume up to 1.4m3/sec
Dimensions W/H/D 900mm/630mm/640mm
Weight 85 Kg

1:50

HELIOS
COMMERCIAL FAN
HELIOS 560 FAN

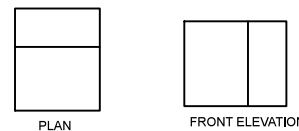

1:50

LEGEND & NOTICES

- A. Cooking particulates and odours
B. ESP - Particulate Control Unit
ESP 3000E
C. PURIFIED AIR - O.N. 100
ODOUR CONTROL UNIT
D. HELIOS 560 FAN



RevNo	Revision note	Date	Itemref	Quantity	Title/Name, designation, material, dimension etc	Reference
			Designed by ABD	Checked by MHR	Approved by - date 15/08/2016	Filename 18AEGHI
			18A Elm Grove, Hayling Island, PO11 9EF			Date 15/08/2016
			HAYLING ISLAND		Total Area 60sqm	Sheet 1/4
						Scale 1:100/1:50@A3

Copyright© Narts Architecture is the subject of Intellectual Property Rights including copyright and design right and shall not be reproduced, copied, loaned or submitted to other party without the written consent of Narts Architecture. Only figured dimensions to be taken Any Discrepancies to be reported to Narts Architecture prior to setting out or ordering of any materials.



53 Stoke Newington High Street,
London N16 8EL

www.narts.org.uk | info@narts.org.uk

☎ 020 7241 3636

📞 07940 414 890