


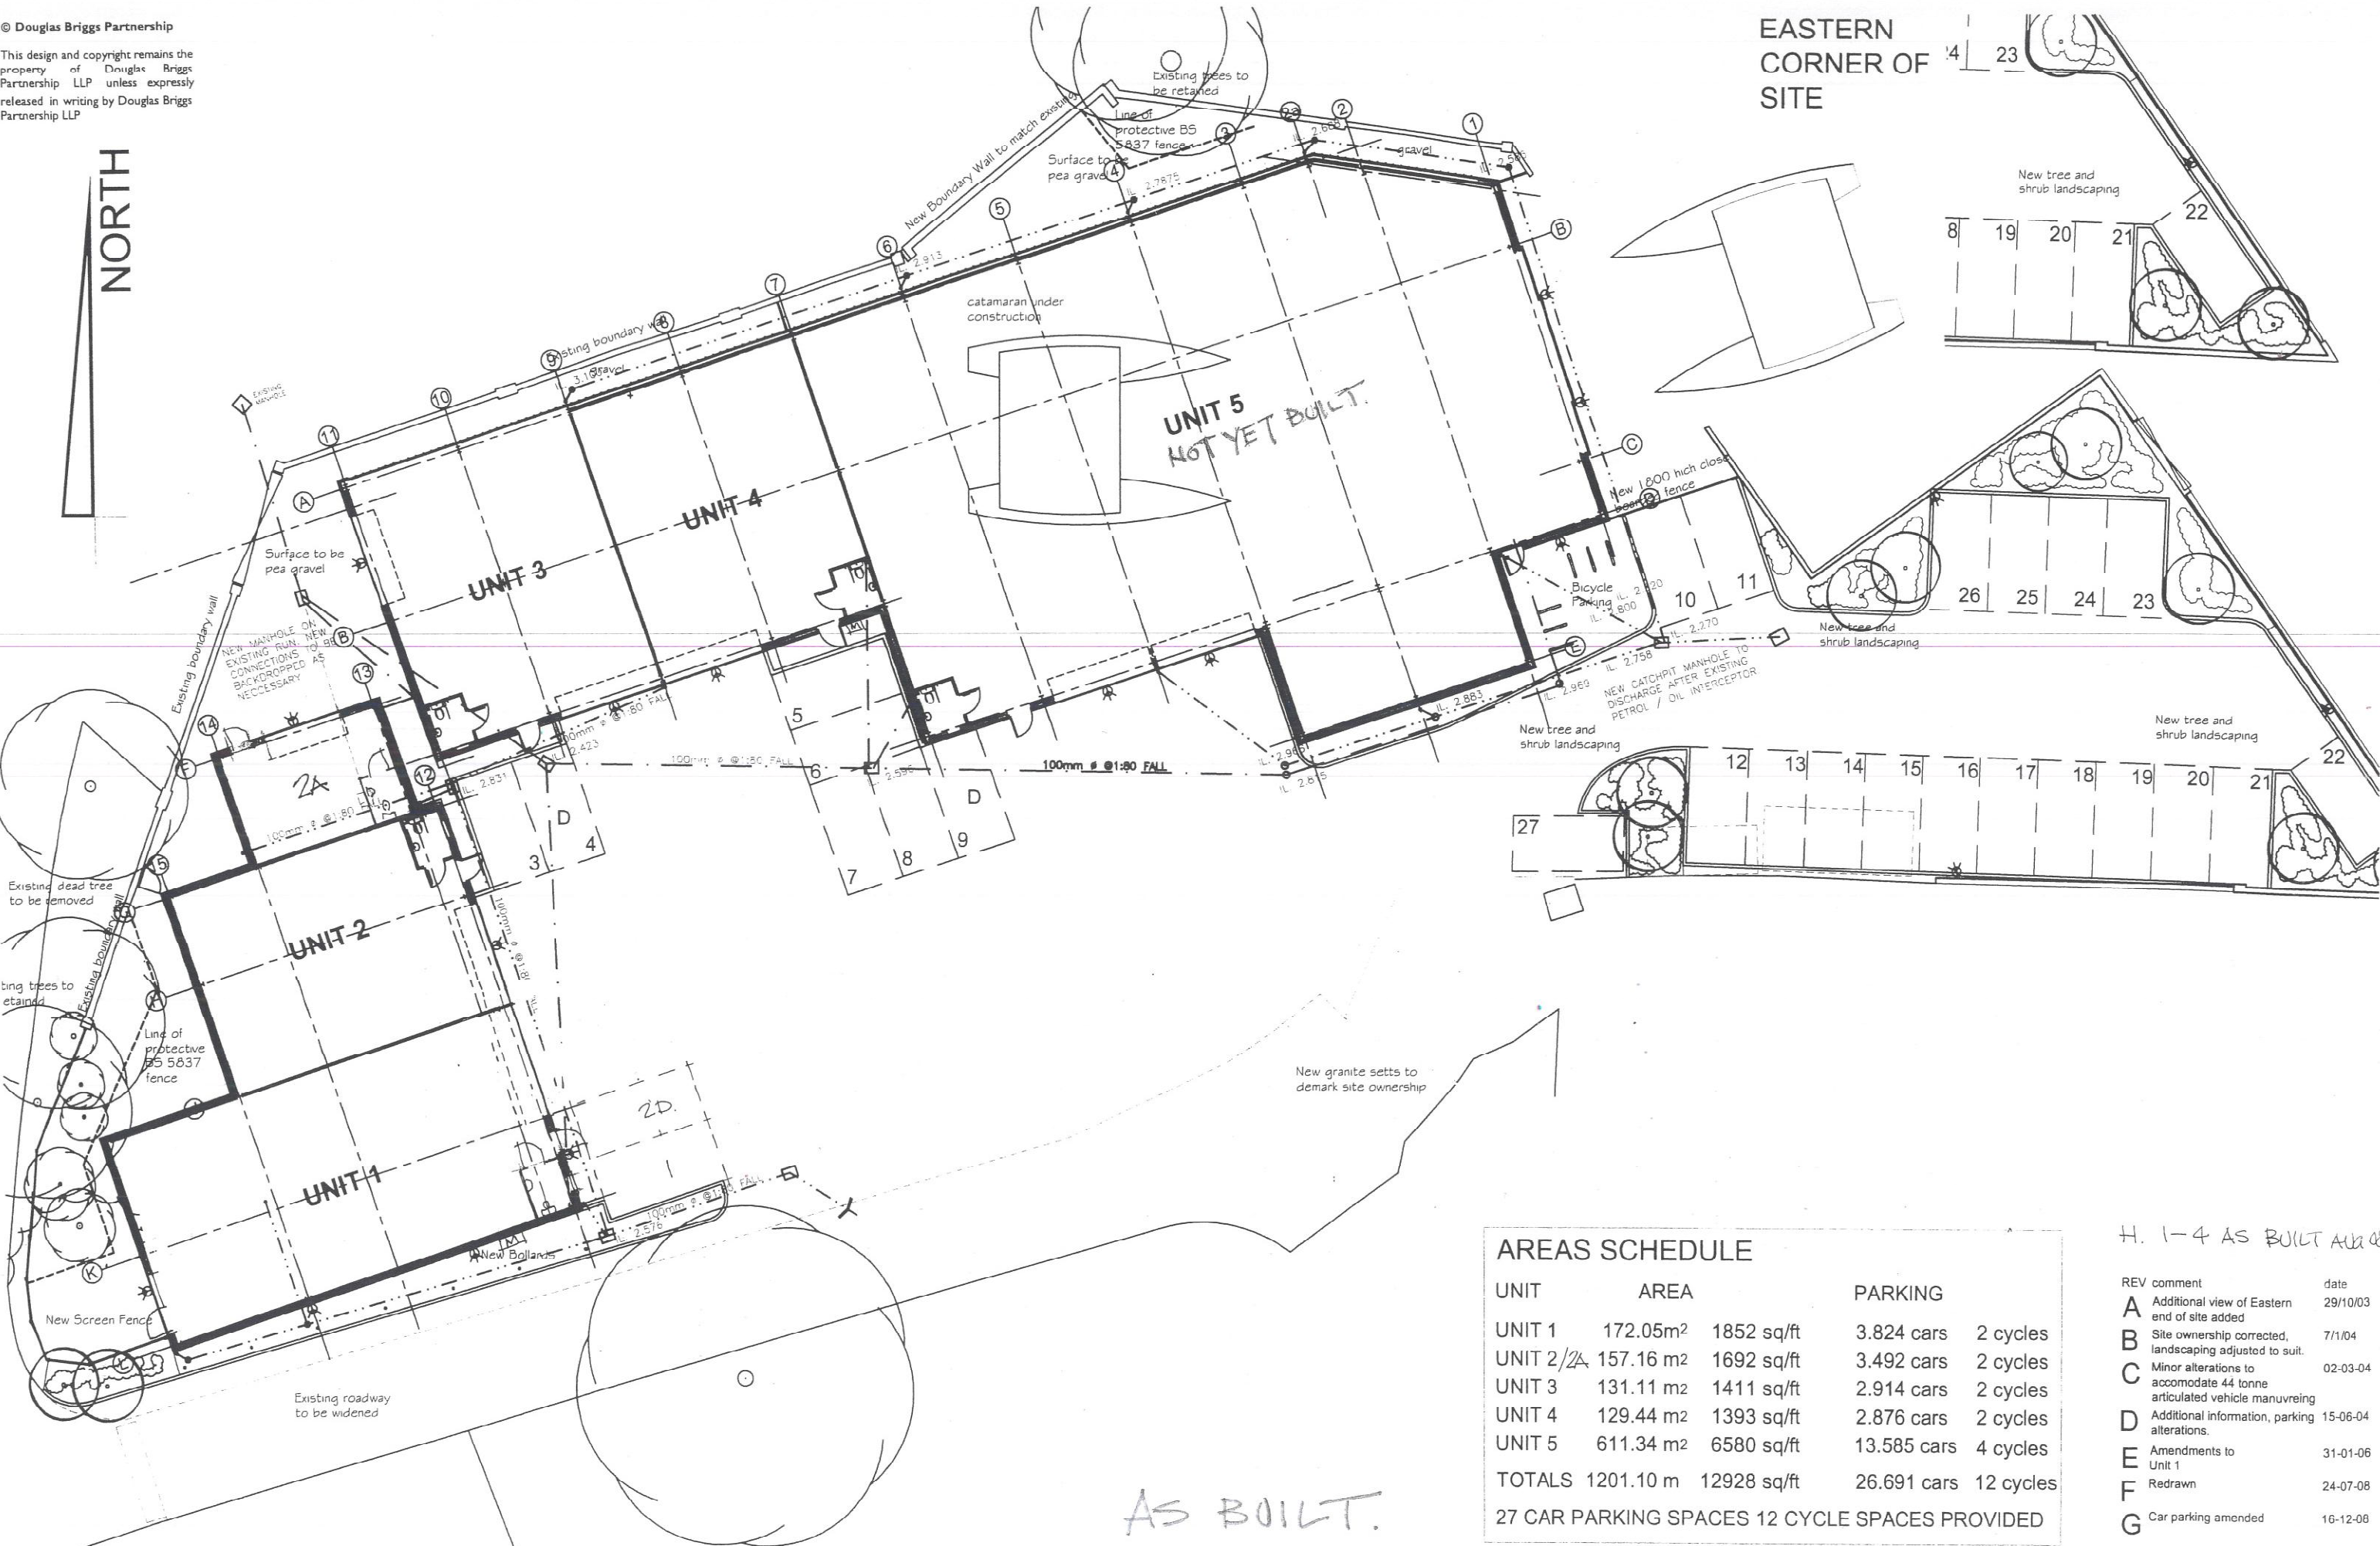

EASTERN
CORNER OF
SITE

AREAS SCHEDULE					
UNIT	AREA		PARKING		
UNIT 1	172.05m ²	1852 sq/ft	3.824 cars	2 cycles	
UNIT 2/2A	157.16 m ²	1692 sq/ft	3.492 cars	2 cycles	
UNIT 3	131.11 m ²	1411 sq/ft	2.914 cars	2 cycles	
UNIT 4	129.44 m ²	1393 sq/ft	2.876 cars	2 cycles	
UNIT 5	611.34 m ²	6580 sq/ft	13.585 cars	4 cycles	
TOTALS	1201.10 m	12928 sq/ft	26.691 cars	12 cycles	
27 CAR PARKING SPACES 12 CYCLE SPACES PROVIDED					

H. 1-4 AS BUILT AUG 08.

REV	comment	date
A	Additional view of Eastern end of site added	29/10/03
B	Site ownership corrected, landscaping adjusted to suit.	7/1/04
C	Minor alterations to accommodate 44 tonne articulated vehicle manuvreing	02-03-04
D	Additional information, parking alterations.	15-06-04
E	Amendments to Unit 1	31-01-06
F	Redrawn	24-07-08
G	Car parking amended	16-12-08

