


1. Subject to approval by Hampshire County Council

- [illegible]

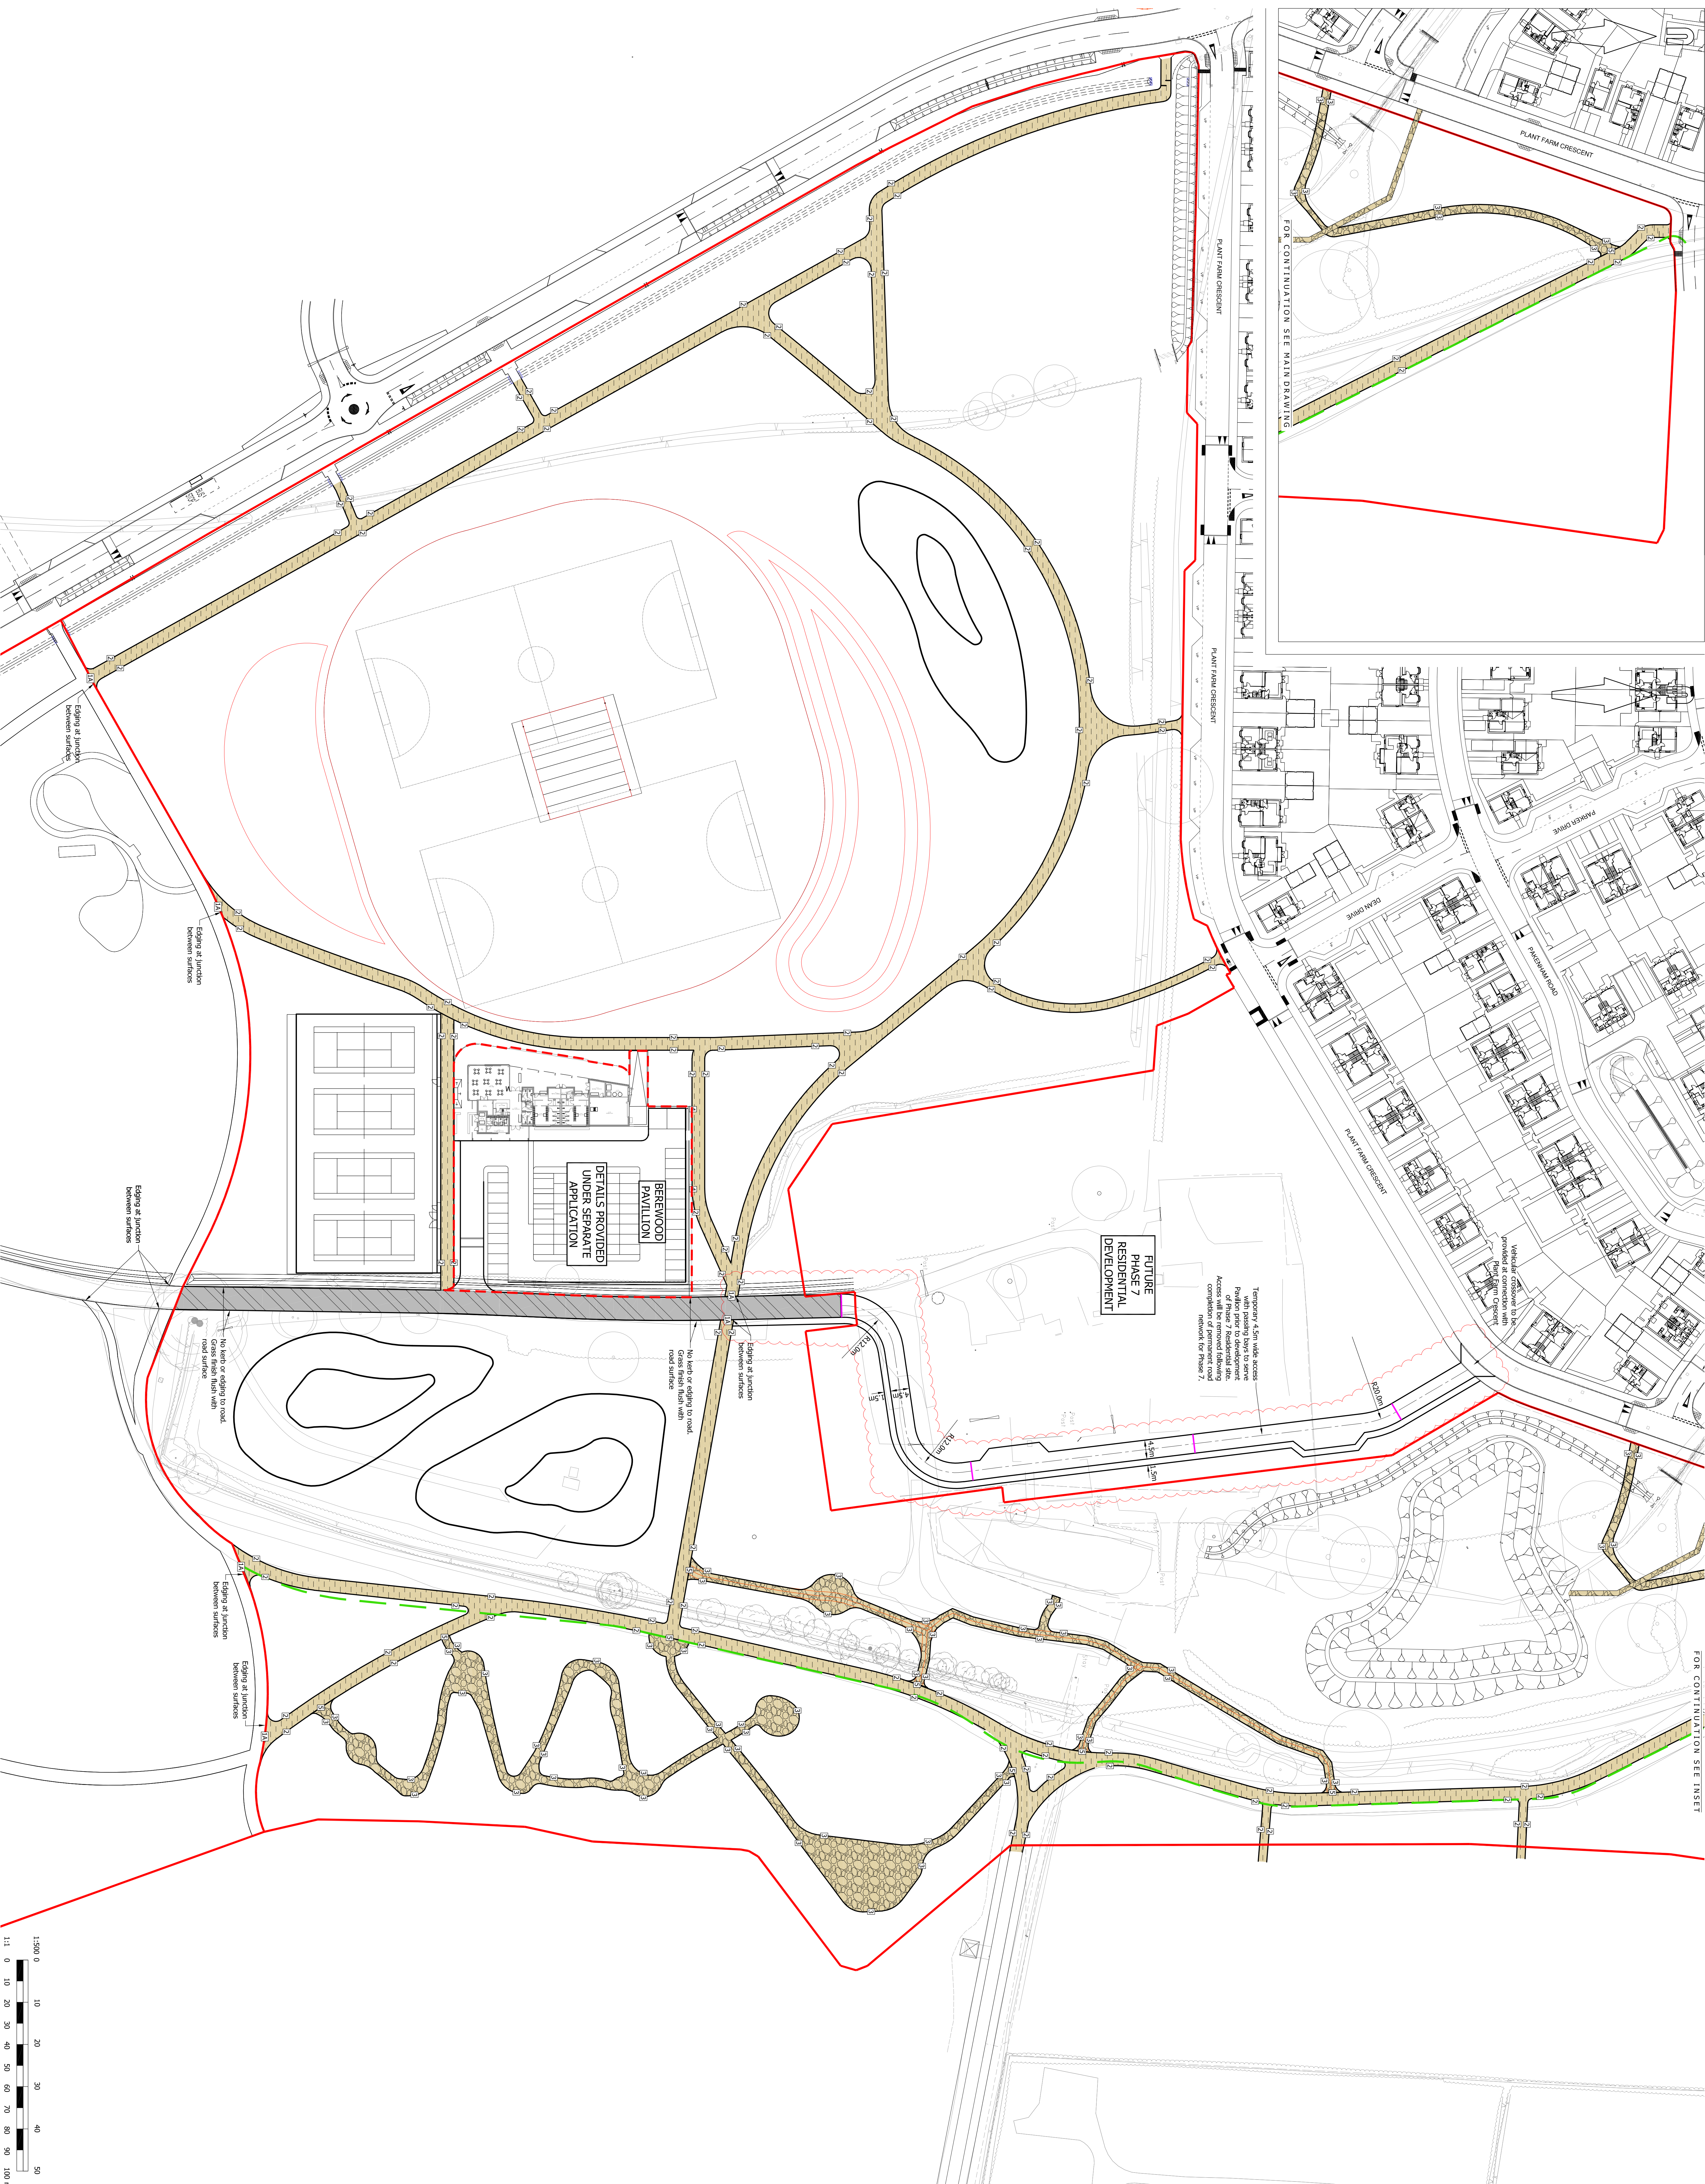

NOT FOR PUBLICATION

rev.	amendment	checked	date
B	Temporary modification across road address. Details revised to suit.	RS4	12/02/2022
A	Partion Details Removed.	RS4	20/10/2020



graininger plc
Investing in better since 1972

BEREWOOD, WATERLOOVILLE
TOWN PARK PHASE 2

scale	1:500	drawn by	NT	checked by	RHA
date	OCTOBER 2020	cad file	RD_40.dwg		

PROPOSED SURFACE TREATMENTS

drawing number	rev.
GTWVILLE TP2/RD/40	B