



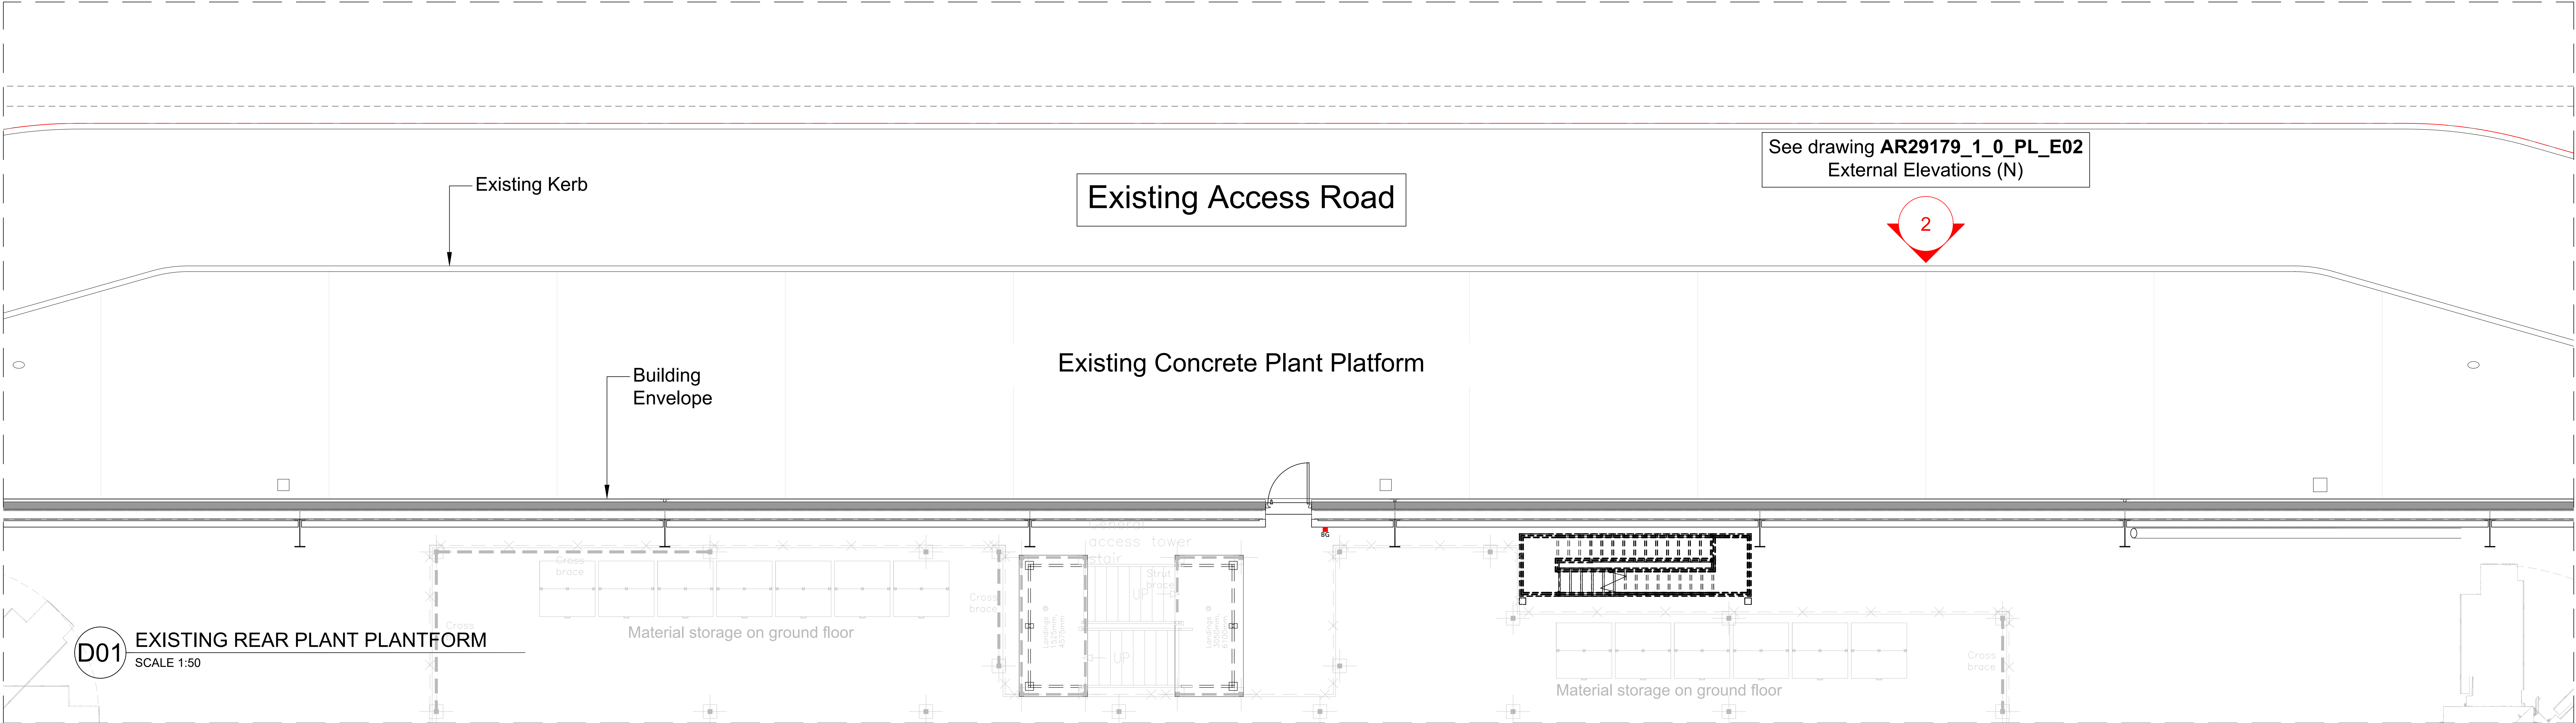

D01 EXISTING REAR PLANT PLATFORM
SCALE 1:50

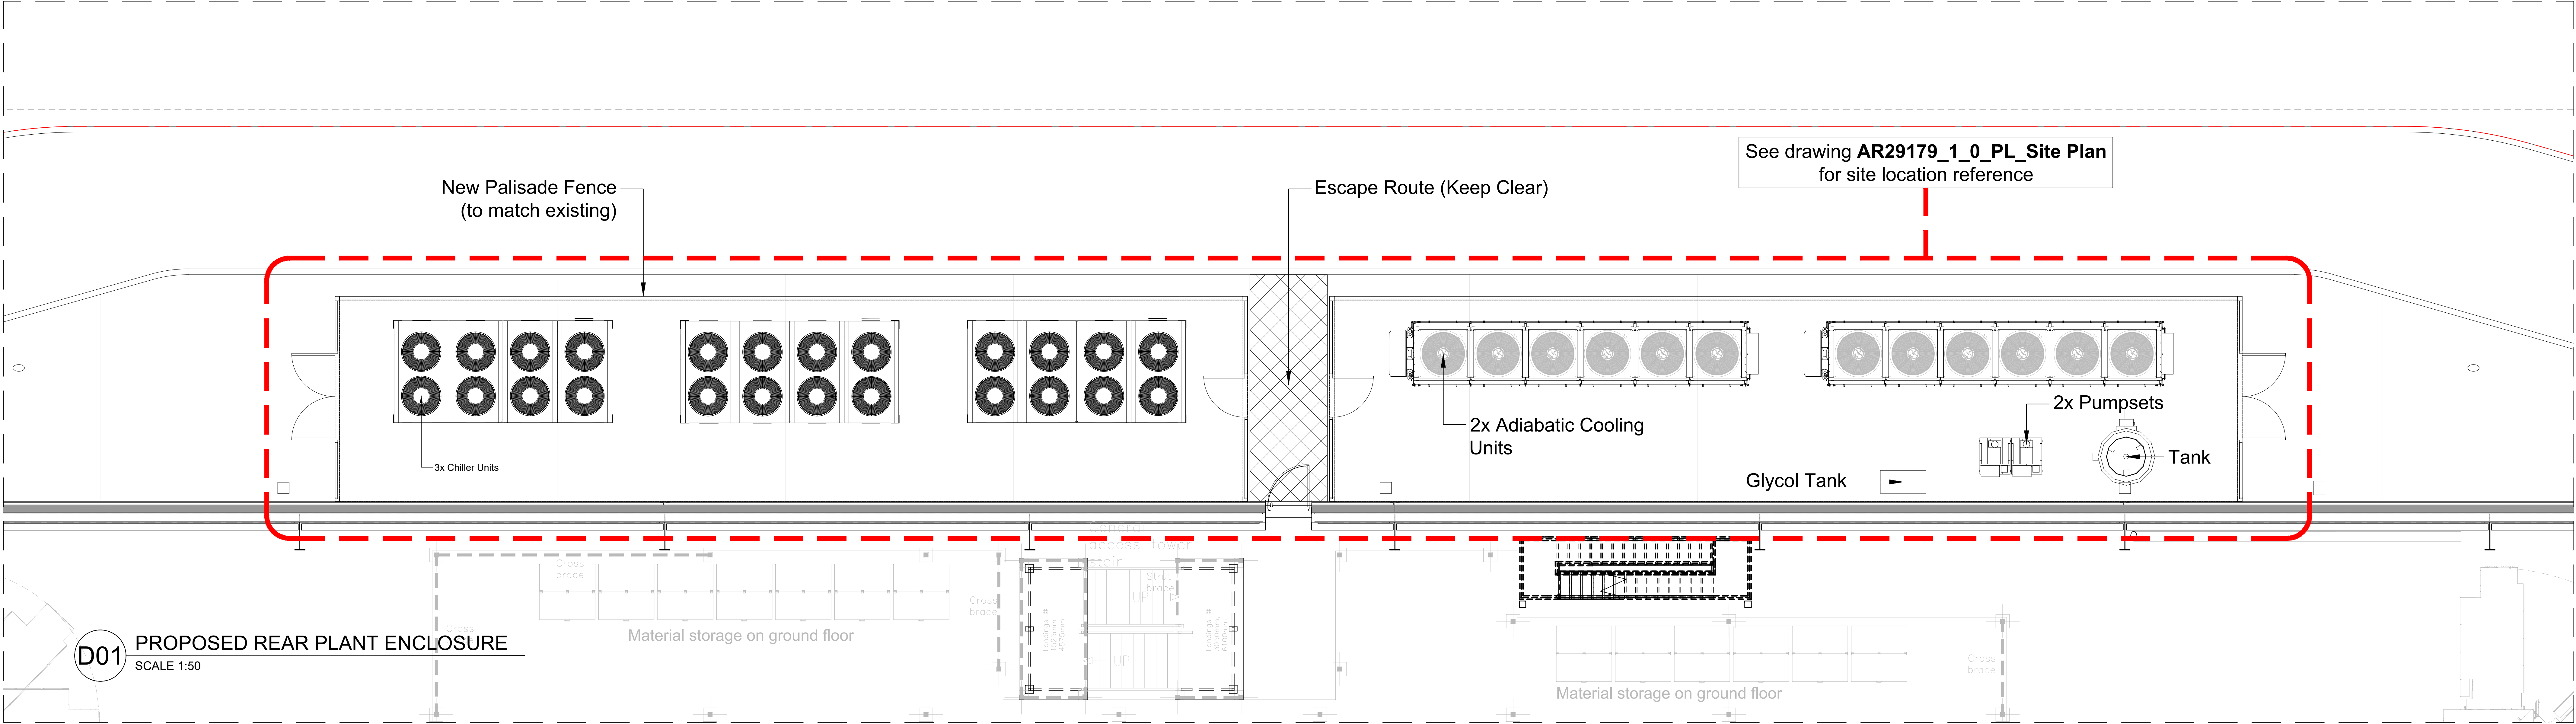

D01 PROPOSED REAR PLANT ENCLOSURE
SCALE 1:50

NORTHERN PLANT COMPOUND

THIS DRAWING IS PROTECTED UNDER COPYRIGHT. THIS DRAWING IS NOT TO BE REPRODUCED IN WHOLE OR PART UNLESS AUTHORIZED BY **area** © COPYRIGHT. THIS DRAWING IS NOT TO BE SCALED. THE ORIGINAL CONTRACTORS TO CHECK ALL DIMENSIONS AND NOTED THE DIMENSIONS OF ANY DISCREPANCIES OR OMISSIONS.

DRAWING TO BE READ IN CONJUNCTION WITH SCOPE OF WORKS

0m1m2.5m5m

1:50

10.11.21

DATE

1

REV

ISSUED FOR PLANNING

REVISIONS

KT

SIGN

SE

CHKD

The Old Post Office
33 Station Road,
Egham,
Surrey TW20 9LA
T. 01784 274000

Third Floor,
Chapter House,
18 Crucifix Lane,
London SE1 3JW
T. 020 3805 8855

info@area.co.uk www.area.co.uk

DRAWING STATUS

FOR PLANNING

CLIENT

BIO PURE

PROJECT

PLOT 4A
DUNSBURY PARK
FITZWYGRAM WAY
PO9 4EE
-

TITLE

FOR PLANNING -
NORTHERN EXTERNAL
PLANT COMPOUND

SCALE

1:50 @ A0

DATE

NOV 2021

DRAWN

KT

CHECKED

SJ

PROJECT NO

AR29179

BLDG.

PL

FLOOR

PL

DETAIL

D01

REV.

1