



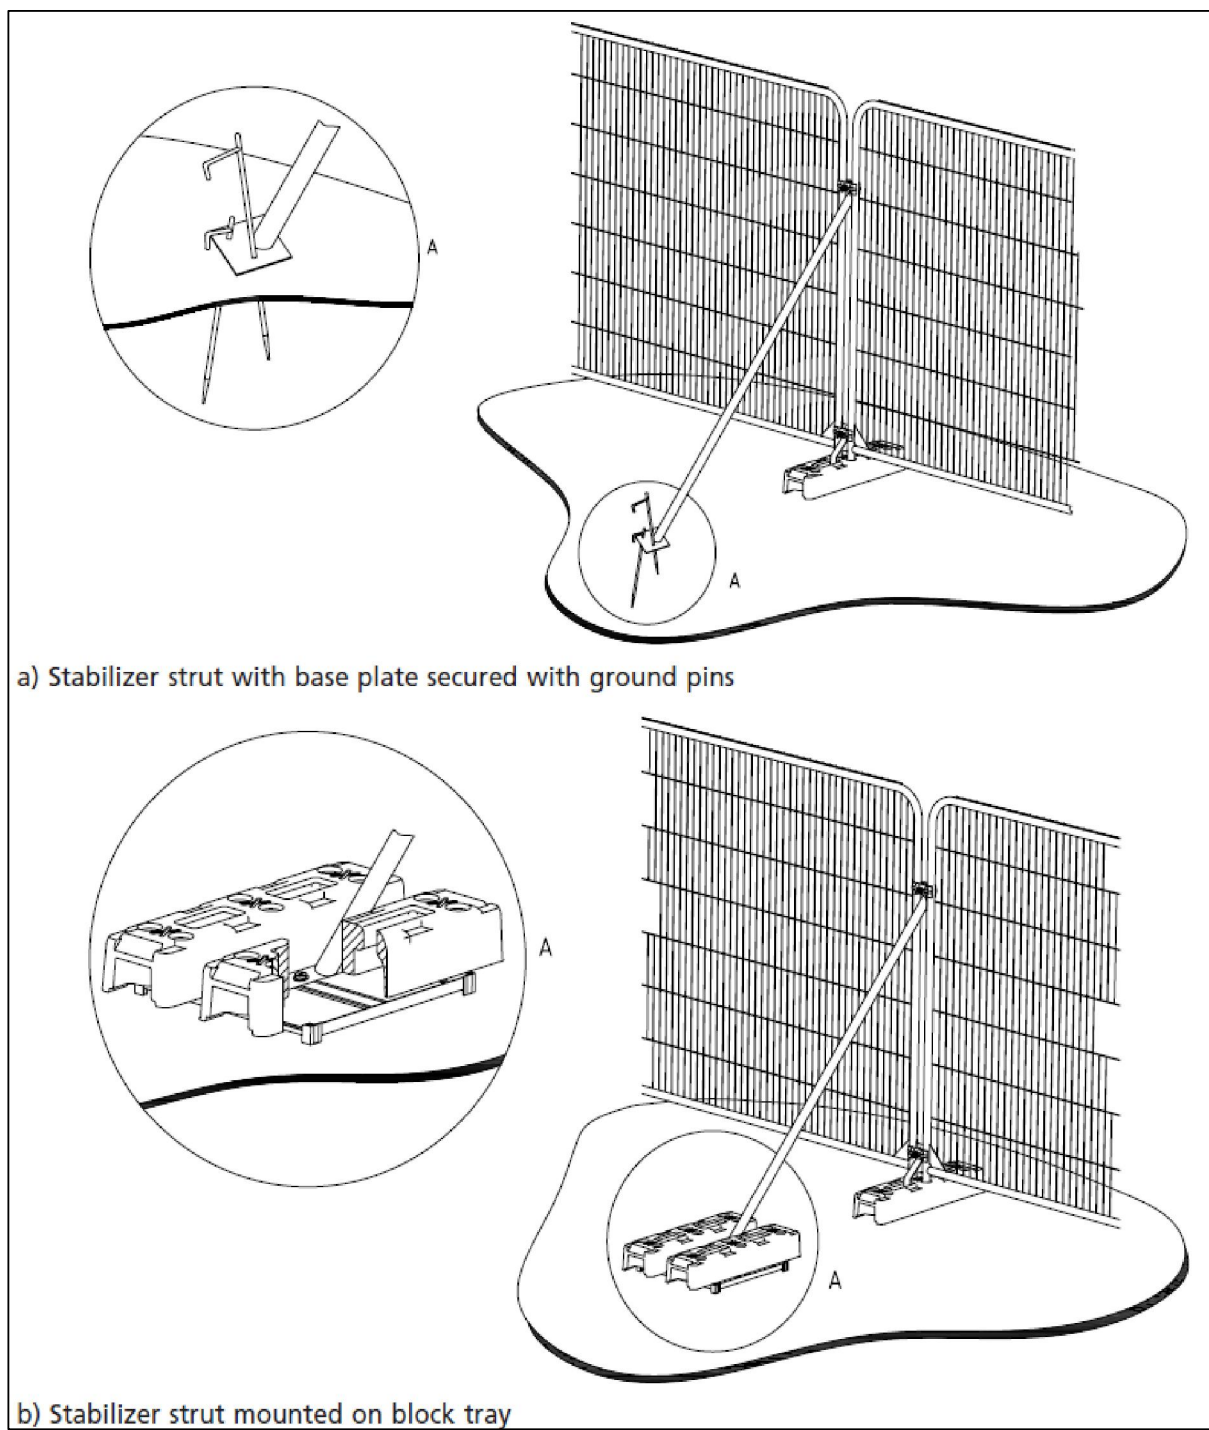


Examples of above-ground stabilising systems (reproduced from BS 5837:2012 Trees in relation to design, demolition and construction - Recommendations)



Examples of protective fencing signage

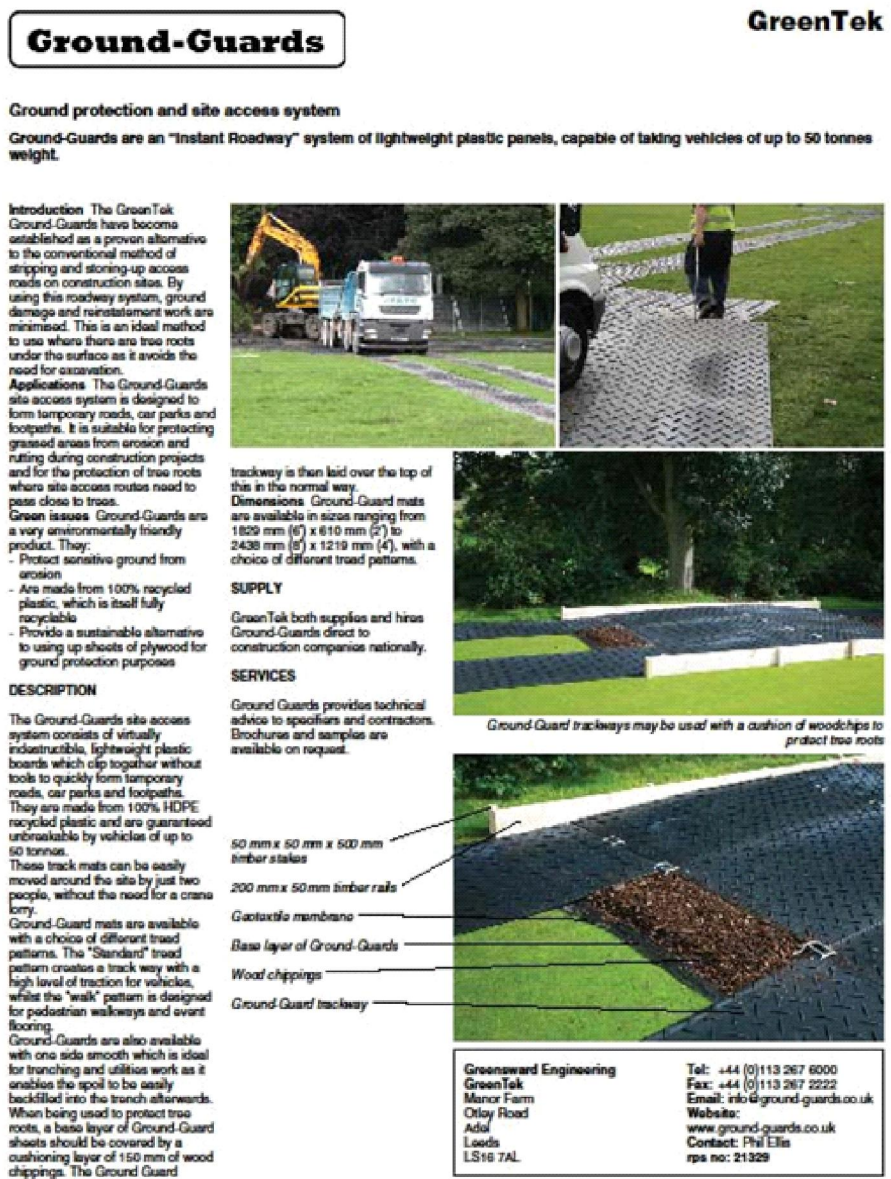

Examples of temporary ground protection suitable for vehicular access to protect RPAs outside of protective fencing

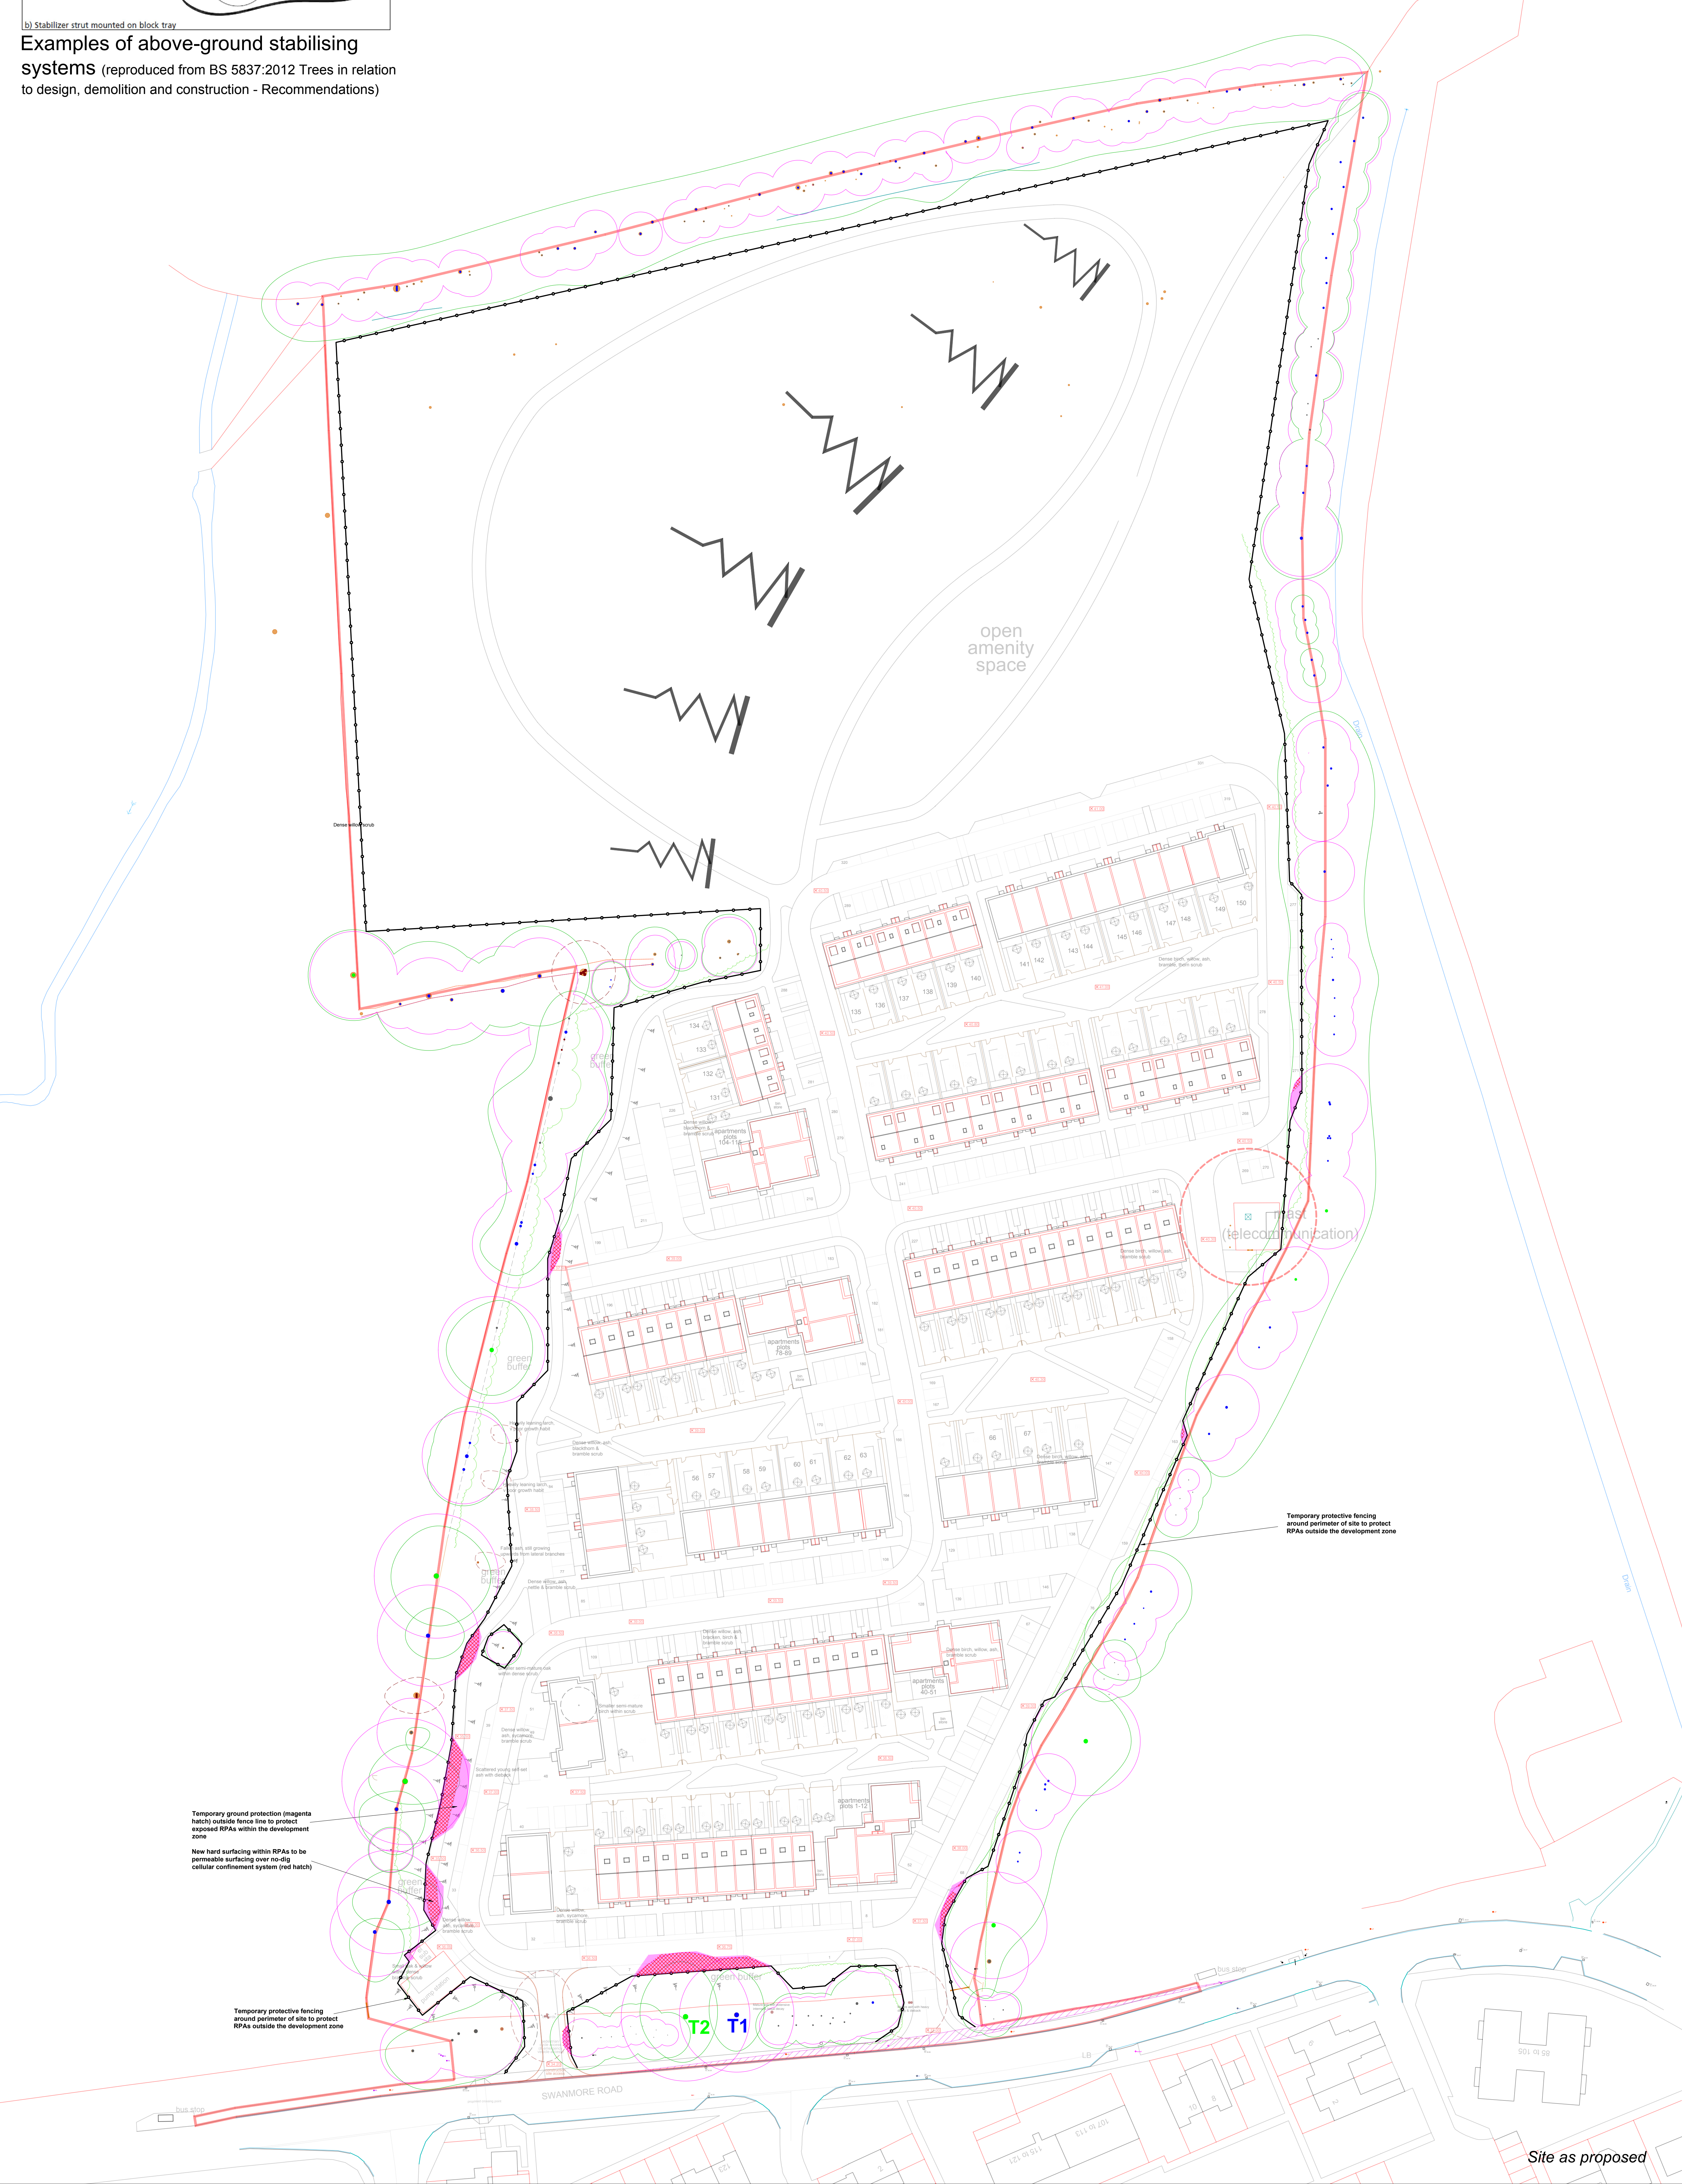

Root Protection Area

BS5837:2012 compliant protective fencing

Temporary ground protection appropriate to loading within exposed RPAs (magenta hatch) - refer to AMS and example specifications shown on this plan

Permeable surfacing within RPAs, constructed using a no-dig cellular confinement system (red hatch)

WOODSIDE
TREE CONSULTANCY

17 Woodside Avenue
Alderstone Garden Village
Site of Wight
PO26 3UD

M: 07867 725238
E: info@woodsidetrees.co.uk
W: www.woodsidetrees.co.uk

CLIENT:
Portsmouth City Council

PROJECT:
Land off Swanmore Road, Leigh Park,
Hants

DRAWING TITLE:
Tree Protection Plan

DRAWING NO: AS/AL/0721 TPP	REV.
DRAWN BY: AS	DATE: 20.07.2021

SCALE:
1:500 @ A0

© Woodside Tree Consultancy

Site as proposed