


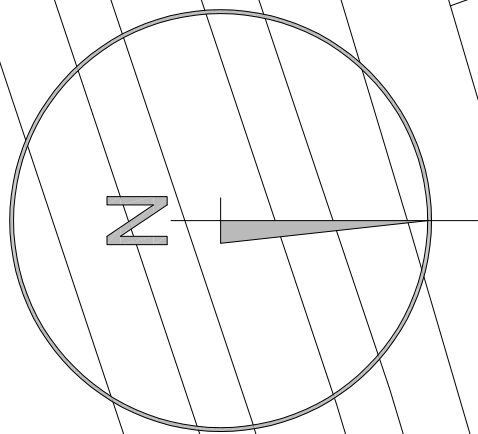

drawing to be read in conjunction
with planting schedule

- hard landscaping legend:
- block paviors - marshalls keyblock - natural
 - block paviors - marshalls keyblock - charcoal
 - flag stones - marshalls saxon textured - charcoal
 - gravel path

existing
walnut
retained

Indigenous specie
hedge row

Carpinus Betulus
'Fastigiata'

Acer Campestre

Quercus Robur
'Fastigiata'

Acer Campestre

Carpinus Betulus
'Fastigiata'

Acer Campestre

Quercus Robur
'Fastigiata'

Carpinus Betulus
'Fastigiata'

Acer Palmatum "Corallinum"


Sorbus Aucuparia

Betula Pendula

Allotment area
allocated for use
by residents

Area hatched to be planted with fruit
trees and wild flower meadow.

The wild flower meadow is to be created
with a 100% Dual Purpose wild flower
seed mix obtained from Boston Seeds.
The mix contains 28 wild flower species
and the seeds are to be sown at 3
grammes per sq.m.

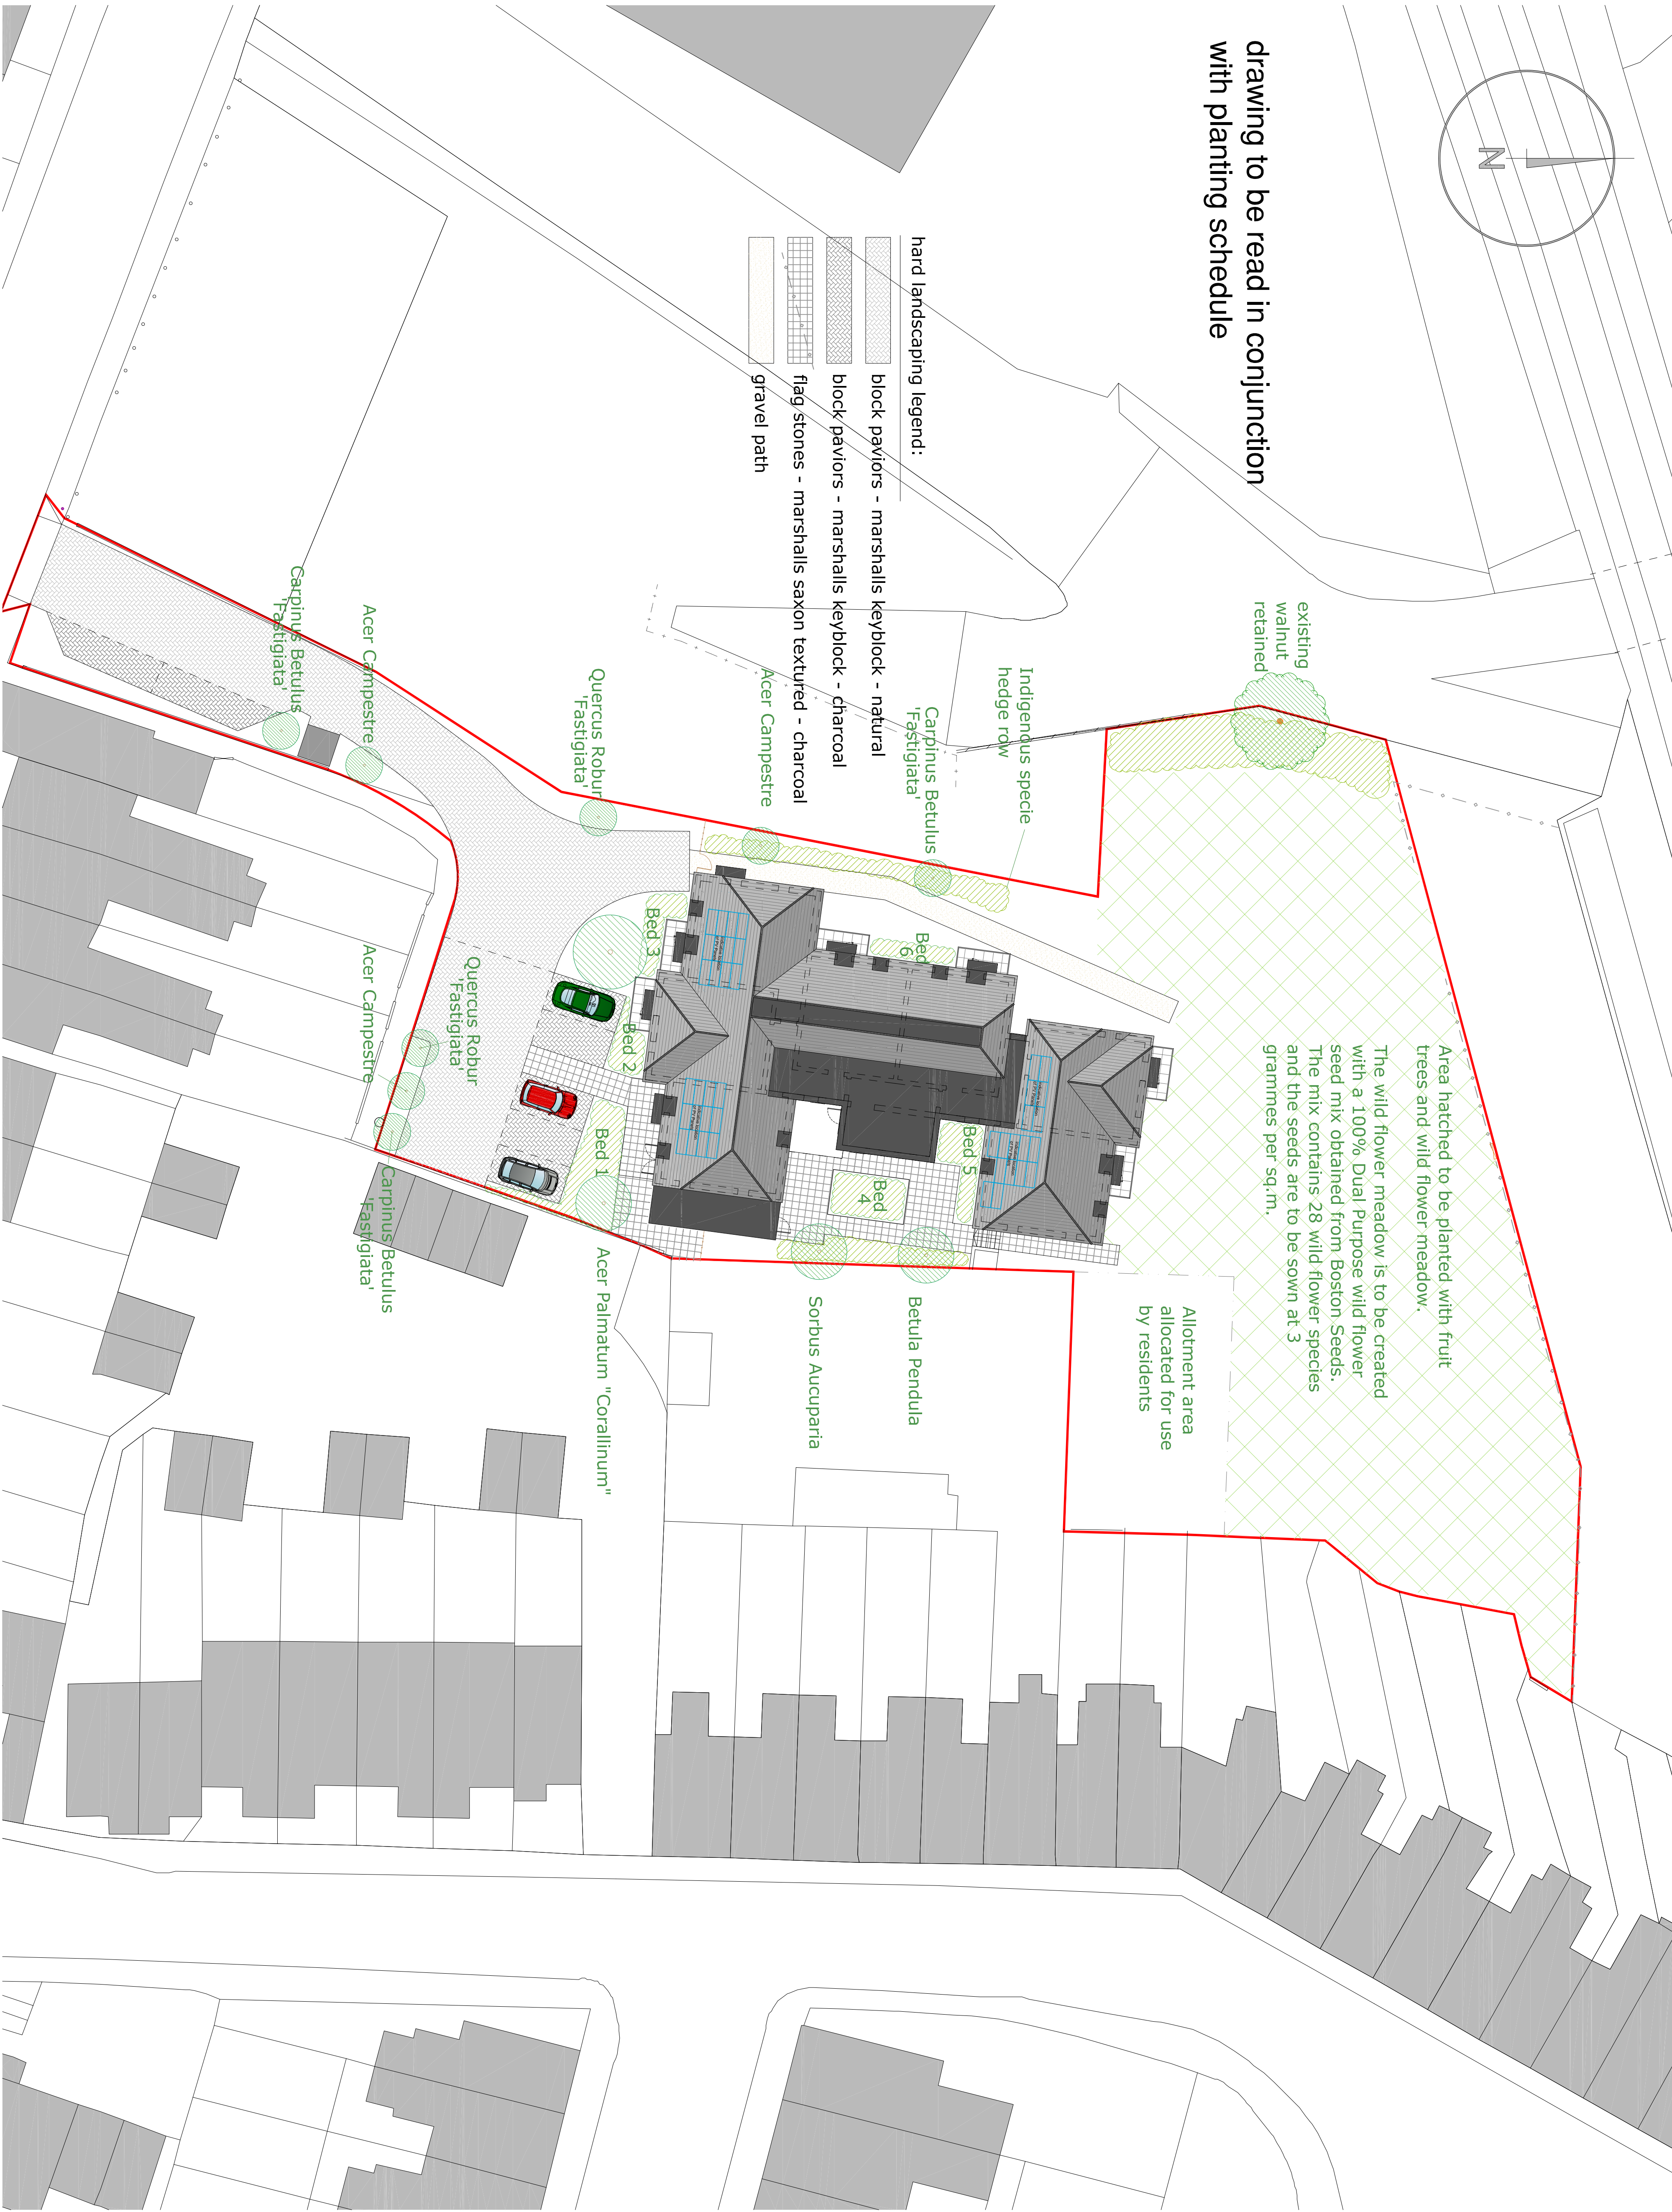

notes

this drawing is the copyright of the **pdp architecture llp** and must not be reproduced in whole or part or used for the execution of works without their permission.
all dimensions to be checked on site prior to commencement of construction works and the architect notified of any discrepancy.
figured dimensions are to be used in preference to scaled dimensions.
no deviation from this drawing will be permitted without prior consent of the architect.
all drawings are prepared subject to a full measured and structural survey of the buildings and site.
all structural work is subject to the appointment of a structural engineer to confirm and agree the structural proposals.
os portmap licence no. 100020449.

health & safety:
exceptional risks involving specific methods of construction or exceptional maintenance issues can be found within the designers risk assessment.
NO SIGNIFICANT RISK


revision / notes			date	drawn / checked
A	Amends to trees and additional notes added		22.07.20 MAS	
B	Additional notes added to wild flower meadow		27.10.20 MAS	
C	Flood plan amended		14.06.21 MAS	MBW

client



Havant Housing Association
meeting supported housing needs locally

PLANNING

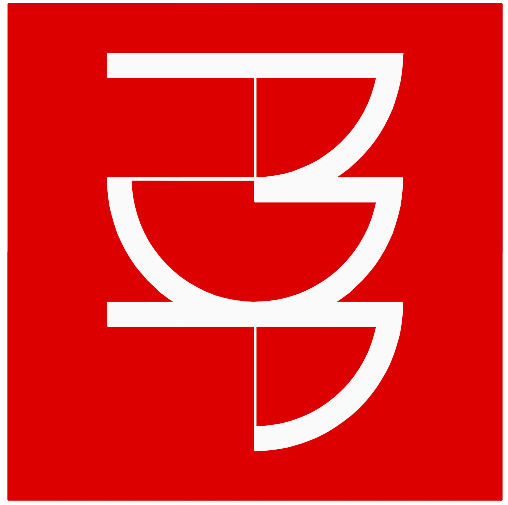

pdp architecture llp
chartered architects town planning
interior design consultants
2 beechworth road havant
hampshire po9 1ax
tel 023 9248 1100
fax 023 9247 5050
email pdp@pdp-architects.co.uk
www.pdp-architects.co.uk

project			
Proposed Development The Burrows West Street Bedhampton			
detail			
Site Layout Landscaping			
drawn	checked	status	
RC		MAS	
date	at scale	status	rev
Dec 2019	a3 scale	Planning	
1:200	1:400	C	28065-PD116