


SHEET 2
SHEET 3

SHEET 2
SHEET 3

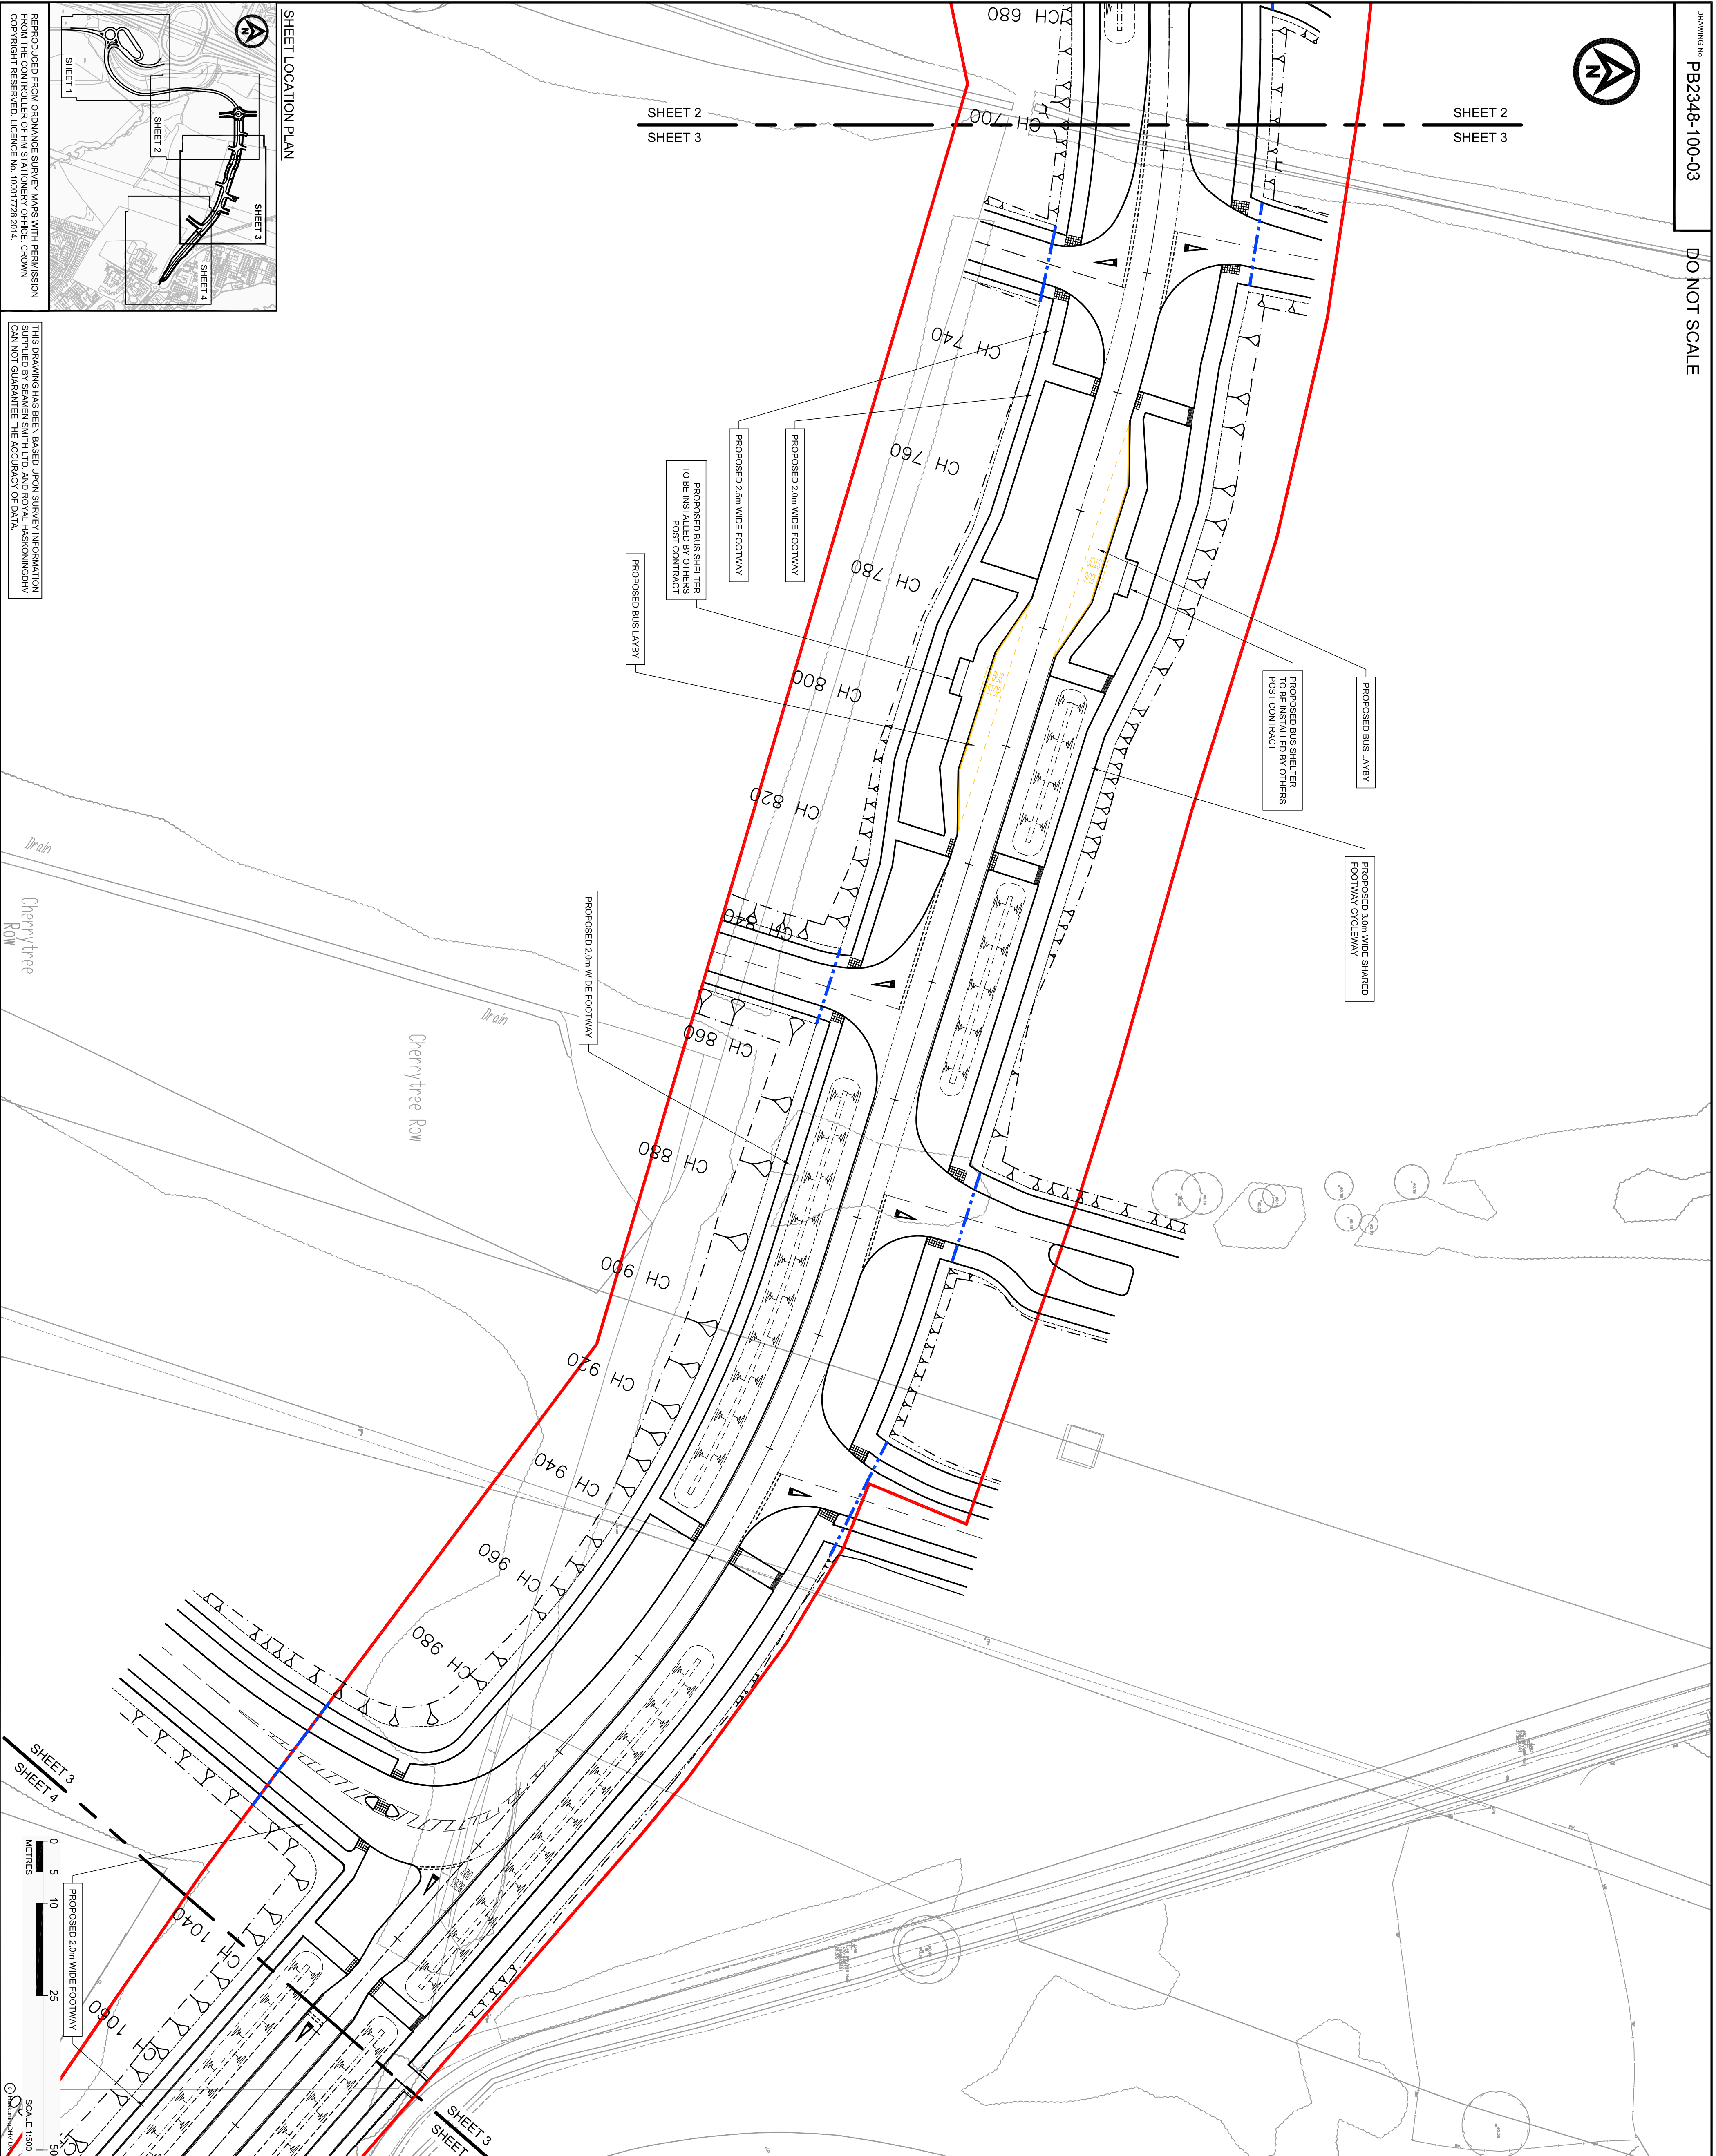


NOTES

1. Do not scale from this drawing. All dimensions are in metres unless noted otherwise.
2. All levels are in metres relative to Ordnance Datum Newlyn unless noted otherwise.
3. All dimensions are in metres unless noted otherwise.

KEY

- WORKS BOUNDARY
- LIMIT OF ADOPTION

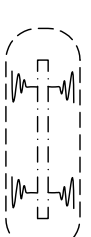

REV	DATE	DESCRIPTION	BY	CHK	APP
D4	09/04/15	Amended following HCC comments	NKS	JM	SR
D3	21/01/15	Amended to Safety Audit and HCC comments	PK	JM	SR
D2	23/12/14	Minor Amendments	PK	JM	SR
D1	16/12/14	First Issue	PK	JM	SR

CLIB



DUNSBURY HILL FARM
ADOPTABLE HIGHWAY WORKS

TITLE

GENERAL ARRANGEMENT

SHEET 3 OF 4



DRAWN	PK	CHECKED	JM	APPROVED	SRT
DATE	DEC '14	SCALE	AT 1:1	AUTOCAD REF.	PB2348-100-03.DWG
DRAWING NO.				REVISION	
PB2348-100-03				D4	