




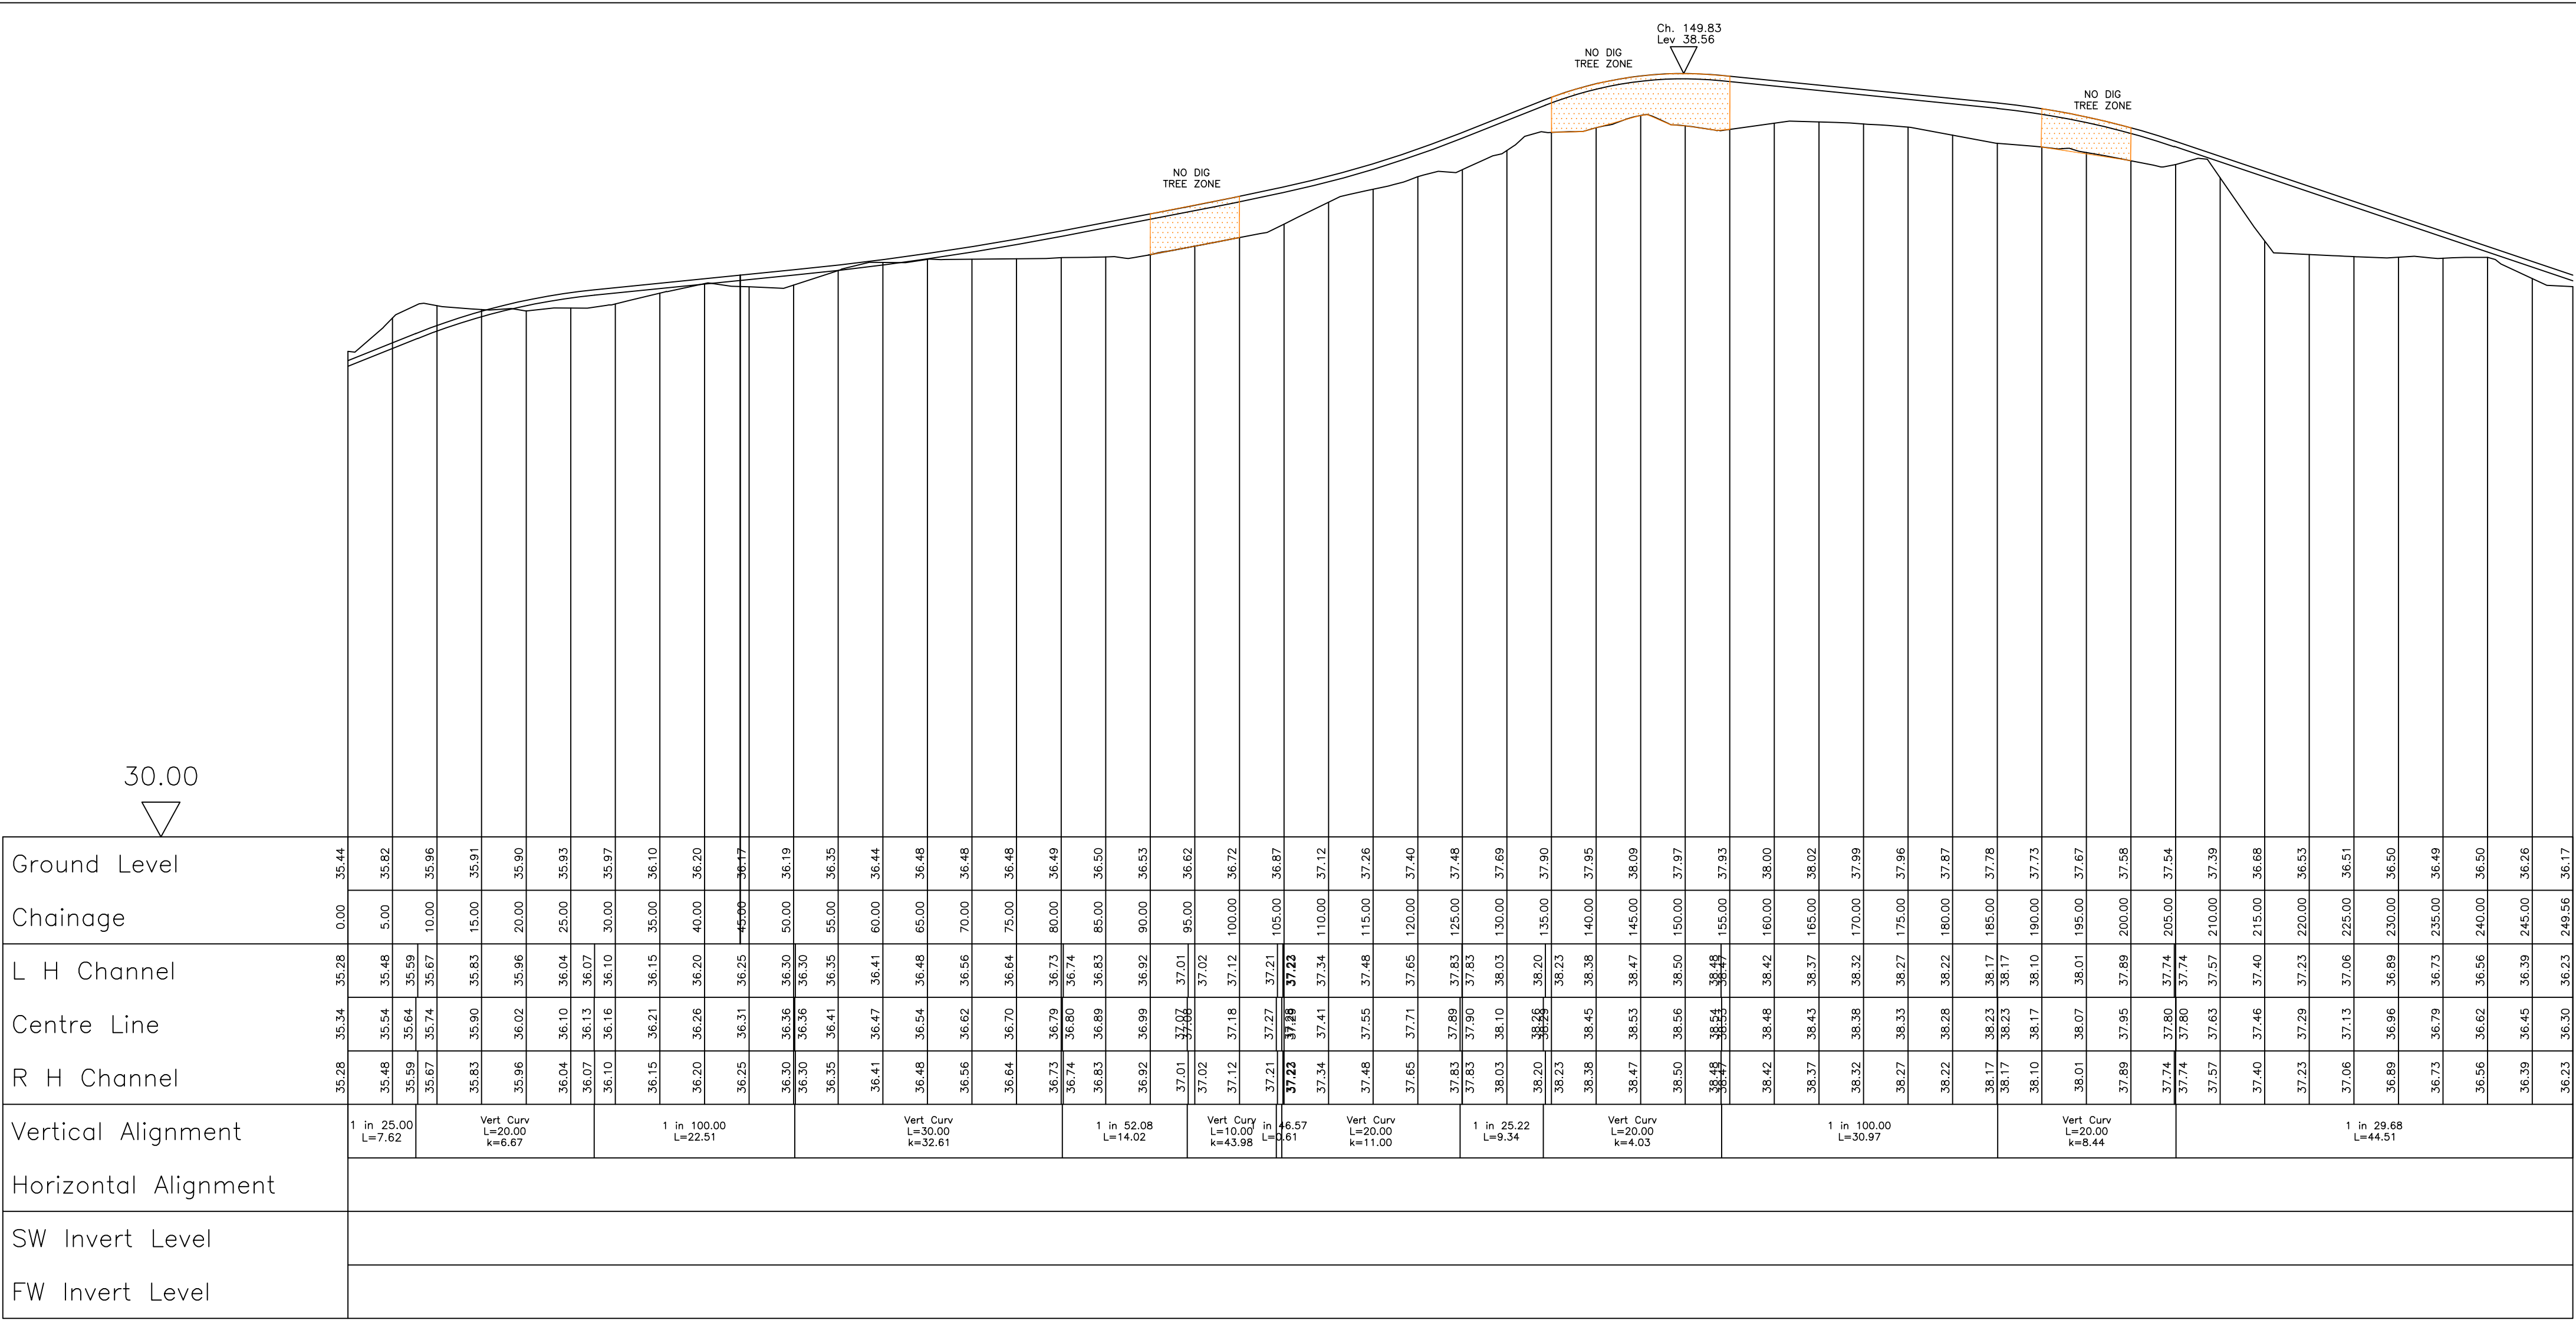

Road 1
Horiz. 1:500 Vert. 1:50

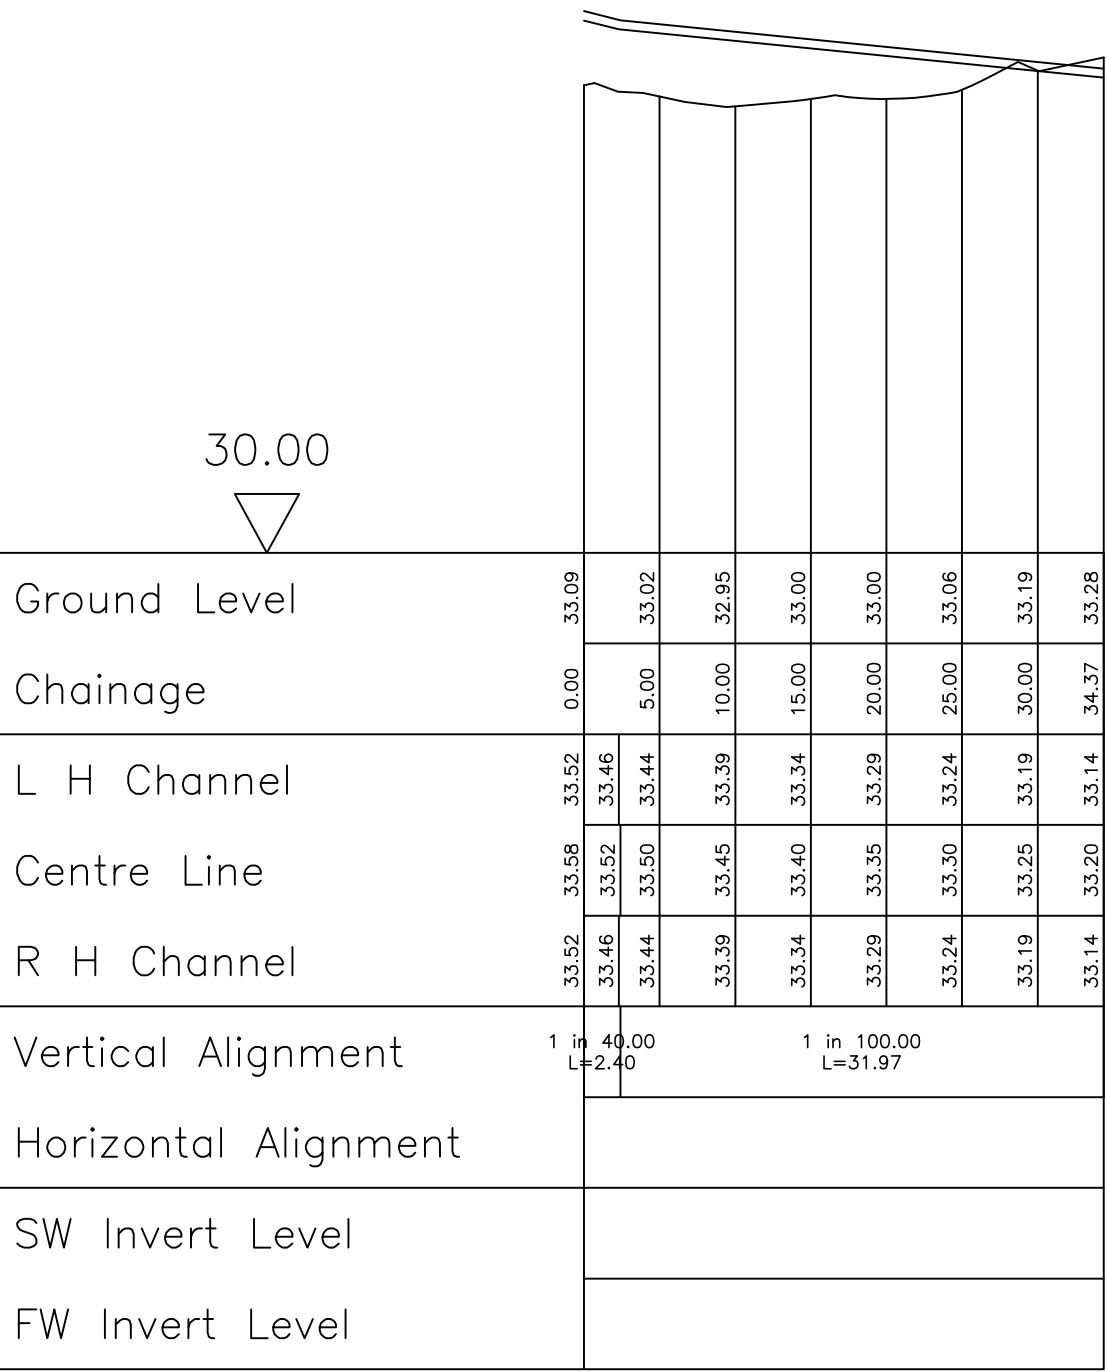

Road 3
Horiz. 1:500 Vert. 1:50

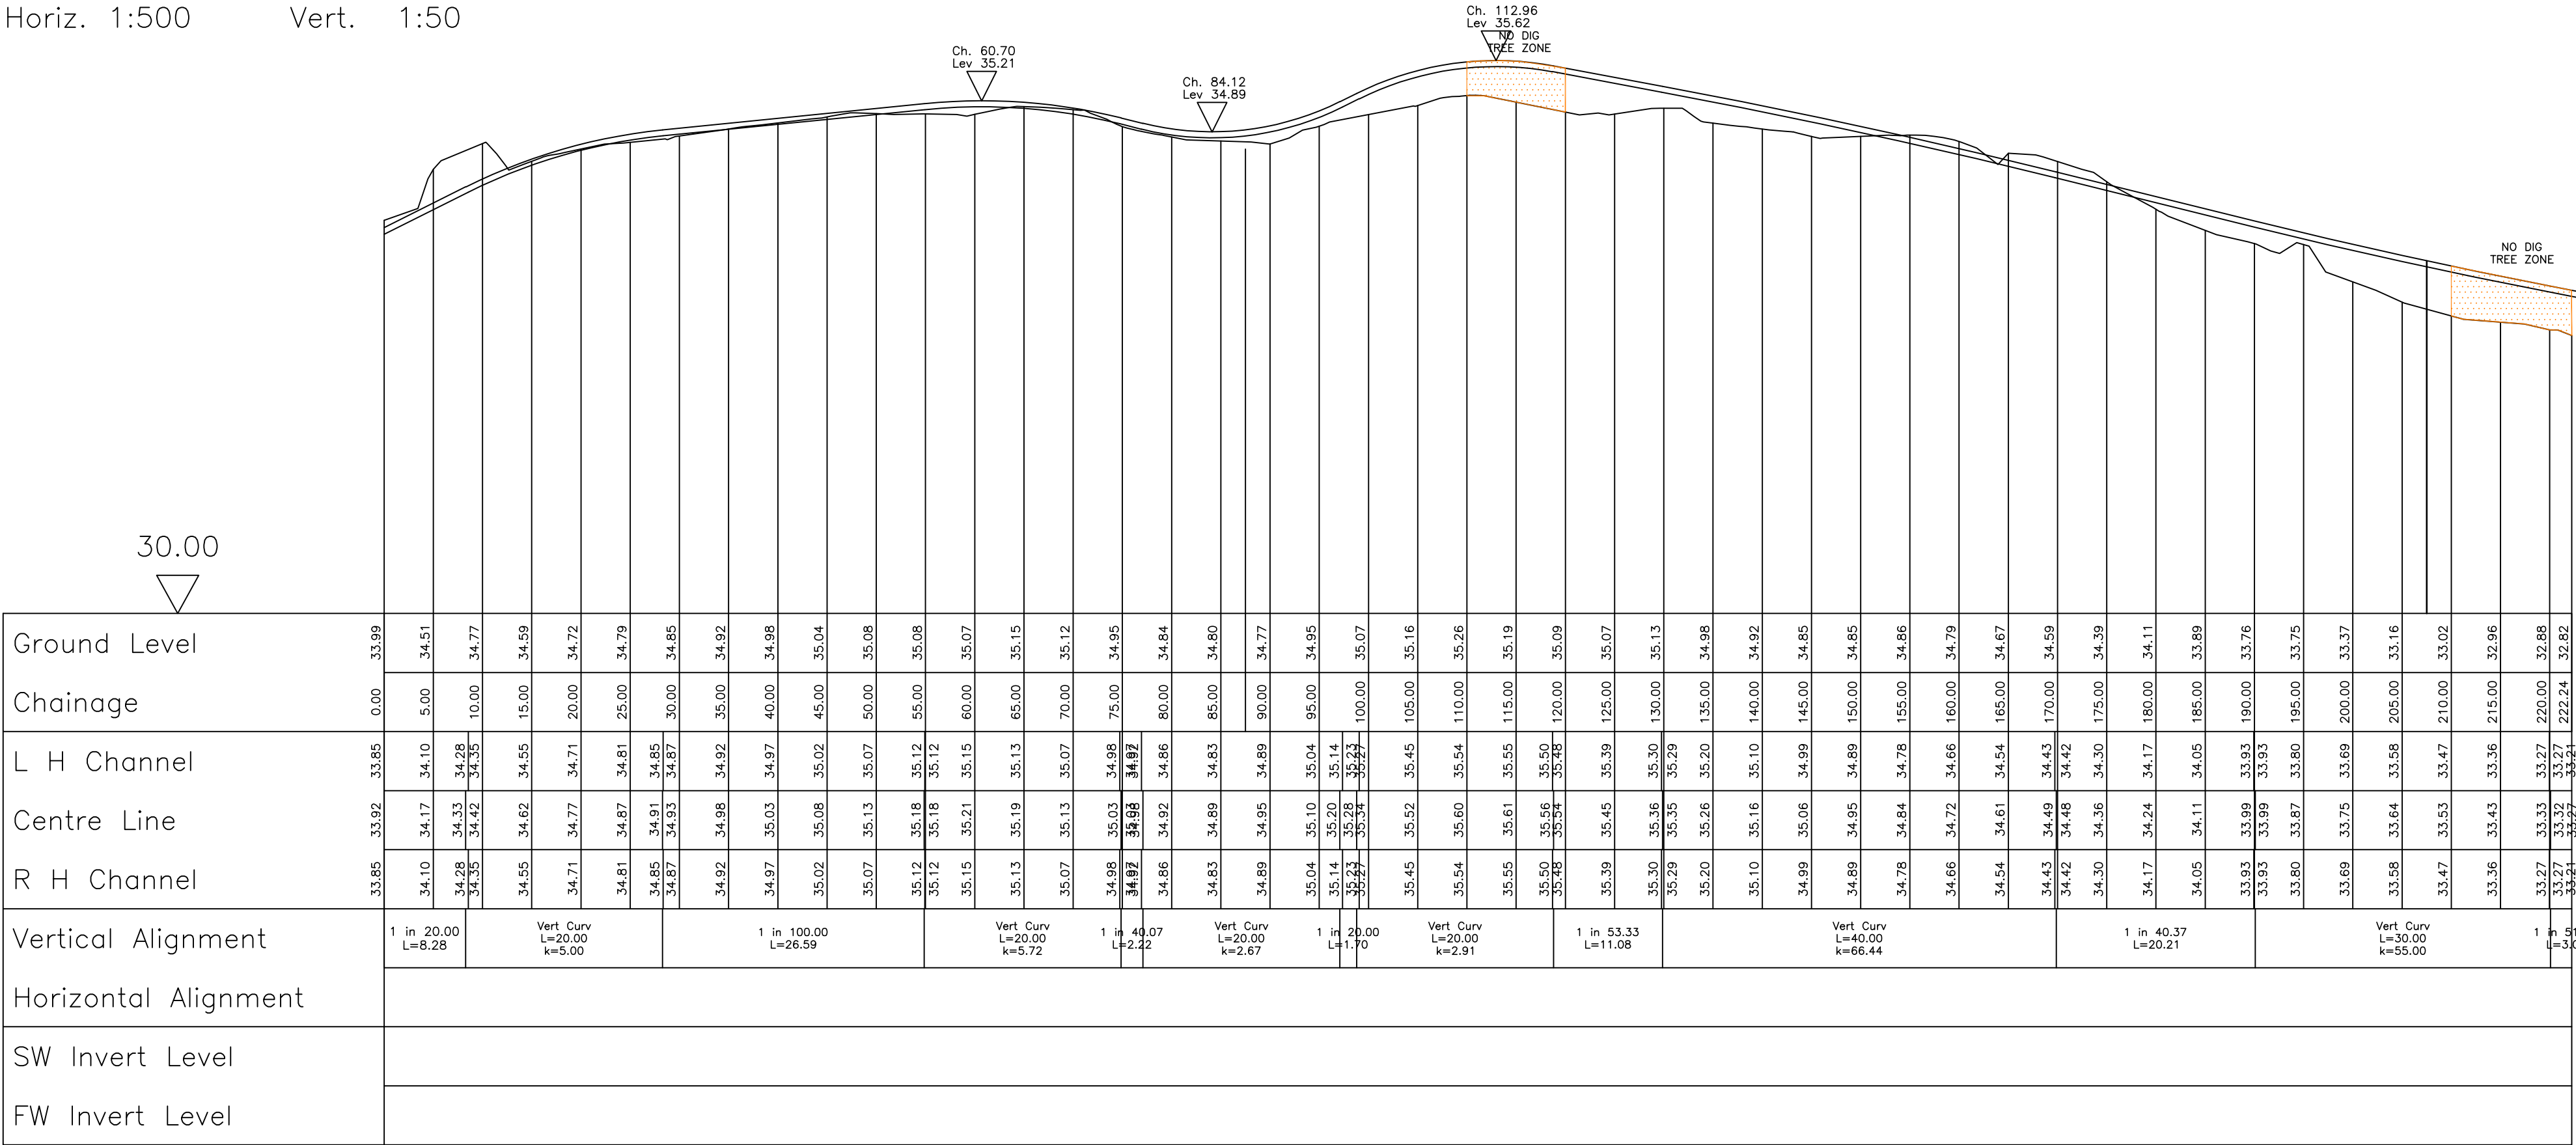

Road 2
Horiz. 1:500 Vert. 1:50

P1	04.05.21	First Issue	KTG	KTG
REV. No.	DATE	DESCRIPTION	DRAWN	CHECKED
Client				
Project	Southleigh Park Eastleigh Road		Ipsum Court, 24 The Quadrant, Abingdon Science Park, Abingdon Oxon, OX14 3YS Tel: 01235 555173 Email: mail@mjaconsulting.co.uk	
Title	Highway sections		Scale: 1@500@A1	Status: PRELIMINARY
Drawn: KTG		Project Engineer: KTG	MJA Project No: 6281	Date: 26/11/2021
Drawing Number: 6281-MJA-SW-XX-DR-C-100		Rev: P1		