


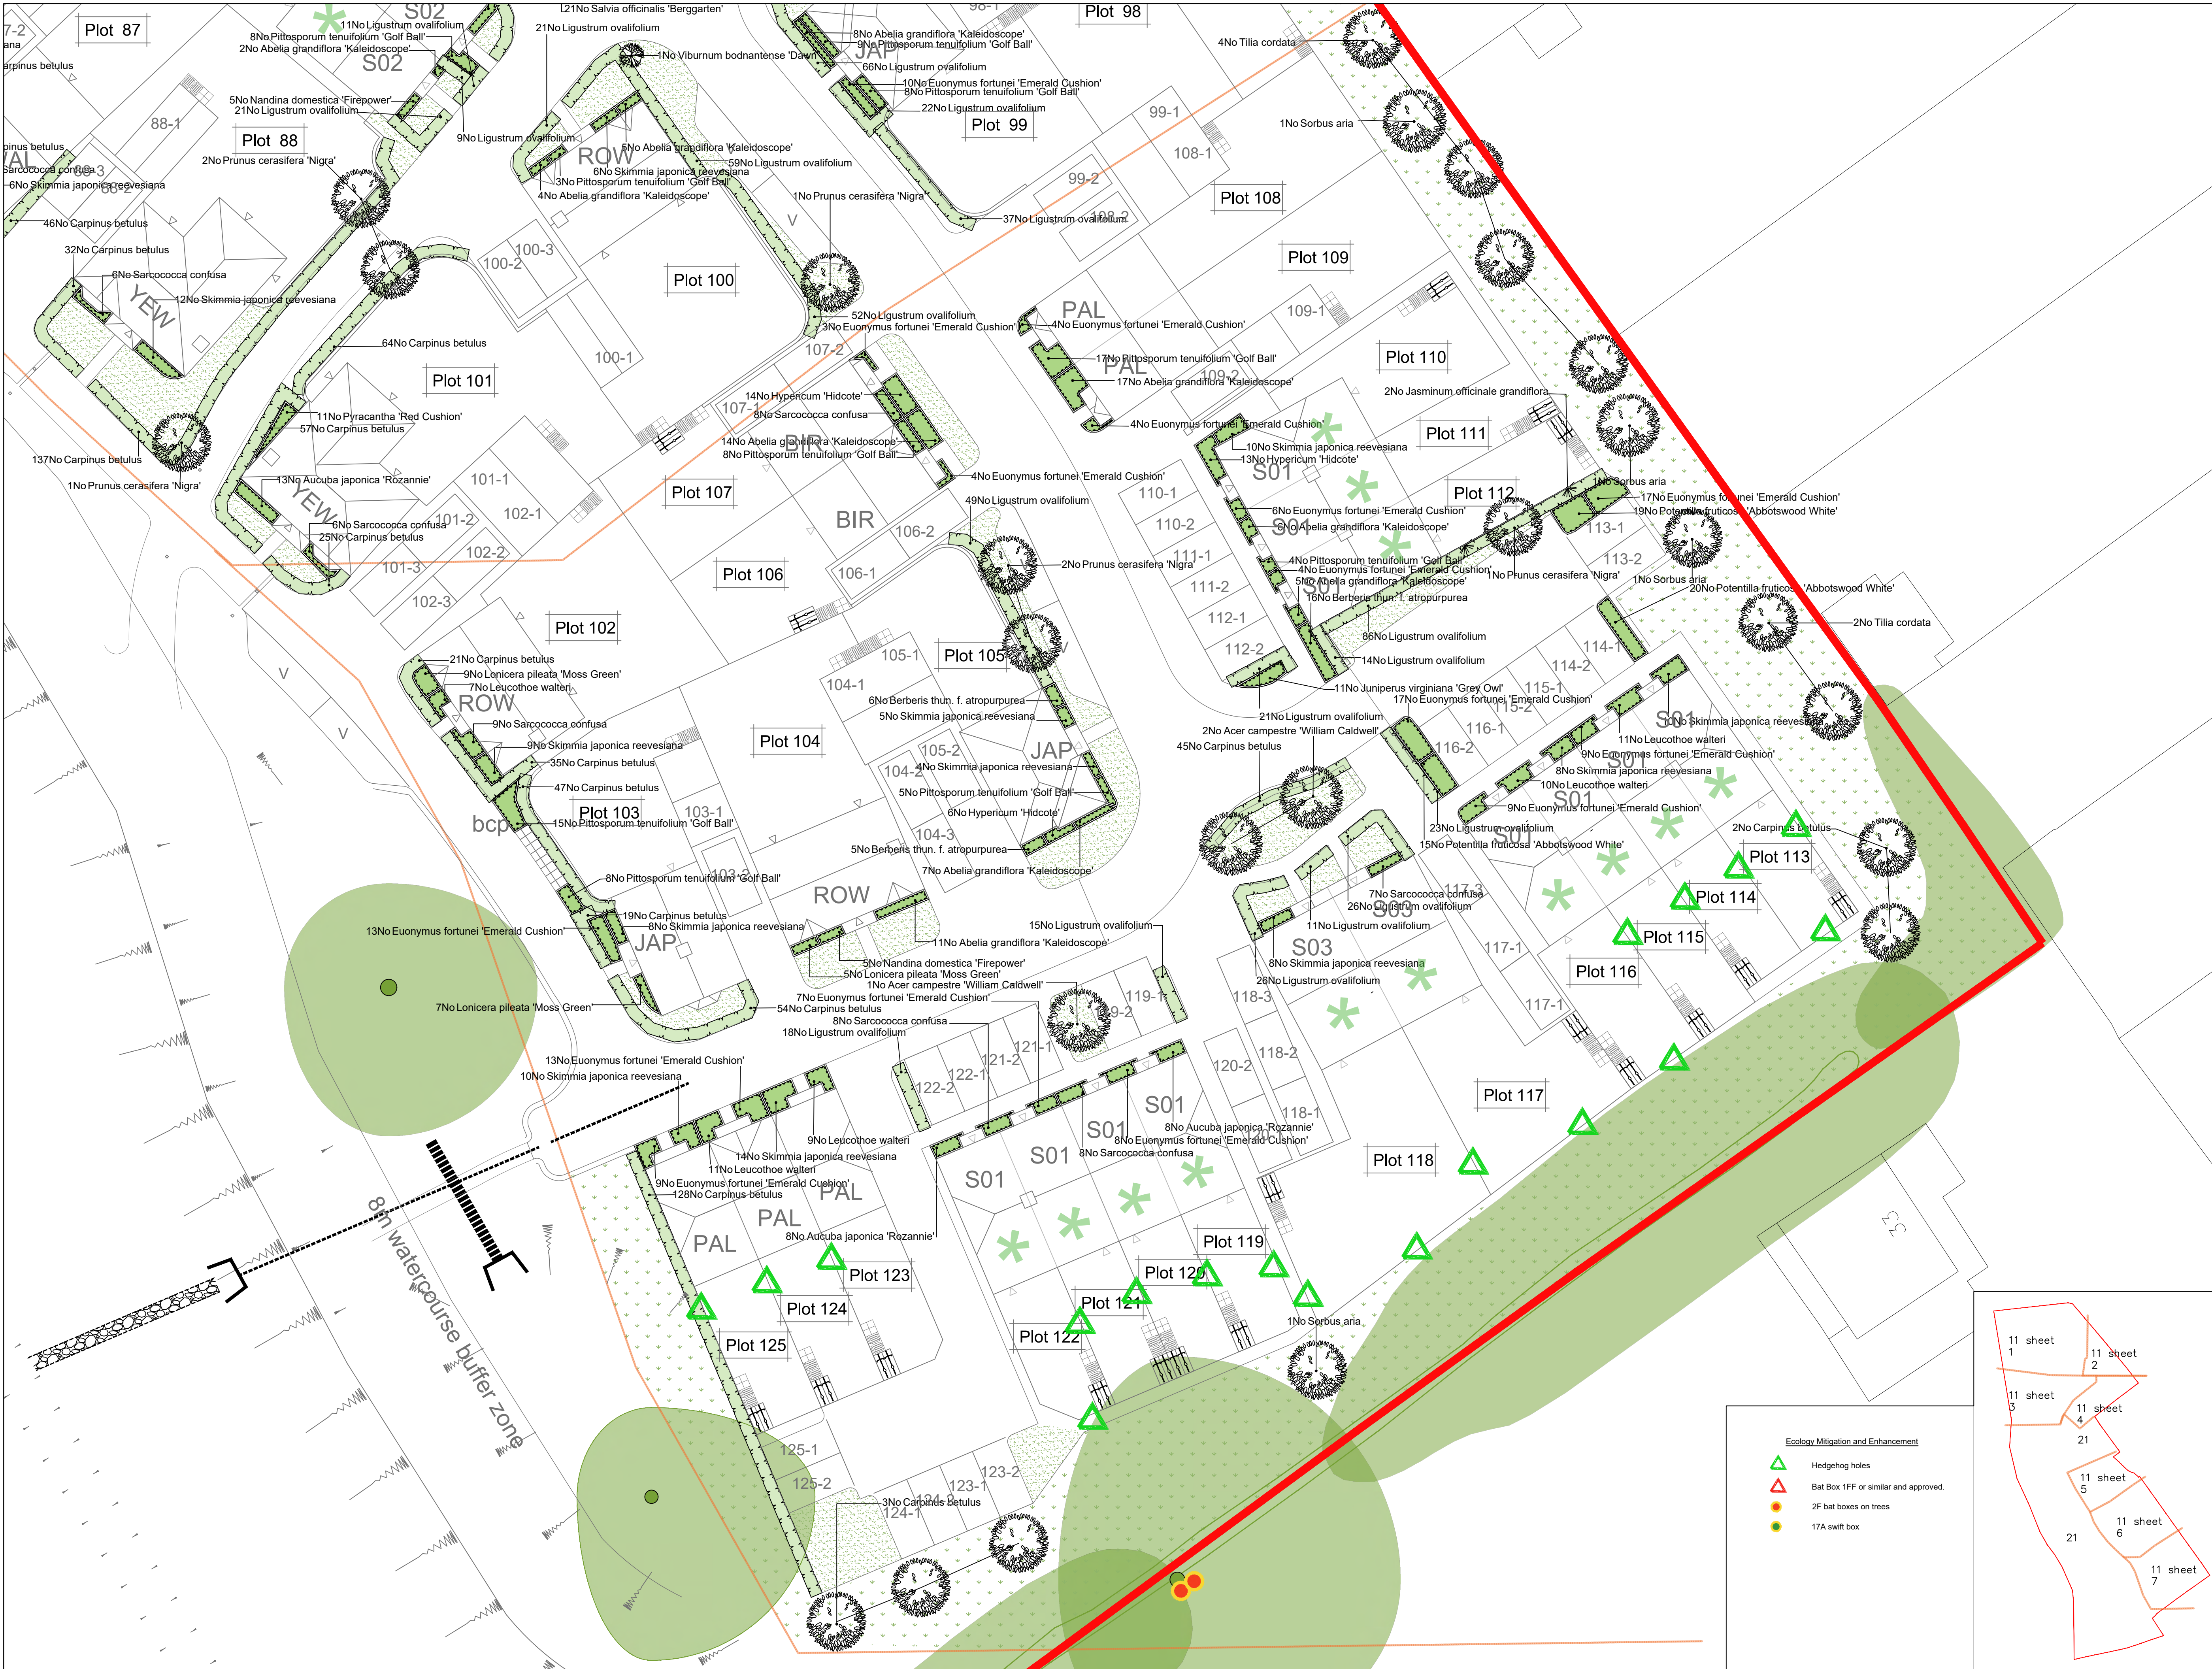

SPECIFICATION
All works generally, to comply with the written Soft Landscape Specification.

NOTE: DO NOT SCALE FROM DRAWING

Legend

- Existing trees to be retained and protected during construction
- Proposed tree planting within soft landscape. See detail on sheet 4
- Proposed specimen shrub planting to receive short angular staking on half standards with expandable tree ties. Irrigation tubing to root system of *Amelanchier*, *Laurus* and *Osmanthus* specimens as required
- Proposed climbing plants to be trained up adjacent wall/ fence/pergola with galvanised wires and hook set 250mm apart with support canes removed prior to planting
- Proposed *Carpinus* (hornbeam) hedge planting to be planted in a double staggered row 300mm apart and at 500mm centres in each row. To be maintained at 1m height
- Proposed mixed native hedge planting to be planted in a double staggered row 300mm apart and at 500mm centres in each row. To be maintained at 1m height and 1.5m height adjacent to site boundaries
- Proposed shrub planting to receive 75mm bark mulch after planting operations
- Proposed decorative mix shrub planting to be planted in groups of 5-7no. of each species and as above
- Proposed grass areas to receive good quality amenity grass turves laid in line with good horticultural practices
- Proposed grassland areas, to be seeded with EM grass seed mix as supplied by Emorsgate and sown at 5 grams per msq, or similar or approved
- Tree root barrier, ReRoot 1000 from GreenBlue Urban or similar
- Proposed narrow areas of angular shippings for top dressing. Laid over a weed proof membrane.
- Proposed area to be planted with a bulb mix of fritillaria, galanthus, narcissus, allium
- Cycle route signage bollard indicating shared footpath and cycle route
- Cut lines

Planting Schedule on Sheet 2

North arrow

Scale bar

Rev	Date	Details	Drawn
E	02.06.21	Eco mitigation updated	JH
D	21.8.18	Comments	LS
C	7.8.17	Revised planting	LS
B	4.8.17	Updated Layout	LS
A	7.7.17	Updated Layout	LS

ACD ENVIRONMENTAL

HEAD OFFICE
Rodbourne Rail Business Centre, Grange Lane,
Malmesbury, SN16 0ES
Tel: 01666 825646

Courtyard House, Mill Lane, Codralling, GU7 1EY
Tel: 01483 425714

Suite 6, Crescent House, Yonge Close, Eastleigh, SO50 9SX
Tel: 02382 026300

9 Brownlow Road, Cambridge, CB4 3NG
Tel: 07825 868654


email: mail@acdenv.co.uk
www.acdenvironmental.co.uk

Bellway

scheme: Horndean Road Emsworth
client: Bellway Wessex
drawing: Landscape Proposals
date: March 2017
scale: 1:200@A1
drawing no: BELL21129 11E - sheet 7
drawn: LS checked: AE

Copyright of ACD Environmental Ltd. All rights described in Chapter IV of the Copyright, Designs and Patents Act 1988 have been generally asserted. 2011. Copyright of this plan remains with ACD until all fees have been paid in full.

- Ecology Mitigation and Enhancement**
- Hedgehog holes
 - Bat Box 1FF or similar and approved.
 - 2F bat boxes on trees
 - 17A swift box

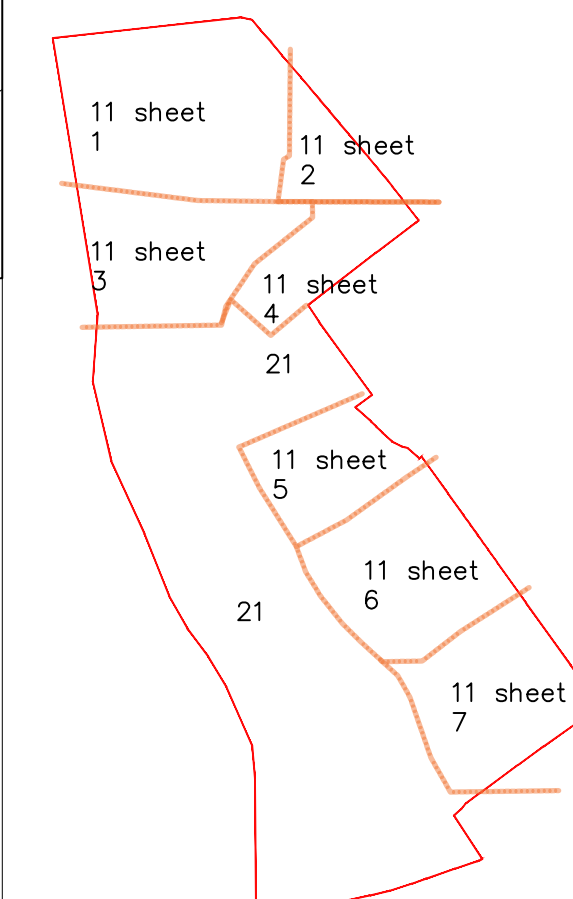



Trees						
Species Name	Girth	Height	Density	Specification		No.
<i>Crategeus monogyne</i>		60-80cm	2/m ²	Transplant-B		826
<i>Euryonym europaeus</i>		60-80cm	2/m ²	Transplant-B		418
<i>Acer campestre</i>		100-150cm	0.5Cr Double Staggered at 0.5m offset	Transplant-4 brks.-B		235
<i>Crategeus monogyne</i>		100-150cm	0.5Cr Double Staggered at 0.5m offset	Transplant-4 brks.-B		813
<i>Carpinus betulus</i>		125-150cm	0.3Cr Double Staggered at 0.5m offset	Transplant-Bushy-B		783
<i>Acer campestre</i>	12-14cm	40-45cm	Counted	Heavy Standard-Clear Stem min. 200	RB10	10
<i>Sorbus aria</i>	12-14cm	40-45cm	Counted	Heavy Standard-Clear Stem min. 200	RB11	1
<i>Quercus robur</i>	12-14cm	400-450cm	Counted	Heavy Standard-Clear Stem min. 200	RB24	1

Species Name	Height	Pot Size	Specification	Density	No.
Pinus sylvestris	250-300cm		Selected Standard	Counted	1 -

Species Name	Height	Pot Size	Specification	Density	No.
Cornus sanguinea	60-80cm		Bushy / 5/c brks .BR	0.5Cr Double Staggered at 0.5m offset	79 -
Cornus avelana	80-100cm		Branched -BR	0.5Cr Double Staggered at 0.5m offset	235 -
Cornus avelana	30-40cm	2L	Bushy -BR	2/m ²	416
Ilex aquifolium	60-80cm		Bushy / c	2/m ²	416
Prunus spinosa	60-80cm		Bushy -BR	2/m ²	416
Prunus spinosa	80-100cm		Branched -BR	0.5Cr Double Staggered at 0.5m offset	235 -
Rosa canina	40-60cm		Bushy -BR	2/m ²	416
Sambucus nigra	60-80cm		Bushy -BR	2/m ²	211 -
Viburnum lantana	60-80cm		Bushy -BR	2/m ²	416
Viburnum opulus	60-80cm		Bushy -BR	2/m ²	416 -

Marginal / Aquatics	Pot Size	Specification	Density	No.
Ceratophyllum demersum	0.5L	Plug: Well Rooted	0.5/m ²	33
Filipendula ulmaria	0.5L	Plug: Well Rooted	0.5/m ²	33
Lythrum salicaria	0.5L	Plug: Well Rooted	0.5/m ²	33
Myosotis scorpioides	0.5L	Plug: Well Rooted	0.5/m ²	33
Sparganium erectum	0.5L	Plug: Well Rooted	0.5/m ²	33

Grasses					
Species Name	Height	Pot Size	Specification	Density	No.
Calamagrostis acutiflora 'Karl Foerster'		10L	Full Pot	4/m ²	35 -
Miscanthus sinensis 'Malepartus'		10L	Full Pot	3/m ²	23 -
Stipa gigantea		10L	Full Pot	2/m ²	12 -

- 2F bat boxes on trees
- 1MR Avianex nest box
- 2GR Oval hole nest box
- Overground bumblebee boxes
- Pole mounted 'Large colony' bat box

10



C	15.06.21	Client comments	JH
B	02.06.21	Eco mitigation updated	JH
A	07.07.17	Layout change	LS
Rev	Date	Details	Drawn



email: mail@acdenv.co.uk
www.acdenvironmental.co.uk



scheme: Horndean Road
 Emsworth
 client: Bellway Wessex
 drawing: Wetland Area Proposals
 date: April 2017
 scale: 1:500@A1
 drawing no: BELL21129 21
 drawn: DKM checked: AE

Copyright of ACD Environmental Ltd. All rights described Chapter IV of the Copyright, Designs and Patents Act 1988 have been generally asserted: 2011. Copyright of this plan remains with ACD until all fees have been paid in full.



Head Office

Rodbourn Rail Business Centre
Grange Lane
Malmesbury
SN16 0ES
Tel: 01666 825646

Surrey Office

The Old Mill
Fry's Yard
Bridge Street
Godalming
GU7 1HP
Tel: 01483 425714

Hampshire Office

Suite 6
Crescent House
Yonge Close
Eastleigh
SO50 9SX
Tel: 02382 026300

Email: mail@acdenv.co.uk

Website: www.acdenvironmental.co.uk

ECOLOGICAL SURVEYS * PROTECTED SPECIES LICENSING * MITIGATION * IMPACT ASSESSMENT
ARBORICULTURAL SITE MONITORING AND SUPERVISION * ARCHAEOLOGY
LANDSCAPE & VISUAL IMPACT ASSESSMENT * LANDSCAPE AUDIT * PROJECT MANAGEMENT
EXPERT WITNESS* LANDSCAPE DESIGN & PLANNING LANDSCAPE MANAGEMENT