


KEY	
bt	British Telecom
cb	Control Box
cc	Cover Lids
ctv	Cable Television
dk	Drop Kerb
el	Electricity
ep	Electricity Pole
fh	Fine Hydrant
gu	Gully
gv	Gas Stop Valve
ht	Height
ic	Inspection Cover
iv	Invert Level
lp	Lamp Post
nir	Marker
o/h	Overhead
pb	Post Box
pxg	Pan Crossing
np	Name Plate
rd	Road Sign
sv	Stop Valve
tb	Telephone Box
tl	Traffic Light
tt	Top of Tree
th	Threshold
tw	Top of Wall
utl	Unable to Lift
vp	Vent Pipe
wm	Water Meter
wsv	Water Stop Valve

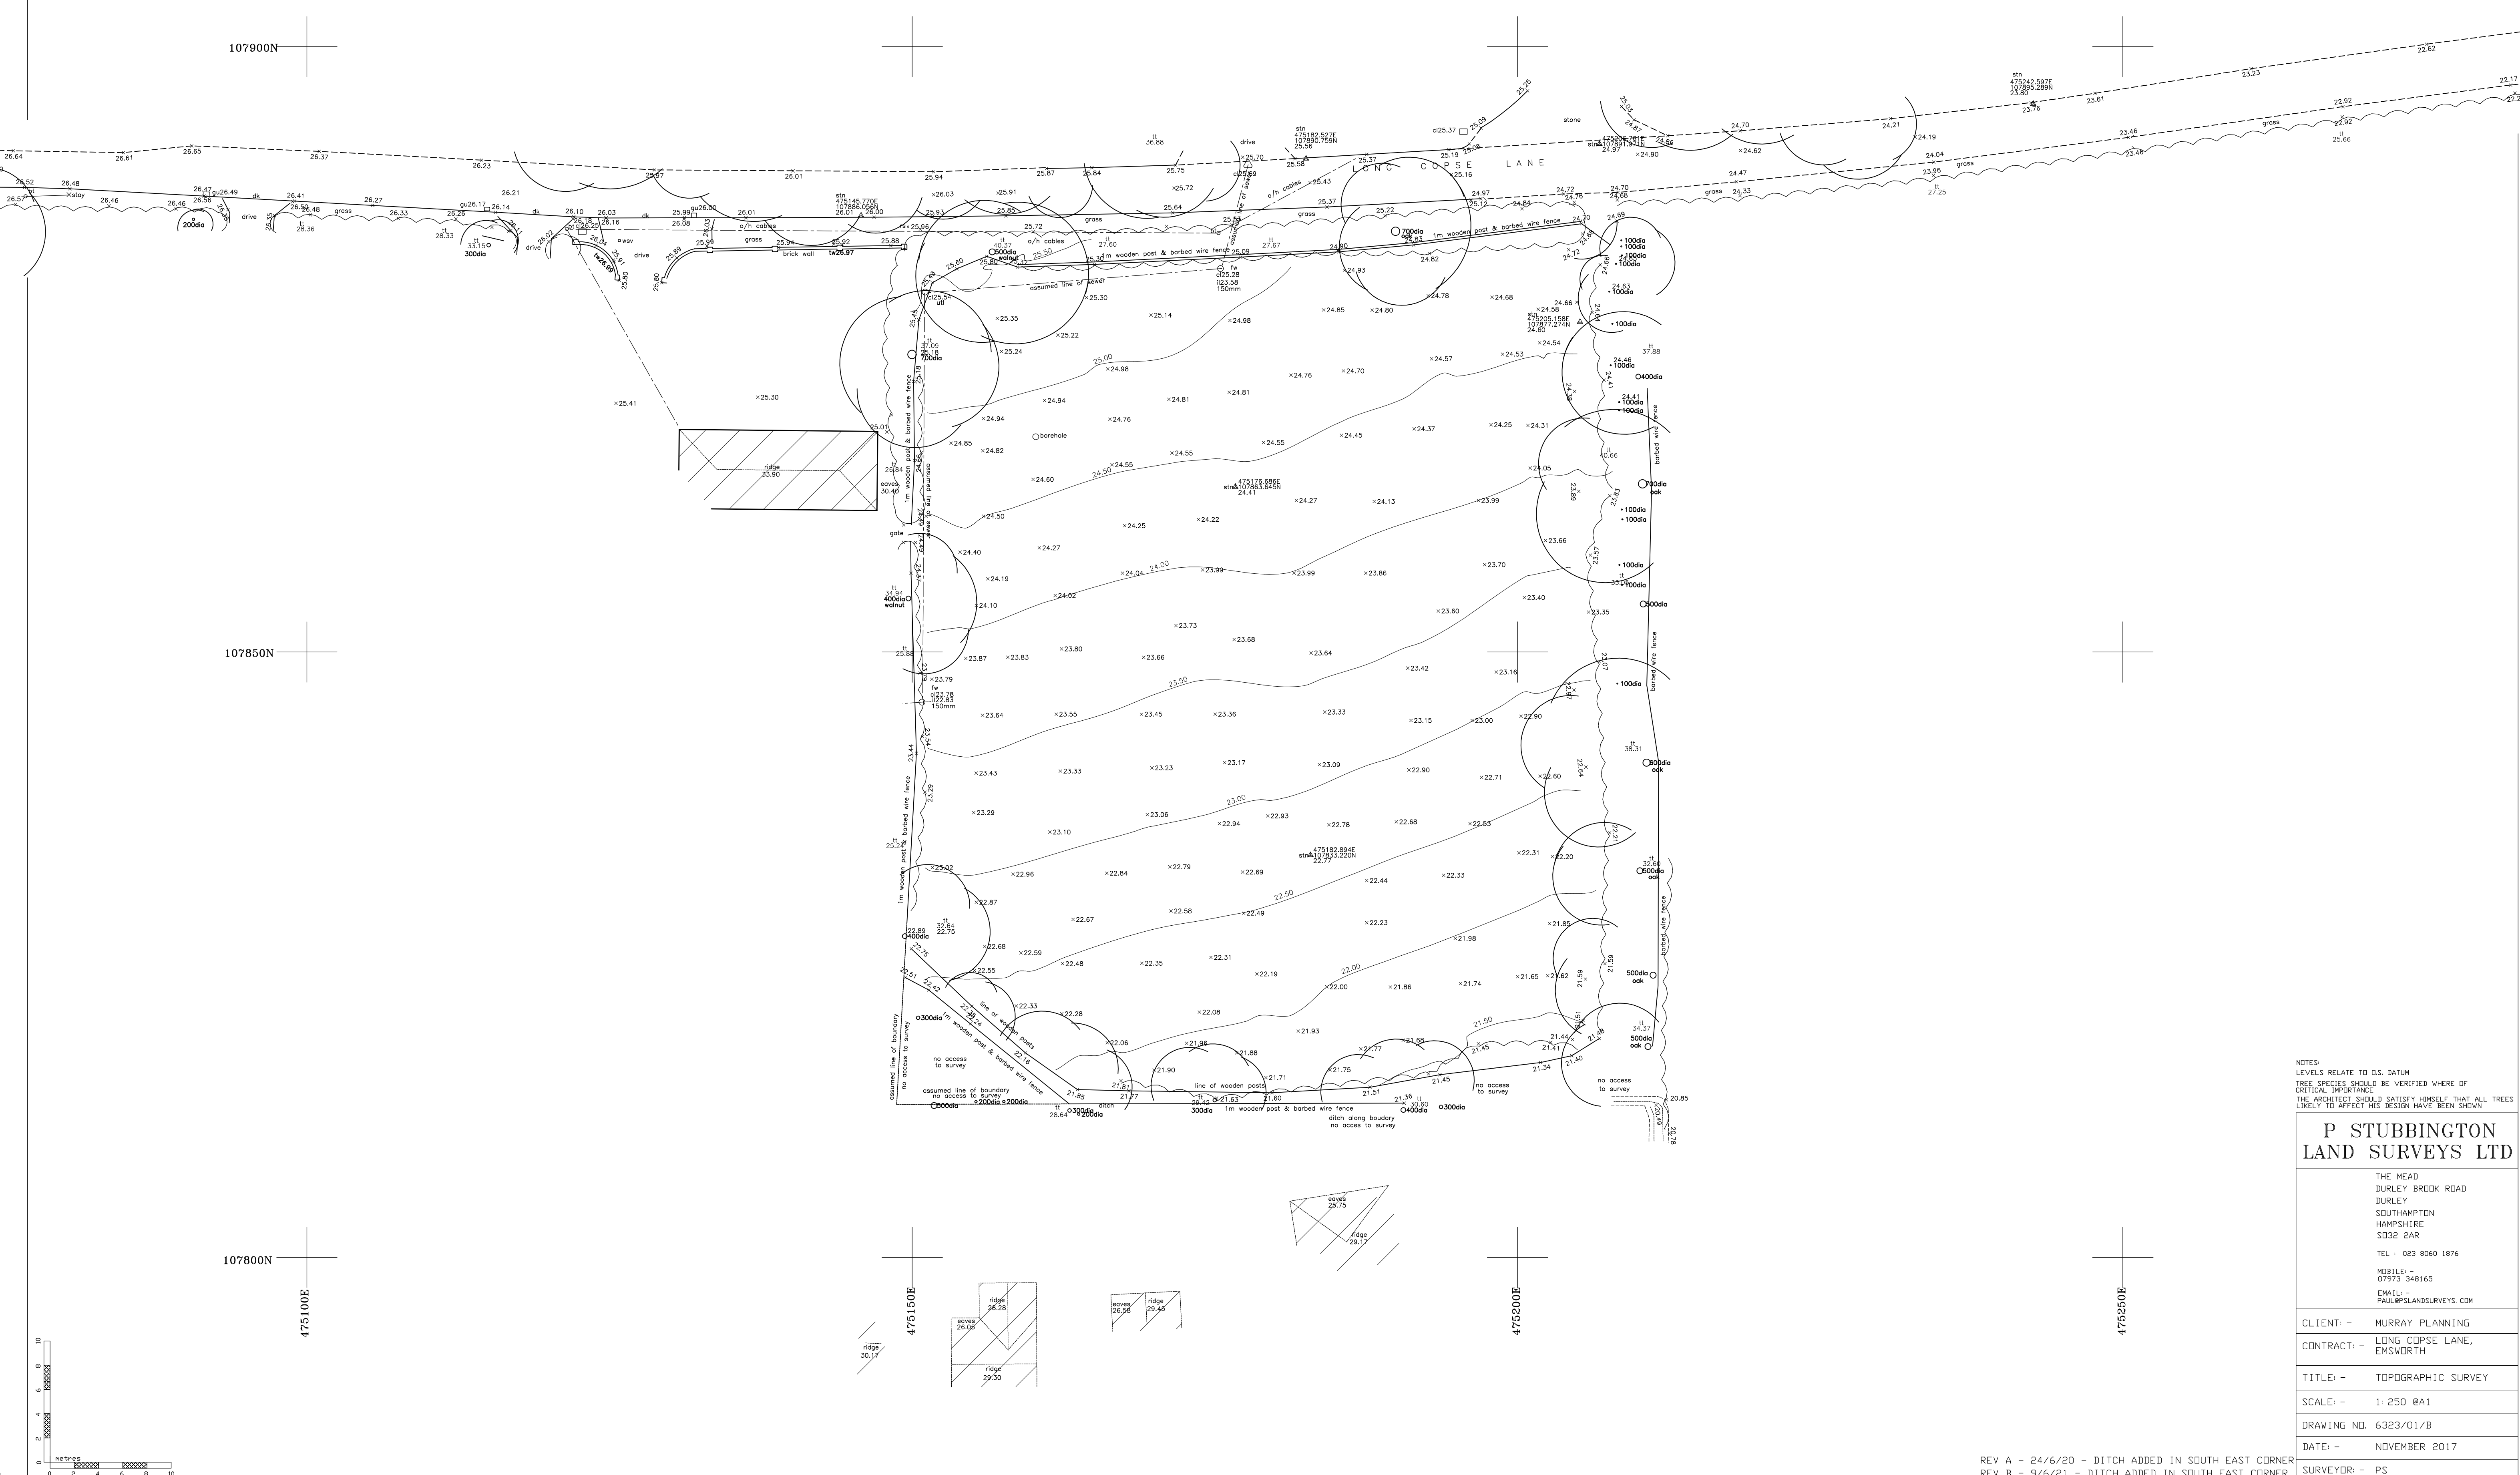

NOTES:
LEVELS RELATE TO Q.S. DATUM
TREE SPECIES SHOULD BE VERIFIED WHERE OF
CRITICAL IMPORTANCE
THE ARCHITECT SHOULD SATISFY HIMSELF THAT ALL TREES
LIKELY TO AFFECT HIS DESIGN HAVE BEEN SHOWN

P STUBBINGTON
LAND SURVEYS LTD

THE MEAD
DURLEY BROOK ROAD
DURLEY
SOUTHAMPTON
HAMPSHIRE
SO32 2AR

TEL : 023 8060 1876

MOBILE: -
07973 348165

EMAIL: -
PAUL@ISLANDSURVEYS.CO

CLIENT: - MURRAY PLANNING

CONTRACT: - LONG COPSE LANE
EMSWORTH

TITLE: TOPOGRAPHIC SUR

SCALE	1-250 CM
-------	----------

DATE	11/11/17
DRAWING NO.	62224014B

DATE: NOVEMBER 2017

SURVEYOR: RS

REV A - 24/6/20 - DITCH ADDED IN SOUTH EAST CORNER
REV B - 9/6/21 - DITCH ADDED IN SOUTH EAST CORNER