

TREES

A Ash
AL Alder
AP Apple
B Beech
CB Cedar
CH Cherry
CY Cypress
EL Elm
EU Eucalyptus
FM Field Maple
FR Fruit
H2 Hazel
HC Horse Chestnut
HO Holm Oak
HW Hawthorn
HY Holly
JM Japanese Maple
LB Laburnum
LM Lime
LO Locust Tree
LR Laurel
M Maple
MG Magnolia
OK Oak
PA Palm
PL Plane
PM Plum
PO Poplar
PP Pissardii Plum
PR Pear
R Redwood
RD Red Oak
RH Rhododendron
RO Rowan
SB Silver Birch
SC Sweet Chestnut
SU Scots Pine
SY Spruce
U Sycamore
W Unidentified
Y Willow
WN Walnut
Y Yew

Species / Dia / Spread (max) / Ht
e.g. OK / 0.6 / 8 / 15



ABBREVIATIONS

BT British Telecom
BOL Bolland
CB Control Box
CL Cover Level
CTV Cable Television
EL Electric
EP Electricity Pole
FH Fire Hydrant
GSV Gas Stop Valve
HT Height
HVC High Voltage Cable
IC Inspection Cover
IL Invert Level
IP Lamp Post
MH Man-Hole
MKR Marker
MW Monitoring Well
O/H Overhead
G Road Gully
PB Post Box
PC Pram Crossing
RNP Road Name Plate
RS Road Sign
S/A Soakaway
ST Stay / Strut
SV Stop Valve (Unidentified)
TB Telephone Box
TC Telecom
TH Trial Hole
TL Telegraph Pole
TP Traffic Light
UTL Unable to Lift
VP Vent pipe
WM Water Meter
WSV Water Stop Valve

FENCES

BWF Barbed Wire Fence
CBF Closed Board Fence
CPF Chestnut Piling Fence
CWF Chicken Wire Fence
IRF Iron Railing Fence
PKF Picket Fence
PRF Post & Rail Fence
PWF Post & Wire Fence
SCF Security Fence
SP Steel Post
WMF Wire Mesh Fence
WPF Wood Panel Fence

SURVEY STATION INFORMATION				
Name	Easting	Northing	Height	Type
H1	473031.940	106406.109	11.546	PEG
H2	473140.997	106414.799	11.506	PEG
H3	472971.630	106406.844	11.732	NAIL
H4	472919.639	106421.582	12.025	PEG
H5	472953.550	106074.674	10.371	NAIL
H6	472999.241	106071.396	10.093	PEG
H7	473053.518	106112.998	9.562	NAIL
H8	473132.503	106168.700	11.091	PEG
H9	473178.457	106289.323	11.280	NAIL
H10	473282.929	106362.272	11.104	PEG
H11	473374.245	106402.302	11.369	PEG
H12	473493.023	106428.543	11.634	PEG
H13	473123.474	106464.935	11.947	PEG

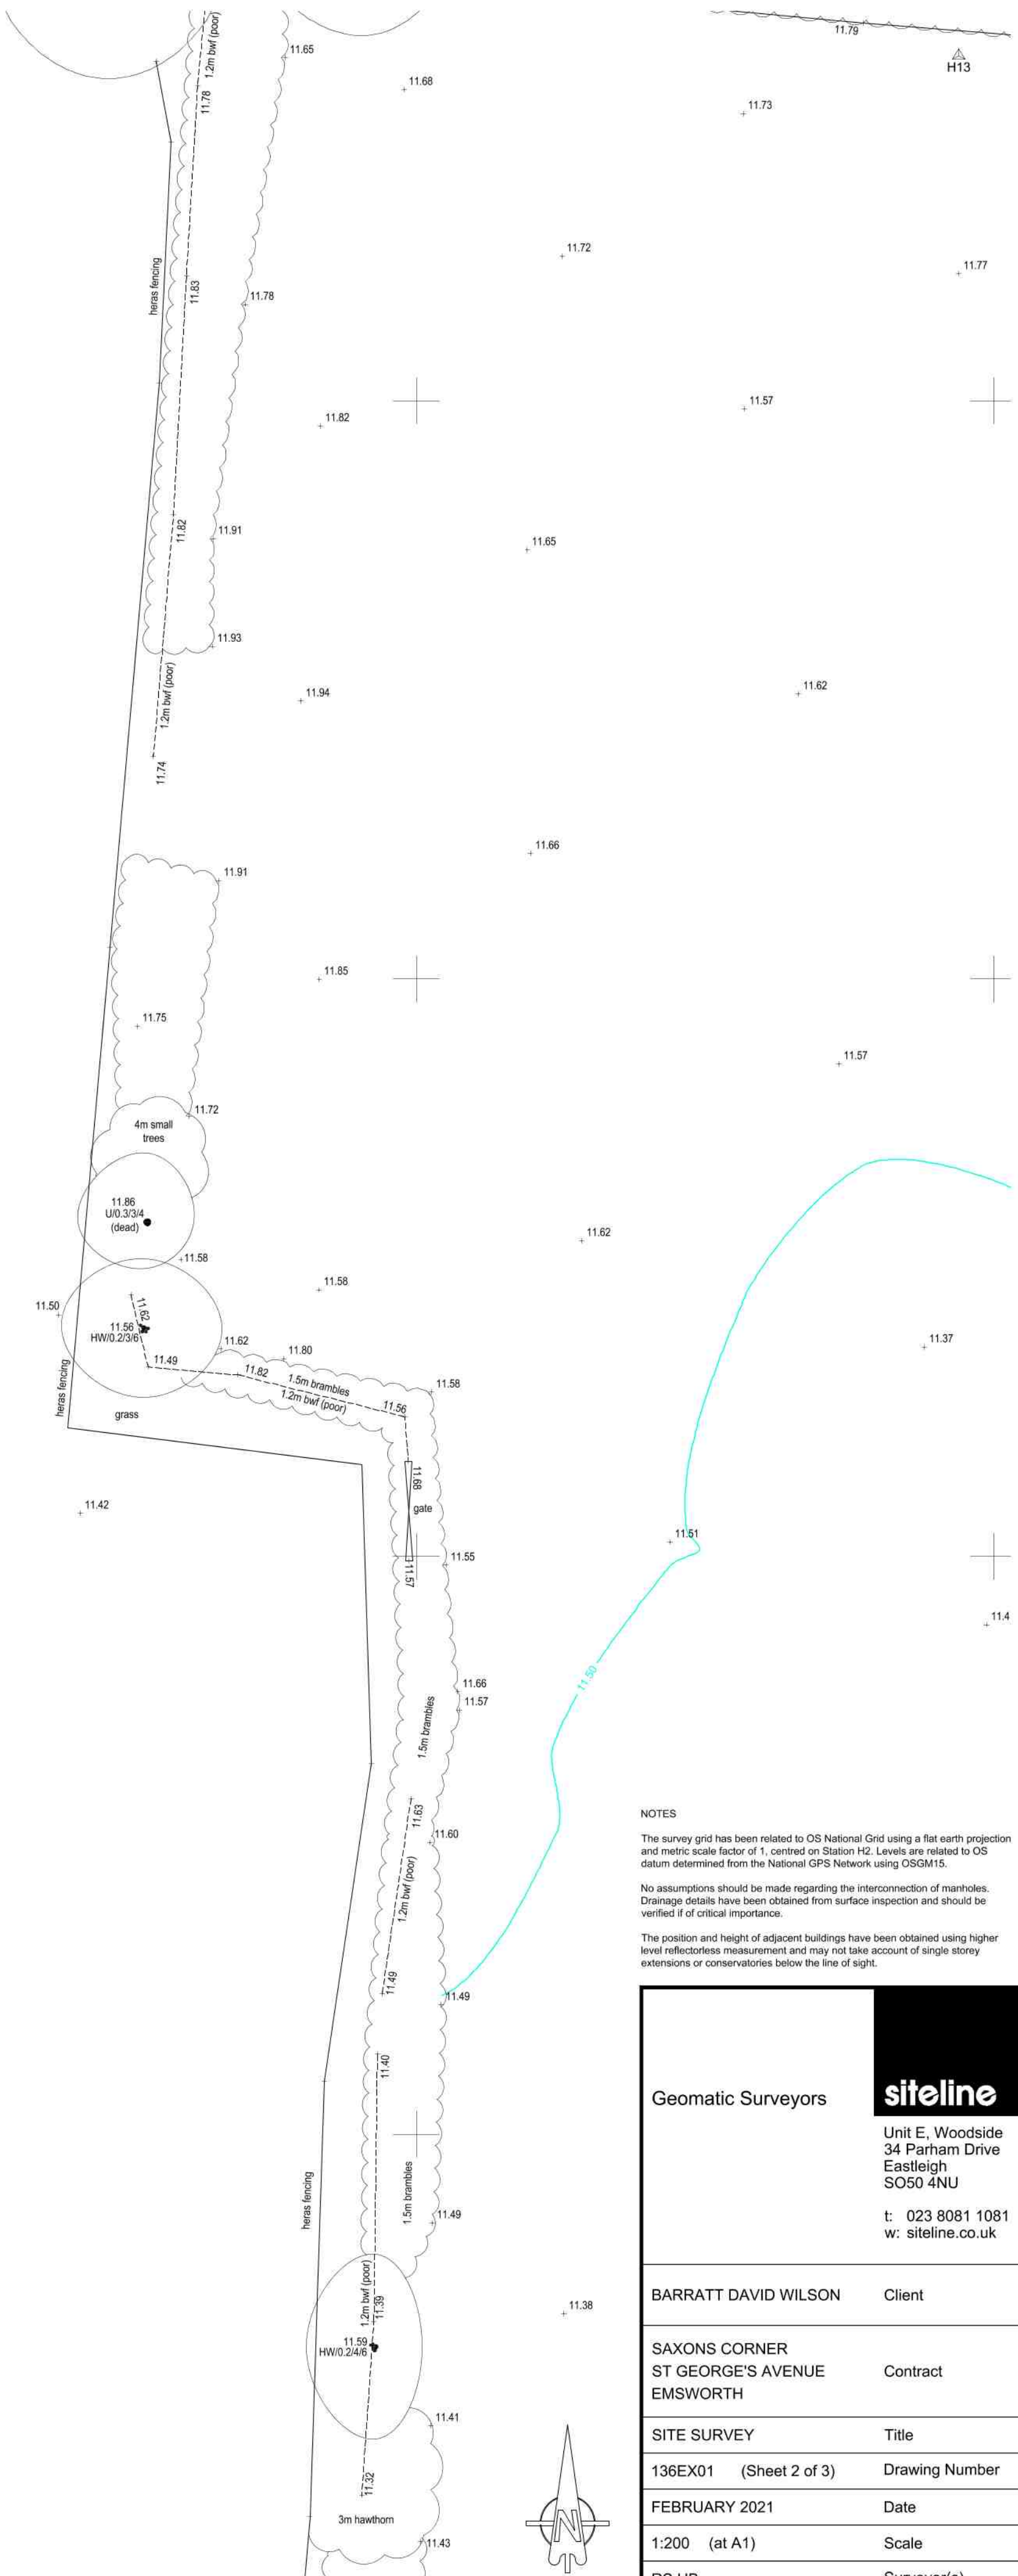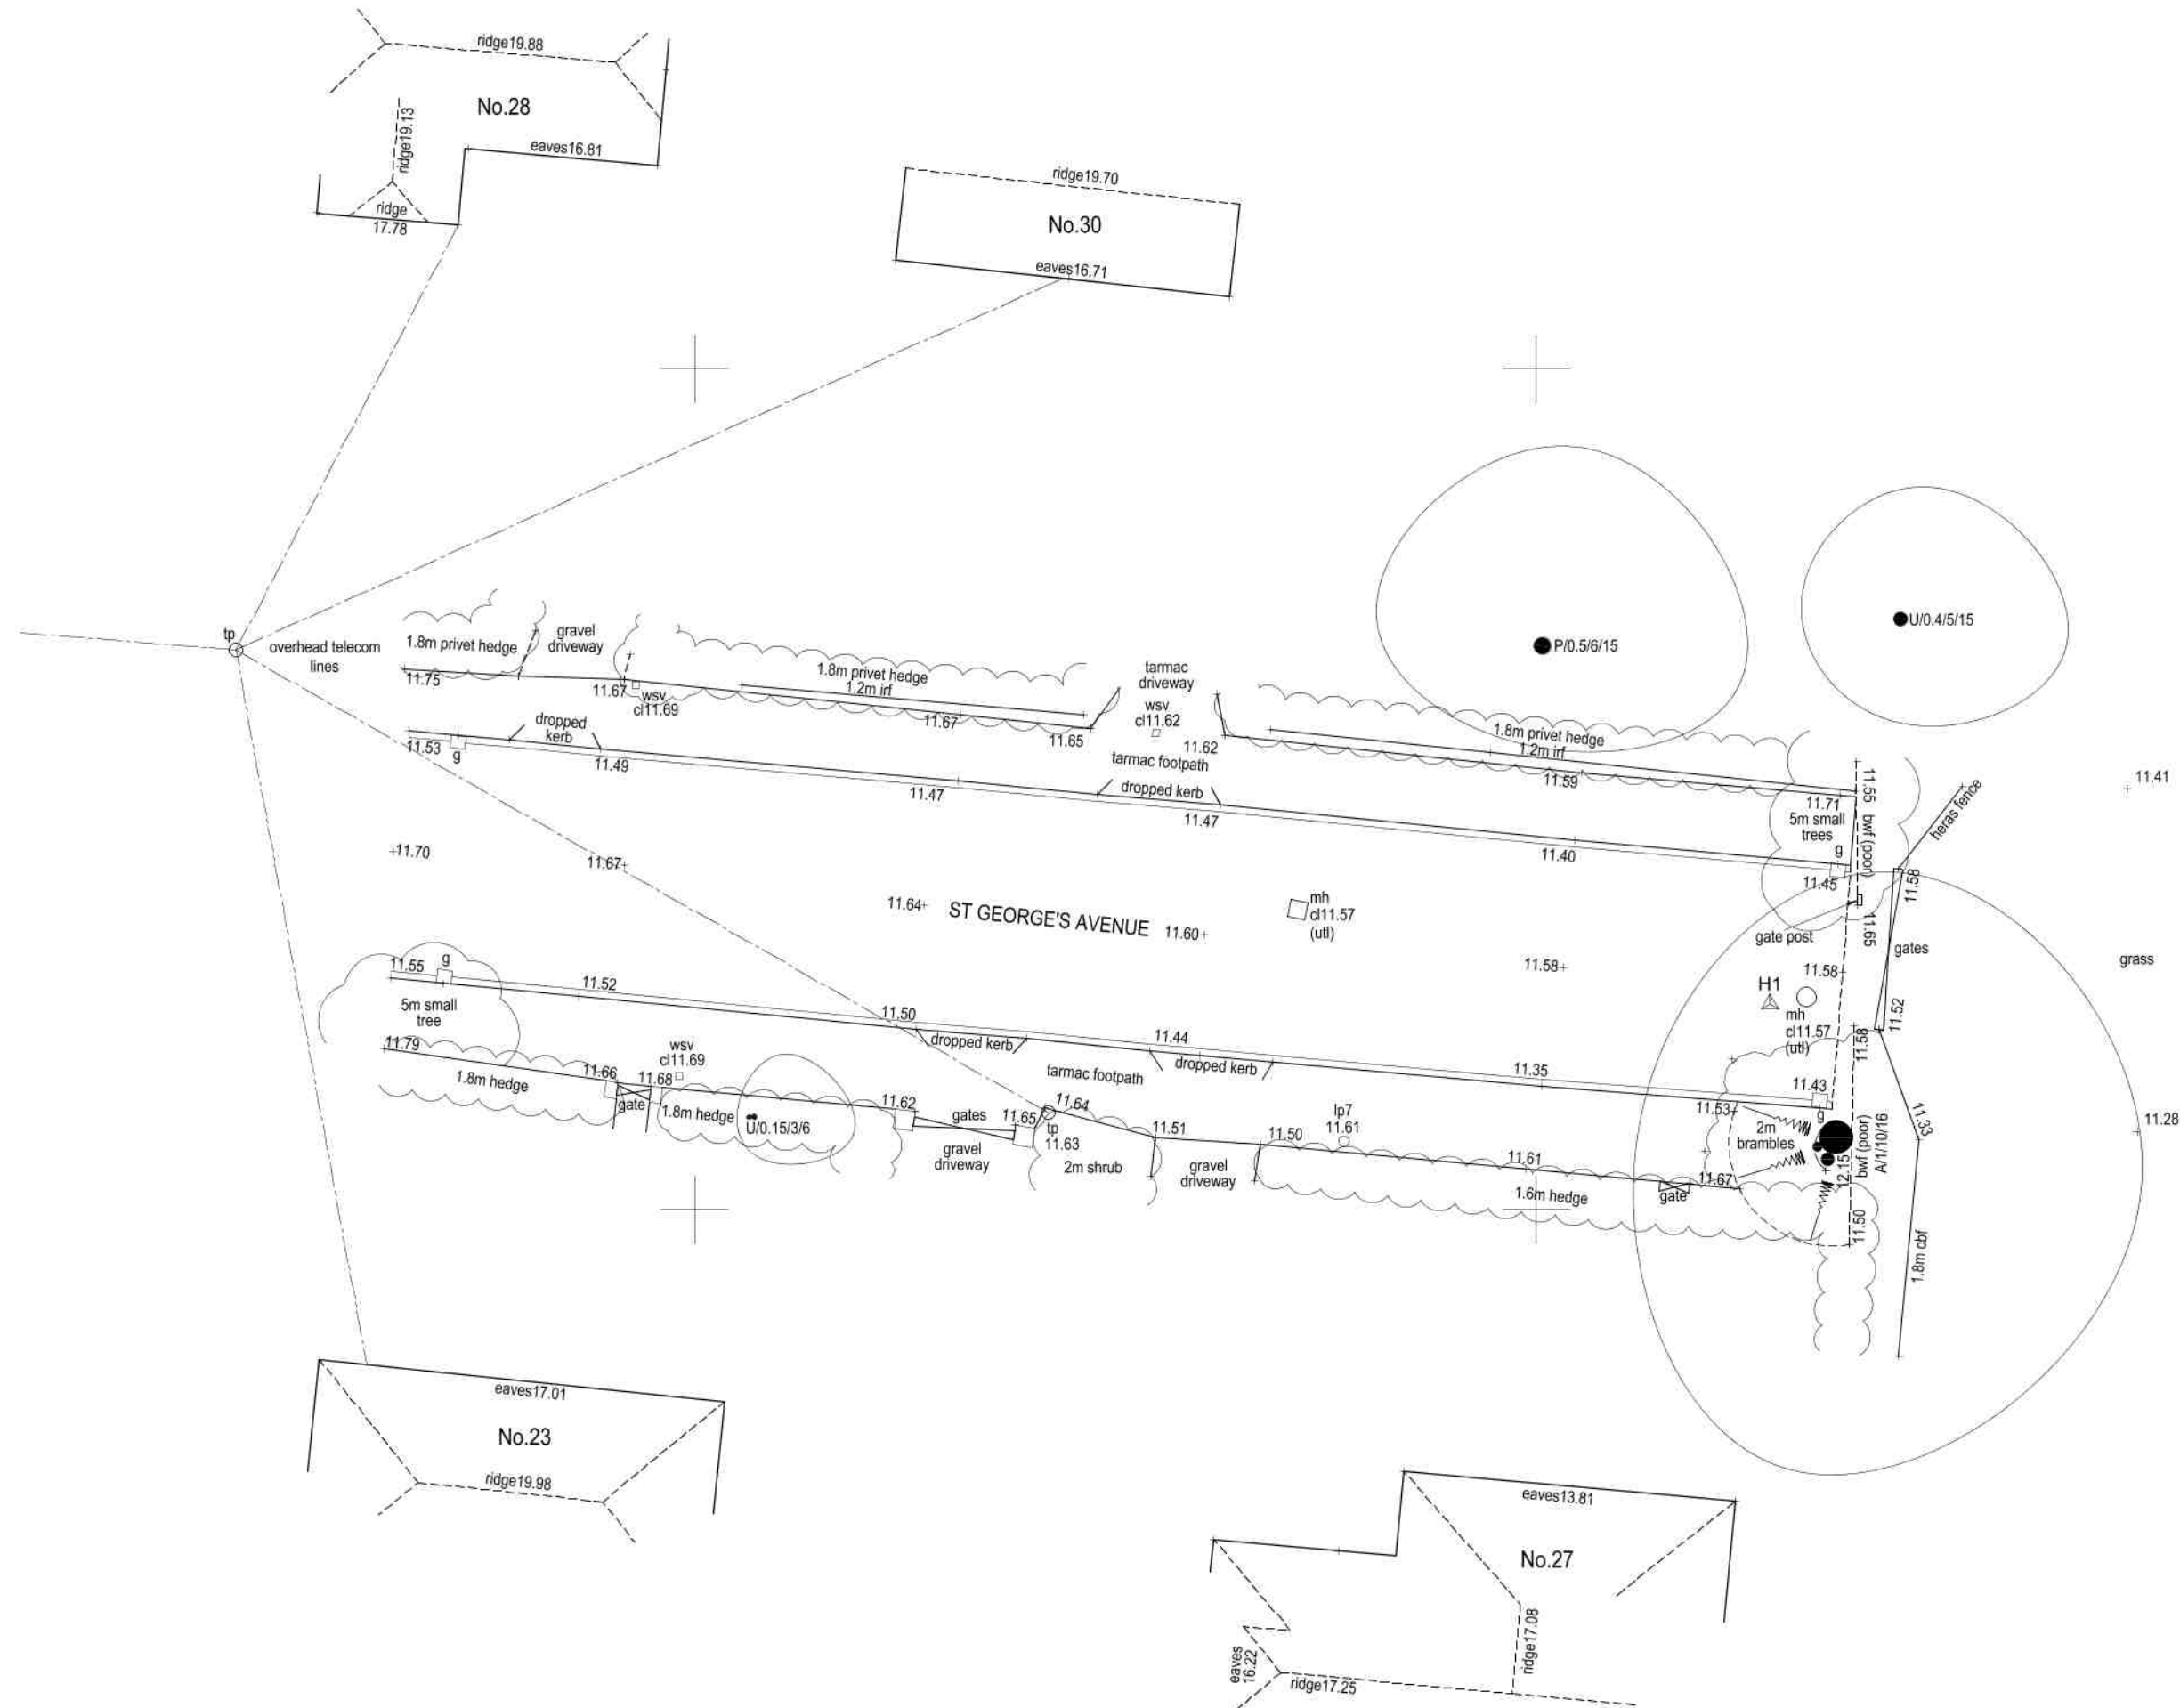

NOTES

The survey grid has been related to OS National Grid using a flat earth projection and metric scale factor of 1, centred on Station 15. Levels are related to OS datum determined from the National GPS Network using OSGM15.

No assumptions should be made regarding the interconnection of manholes. Drainage details have been obtained from surface inspection and should be verified if of critical importance.

The position and height of adjacent buildings have been obtained using higher level reflectless measurement and may not take account of single storey extensions or conservatories below the line of sight.

Geomatic Surveyors

siteline

Unit E, Woodside
34 Parham Drive
Eastleigh
SO50 4NU
t: 023 8081 1081
w: siteline.co.uk

BARRATT DAVID WILSON

Client

SAXONS CORNER
34 Parham Drive
EMSWORTH

Contract

SITE SURVEY

Title

136EX01 (Sheet 2 of 3)

Drawing Number

FEBRUARY 2021

Date

1:200 (at A1)

Scale

RS HB

Surveyor(s)