
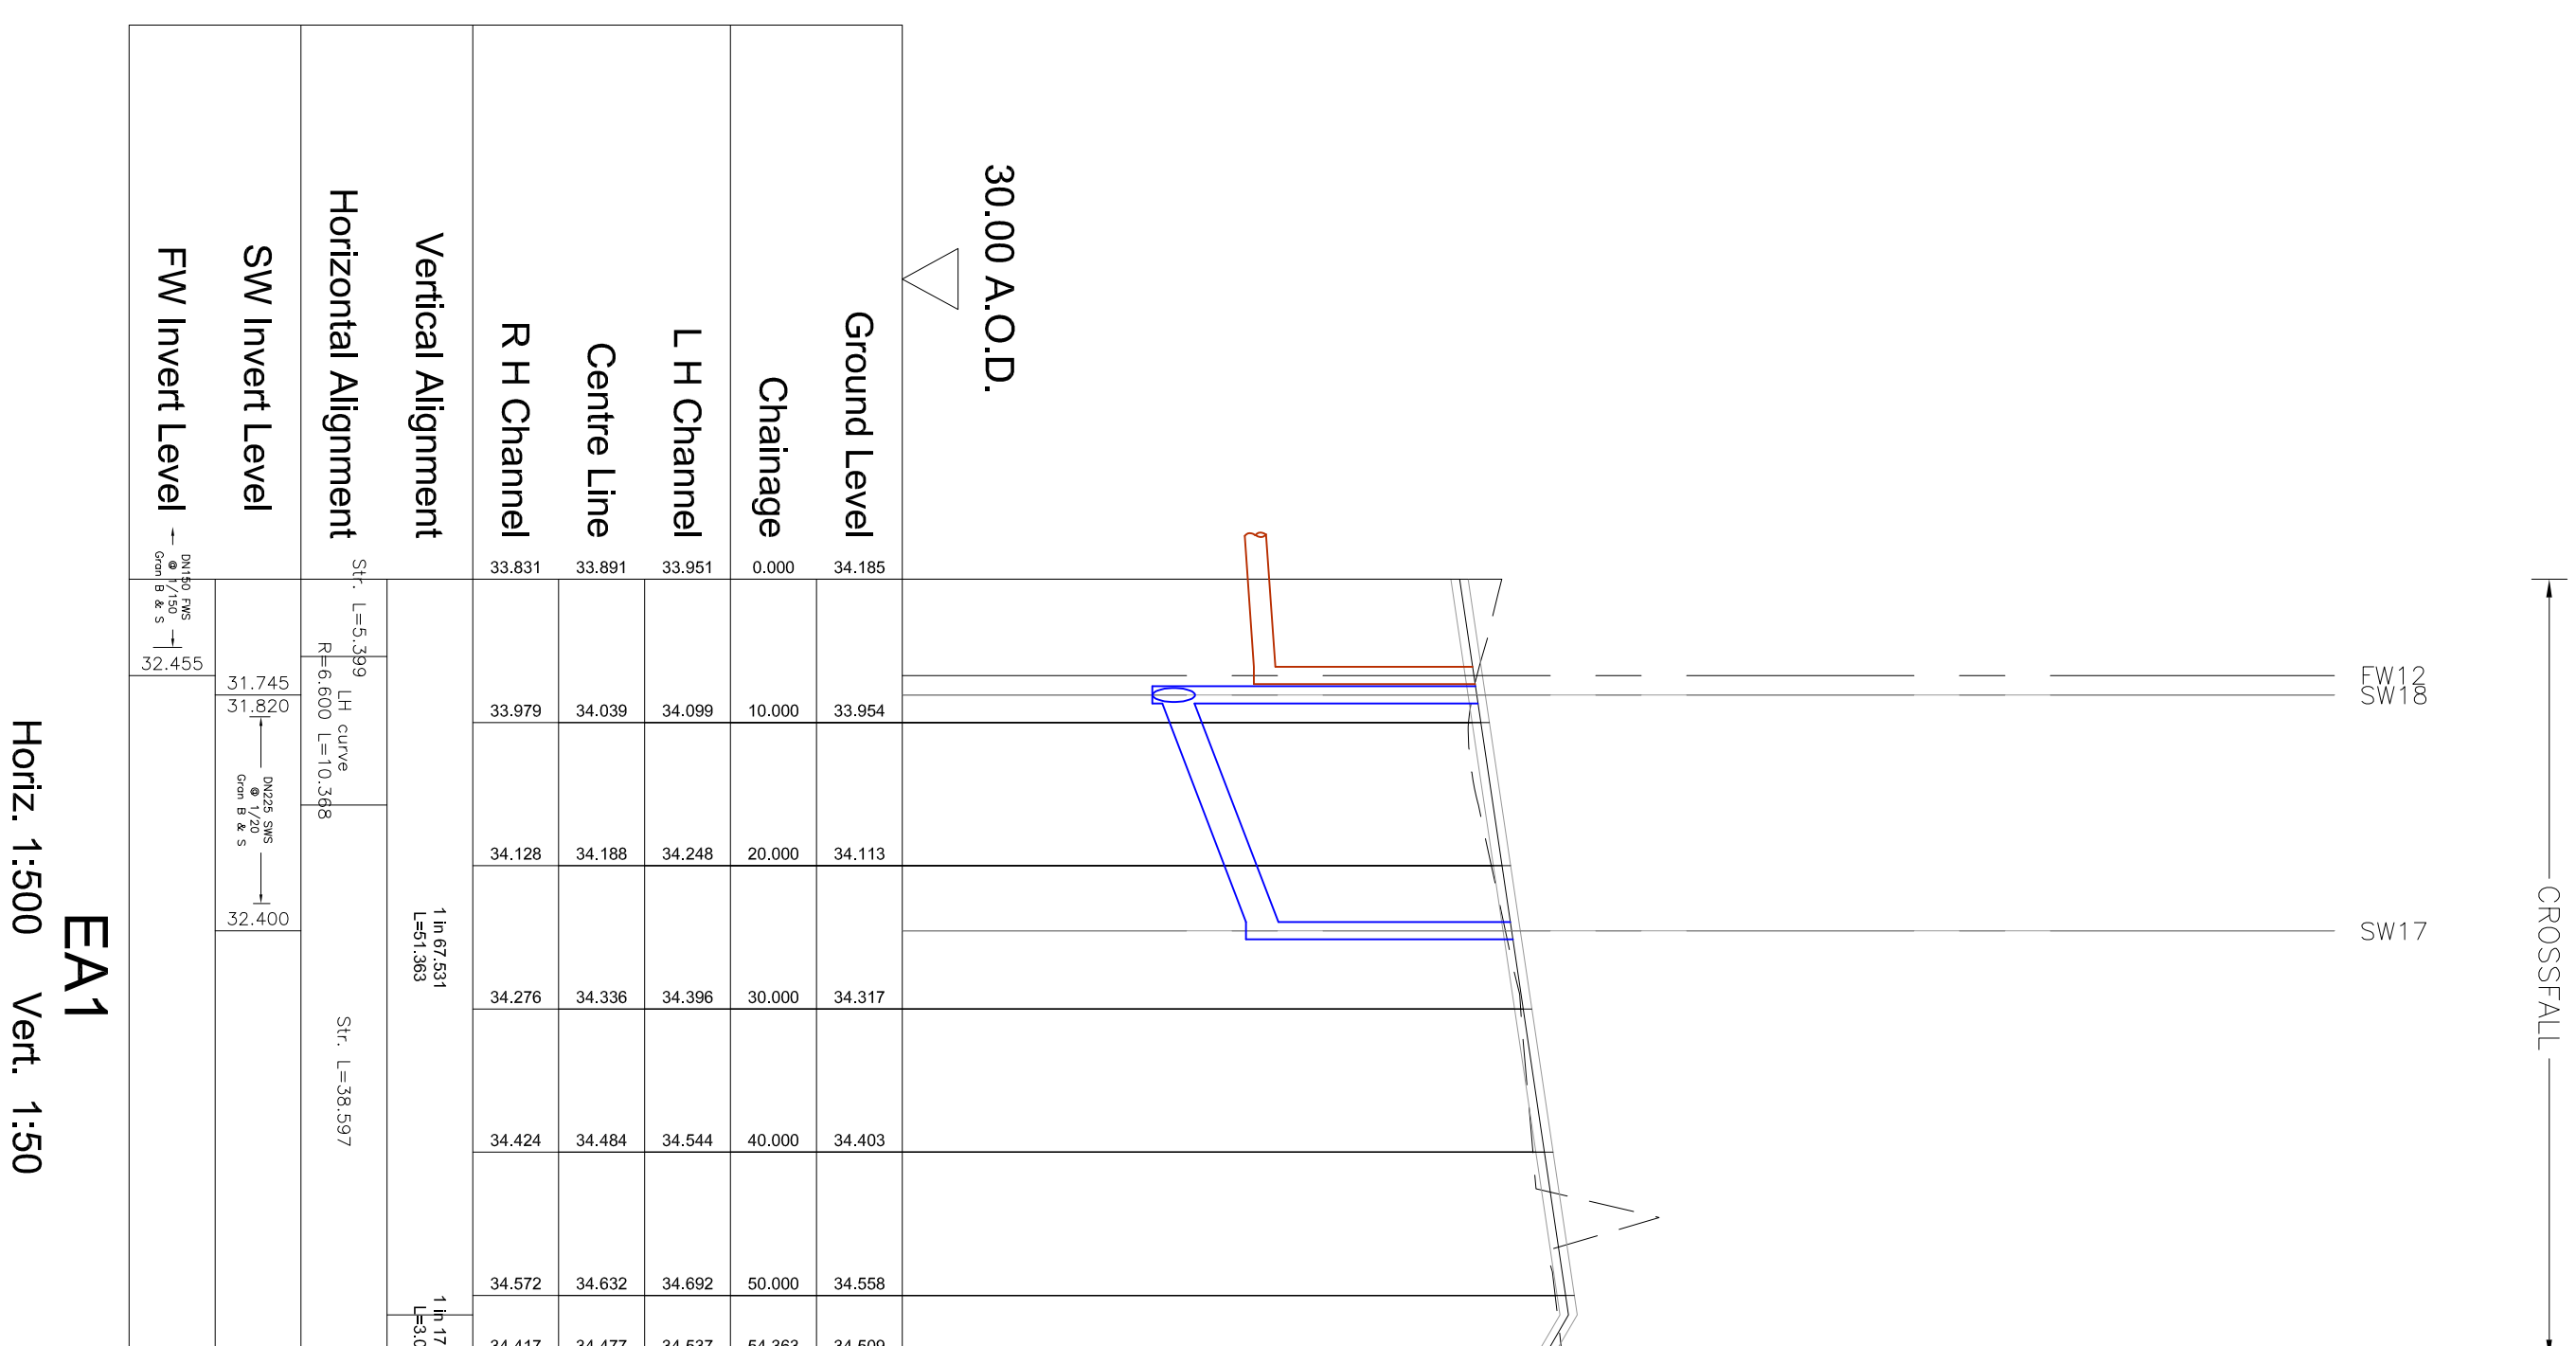
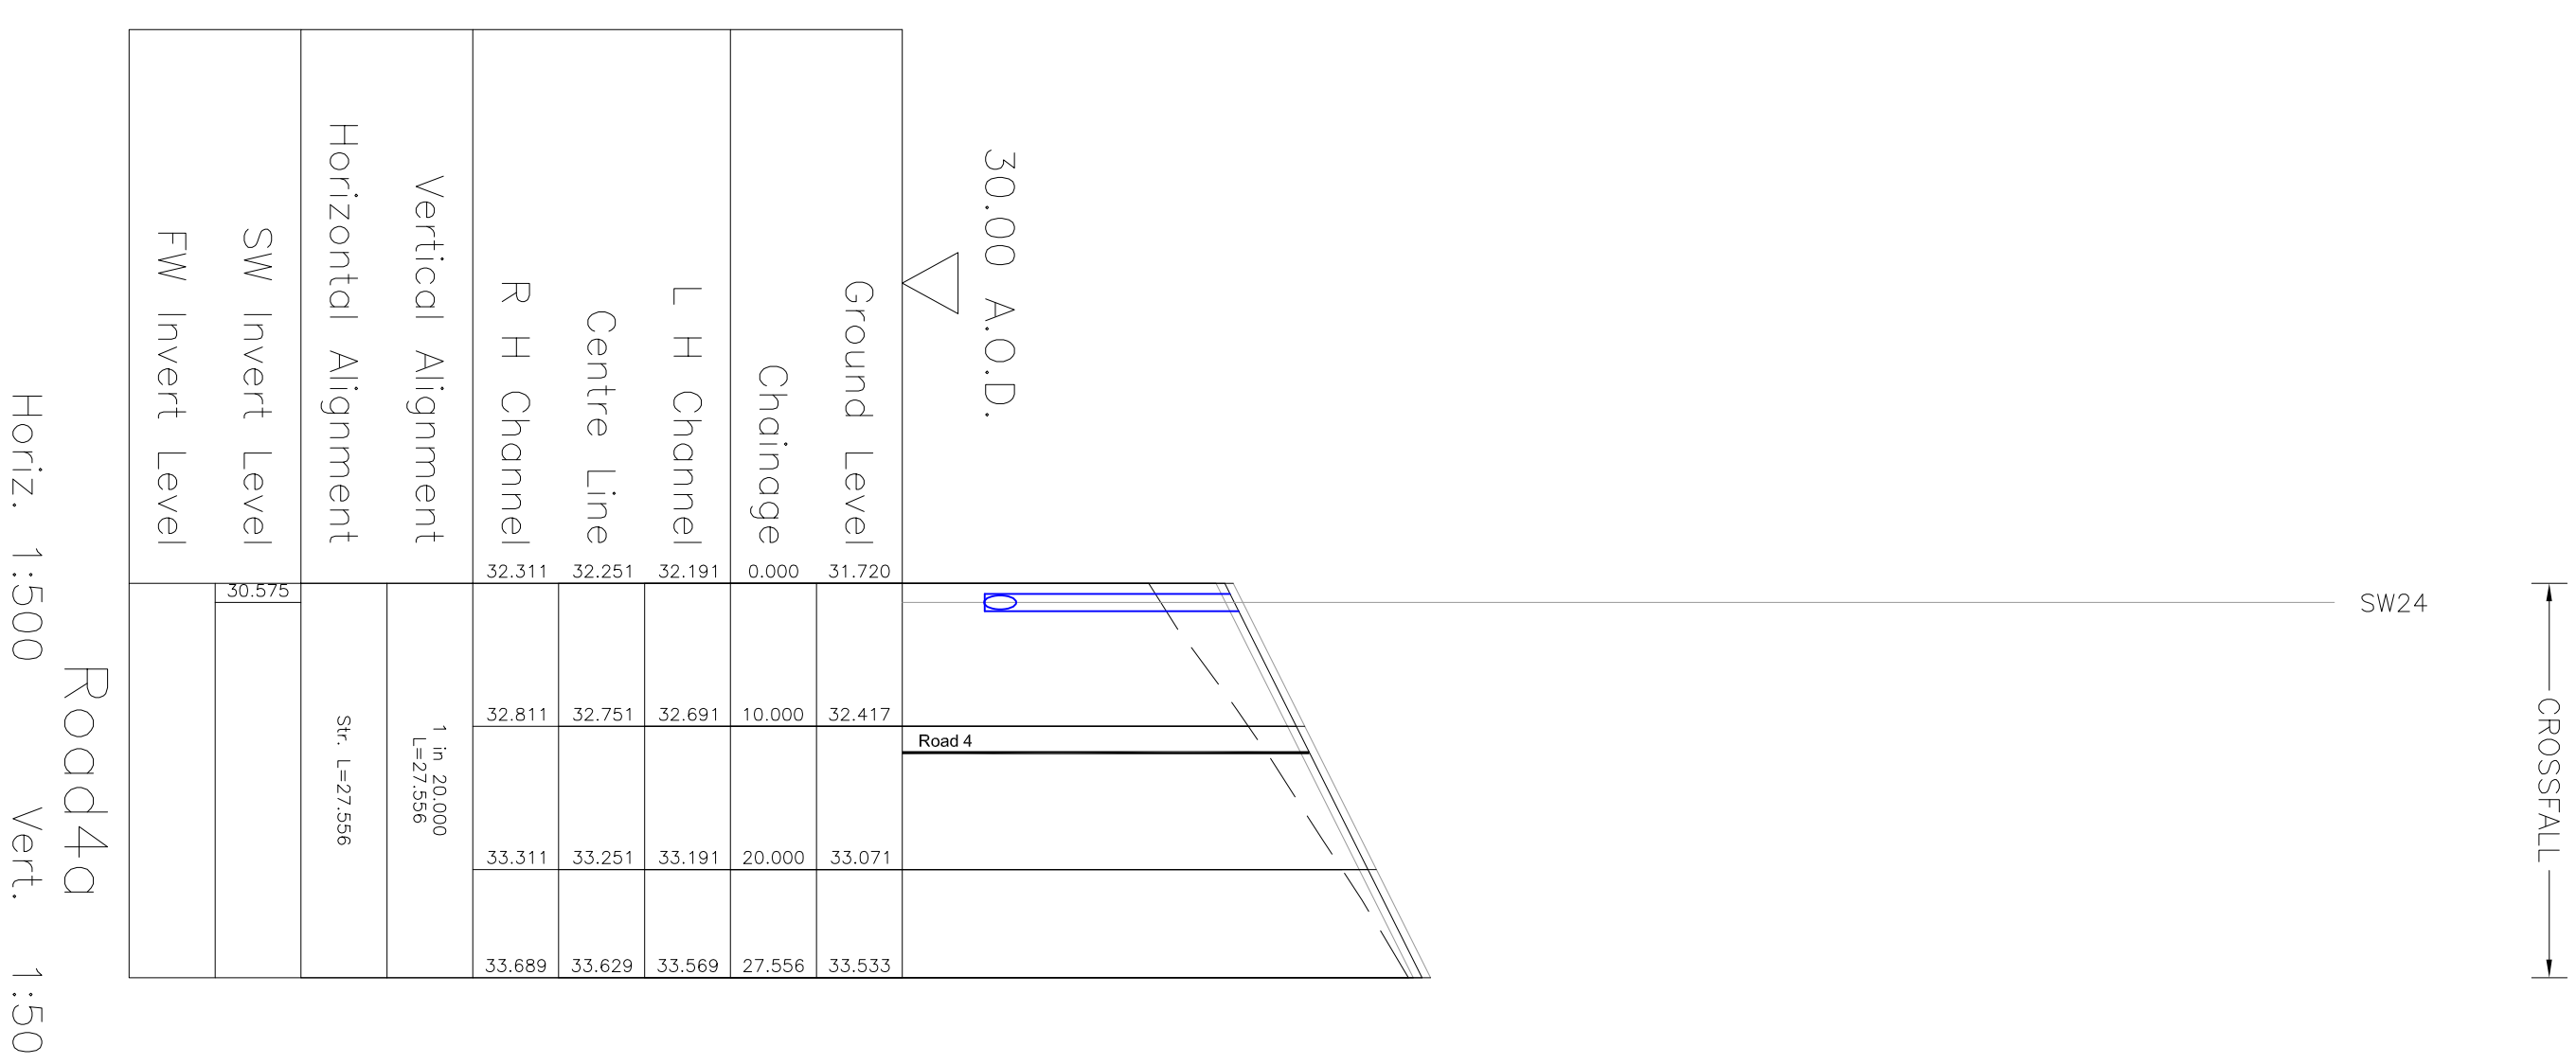
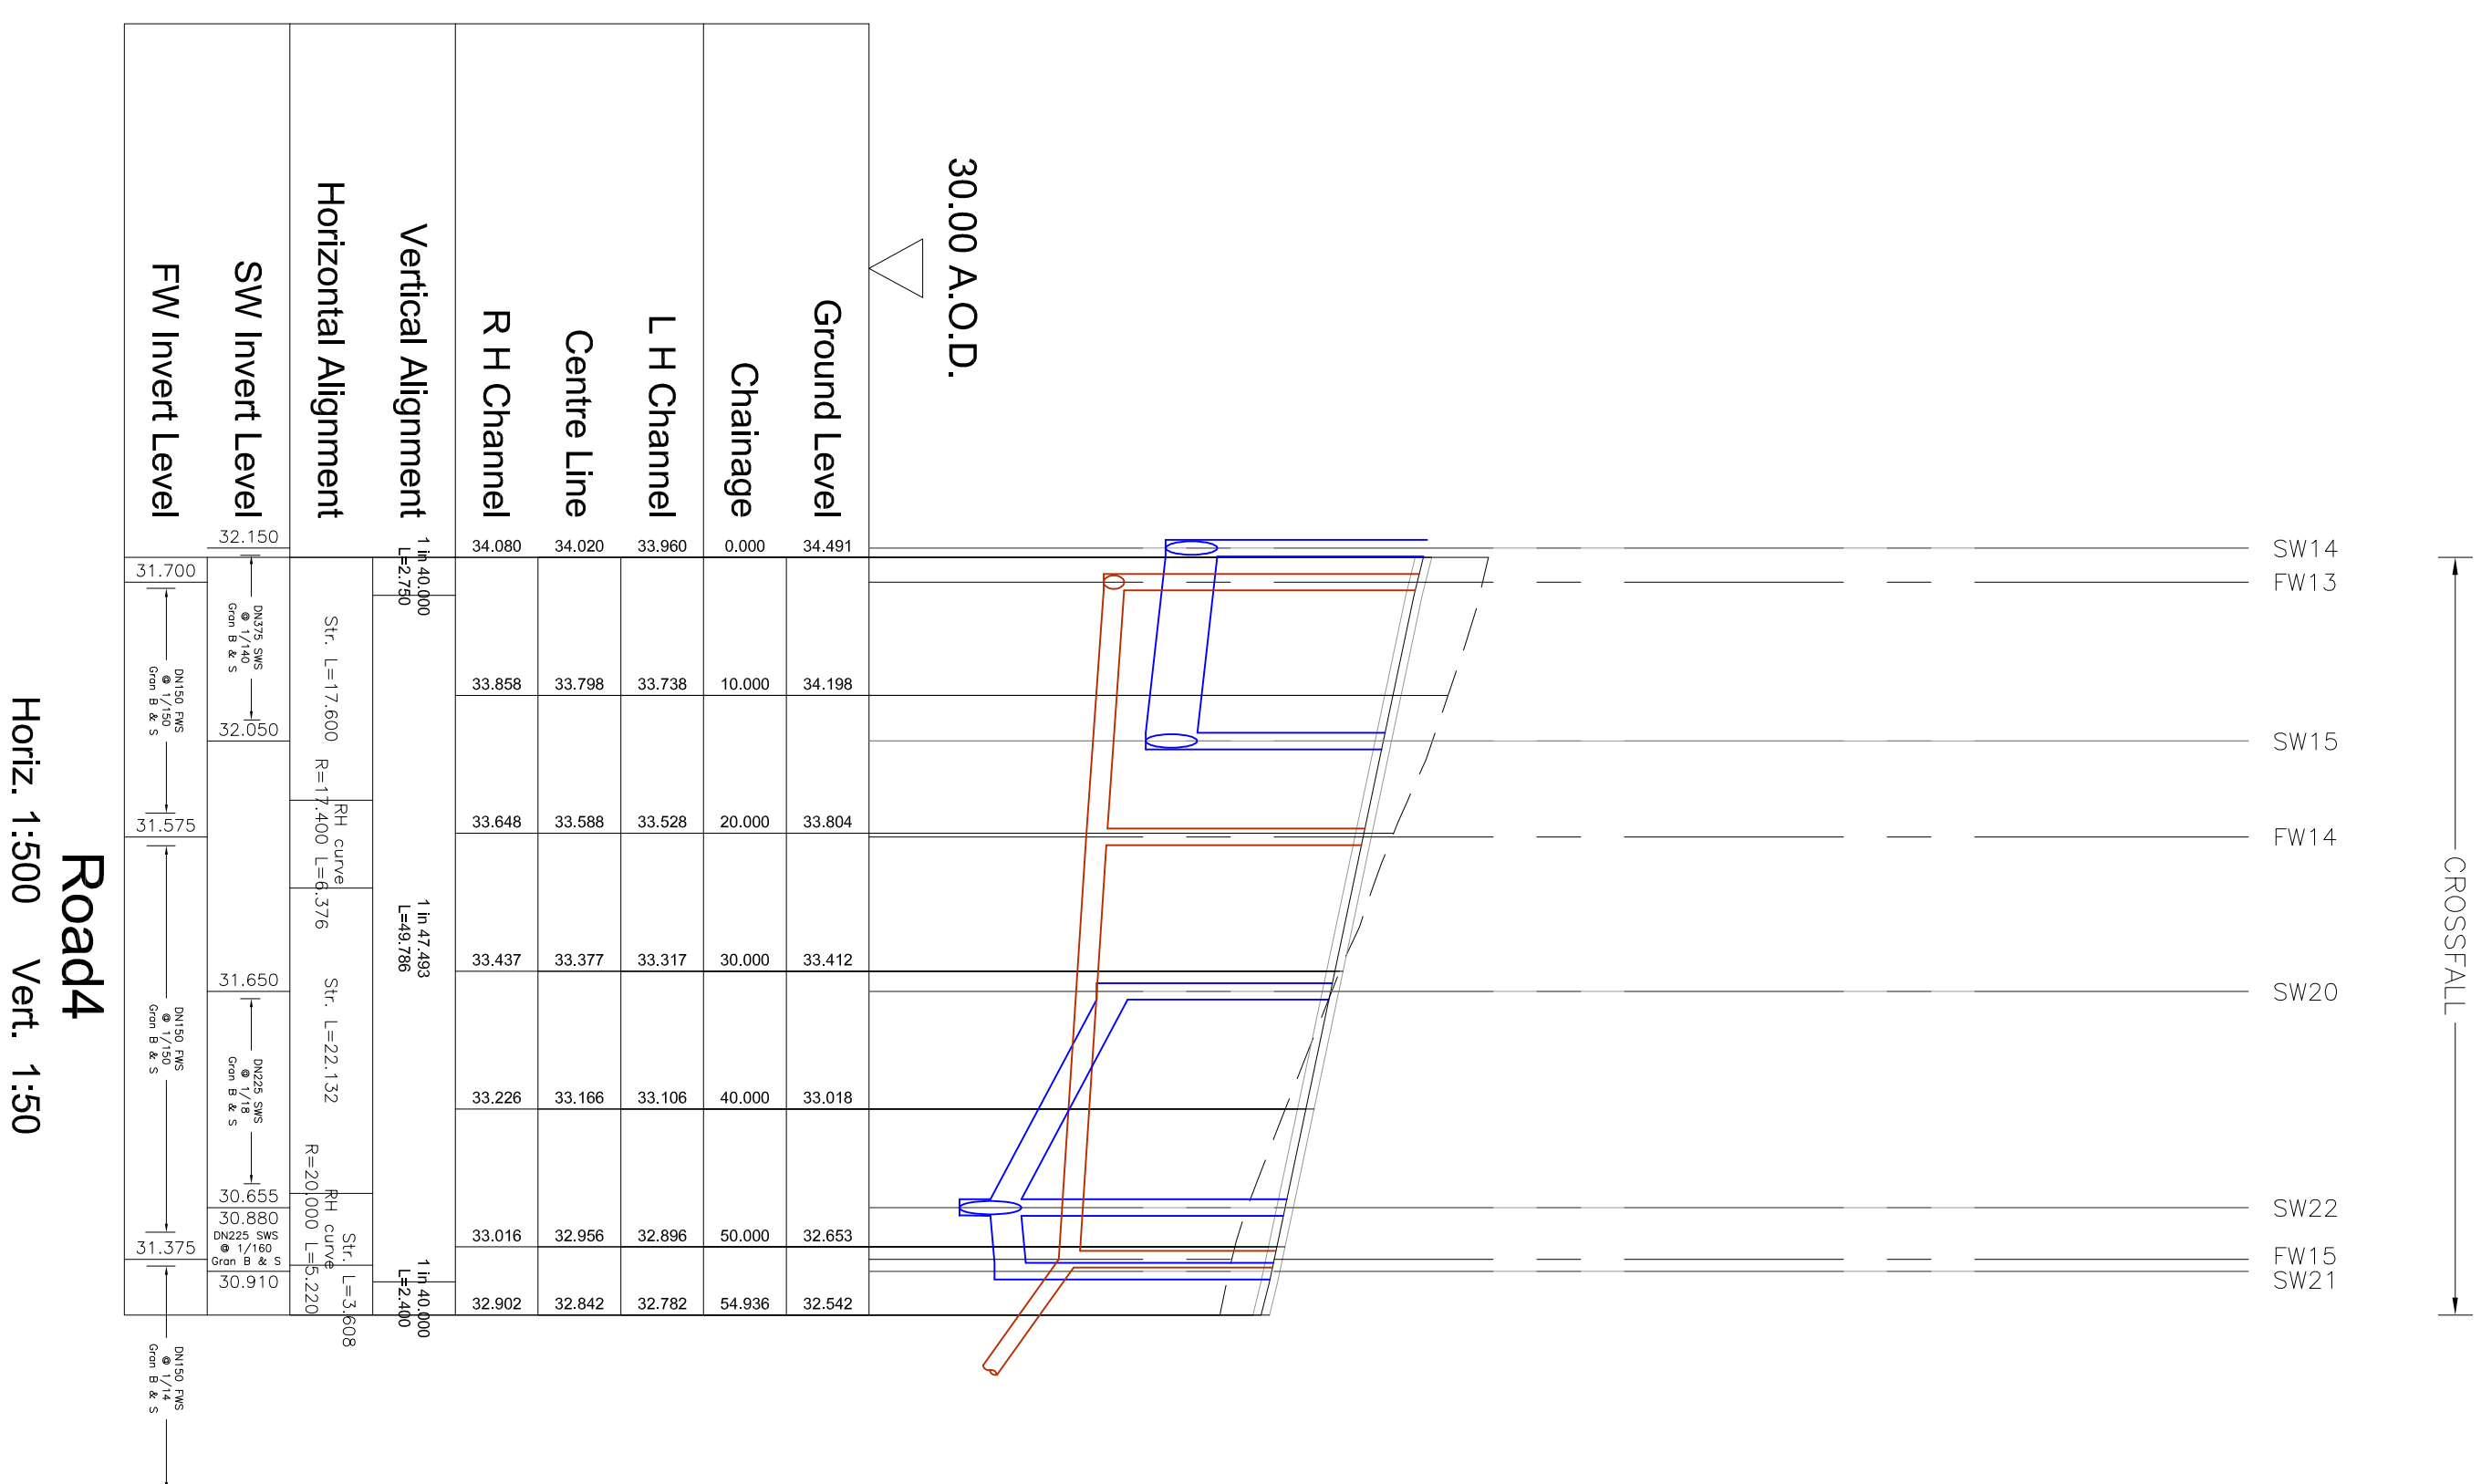
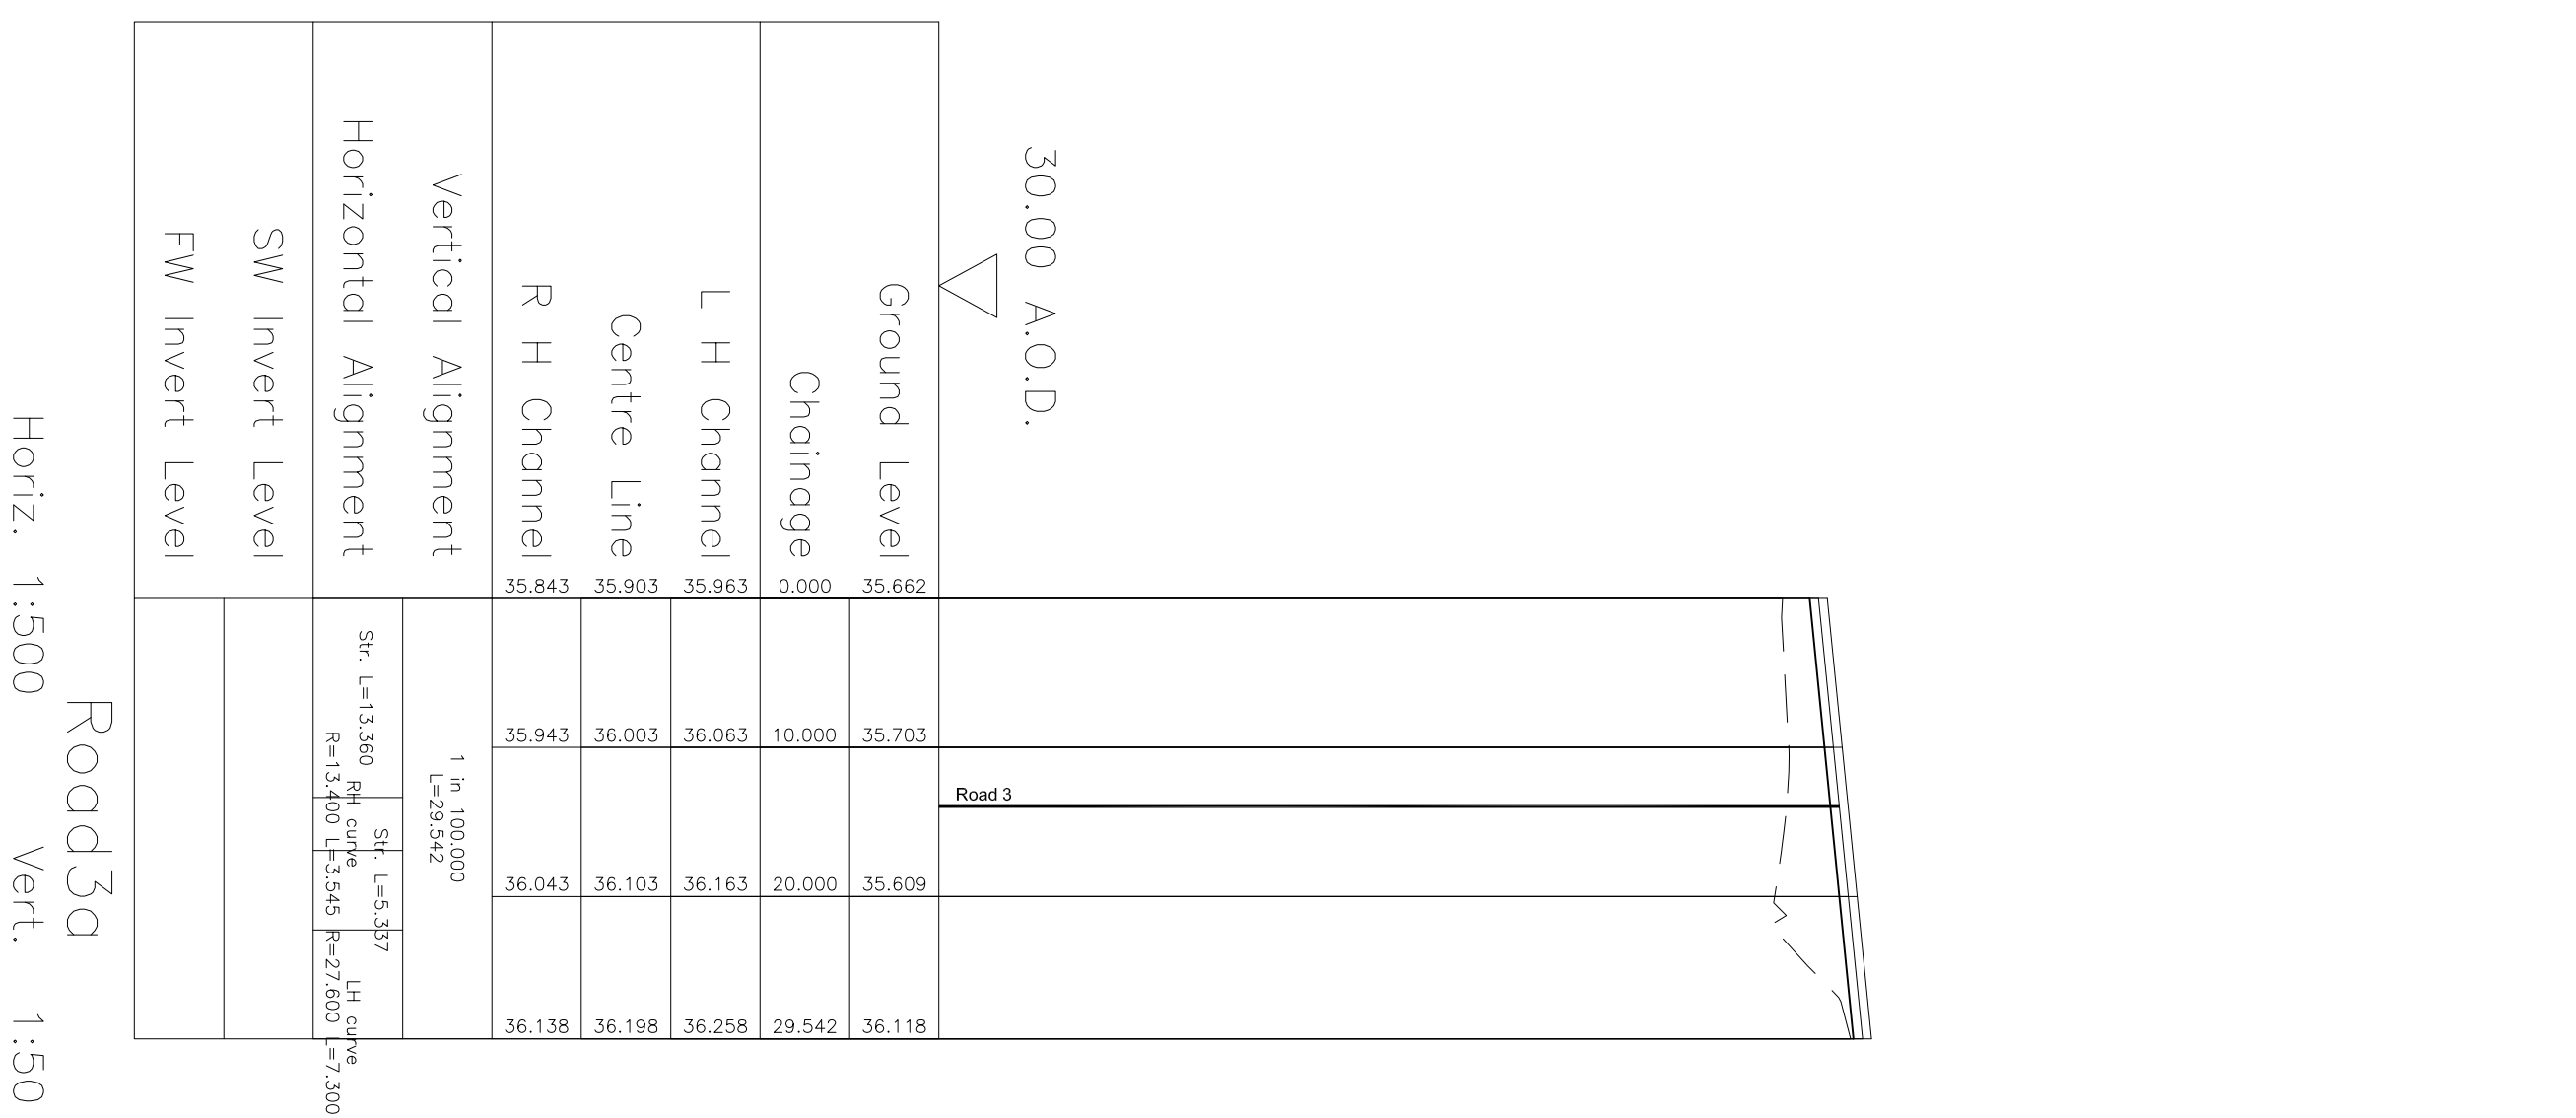


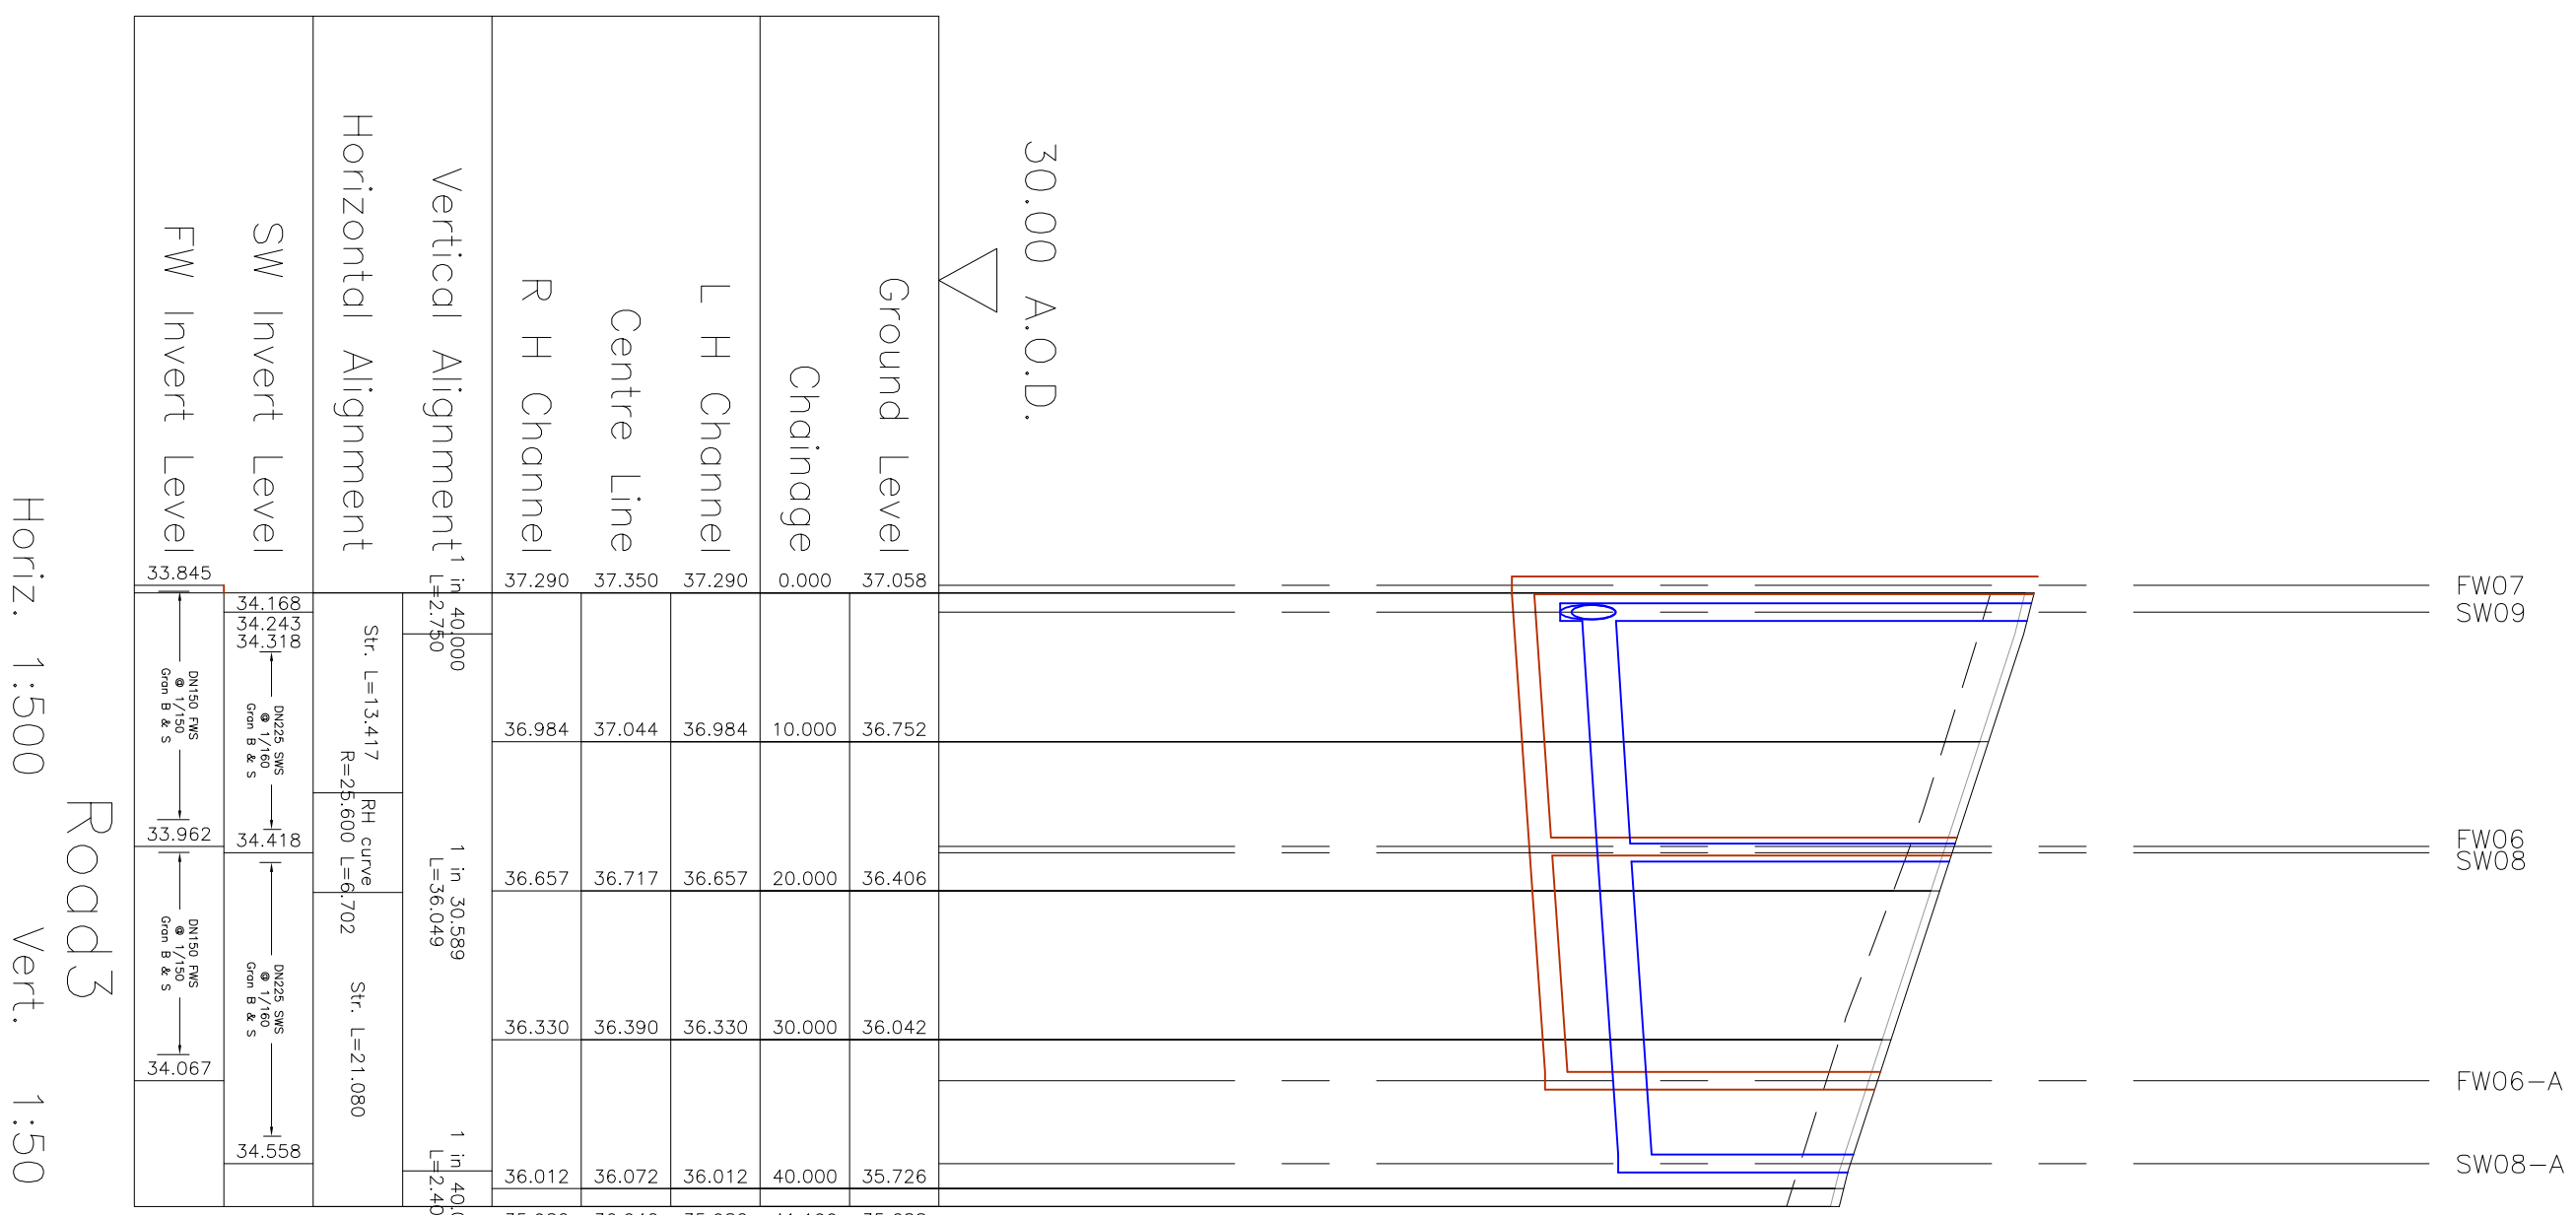

Rev#	DATE	DESCRIPTION	BY	CHECKED	DATE
1/2	12-11-21	Updated to add detail drawing layout and dimension design	RLC	RLC	12/11/21
2/2	31-03-21	Final Issue	RLC	RLC	3/1/21

Project: Baytons Road,
Hovvite

Scale: 1:500 @ A1

Status: PRELIMINARY

Drawn: [Signature] Date: 03/2021

Checked: [Signature] Date: 03/2021

Project Engineer: [Signature] Date: 03/2021

6.533-MA-WA-XX-DC-811

REDROW

MAA CONSULTING

CIVIL & STRUCTURAL ENGINEERS

Email: info@maaconsulting.co.uk

MA

Longitudinal Sections

Sheet 2

Project Engineer: [Signature] Date: 03/2021

Checked: [Signature] Date: 03/2021

6.533-MA-WA-XX-DC-811