
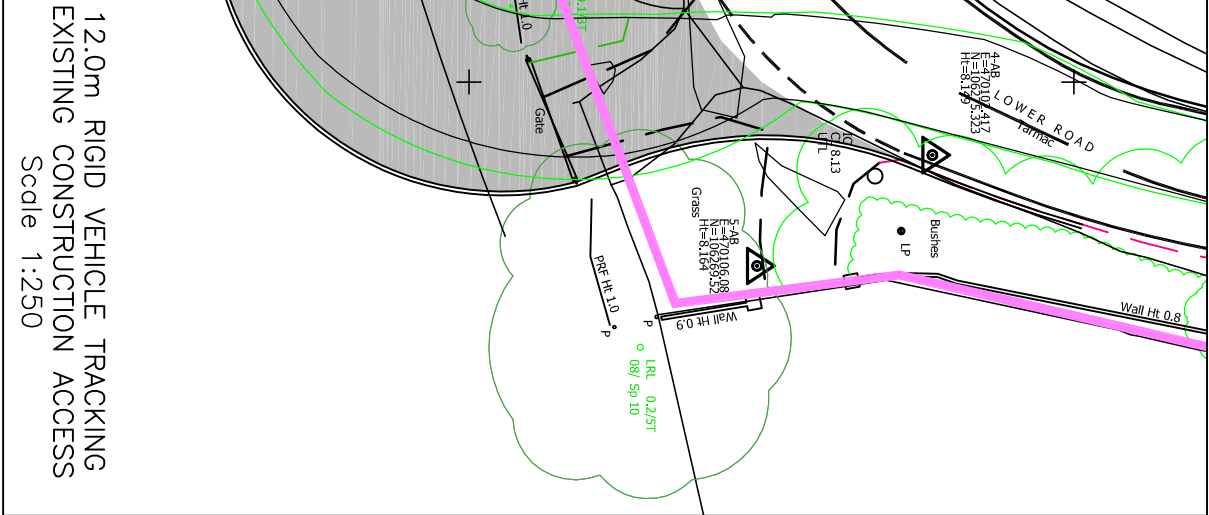
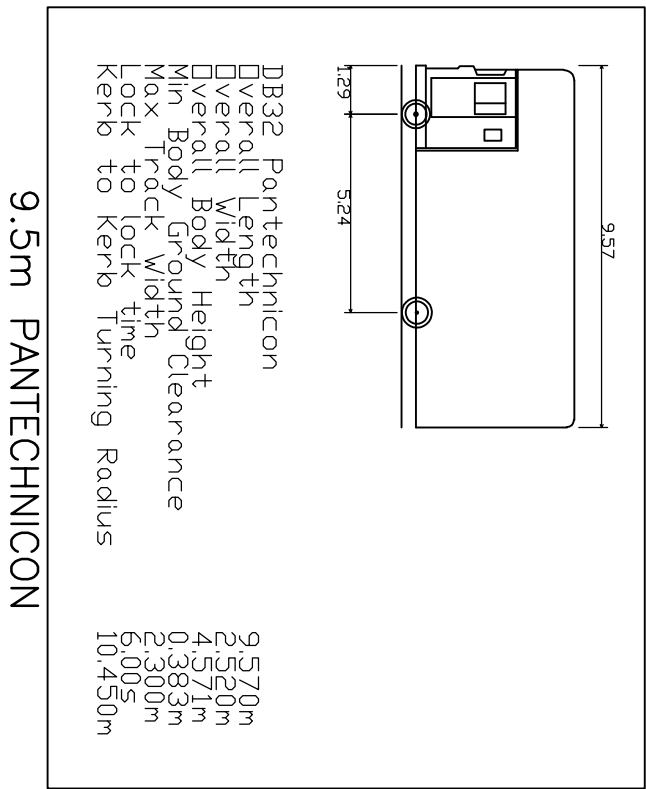
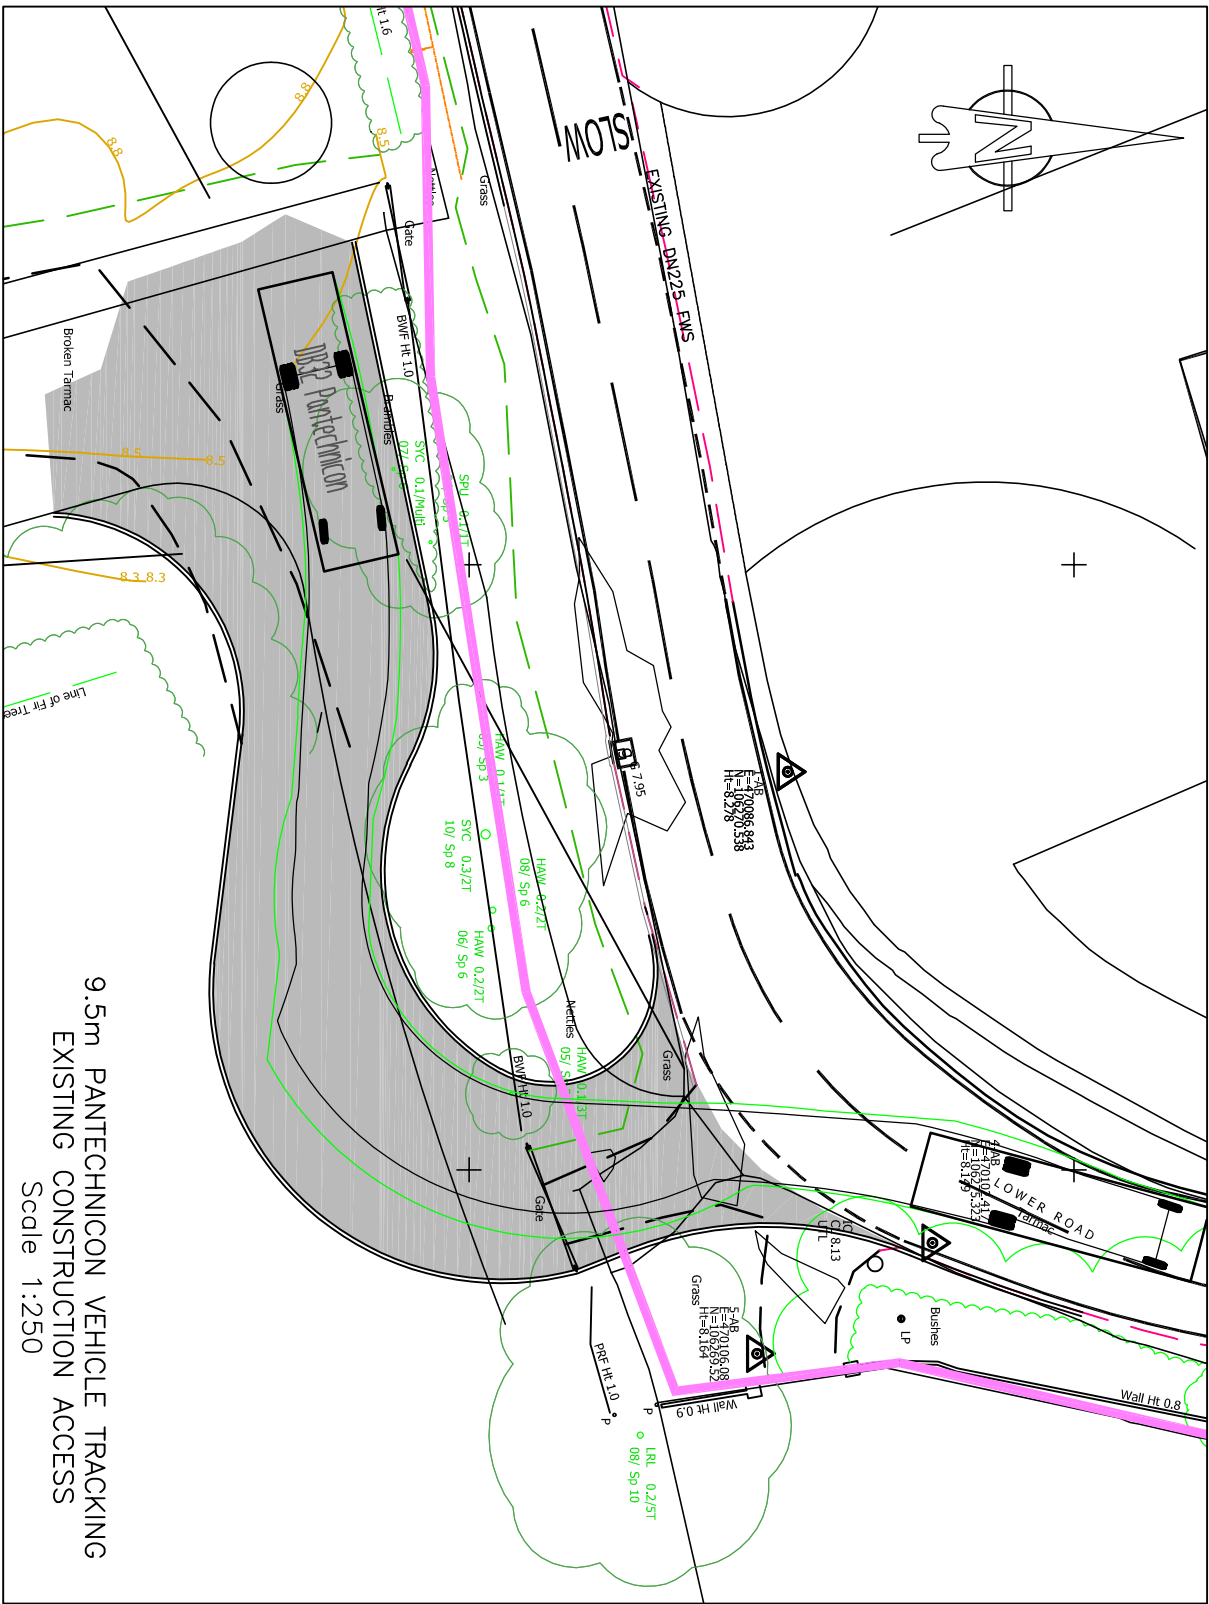
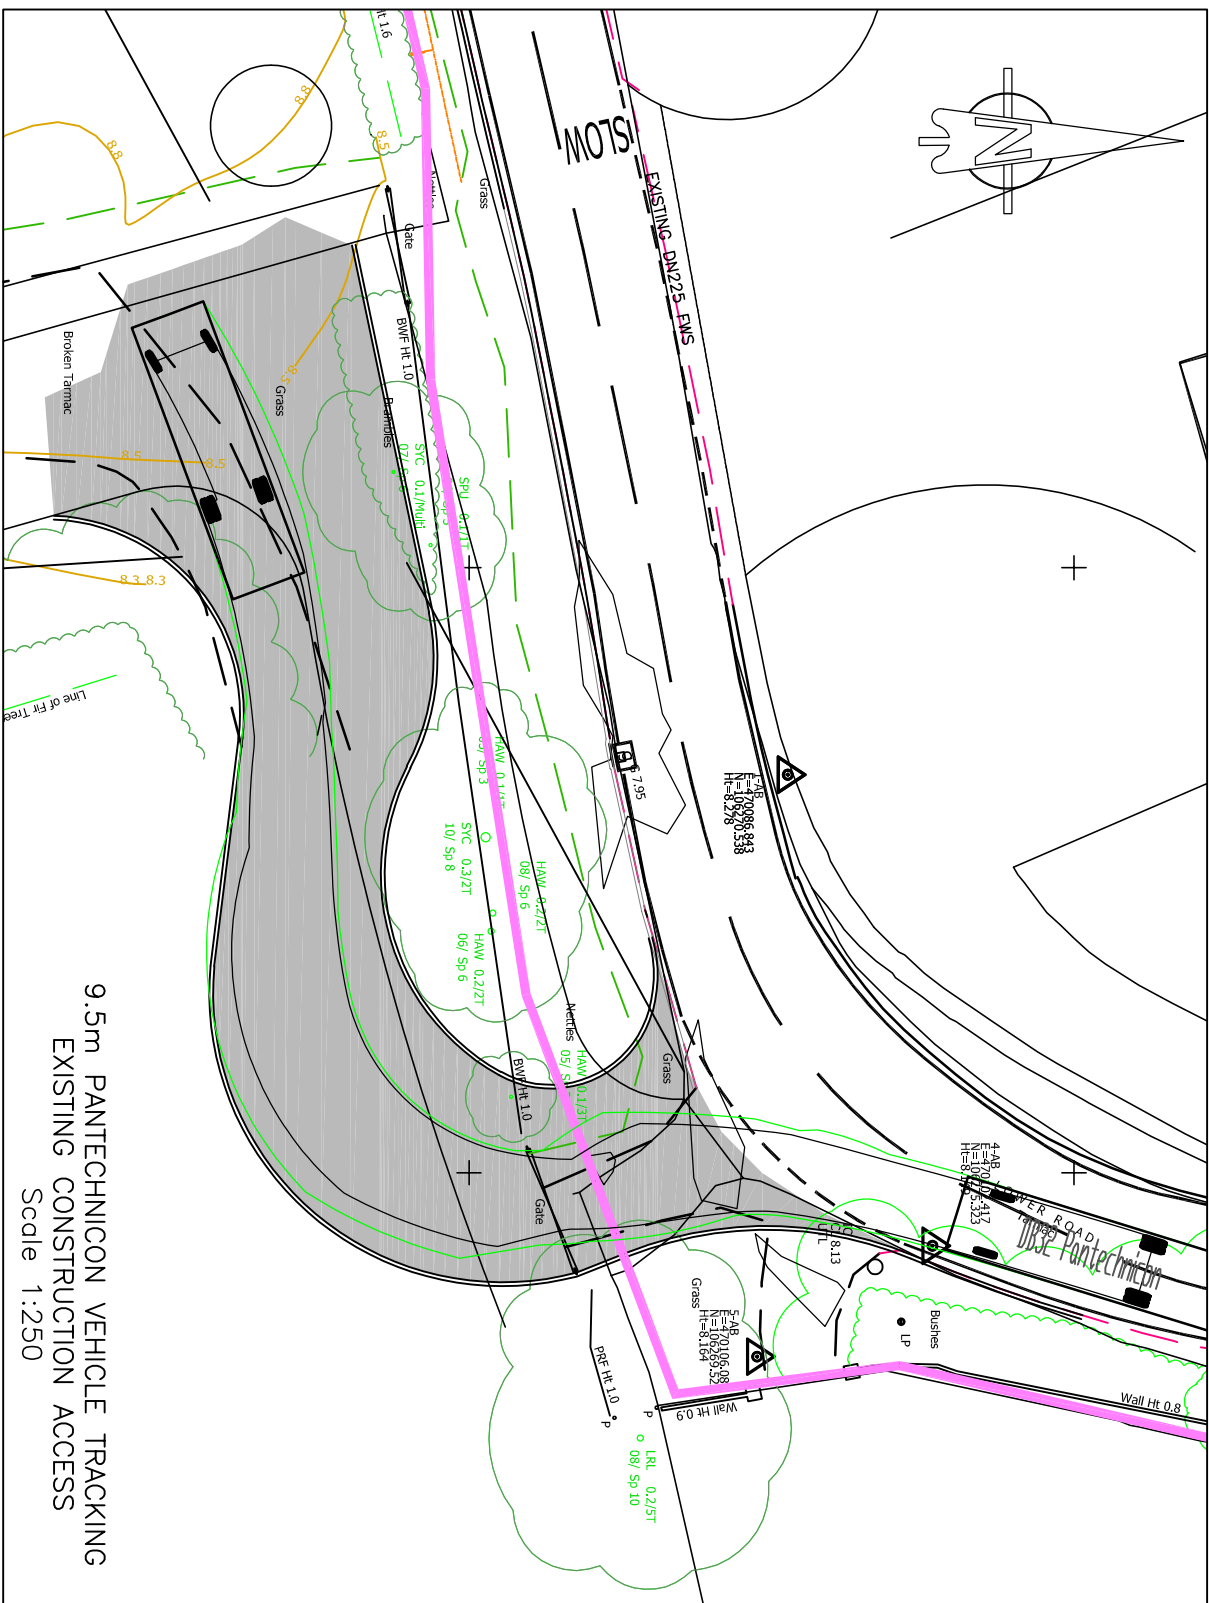


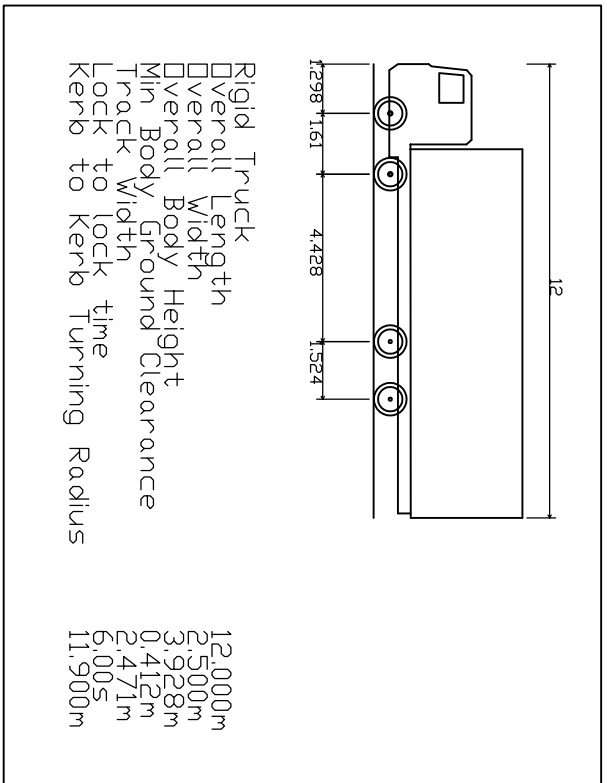

This drawing is the copyright of BARGATE a trading name of MJA CONSULTING ENGINEERS and may not be copied, altered or reproduced in any way without their permission.

Client	A	27.06.19	Pantechnicon tracking added to layout in accordance with HCC comments	KTG
REV. No.	DATE	DESCRIPTION	INITIALS	
Project	Lower Road			
Bedhampton				
Title	Construction access	Scale	AS shown@A1	Date
tracking layout		Checked	Drawn	KTG
				Mar'19
				5992:1P60
				Rev
				A

PRELIMINARY FOR PLANNING ONLY

BARGATE
HOMES

MJA CONSULTING
CIVIL & STRUCTURAL ENGINEERS

Ipsum Court, 24 The Quadrant,
Oxon, OX14 3YS
Tel: 01235 555173
Fax: 01235 552226