
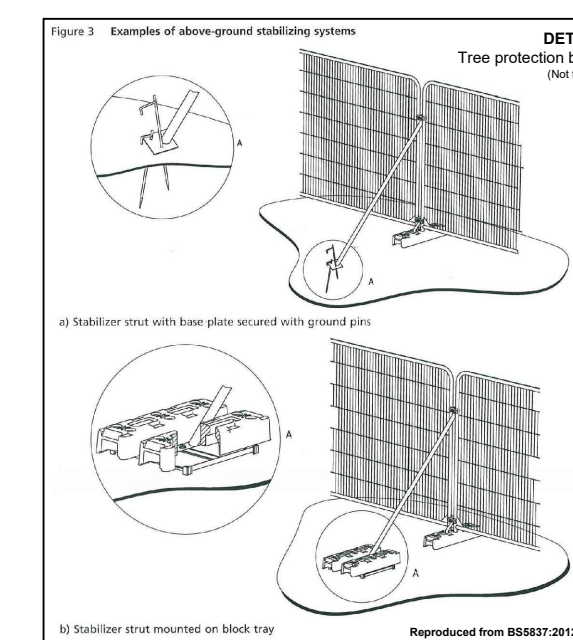
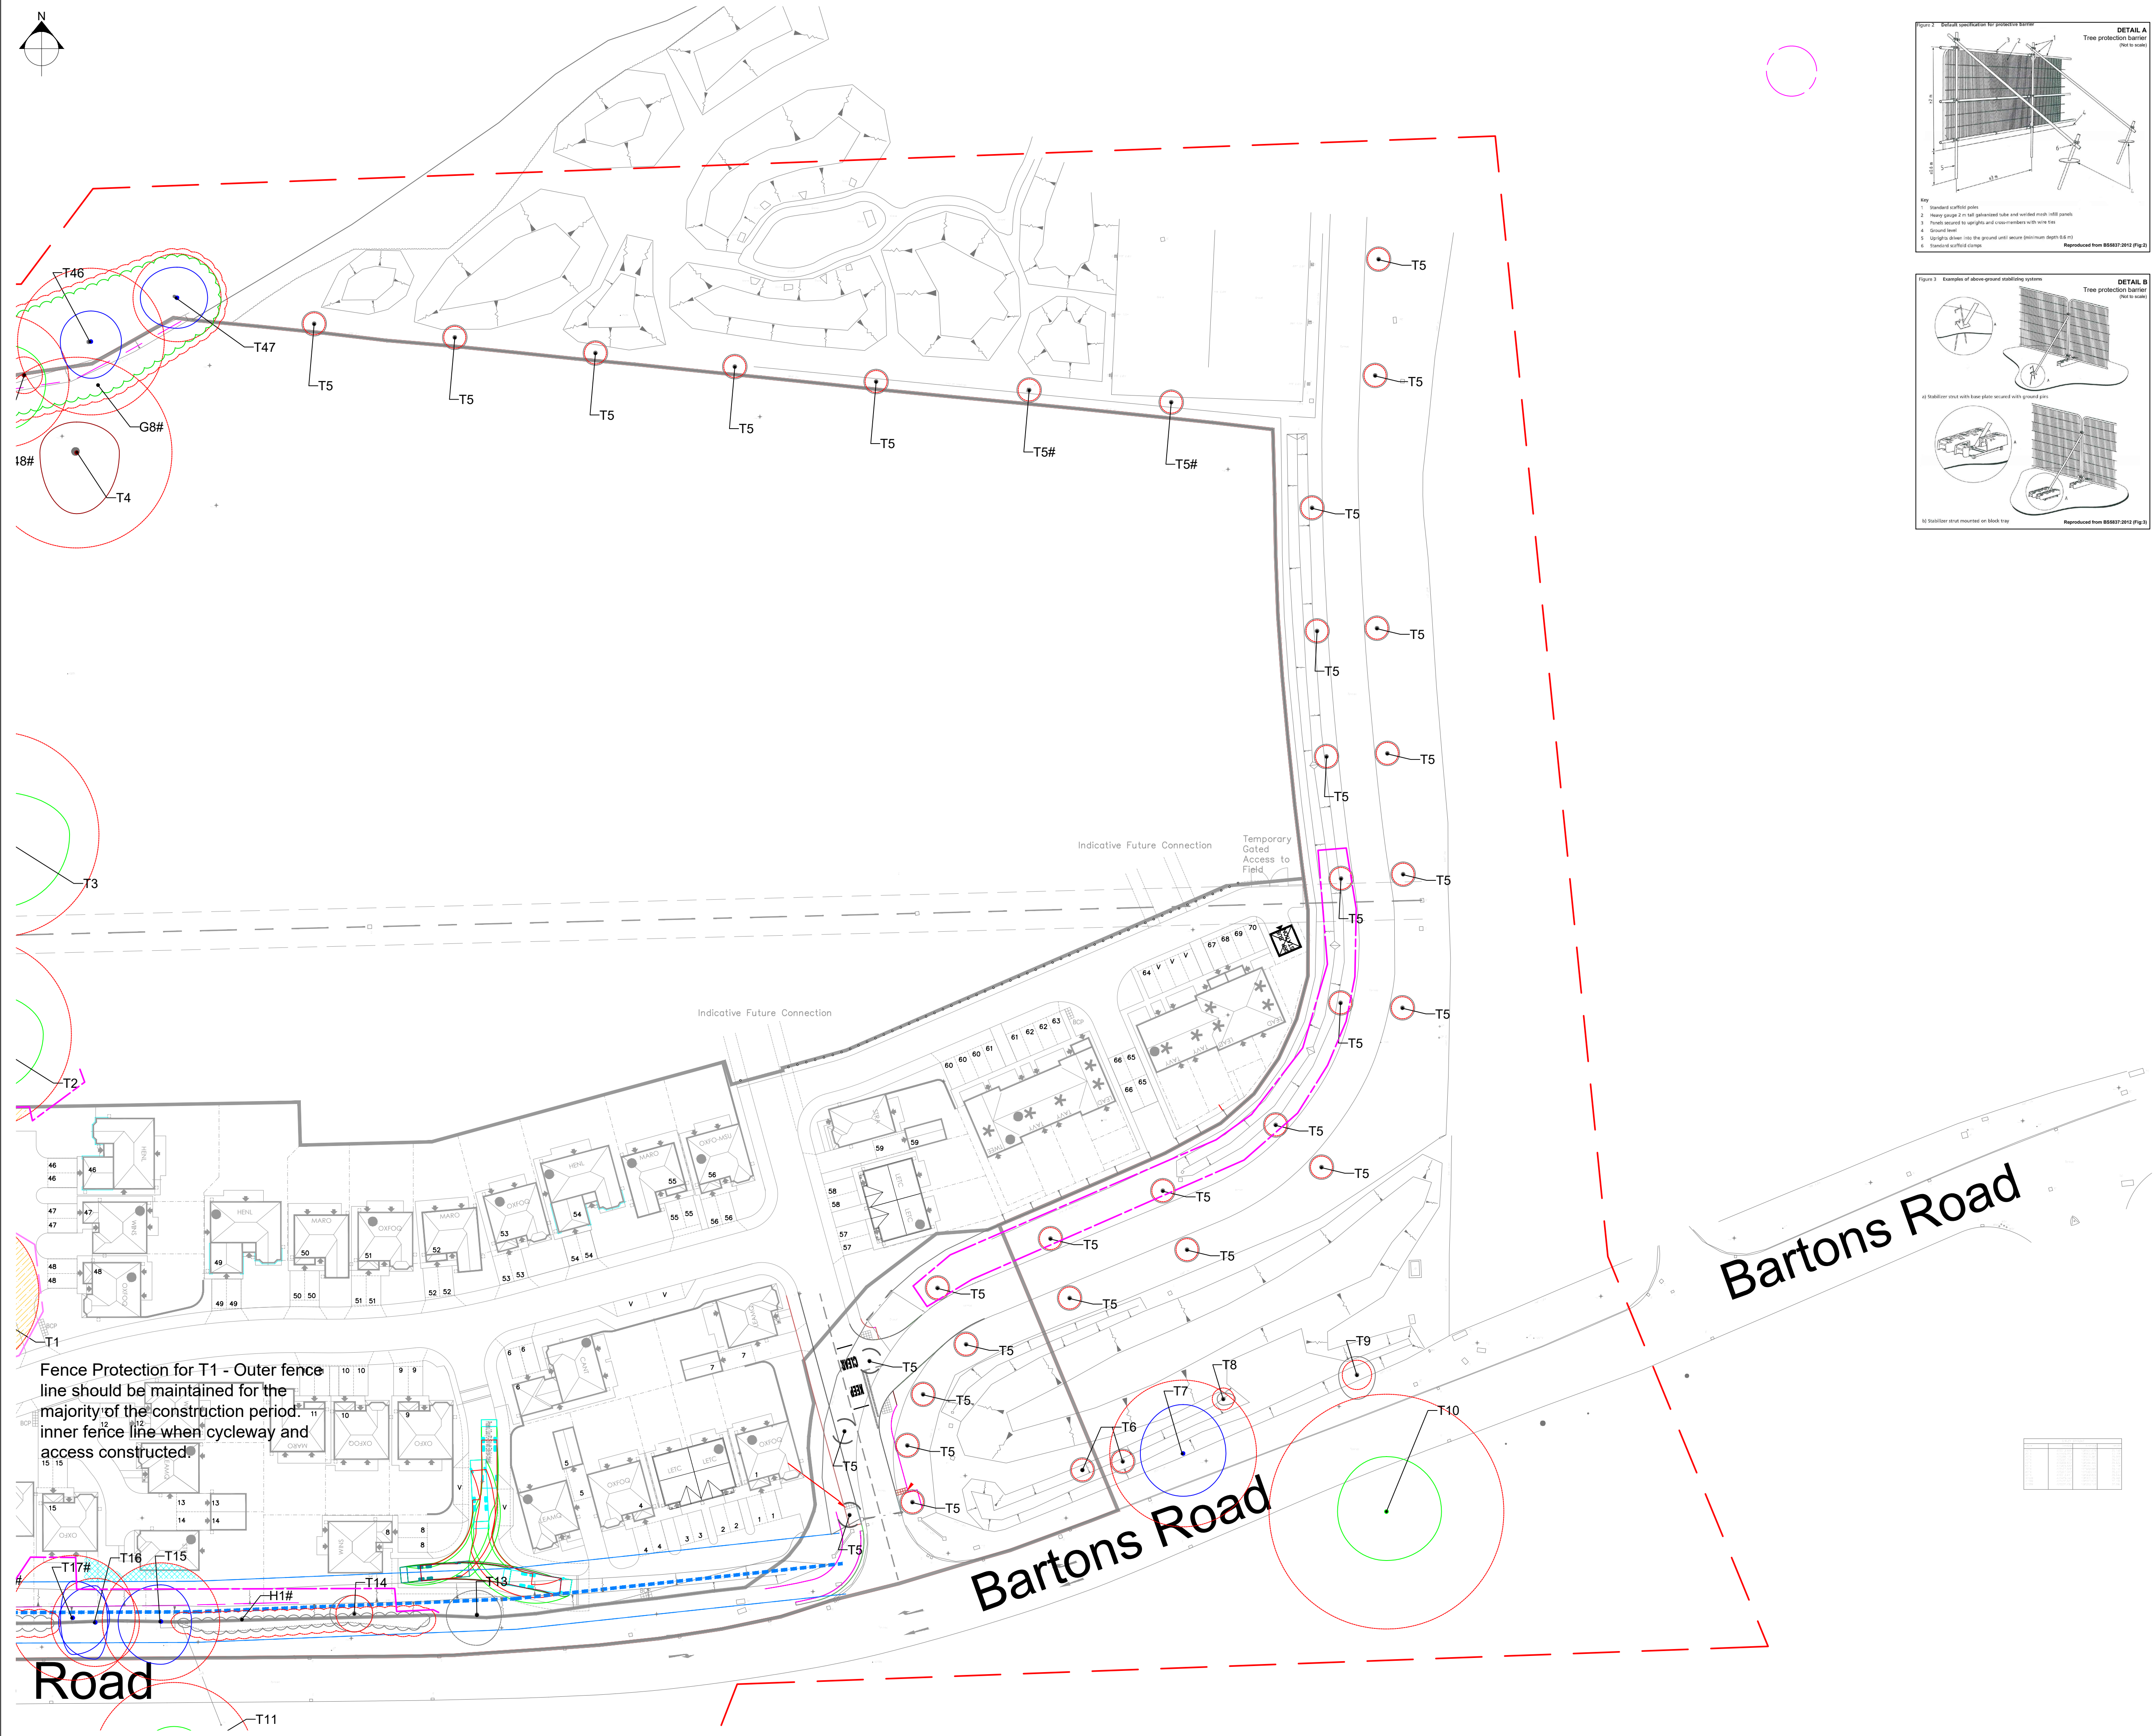


 Survey boundary.

-  Tree with numbered reference. Canopy spread and BS5837:2012 tree quality category as shown below.
-  Tree (location estimated) with numbered reference. Canopy spread and BS5837:2012 tree quality category.
-  Tree off-site with numbered reference. Canopy spread and BS5837:2012 tree quality category.
-  Vegetation group with numbered reference. Category estimate and BS5837:2012 tree quality category as shown below.
-  Hedge with numbered reference. Width and BS5837:2012 tree quality category as shown below.
- BS 5837:2012 Tree Quality Categories - Table 1
-  Category A - High quality
 -  Category B - Moderate quality
 -  Category C - Low quality
 -  Category U - Unsuitable for retention

NOTES

- NOTES:
 - Refer to RPS Tree Survey Report & Schedule for further details.
 - Survey based on a visual inspection from the ground and is not intended as a full arboricultural inspection.
 - Plan produced in accordance with recommendations set out in BS 5837:2012 - Trees in Relation to design, demolition and conservation.
 - Due to the legal protection afforded to breeding birds vegetation removal should not take place during the first nesting period, although not all trees are subject to this restriction.
 - Survey based upon topographic survey produced by Cube Surveys Ltd in November 2020.
 - Potential for vehicular emergency access routes to be maintained at all times.
 - All protective fencing to be completed and approved by a LPA / CA prior to commencement of any site works.
 - All works to conform with requirements of:
 - BS 3998:2010 - Tree Works
 - BS 5837:2012 - Trees in relation to design, demolition and conservation

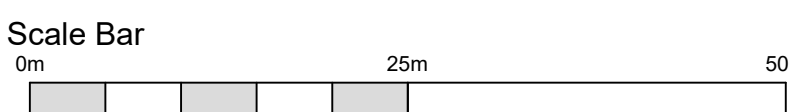

A	Uprevised to Layout C13	MW	DC	11.11.
Rev	Description	Bv	CB	Date



Lakesbury House, Hiltingbury Road, Chandlers Ford,
Hampshire SO53 5SS
T: 02380 810 440 E: rpsso@rpsgroup.com

Client **Redrow Homes**

Project **Camp Field
Havant**

Title Tree Protection and Removal Plan
Sheet 2 of 2

Status	Drawn By	PM/Checked by
ForPlanning	AB	DC

Job Ref	Scale @ A1	Date Created
JSL3850	1:500	Mar 2021

RPS Drawing / Figure Number	Rev
711	A

rpsgroup.com