


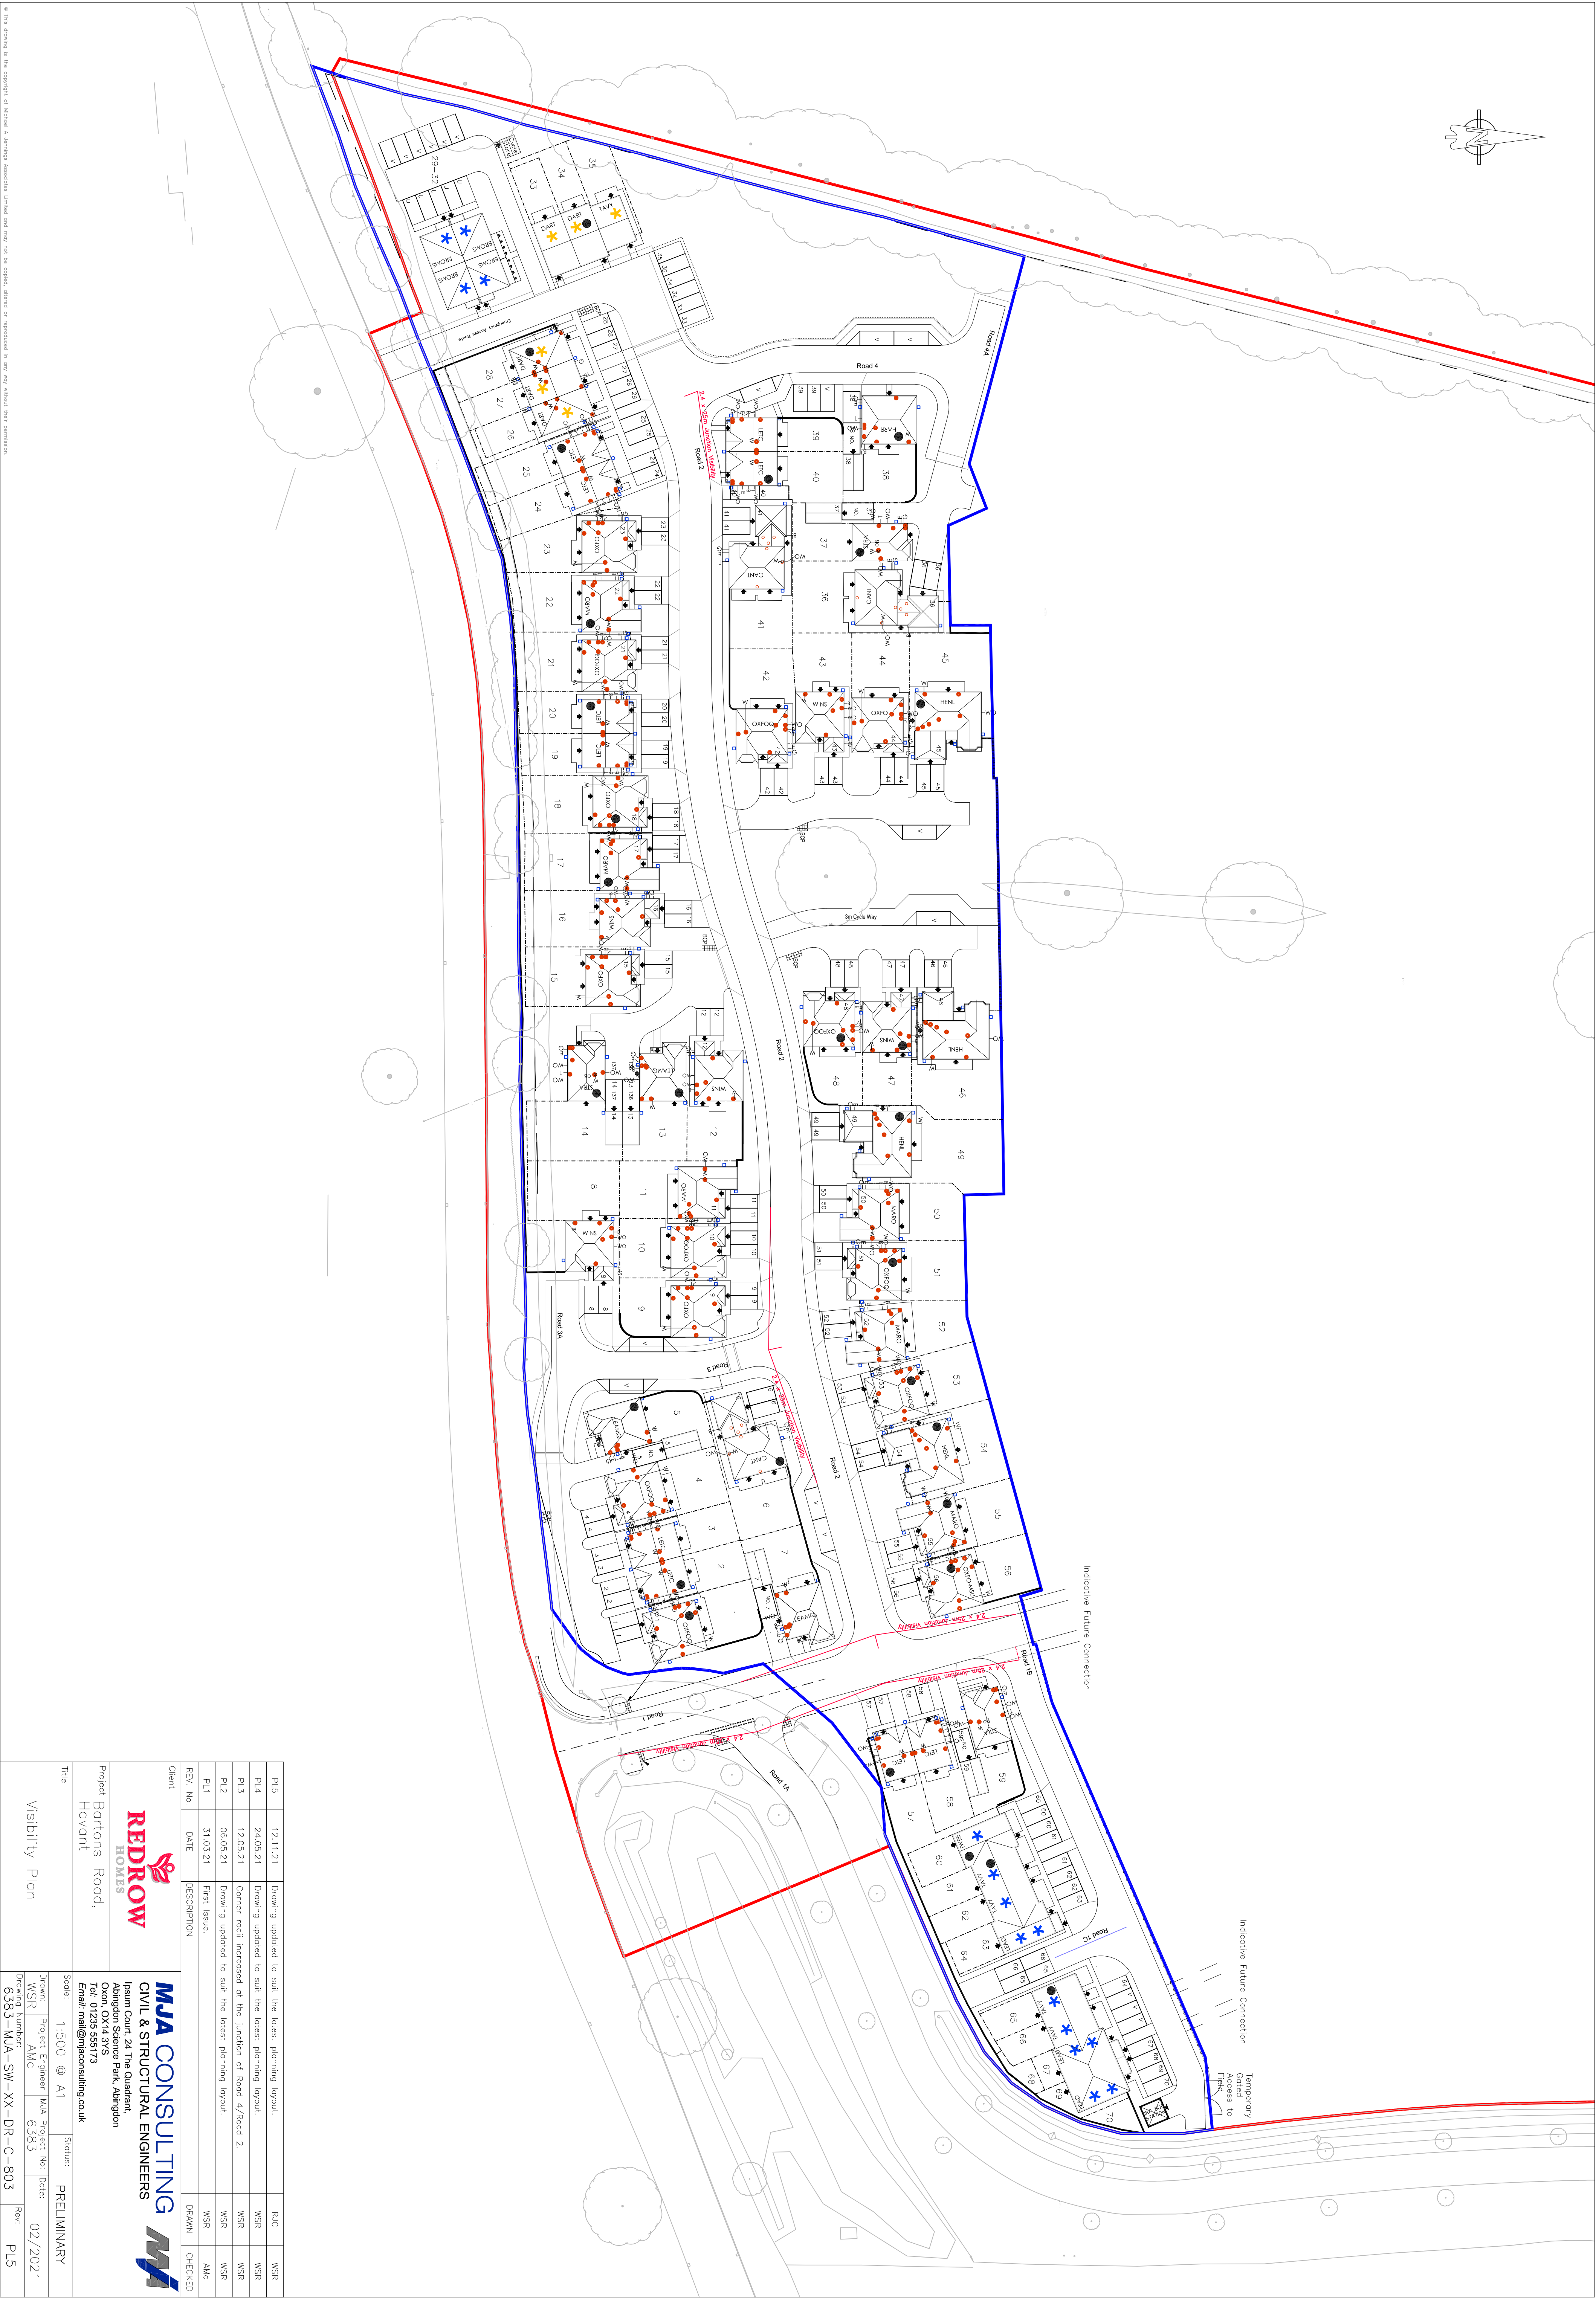


PI.5	12.11.21	Drawing updated to suit the latest planning layout.	RJC	WSR
PI.4	24.05.21	Drawing updated to suit the latest planning layout.	WSR	WSR
PI.3	12.05.21	Corner radii increased at the junction of Road 4/Road 2.	WSR	WSR
PI.2	06.05.21	Drawing updated to suit the latest planning layout.	WSR	WSR
PI.1	31.03.21	First Issue.	AMC	AMC
REV. No.	DATE	DESCRIPTION	DRAWN	CHECKED

Client



REDROW
HOMES

MJA CONSULTING
CIVIL & STRUCTURAL ENGINEERS

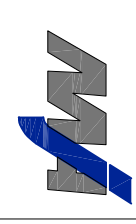

Project Bortons Road,
Havant

Project Engineer MJA
Drawn WSR
Check AMC
Email: mja@mjaconsulting.co.uk

Title	Visibility Plan	Status	PRELIMINARY
Scale	1:500 @ A1	Project No.	6383
Drawn	WSR	Date	02/2021
Project Number	6383-MJA-SW-XX-DR-C-803	Rev.	PI.5