


DO NOT SCALE – IF IN DOUBT ASK

NOTES


- MAT'L'S – TIMBER TREATED WITH 'JAKCURE' PROCESS
- ACOUSTIC BOTTOM BOARD – 146 x 34 THK (125 Nom. FACE)
 - ACOUSTIC T&G BOARDS – 146 x 34 THK (125 Nom. FACE)
 - CAPPING RAIL – 145 x 34 THK PAR
 - POST SIDES – 125 x 34 THK PAR
 - COUNTER RAIL – 70 x 34 THK PAR

ALL FIXINGS ARE GALVANISED OR STAINLESS STEEL


FENCING TO BE RAKED (NOT STEPPED) TO SUIT GROUND LEVELS AS STANDARD

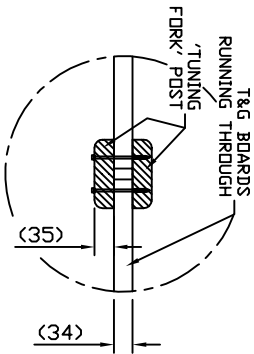


SECTION 'A-A'

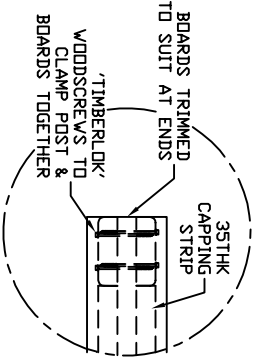

DETAIL 'B'

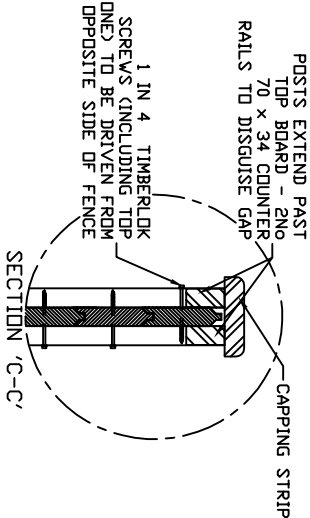

SECTION 'C-C'

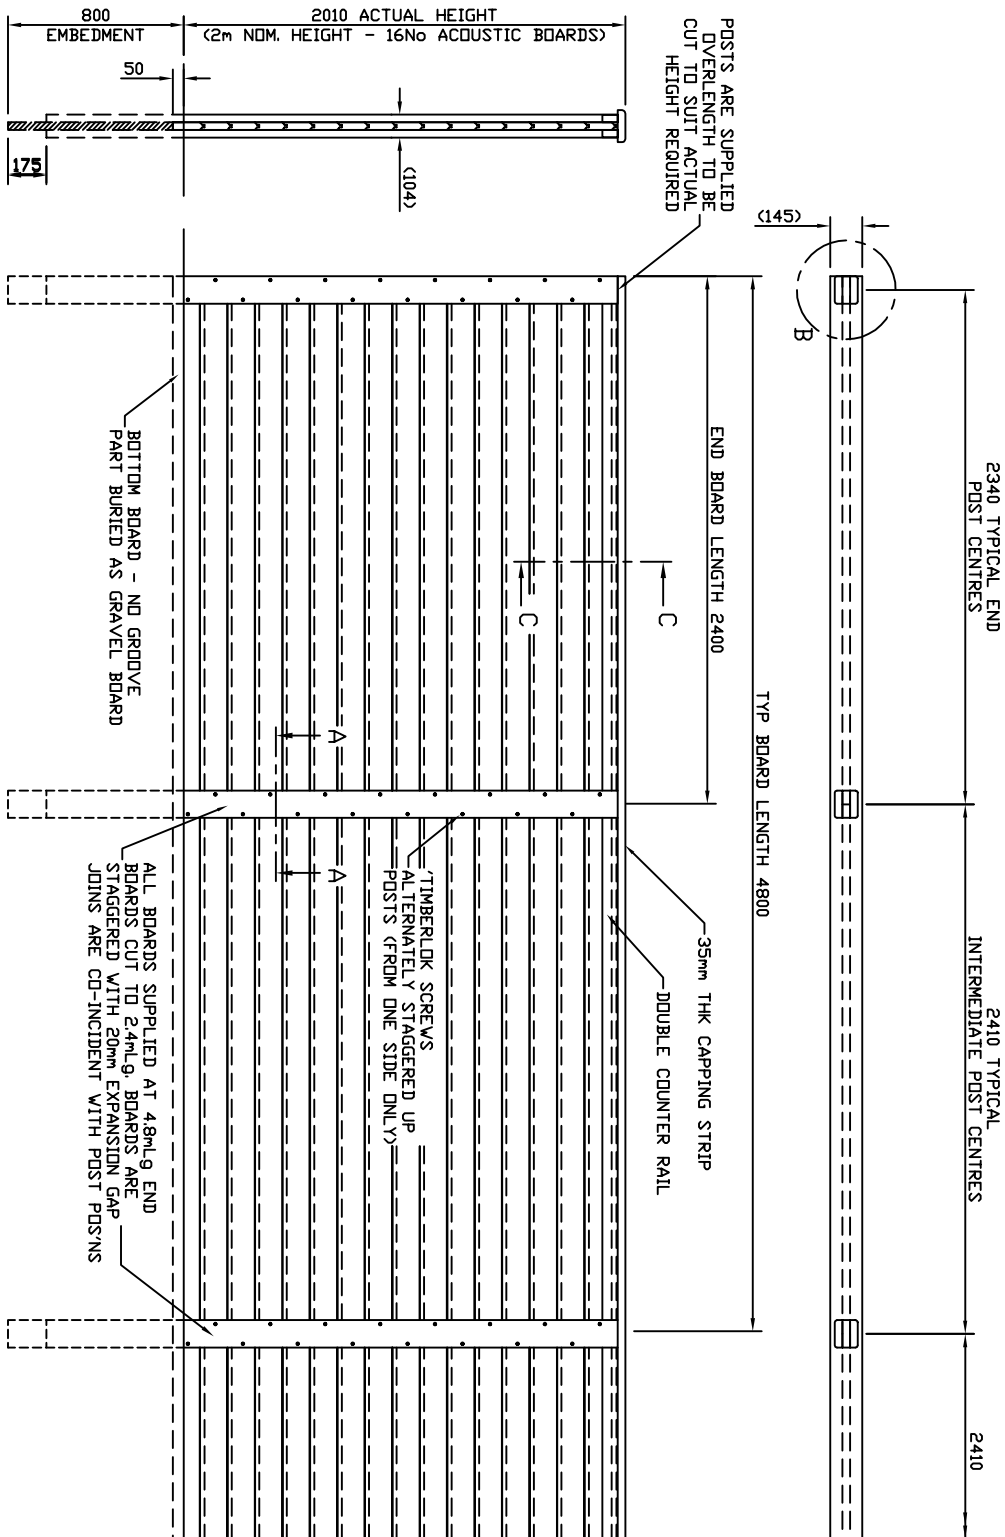

VIEWED FROM OUTSIDE

JACKSONS
FINE FENCING

Stowling Common
Near Ashford,
KENT, TN25 6BN
Telephone : 01233 750393
Fax: 01233 750403
Int. Tel : +44 (0)1233 750393

This Drawing is The Property of H.S. Jackson & Son (Fencing) Ltd.
And May Not Be Copied Or Reproduced in Any Way Without Prior Written Permission.

6	24/08/16	RAKED NOTE ADDED
5	23/08/16	STEPPED NOTE ADDED
4	27/11/13	MATERIAL LIST REVISED
3	16/12/11	UPDATE
2	07/01/08	UPDATE
1	04/03/06	SYSTEM CHANGE

Drawn J.R.		TITLE	
Date	16/01/05	DETAIL OF JAKOUSTIC FENCING SYSTEM – 2.0mH	
Checked	A.T.	CUSTOMER	
Size	A3	Scale	1:25 U.O.S.
ACK No.		Drawing No. 06 J7/01043	
		Sheet 1 – 2mH	