


KEY:

Existing Foul Sewer

Existing Foul Sewer

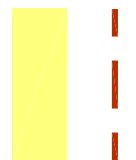


Exact location of existing foul sewer to be identified prior to works starting on site and prior to any excavation taking place. Precautionary measures to be taken by the contractor to ensure that no damage is caused to the existing sewer.

Existing foul sewer.

Indicative Future Connection

Temporary Access to

Indicative Future Connection

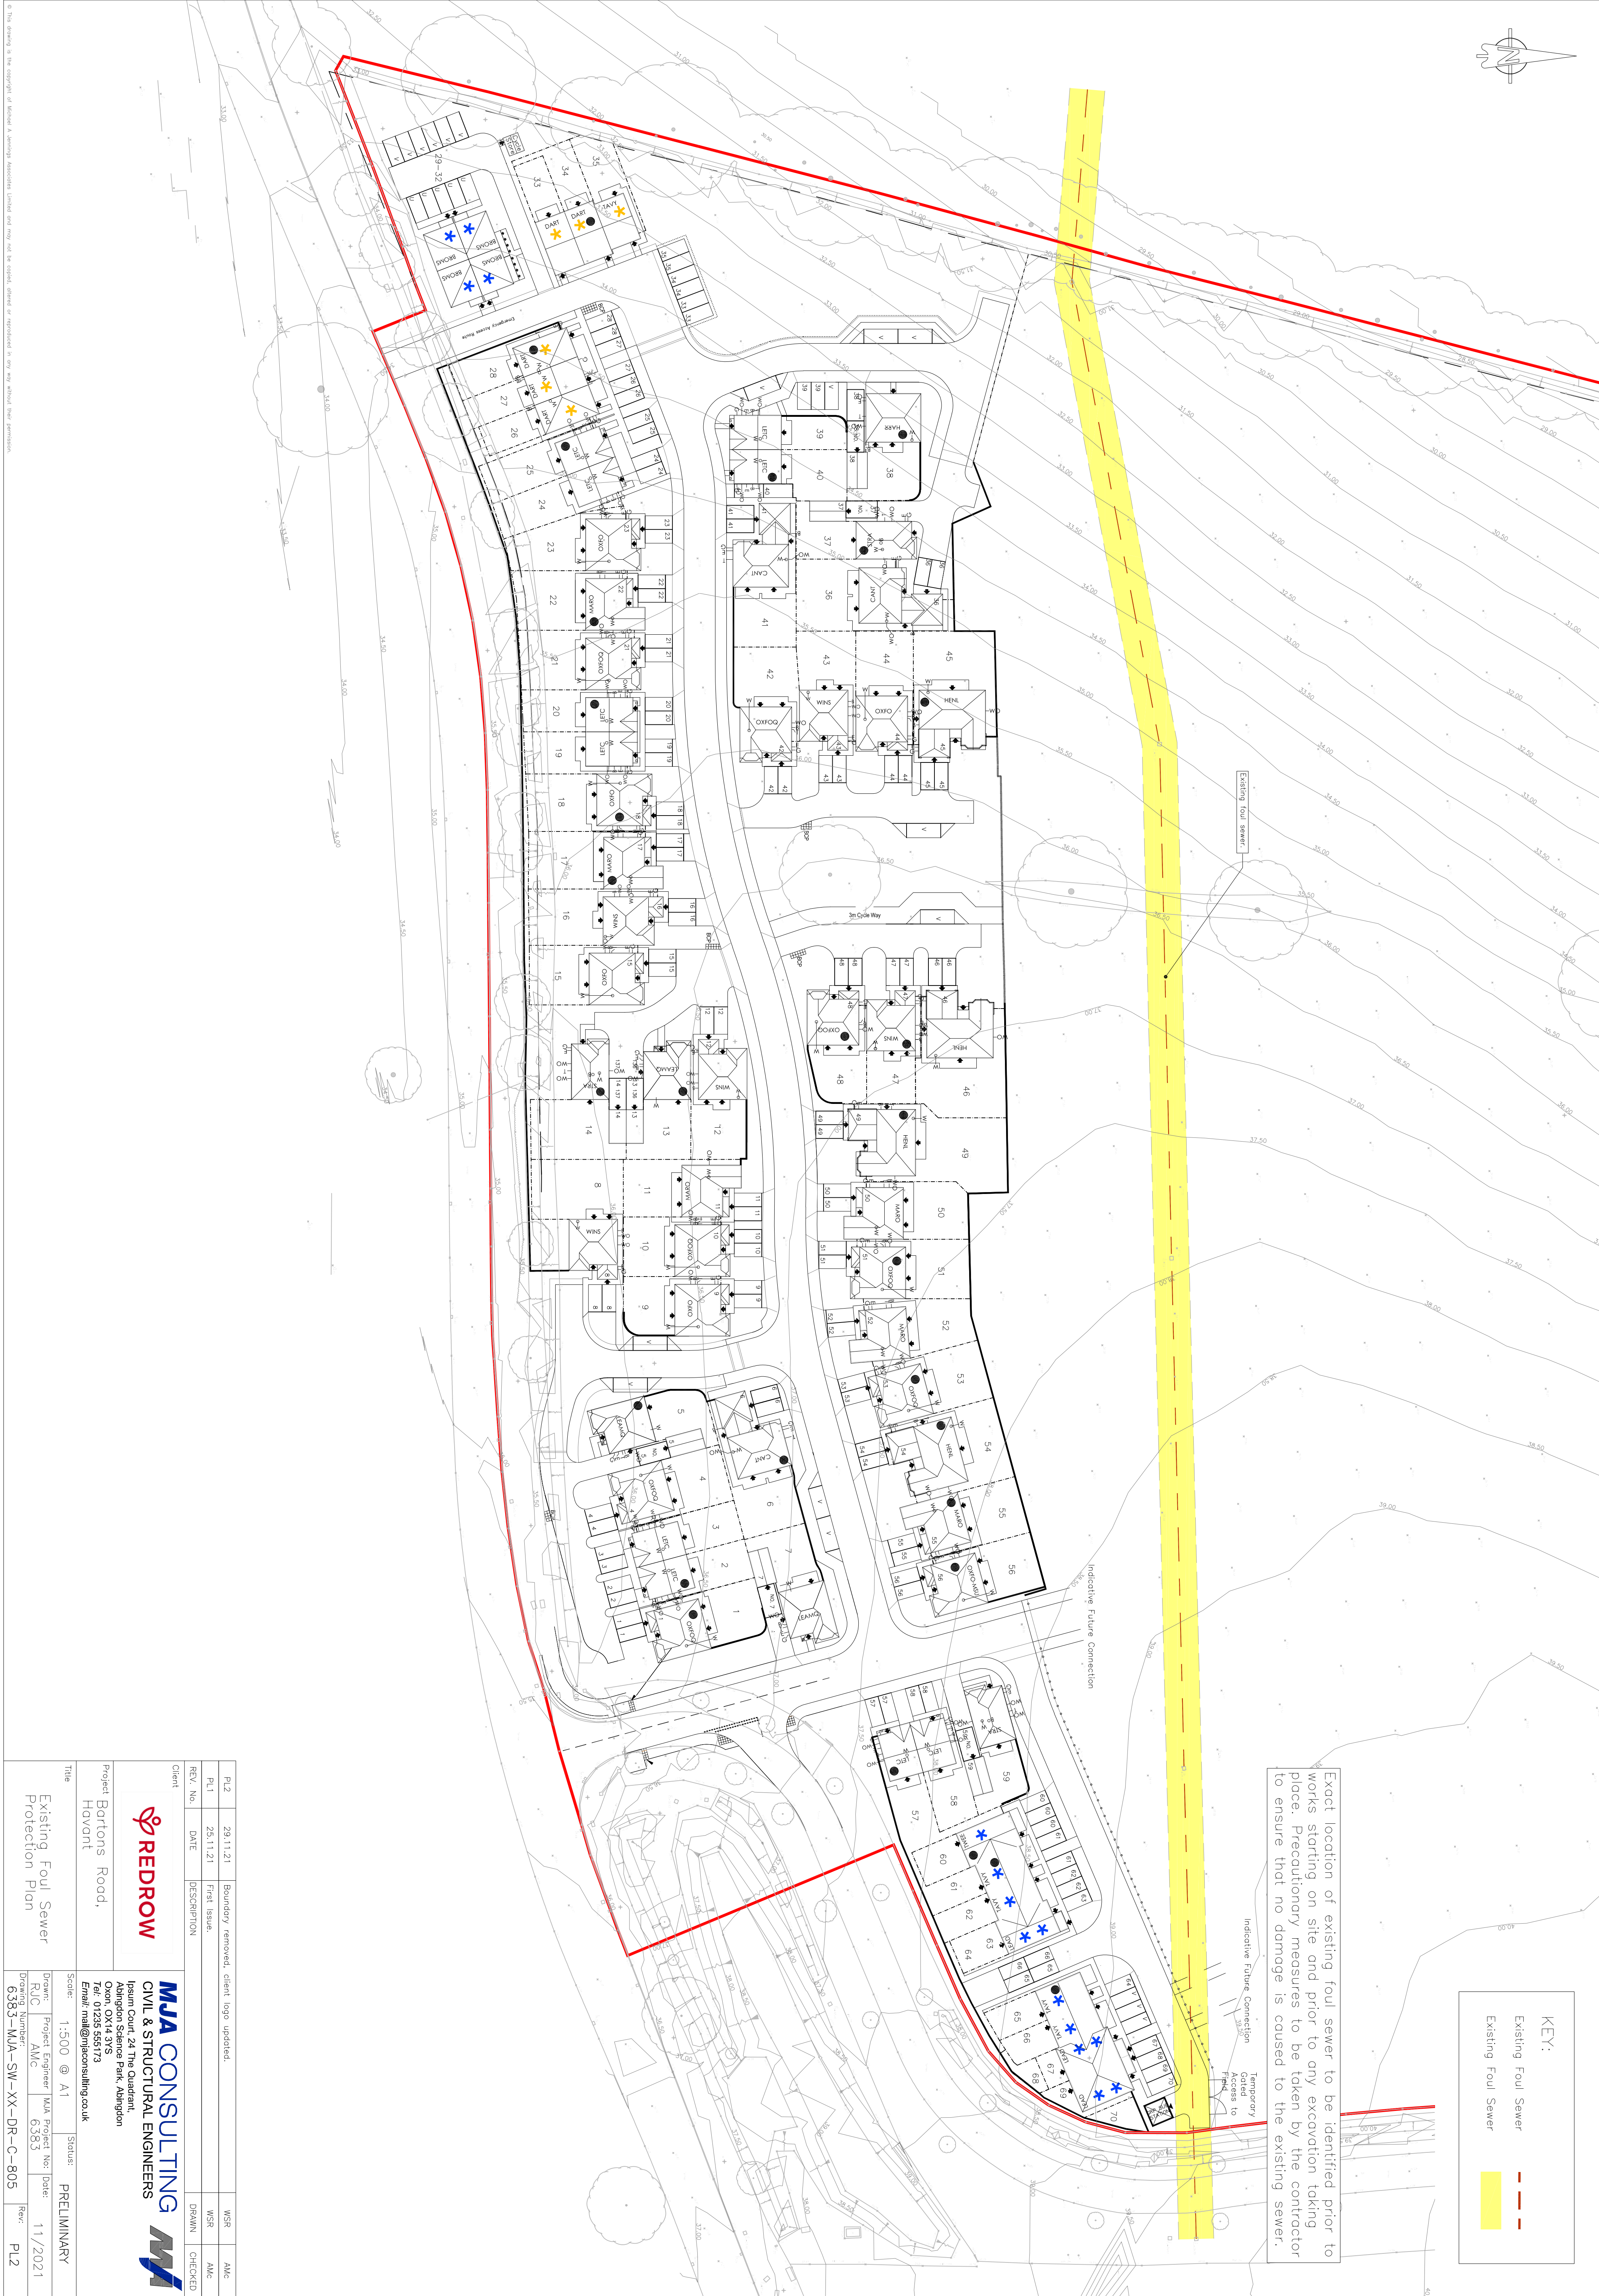

PL2	29.11.21	Boundary removed, client logo updated.	WSR	AMC
-----	----------	--	-----	-----

REV. No.	DATE	DESCRIPTION	WSR	CHECKED
----------	------	-------------	-----	---------

Client				
--------	--	--	--	--



Project	Bartons Road, Hovant
Project Engineer	MJA Consulting Engineers
Project No.	6383
Date	11/2021

Title	Existing Foul Sewer Protection Plan
-------	-------------------------------------

Scale	1:500 @ A1	Status	PRELIMINARY
-------	------------	--------	-------------

Drawn	RJC	Project Engineer	MJA	Project No.	6383	Date	11/2021
-------	-----	------------------	-----	-------------	------	------	---------

Project Number	6383	Rev.	PL2
----------------	------	------	-----