
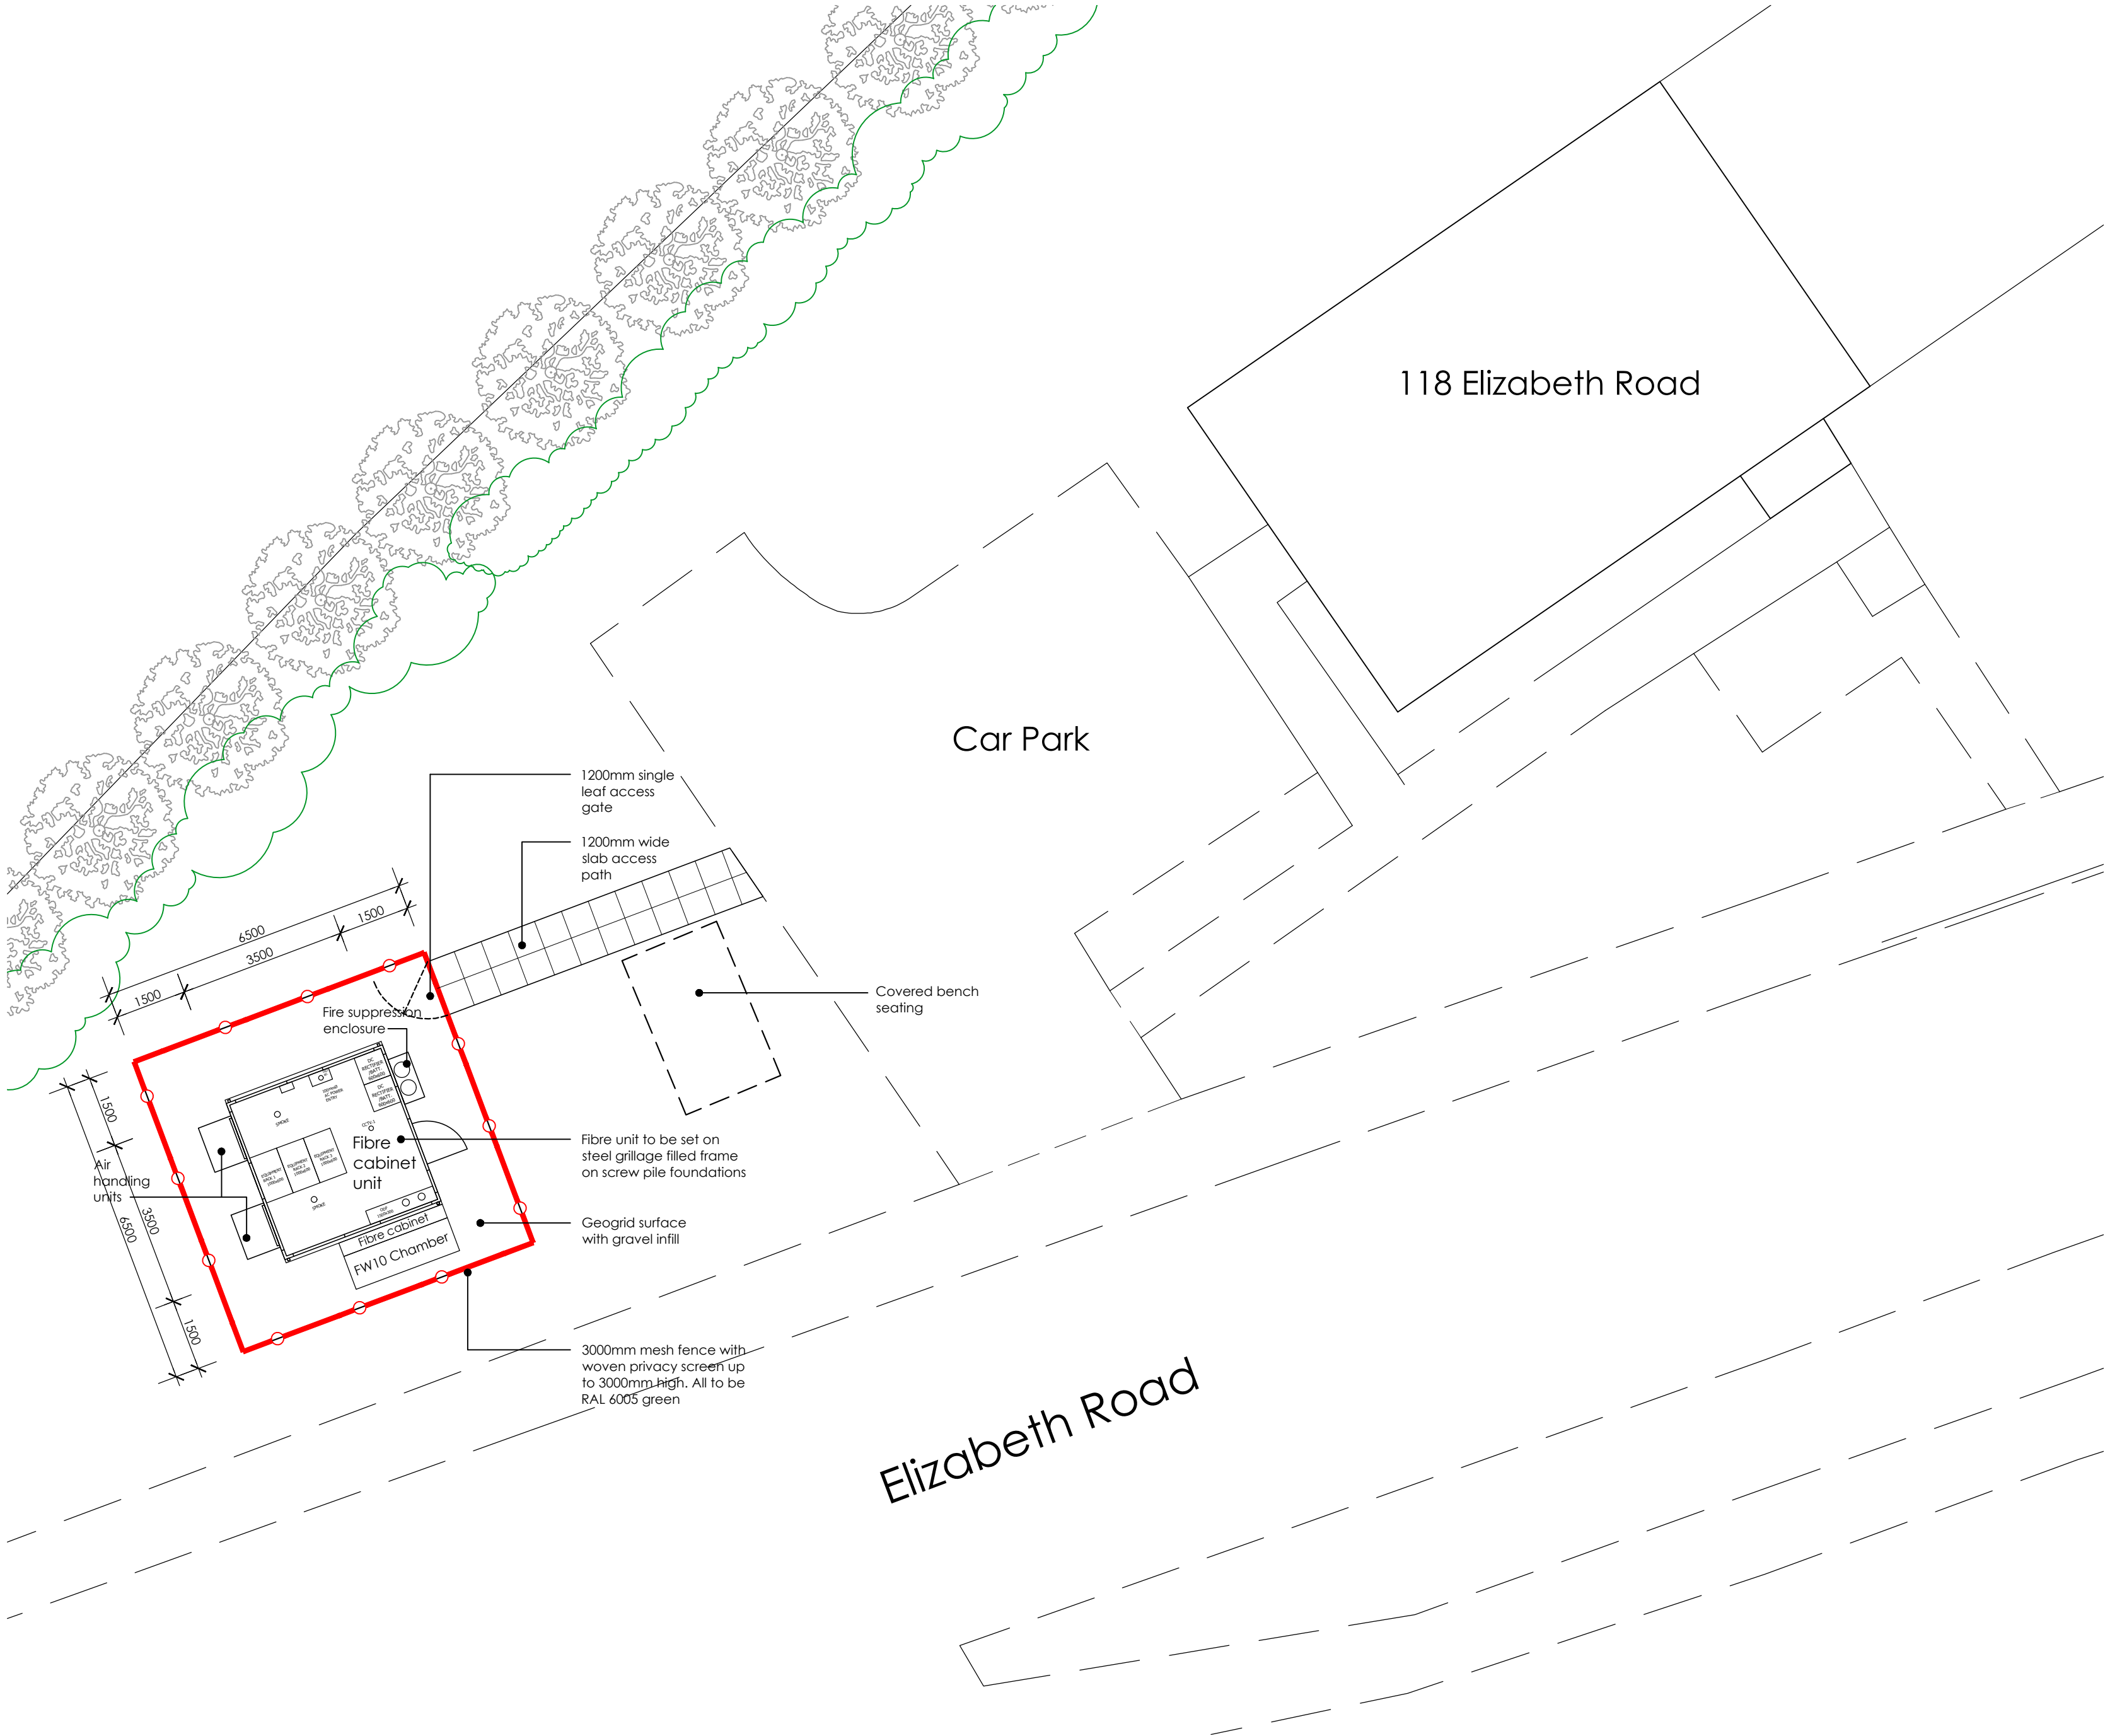


DISCLAIMER: This drawing is copyright and the property of Trinity Rose Architecture Ltd and information is not to be disclosed or reproduced. All dimensions are millimetres, you should not scale from the drawing unless for planning purposes and use figured dimensions where shown. If you are in doubt or the contents of the drawing are not suitable please ask. Please use this drawing in conjunction with all consultants information and site specifications.

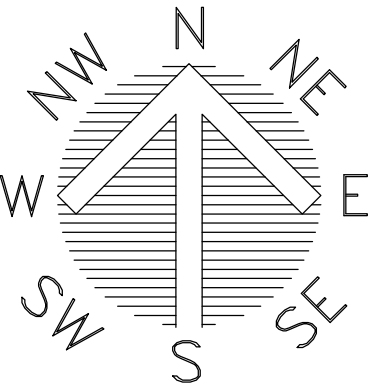

Plot Layout Plan

(Scale 1:100 @ A2)

Scale 1:100




TRINITY ROSE
ARCHITECTURE

www.trinity-rose.co.uk architecture@trinity-rose.co.uk T: 01962 880426

Issue
Preliminary

Client
Toob Limited

Project
118 Elizabeth Road
Purbrook, Waterlooville
PO7 5TU

Drawing Title
General Layout Plan

Scale	Date	Drawing Ref.	Rev
1:100 @ A2	June 2021	A21-355-P-030	A

A	30/06/21	Covered bench seating added.
---	----------	------------------------------