
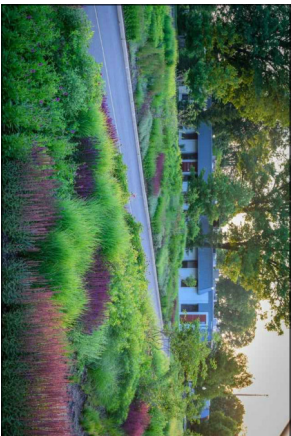
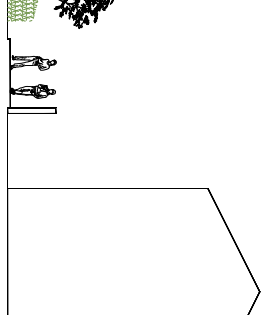


# Appendix F

Proposed Off-site Works

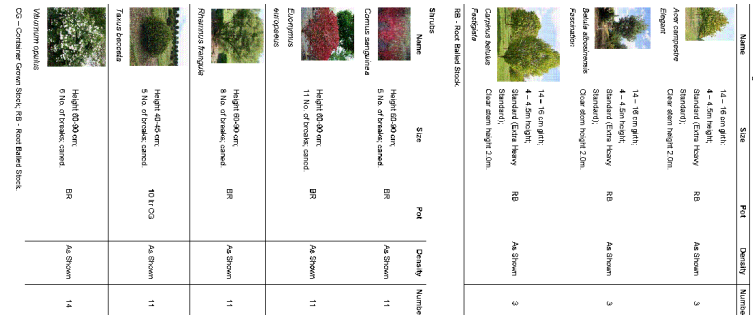

**Q35 Landscape Maintenance**

### 519 Tree Stakes and Ties


### 520 Refilling of Trees and Shrubs

- Timing: After strong winds, frost have and other disturbances.
- - Trimming / dead cutting trees and shrubs firmly bedded.

- [illegible]

| Rev | Description |
|-----|-------------|
|-----|-------------|

|    |                |          |    |
|----|----------------|----------|----|
| 02 | Planning Issue | 30.06.21 | RM |
| 01 | Planning Issue | 30.06.21 | RM |
| 00 | Draft Issue    | 29.06.21 | RM |




**Client:**  
**Havant Property Investment LLP**  
**Project Title and Location**

Havant, Hampshire

*Drawing Title*  
**Access Road General Arrangement Drawing**


| Scale | Drawn | Approved | Date |
|-------|-------|----------|------|
|-------|-------|----------|------|


LDB2177-LAN-DWG-150

Existing mature

- Note:**
- All alternatives to proposed materials to be fit for purpose, of equal quality and subject to Landscape Architects approval.
- Proposed - Native Trees**
- Proposed - Native Shrubs**
- Proposed - Lambs**
- Proposed - Native Grasses**

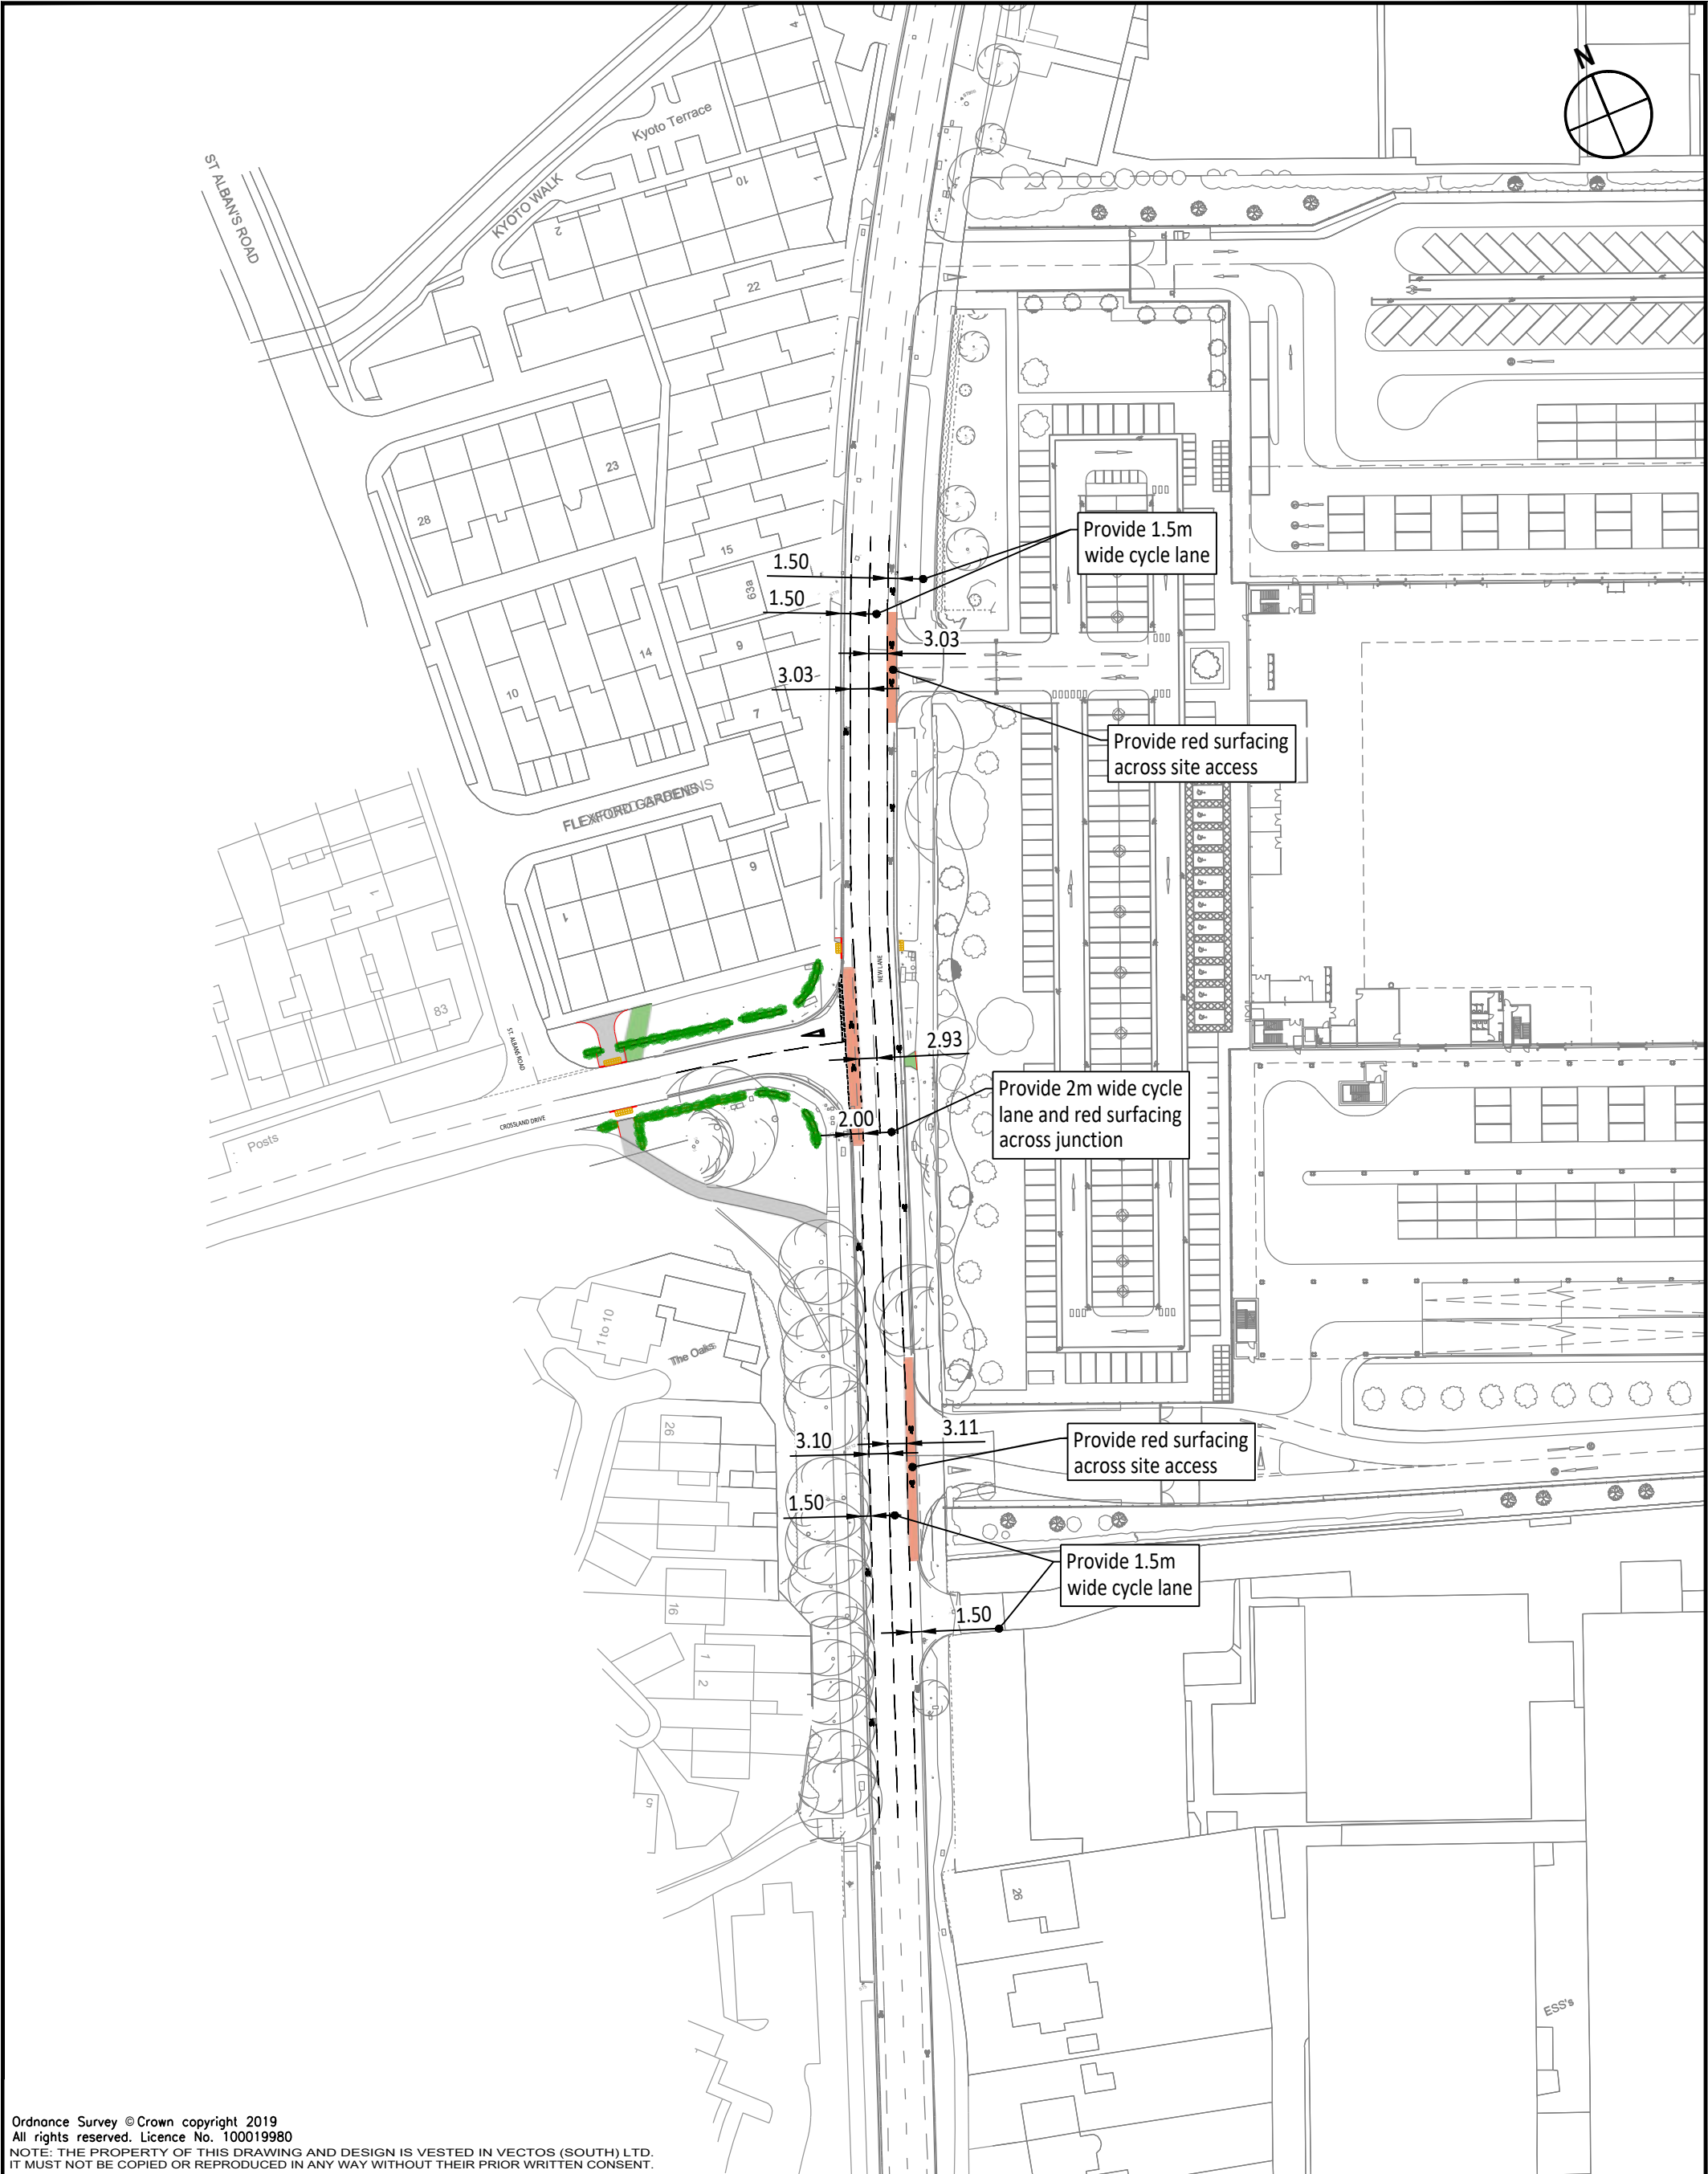

Ordnance Survey © Crown copyright 2019  
All rights reserved. Licence No. 100019980  
NOTE: THE PROPERTY OF THIS DRAWING AND DESIGN IS VESTED IN VECTOS (SOUTH) LTD.  
IT MUST NOT BE COPIED OR REPRODUCED IN ANY WAY WITHOUT THEIR PRIOR WRITTEN CONSENT.

| REV | DETAILS        | DRAWN  | CHECKED  | DATE       | Notes:   | New Lane, Havant     |  | Kingsbridge Estates Ltd   |  |
|-----|----------------|--------|----------|------------|---|----------------------|--|---|--|
| A   | Layout updated | JB     | YA       | 02.07.2021 | 1. This is not a construction drawing and is intended for illustrative purposes only.<br>2. White lining is indicative only.<br>3. Layout is based on Ordnance Survey data and Topographical Survey data. | Proposed Cycle Lanes |  | <b>vectos.</b><br><small>Network Building, 97 Tottenham Court Road, London W1T 4TP<br/>t: 020 7580 7373<br/>e: enquiries@vectos.co.uk</small> |  |
|     |                | DRAWN: | CHECKED: | DATE:      | SCALES:   | DRAWING NUMBER:      |  | REVISION:   |  |
|     |                | JB     | YA       | 28.06.2021 | 1:1000 at A3   | 205452/PD07.2        |  | A   |  |