



## DRAWINGS

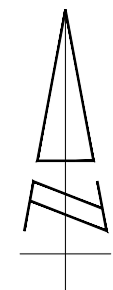


REPRODUCED FROM THE ORDNANCE SURVEY MAP WITH THE PERMISSION OF THE CONTROLLER OF HER MAJESTY'S STATIONERY OFFICE. LICENCE No. 100044286 © CROWN COPYRIGHT RESERVED.

DRAWING ISSUED FOR FEASIBILITY CONSIDERATION AND PLANNING PURPOSES ONLY. DRAWING NOT TO BE USED FOR CONSTRUCTION. I-TRANSPORT LLP ACCEPT NO RESPONSIBILITY FOR ERRORS MADE BY OTHERS IN SCALING FROM THIS DRAWING. MEASUREMENTS SHOULD BE TAKEN FROM FIGURED DIMENSIONS ONLY. CDM REQUIREMENTS CONSIDERED AT FEASIBILITY STAGE ONLY. FURTHER CONSIDERATION REQUIRED BY DETAILED DESIGN TEAM.

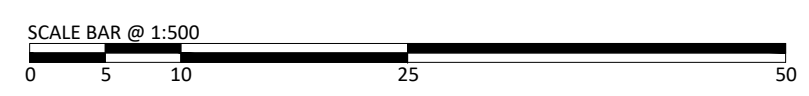

|   |                                |      |    |             |  |  |                                                                    |     |                                      |                                    |                    |                       |
|---|--------------------------------|------|----|-------------|--|--|--------------------------------------------------------------------|-----|--------------------------------------|------------------------------------|--------------------|-----------------------|
| <div></div> <div>Grove House, Lutyens Close, Chineham<br/>Basingstoke, Hampshire, RG24 8AG</div> <div>Tel: 01256 338640<br/>Fax: 01256 338644</div> <div>www.i-transport.co.uk</div> |                                |      |    |             |  |  | TITLE:<br><br>LONG COPSE LANE INTER-VISIBILITY ASSESSMENT FOR WSCC |     |                                      | SCALE @ A2:<br><br>1:500           | CHECKED:<br><br>SJ | APPROVED:<br><br>SJ   |
|   |                                |      |    |             |  |  | PROJECT:<br><br>LONG COPSE LANE, EMSWORTH                          |     |                                      | FILE REF:<br><br>ITB13525          | DRAWN:<br><br>JD   | DATE:<br><br>24.08.18 |
|   | REV                            | DATE | BY | DESCRIPTION |  |  | CHK                                                                | APD | CLIENT:<br><br>LAND AND PARTNERS LTD | DRAWING No:<br><br>ITB13525-GA-019 |                    |                       |
|   | STATUS:<br><br>FOR INFORMATION |      |    |             |  |  |                                                                    |     |                                      | PROJECT No:<br><br>ITB13525        |                    |                       |
|   |                                |      |    |             |  |  |                                                                    |     |                                      | REV:<br><br>-                      |                    |                       |

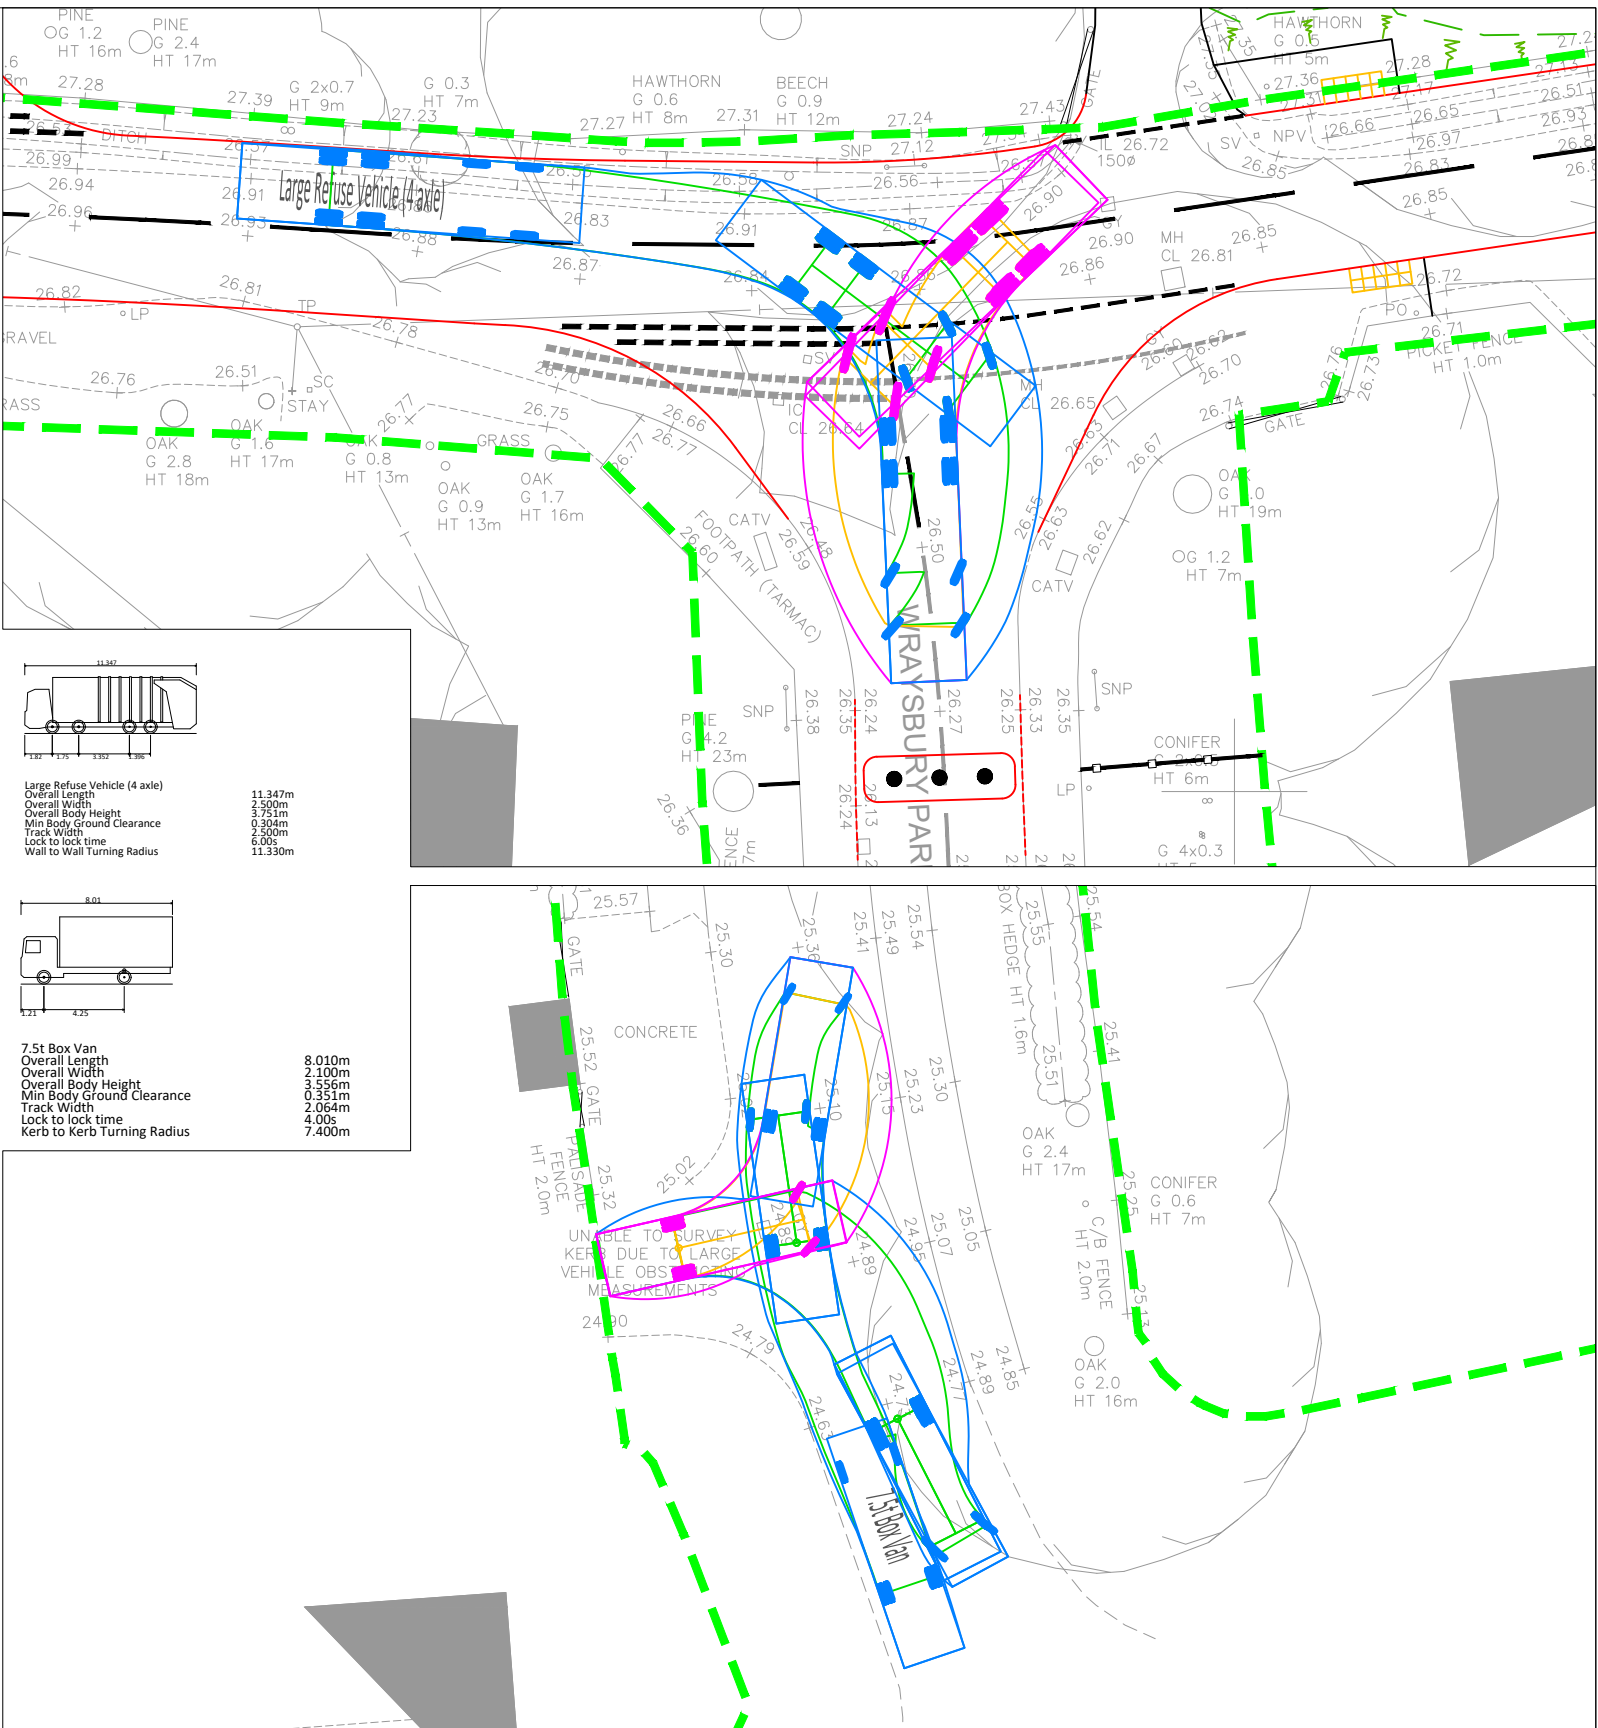


|   |                 |      |    |             |     |     |                           |                                                                                                |                                |                |                   |
|---|-----------------|------|----|-------------|-----|-----|---------------------------|------------------------------------------------------------------------------------------------|--------------------------------|----------------|-------------------|
| <div><p>Grove House, Lutyens Close, Chineham<br/>Basingstoke, Hampshire, RG24 8AG</p><p>Tel: 01256 338640<br/>Fax: 01256 338644</p><p>www.i-transport.co.uk</p></div> |                 |      |    |             |     |     | TITLE:                    | POTENTIAL ARRANGEMENT TO RESTRICT MOVEMENT<br>BETWEEN WRAYSBURY PARK DRIVE AND LONG COPSE LANE | SCALE @ A3:<br>1:250           | CHECKED:<br>SJ | APPROVED:<br>SJ   |
|   |                 |      |    |             |     |     |                           |                                                                                                | FILE REF:<br>ITB13525          | DRAWN:<br>MC   | DATE:<br>25.09.18 |
|   | REV             | DATE | BY | DESCRIPTION | CHK | APD | PROJECT:                  | CLIENT:                                                                                        | DRAWING No:<br>ITB13525-GA-020 |                |                   |
|   | STATUS:         |      |    |             |     |     | LONG COPSE LANE, EMSWORTH | LAND AND PARTNERS LTD                                                                          | PROJECT No:<br>ITB13525        |                |                   |
|   |                 |      |    |             |     |     |                           |                                                                                                | REV:<br>-                      |                |                   |
|   | FOR INFORMATION |      |    |             |     |     |                           |                                                                                                |                                |                |                   |





- NOTES:
- DRAINAGE SOLUTION HAS BEEN AGREED BETWEEN HIGHWAYS, FLOOD AND WATER MANAGEMENT AND LAND AND PARTNERS LTD;
  - LIGHTING TO BE PROVIDED TO THE LHA SPECIFICATION AND APPROVAL AT THE DETAILED DESIGN STAGE;
  - ARBORICULTURAL REPORT HAS BEEN SUBMITTED AS PART OF THE PROPOSALS; AND
  - ECOLOGICAL REPORT HAS BEEN SUBMITTED AS PART OF THE PROPOSALS



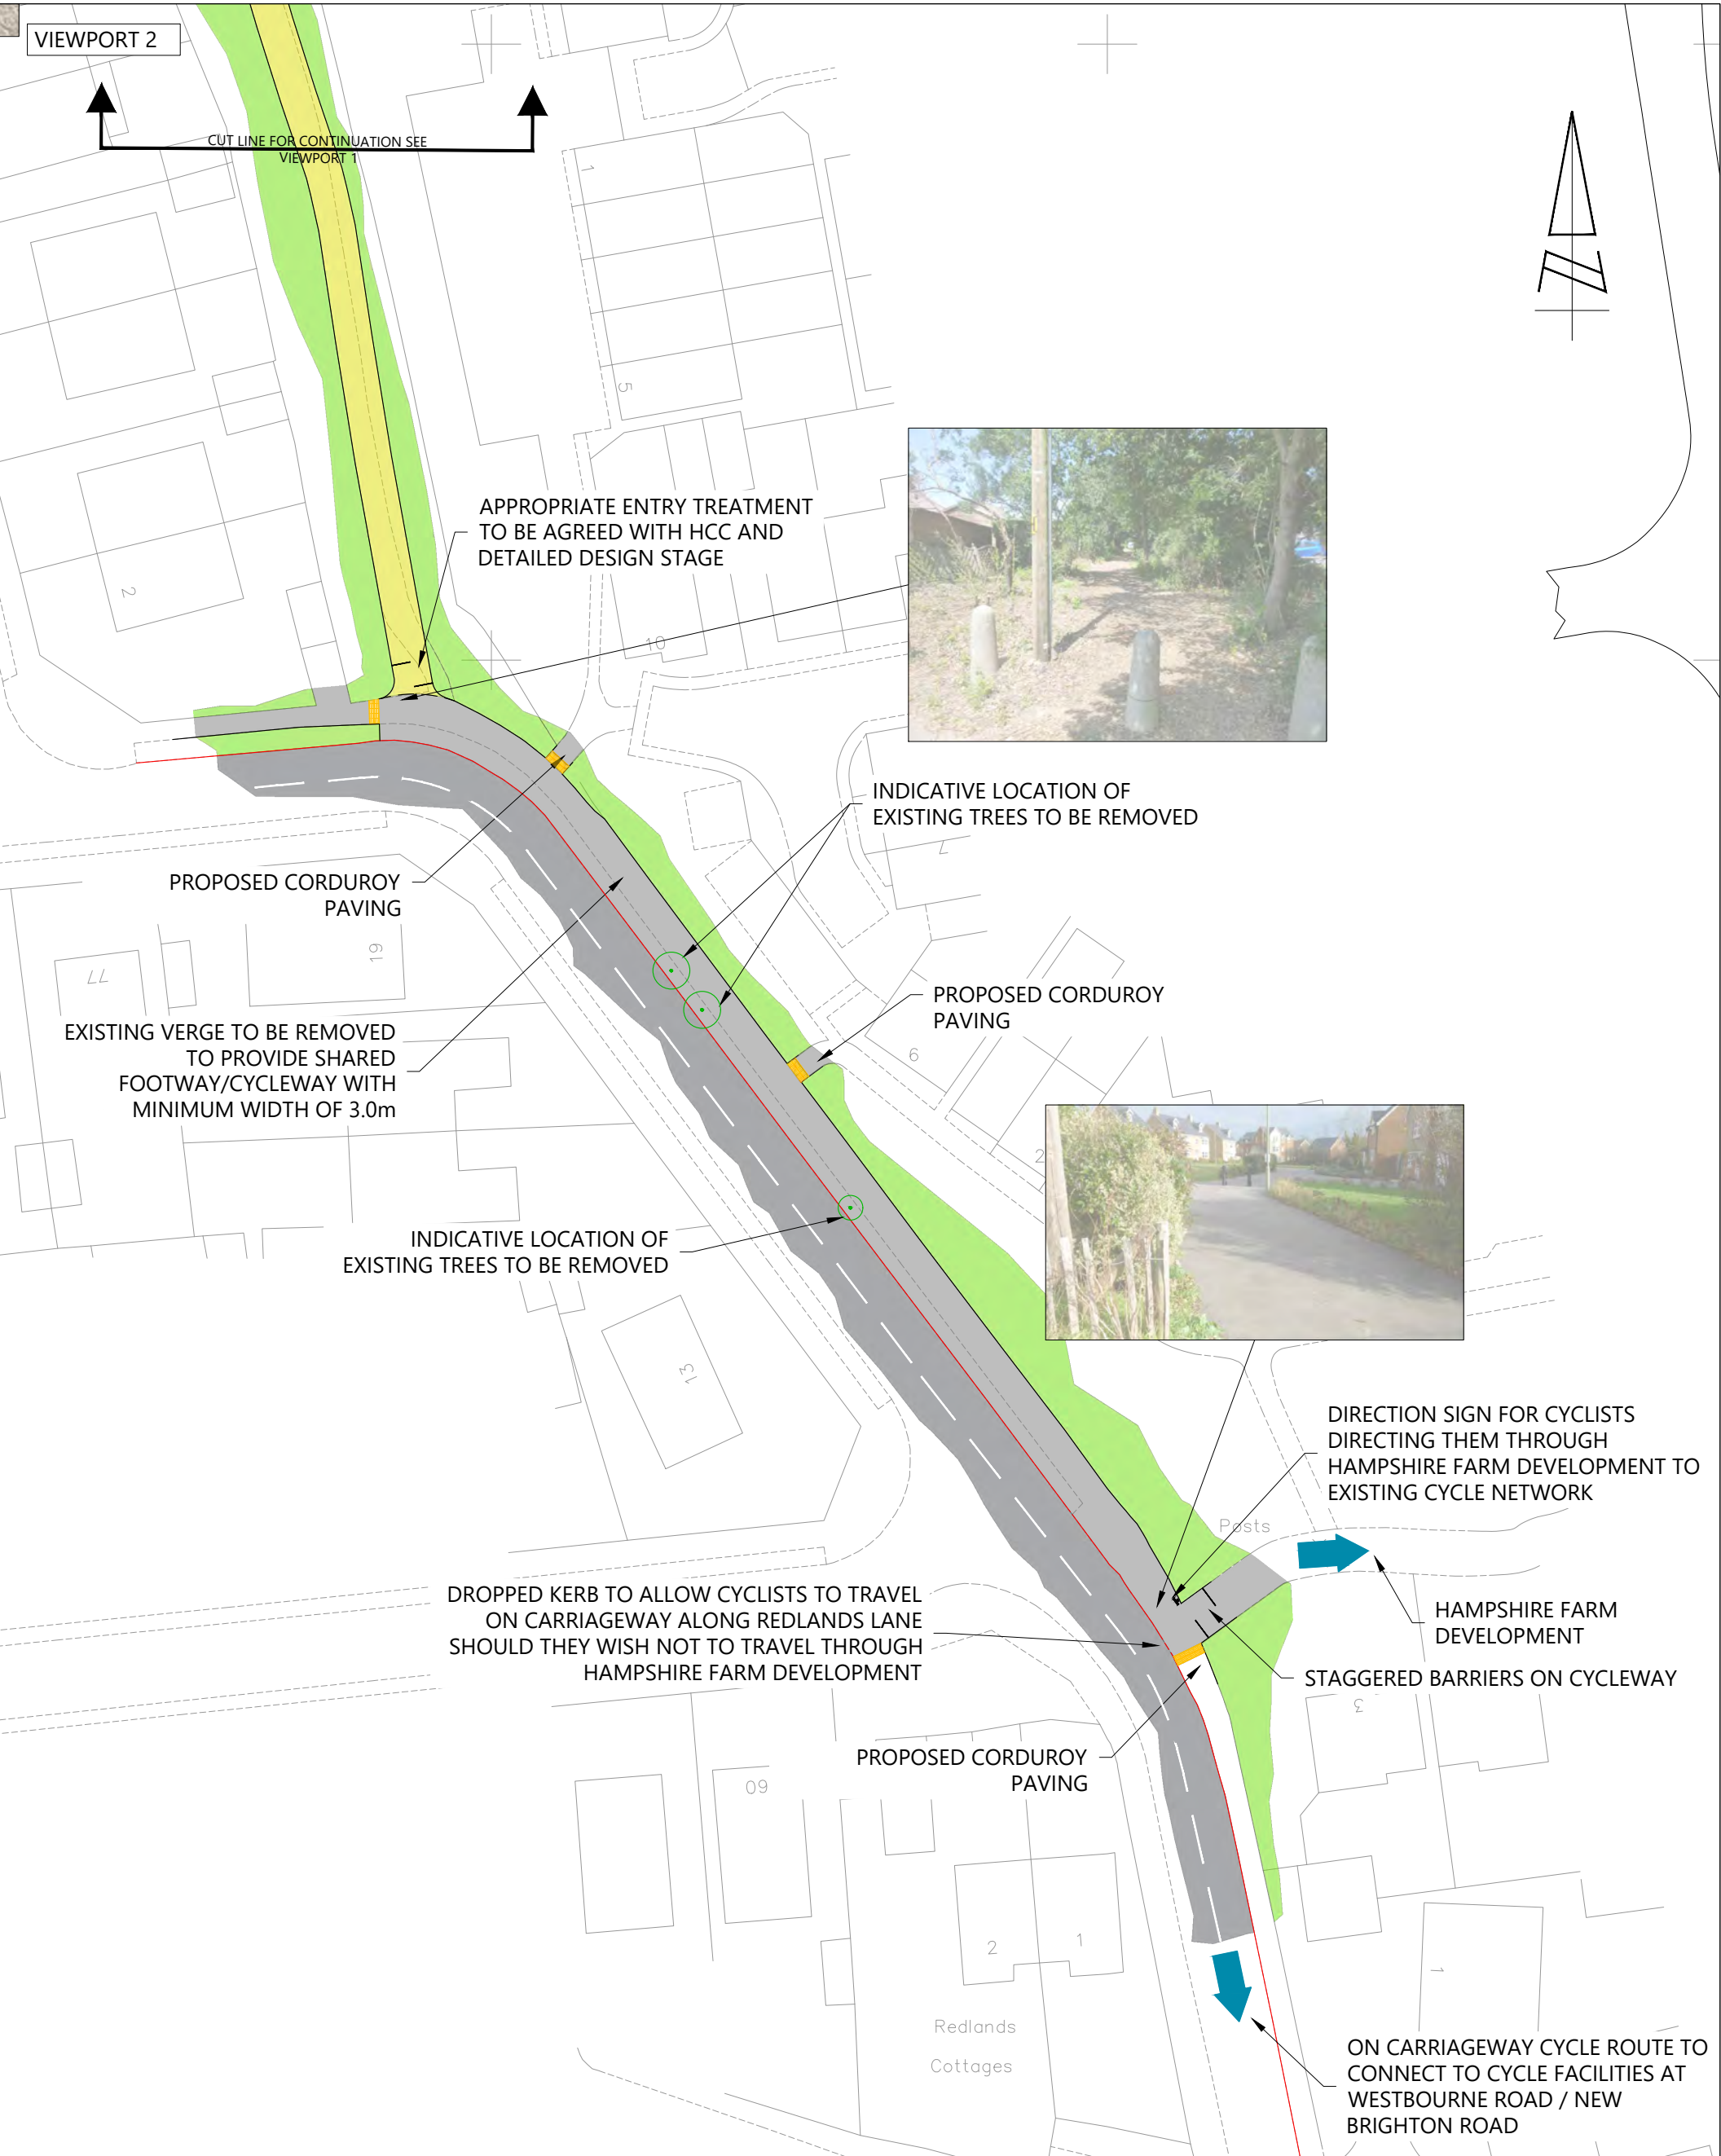

| |
|---|
| <div><p>Grove House, Lutyens Close, Chineham<br/>Basingstoke, Hampshire, RG24 8AG<br/>Tel: 01256 338640<br/>www.i-transport.co.uk</p></div> |                      |                   |                                                 |  |  |  |     |     |  | <table><tr><td colspan="2"></td><td colspan="2"></td><td colspan="2"></td><td colspan="2"></td><td colspan="2"></td></tr><tr><td>A</td><td>08.04.20</td><td>MC</td><td colspan="4">FOOTWAY CONNECTION UPATED ALONG LONG COPSE LANE</td><td>MC</td><td>SJ</td><td colspan="2"></td></tr><tr><td>REV</td><td>DATE</td><td>BY</td><td colspan="4">DESCRIPTION</td><td>CHK</td><td>APD</td><td colspan="2"></td></tr><tr><td colspan="9">STATUS:</td><td colspan="2"></td></tr><tr><td colspan="9">FOR INFORMATION</td><td colspan="2"></td></tr></table> |  |  |  |  |  |  |  |  |  |  |  |  |  |  |  |  |  |  |  | A | 08.04.20 | MC | FOOTWAY CONNECTION UPATED ALONG LONG COPSE LANE |  |  |  | MC | SJ |  |  | REV | DATE | BY | DESCRIPTION |  |  |  | CHK | APD |  |  | STATUS: |  |  |  |  |  |  |  |  |  |  | FOR INFORMATION |  |  |  |  |  |  |  |  |  |  | <table><tr><td colspan="10">TITLE:<br/>PROPOSED FOOTWAY/CYCLEWAY IMPROVEMENTS ALONG REDLANDS LANE</td></tr><tr><td colspan="10">PROJECT:<br/>LONG COPSE LANE, EMSWORTH</td><td colspan="10">CLIENT:<br/>LAND AND PARTNERS LTD</td></tr></table> |  |  |  |  |  |  |  |  |  | TITLE:<br>PROPOSED FOOTWAY/CYCLEWAY IMPROVEMENTS ALONG REDLANDS LANE |  |  |  |  |  |  |  |  |  | PROJECT:<br>LONG COPSE LANE, EMSWORTH |  |  |  |  |  |  |  |  |  | CLIENT:<br>LAND AND PARTNERS LTD |  |  |  |  |  |  |  |  |  | <table><tr><td>DRAWN:<br/>MC</td><td>CHECKED:<br/>SJ</td><td>APPROVED:<br/>SJ</td></tr><tr><td>PROJECT No:<br/>ITB13525</td><td>SCALE @ A2:<br/>1:500</td><td>DATE:<br/>30.08.19</td></tr><tr><td colspan="2">DRAWING No:<br/>ITB13525-GA-103</td><td>REV:<br/>A</td></tr></table> |  |  | DRAWN:<br>MC | CHECKED:<br>SJ | APPROVED:<br>SJ | PROJECT No:<br>ITB13525 | SCALE @ A2:<br>1:500 | DATE:<br>30.08.19 | DRAWING No:<br>ITB13525-GA-103 |  | REV:<br>A |
| |
| A   | 08.04.20             | MC                | FOOTWAY CONNECTION UPATED ALONG LONG COPSE LANE |  |  |  | MC  | SJ  | |
| REV   | DATE                 | BY                | DESCRIPTION                                     |  |  |  | CHK | APD | |
| STATUS:   | |
| FOR INFORMATION   | |
| TITLE:<br>PROPOSED FOOTWAY/CYCLEWAY IMPROVEMENTS ALONG REDLANDS LANE   | |
| PROJECT:<br>LONG COPSE LANE, EMSWORTH   |                      |                   |                                                 |  |  |  |     |     |  | CLIENT:<br>LAND AND PARTNERS LTD   | |
| DRAWN:<br>MC   | CHECKED:<br>SJ       | APPROVED:<br>SJ   | |
| PROJECT No:<br>ITB13525   | SCALE @ A2:<br>1:500 | DATE:<br>30.08.19 | |
| DRAWING No:<br>ITB13525-GA-103   |                      | REV:<br>A         | |

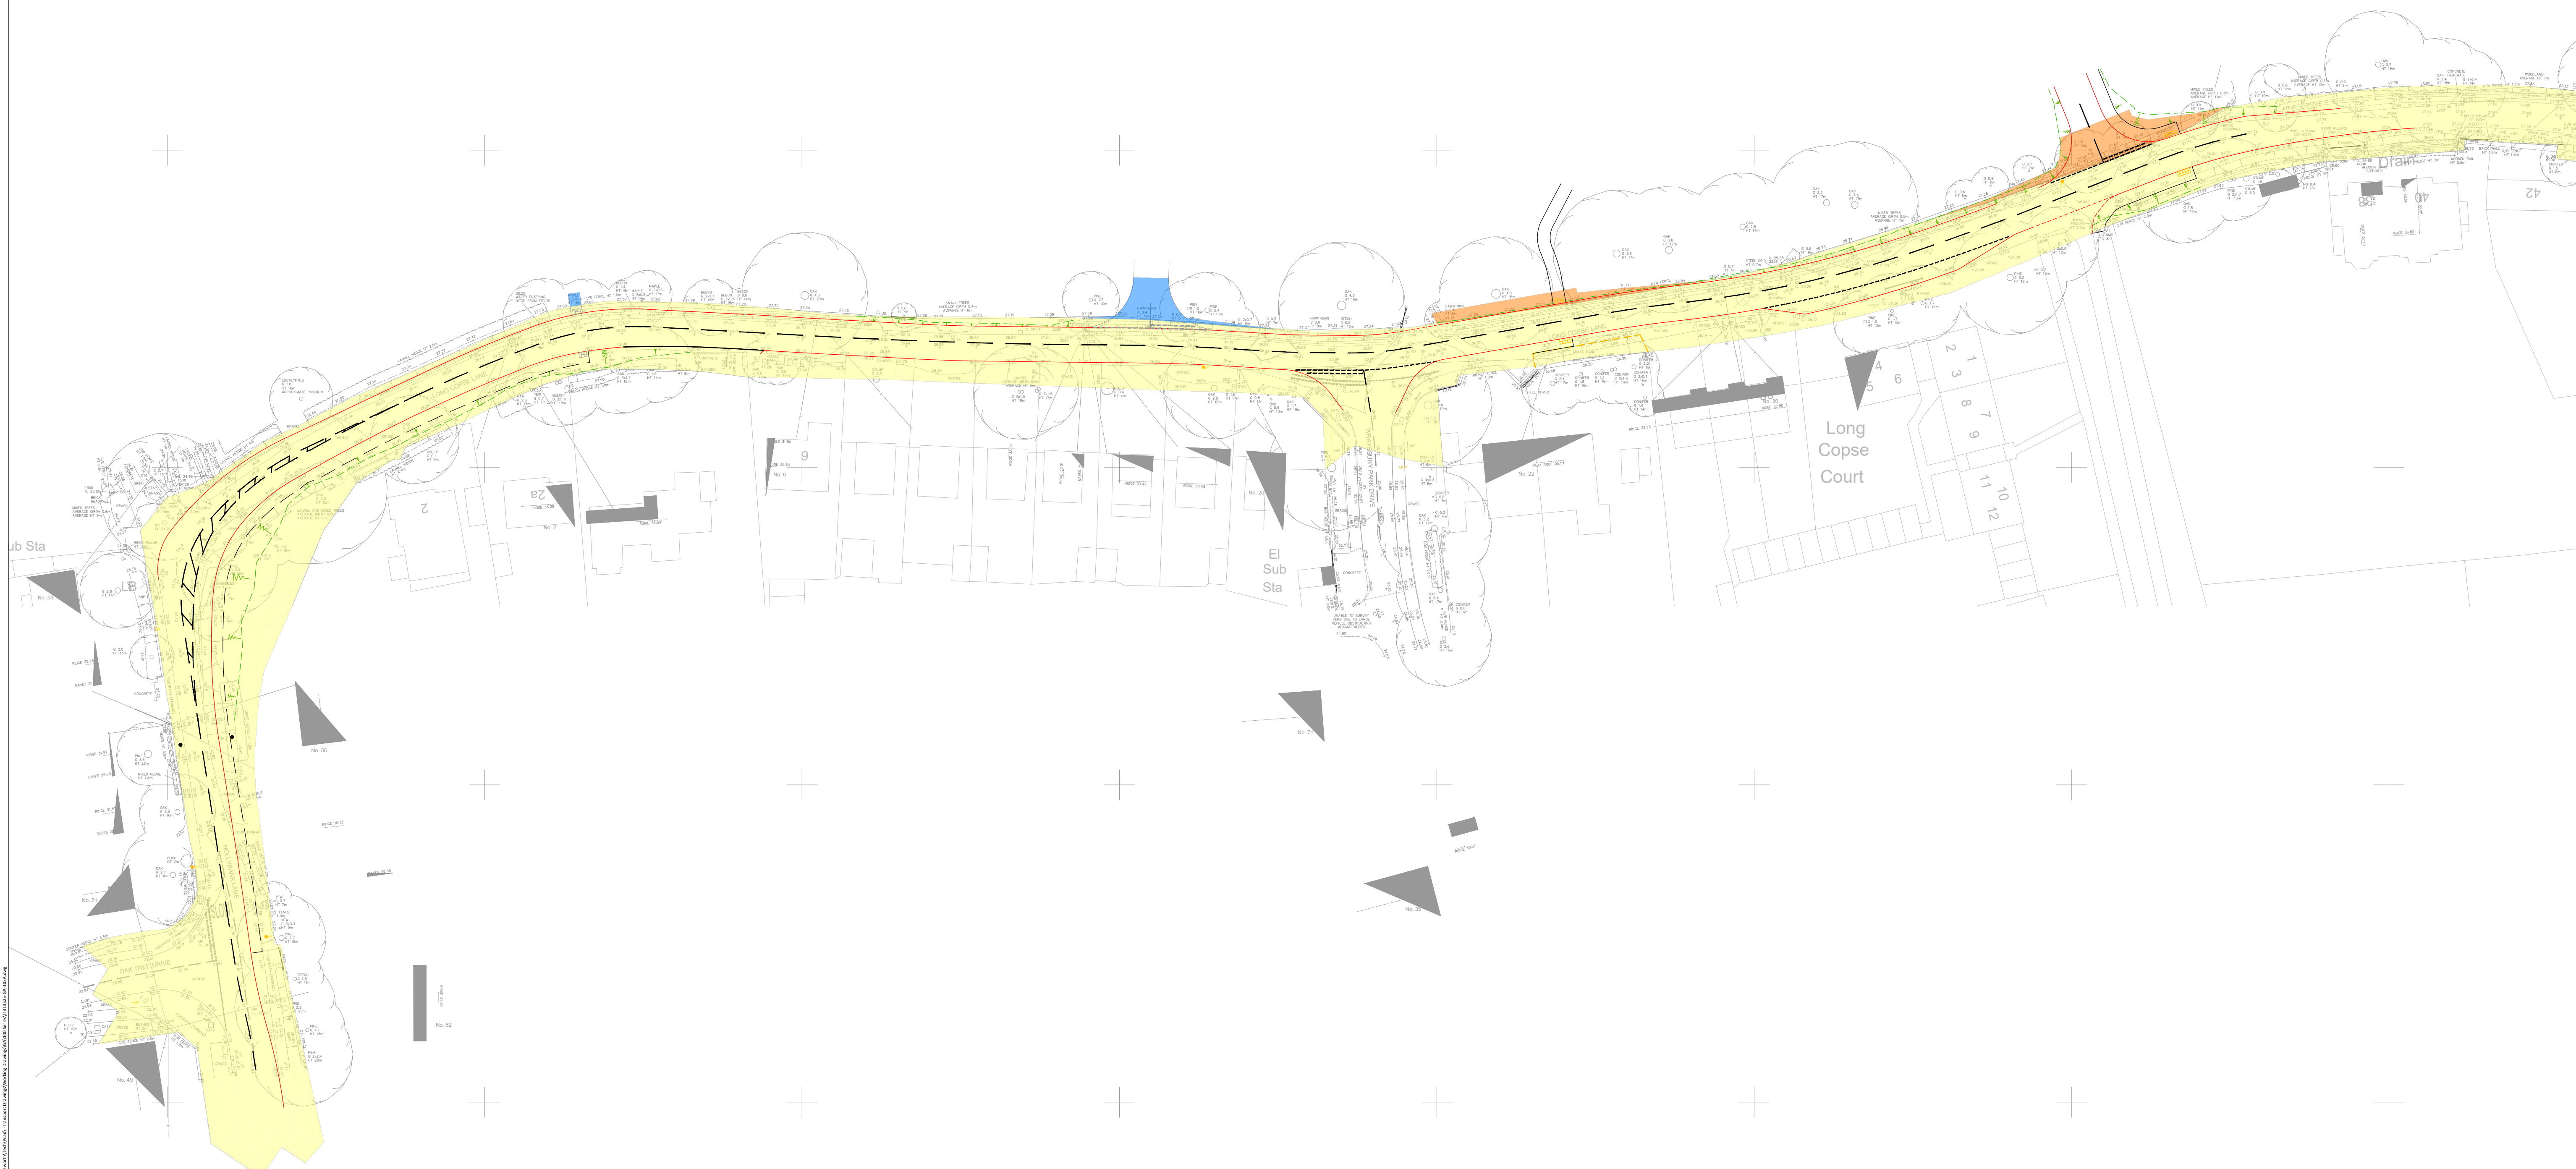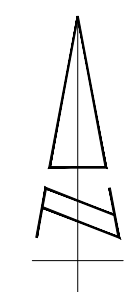

Grove House, Lutyens Close, Chineham  
Basingstoke, Hampshire, RG24 8AG  
www.i-transport.co.uk

Tel: 01256 338640

DO NOT SCALE FROM THIS DRAWING

REPRODUCED FROM THE ORDNANCE SURVEY  
MAP WITH THE PERMISSION OF THE  
CONTROLLER OF HER MAJESTY'S STATIONERY  
OFFICE. LICENCE No. 100044286.  
© CROWN COPYRIGHT RESERVED.

DRAWING ISSUED FOR FEASIBILITY CONSIDERATION AND PLANNING PURPOSES ONLY.  
DRAWING NOT TO BE USED FOR CONSTRUCTION. I-TRANSPORT LLP ACCEPT NO RESPONSIBILITY  
FOR ERRORS MADE BY OTHERS IN SCALED FROM THIS DRAWING. MEASUREMENTS SHOULD BE  
TAKEN FROM FIGURED DIMENSIONS ONLY. CDM REQUIREMENTS CONSIDERED AT FEASIBILITY  
STAGE ONLY. FURTHER CONSIDERATION REQUIRED BY DETAILED DESIGN TEAM.

KEY:

- HIGHWAY BOUNDARY
- DEVELOPMENT LAND TO BE DEDICATED  
AS HIGHWAY - EASTERN PART OF SITE
- DEVELOPMENT LAND TO BE DEDICATED  
AS HIGHWAY - WESTERN PART OF SITE

| REV    | DATE     | BY | DESCRIPTION     | CHK | APP |
|--------|----------|----|-----------------|-----|-----|
| A      | 02.06.21 | JD | KEY AMENDED     |     |     |
| STATUS |          |    | FOR INFORMATION |     |     |

| TITLE                     | CLIENT                |
|---------------------------|-----------------------|
| LAND PLAN                 |                       |
| PROJECT:                  | LAND AND PARTNERS LTD |
| LONG COPSE LANE, EMSWORTH |                       |

|             |                 |             |       |          |          |
|-------------|-----------------|-------------|-------|----------|----------|
| DRAWN       | MC              | CHECKED     | MC    | APPROVED | SJ       |
| PROJECT No: | ITB13525        | SCALE @ A1: | 1:500 | DATE:    | 08.04.20 |
| DRAWING No: | ITB13525-GA-105 |             |       |          | REV      |
|             |                 |             |       |          | A        |