

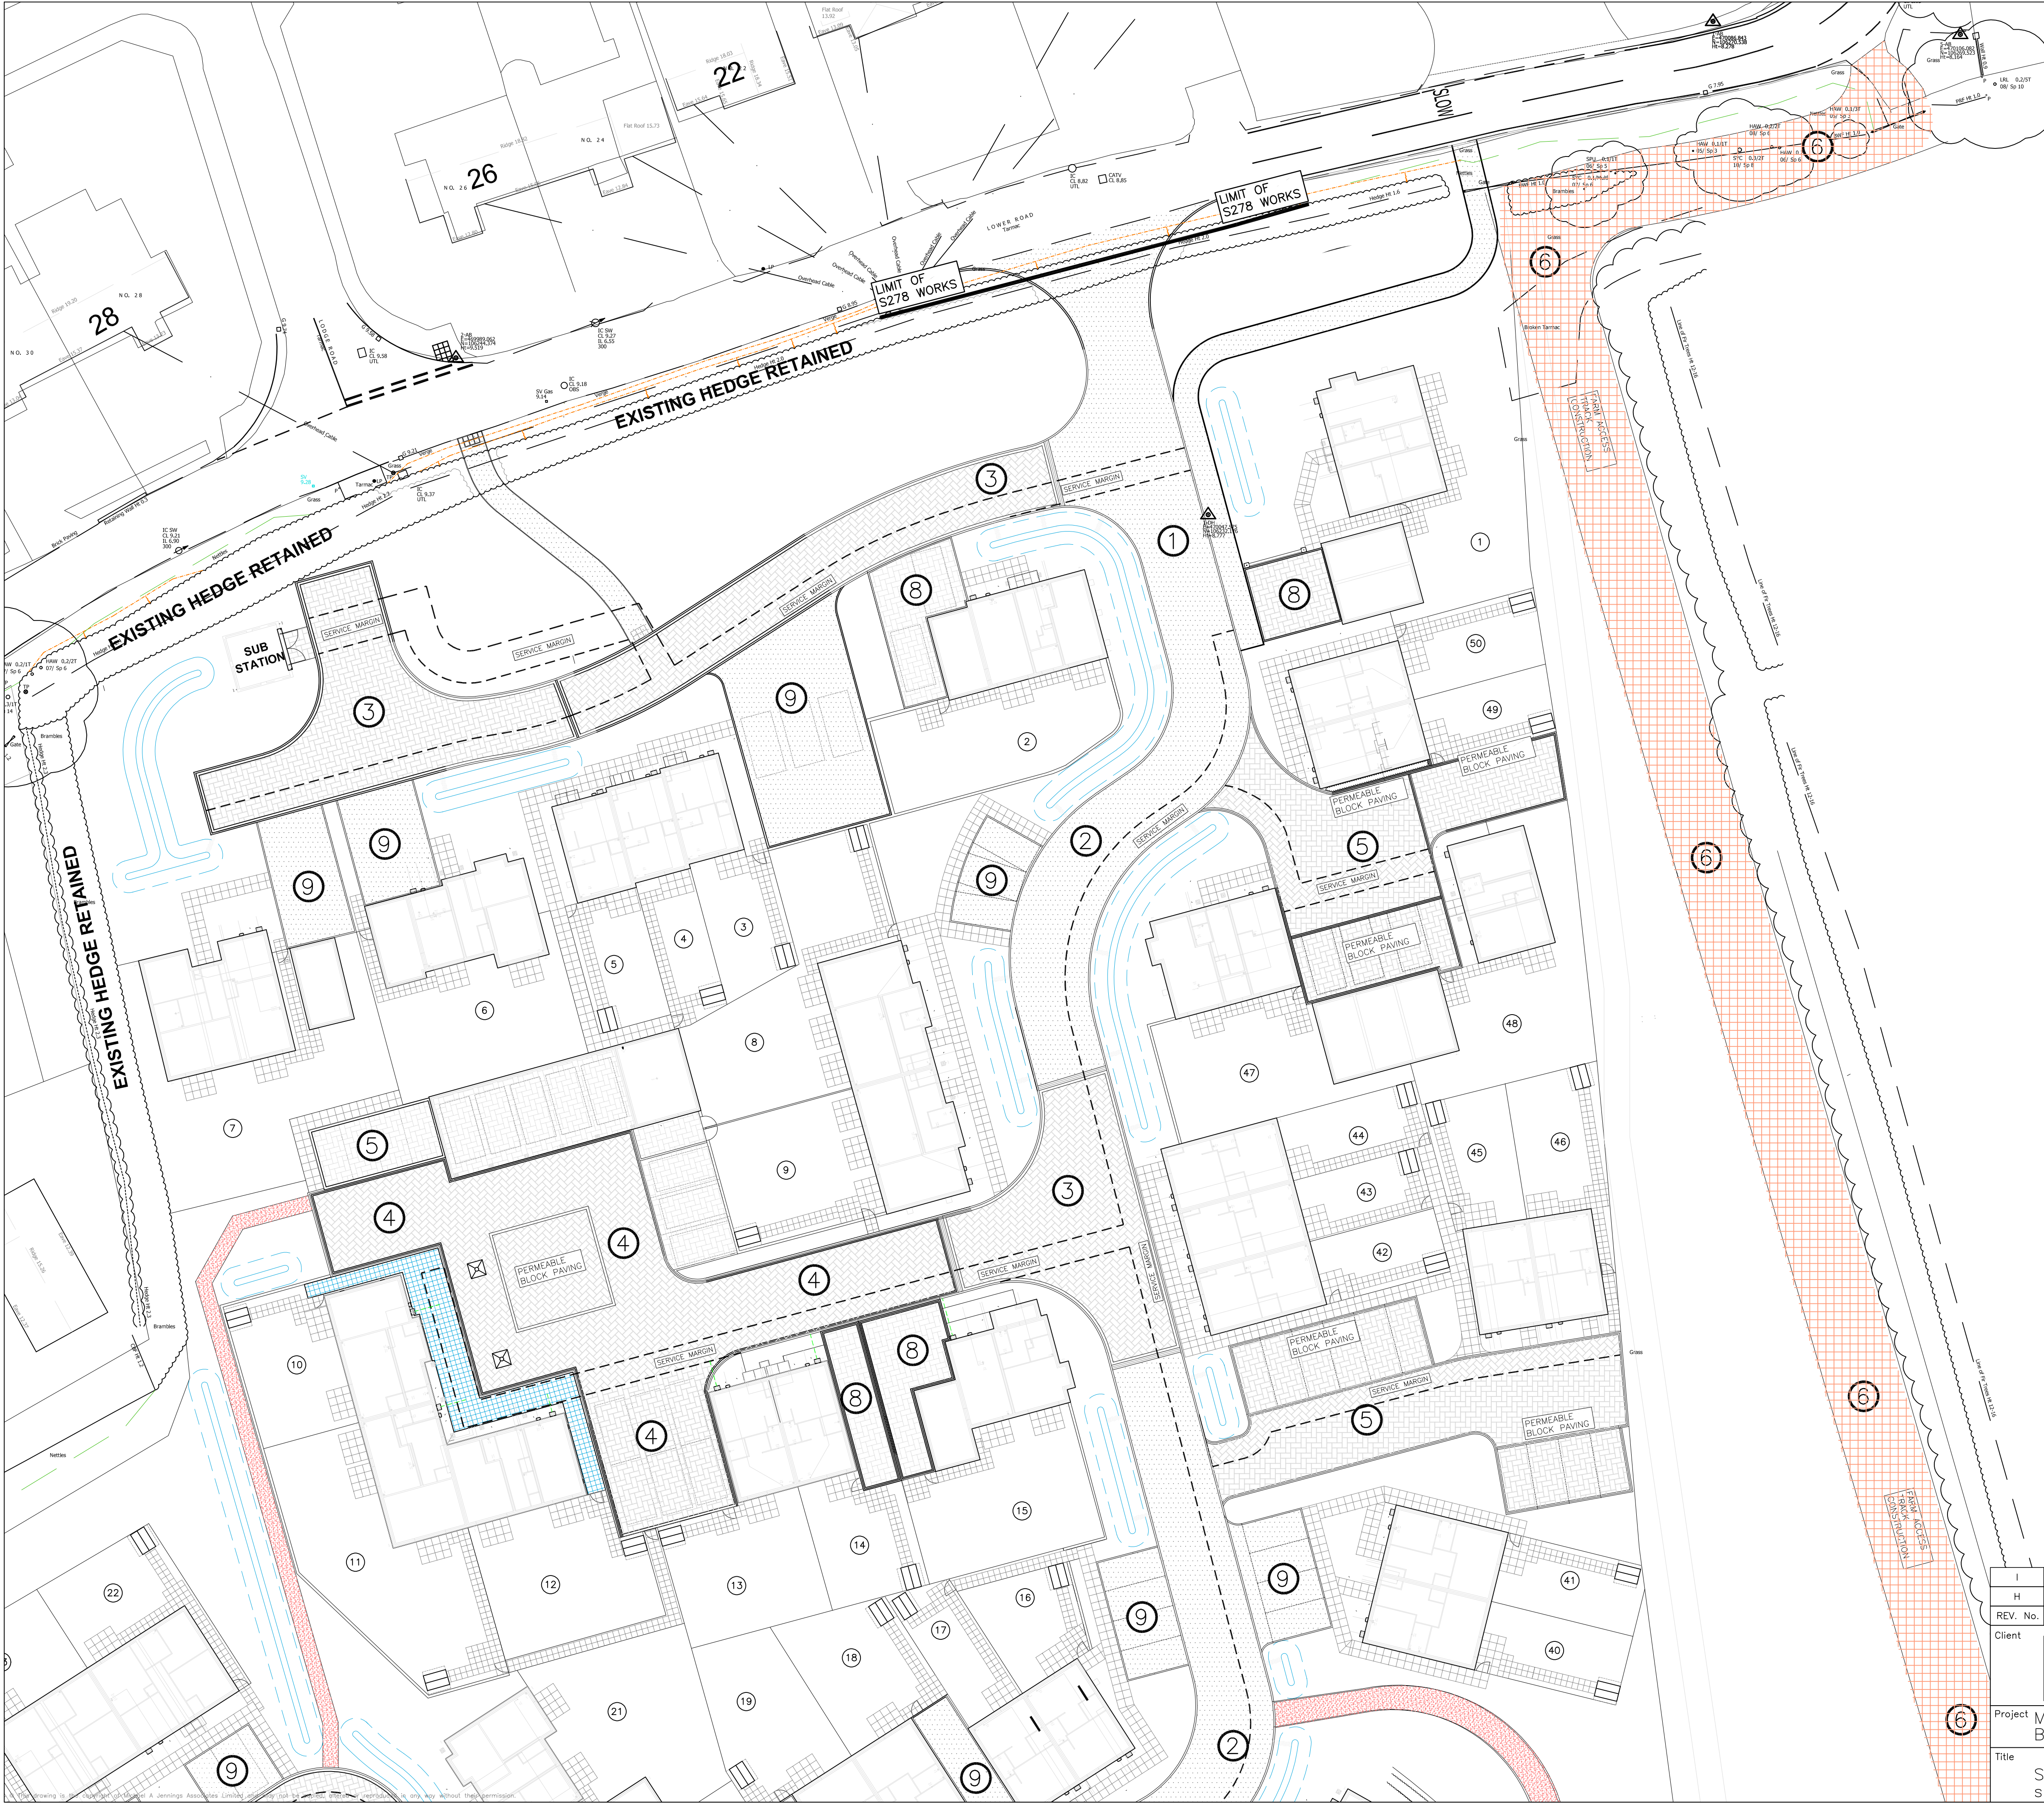
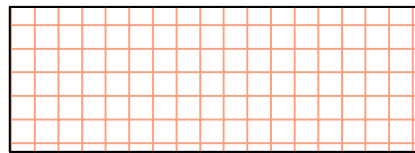
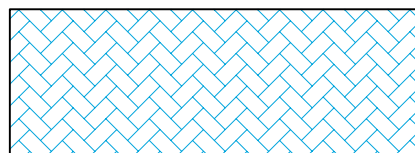
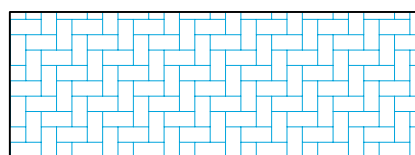
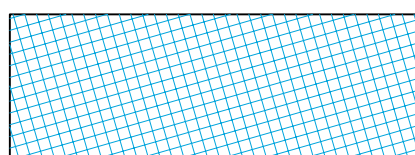
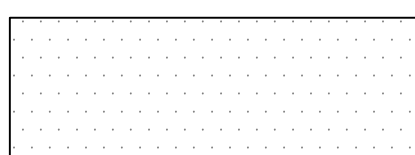
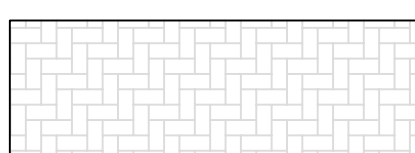
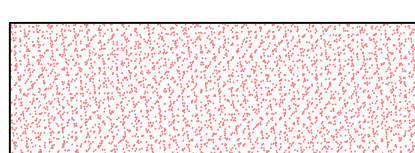


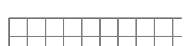

SURFACING KEY

- Farm access construction
- 45° Herringbone Permeable Block Paving
- 90° Herringbone Permeable Block Paving
- Basket Weave Permeable Block Paving
- Macadam Impermeable Surfacing
- 45° Herringbone Impermeable Block Paving
- 90° Herringbone Impermeable Block Paving
- Timber edged dressed gravel path with hoggin base
- Refer to drawings 5992:20 and 5992:25 & 5992:26 for respective road construction details
- 1.2m wide access path to front door
- 0.9m wide side path
- 2.4 x 1.8m rear patio
- Tree grille

*For material details and specification refer to Bargate Homes External Materials Schedule

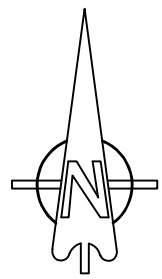

CONSTRUCTION

I	04.08.21	Drawing amended, updated to construction	KTG
H	23.03.21	Sheds and path, threshold drain and tree grilles added	KTG
REV. No.	DATE	DESCRIPTION	INITIALS
Client			
Project		Manor Farm Bedhampton	
Title		Surfacing layout sht 1 of 3	
Scale		1:250@A1	Date Mar'20
Checked			Drawn KTG
Drawing No.			5992:40
Rev			I