


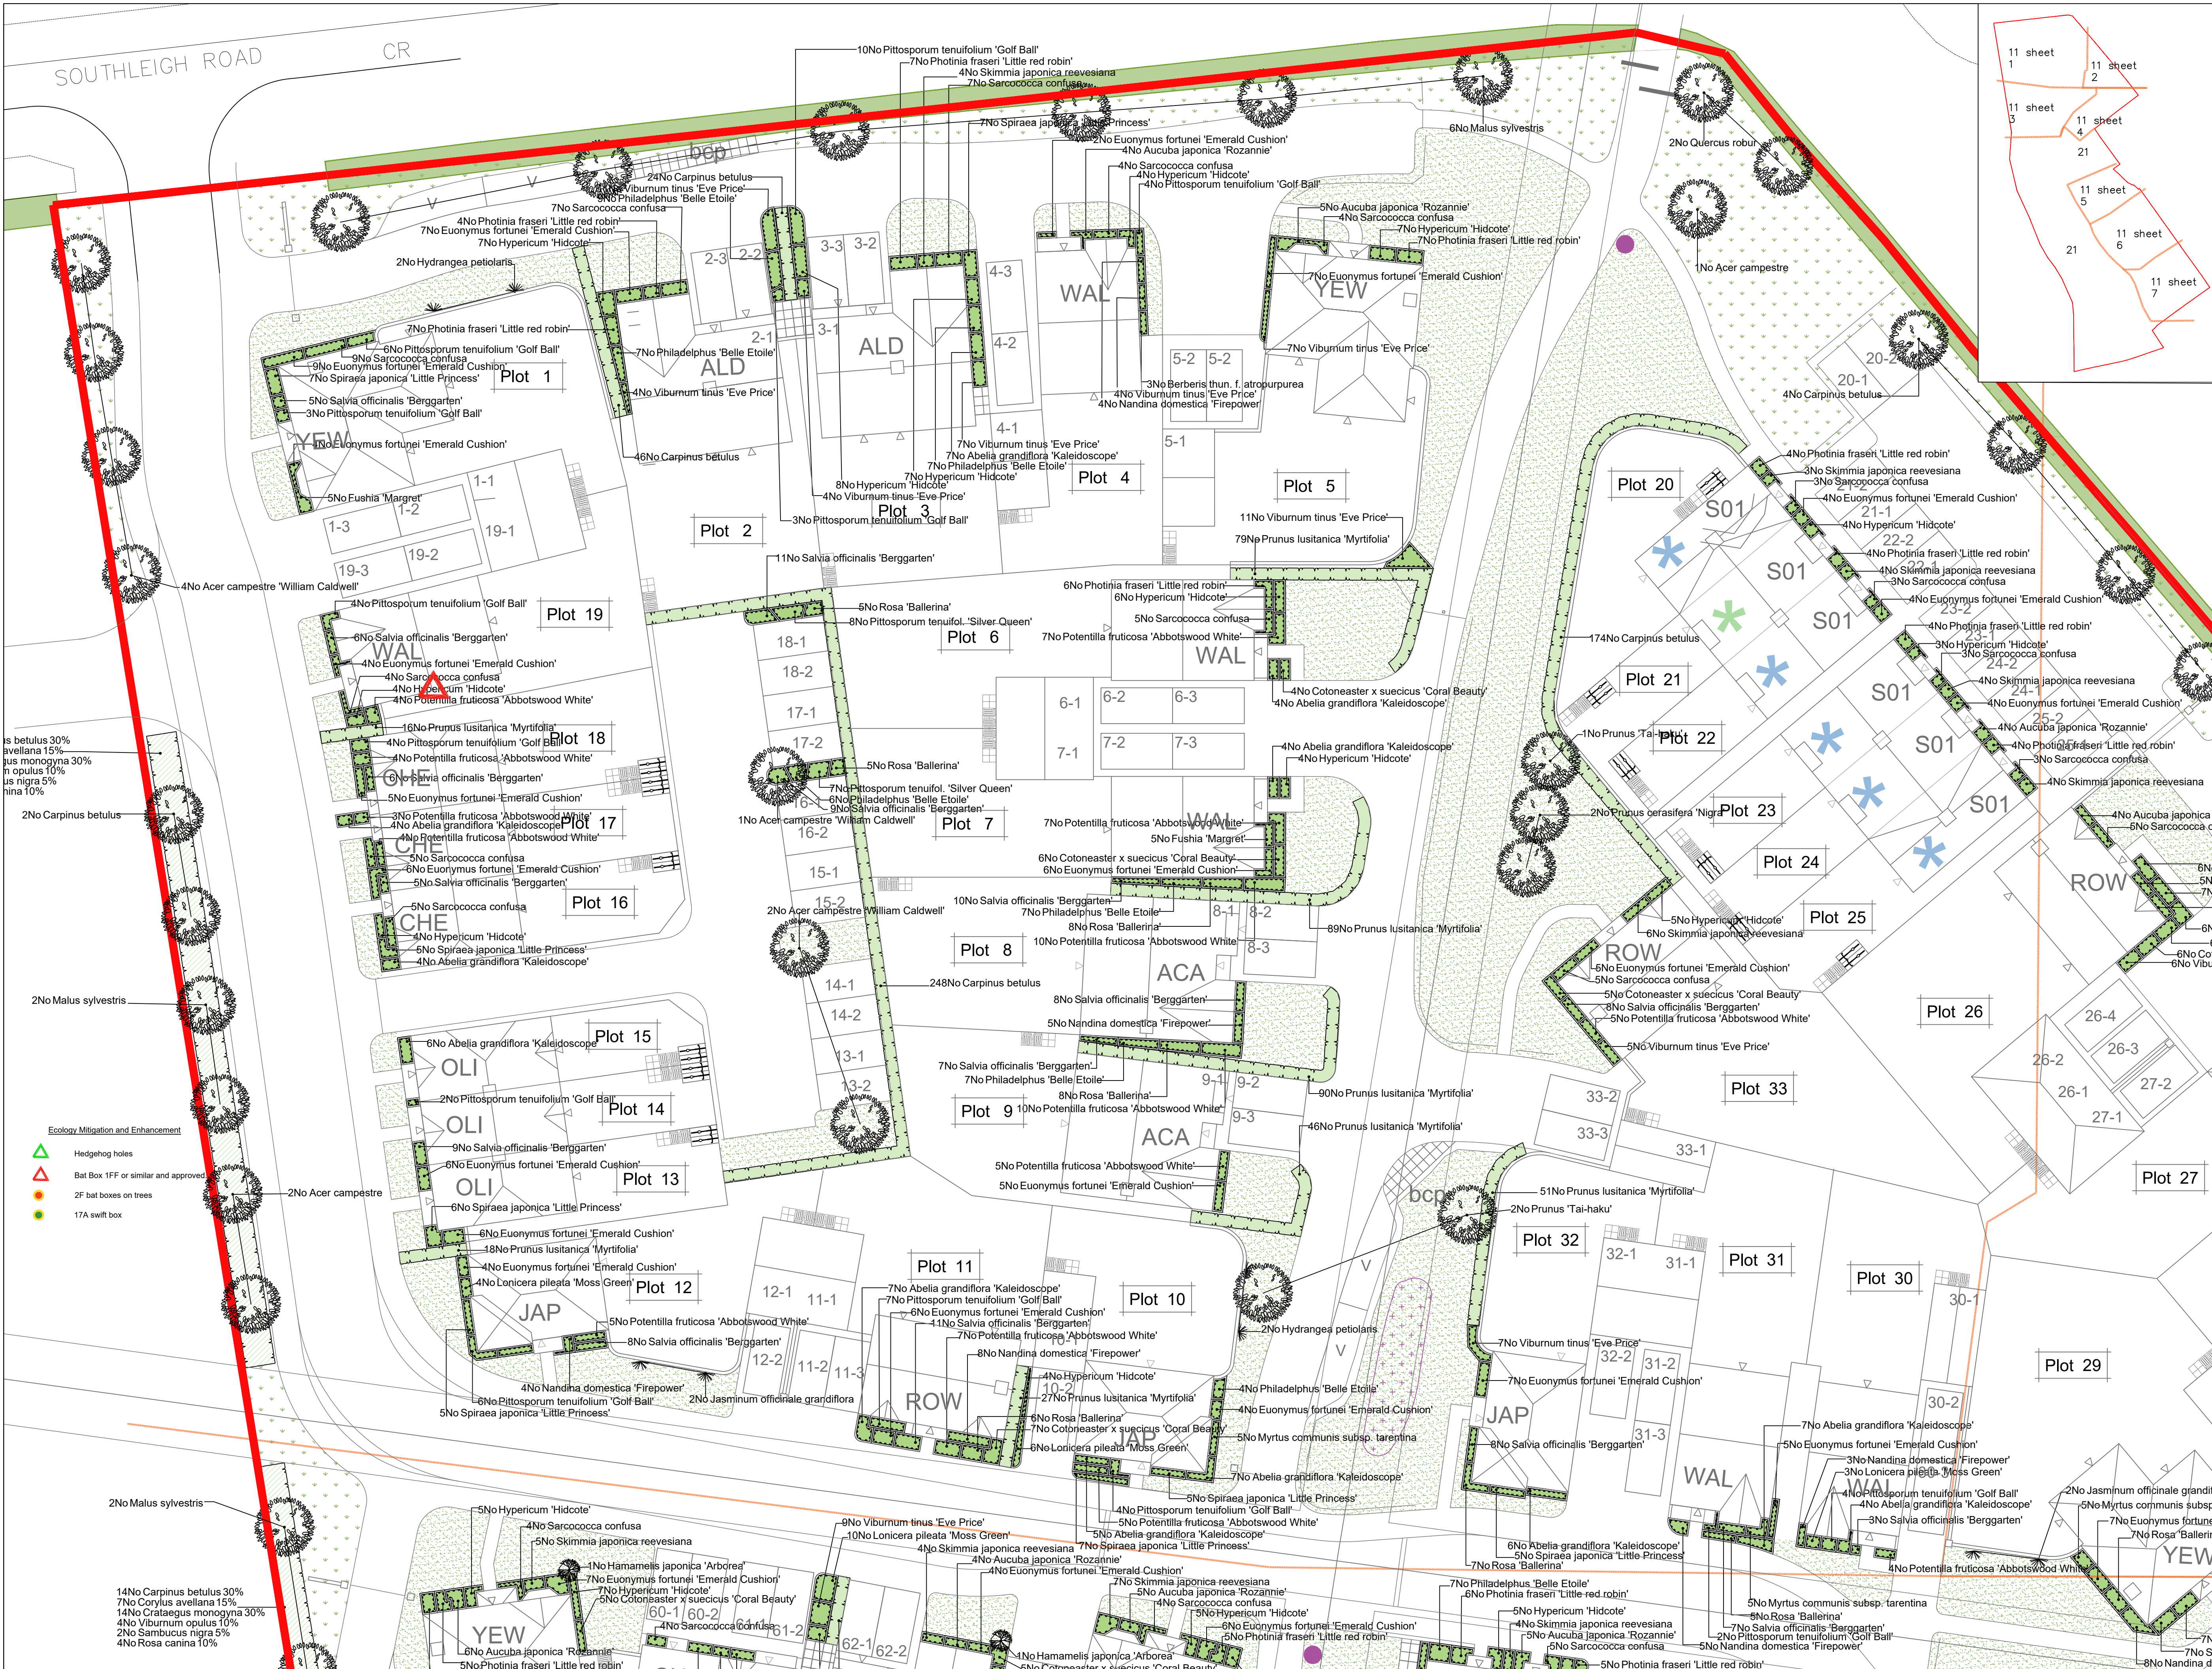

SPECIFICATION
All works generally, to comply with the written Soft Landscape Specification.

NOTE: DO NOT SCALE FROM DRAWING

Legend

- Existing trees to be retained and protected during construction
- Proposed tree planting within soft landscape. See detail on sheet 4
- Proposed specimen shrub planting to receive short angular staking on half standards with expandable tree ties. Irrigation tubing to root system of *Amelanchier*, *Laurus* and *Osmanthus* specimens as required
- Proposed climbing plants to be trained up adjacent wall/fence/pergola with galvanised wires and hook set 250mm apart with support canes removed prior to planting
- Proposed *Carpinus* (hombbeam) hedge planting to be planted in a double staggered row 300mm apart and at 500mm centres in each row. To be maintained at 1m height
- Proposed mixed native hedge planting to be planted in a double staggered row 300mm apart and at 500mm centres in each row. To be maintained at 1m height and 1.5m height adjacent to site boundaries
- Proposed shrub planting to receive 75mm bark mulch after planting operations
- Proposed decorative mix shrub planting to be planted in groups of 5-7no. of each species and as above
- Proposed grass areas to receive good quality amenity grass turves laid in line with good horticultural practices
- Proposed grassland areas, to be seeded with EM grass seed mix as supplied by Emorsgate and sown at 5 grams per msq, or similar and approved
- Tree root barrier, ReRoot 1000 from GreenBlue Urban or similar
- Proposed narrow areas of angular shippings for top dressing. Laid over a weed proof membrane.
- Proposed area to be planted with a bulb mix of fritillaria, galanthus, narcissus, allium
- Cycle route signage bollard indicating shared footpath and cycle route
- Cut lines

Planting Schedule on Sheet 2

E	02.06.21	Eco mitigation updated	JH
D	21.8.18	Comments	LS
C	7.8.17	Revised planting	LS
B	4.8.17	Updated Layout	LS
A	7.7.17	Updated Layout	LS
Rev	Date	Details	Drawn

ACD ENVIRONMENTAL

HEAD OFFICE
Rodbourne Rail Business Centre, Grange Lane,
Malmesbury, SN16 0ES
Tel: 01666 825646

Courtyard House, Mill Lane, Codrington, GU7 1EY
Tel: 01483 425714

Suite 6, Crescent House, Yonge Close, Eastleigh, SO50 9SX
Tel: 02382 026300

9 Brownlow Road, Cambridge, CB4 3NG
Tel: 07825 868654

email: mail@acdenv.co.uk
www.acdenvironmental.co.uk

Bellway

scheme: Horndean Road
Emsworth
client: Bellway Wessex
drawing: Landscape Proposals
date: March 2017
scale: 1:200@A1
drawing no: BELL21129 11 E Sheet 1
drawn: LS checked: AE

Copyright of ACD Environmental Ltd. All rights reserved in Chapter IV of the Copyright, Designs and Patents Act 1988 have been generally asserted. 2011. Copyright of this plan remains with ACD until all fees have been paid in full.

Planting Schedule

Trees	Species Name	Girth	Height	Density	Specification	No.
	Amelanchier arborea 'Robin Hill'	60-80cm	Counted	C		1
	Hamamelis japonica 'Arborea'	60-80cm	Counted	C		6
	Crataegus monogyna	100-125cm	1Ctr	Transplant		26
	Prunus cerasifera 'Nigra'	12-14cm 350-425cm	Counted	Heavy Standard	Clear Stem min. 200	RB13
	Sorbus aria	12-14cm 350-425cm	Counted	Heavy Standard	Clear Stem min. 200	RB6
	Crataegus prunifolia	12-14cm 350-425cm	Counted	Heavy Standard	Clear Stem min. 200	RB4
	Prunus 'Tai-haku'	12-14cm 350-425cm	Counted	Heavy Standard	Clear Stem min. 200	RB9
	Acer campestre 'William Caldwell'	12-14cm 350-425cm	Counted	Heavy Standard	Clear Stem min. 200	RB11
	Malus sylvestris	12-14cm 350-425cm	Counted	Heavy Standard	Clear Stem min. 200	RB13
	Acer campestre	12-14cm 350-425cm	Counted	Heavy Standard	Clear Stem min. 200	RB6
	Carpinus betulus	12-14cm 350-425cm	Counted	Heavy Standard	Clear Stem min. 200	RB13
	Quercus robur	12-14cm 350-425cm	Counted	Heavy Standard	Clear Stem min. 200	RB2
	Sorbus aria	12-14cm 350-425cm	Counted	Heavy Standard	Clear Stem min. 200	RB6
	Tilia cordata 'Green Spire'	12-14cm 400-450cm	Counted	Heavy Standard	Clear Stem min. 200	RB3
	Tilia cordata	12-14cm 400-450cm	Counted	Heavy Standard	Clear Stem min. 200	RB7
	Acer campestre 'William Caldwell'	12-14cm 400-450cm	Counted	Heavy Standard	Clear Stem min. 200	RB5

Shrubs						
Species Name	Height	Pot Size	Specification	Density	No.	
Abelia grandiflora 'Kaleidoscope'	30-40cm	5L	Bushy	4/m²	226	
Aucuba japonica 'Rozannie'	40-60cm	5-7.5L	Bushy	4/m²	186	
Berberis thun. f. atropurpurea	40-60cm	5L	Branched	4/m²	68	
Camellia williamsii 'China Clay'	40-60cm	5-7.5L	Bushy	4/m²	21	
Carpinus betulus	60-80cm	6L	Branched	1Ctr	26	
Cornus sanguinea	40-60cm	3L	Bushy	C	1Ctr	18
Corylus avellana	60-80cm	5L	Branched	1Ctr	13	
Corylus avellana	40-60cm	2L	Bushy	C	1Ctr	18
Cotoneaster x suecicus 'Coral Beauty'	30-40cm	5L	Bushy	4/m²	140	
Euonymus fortunei 'Emerald Cushion'	30-40cm	5-7.5L	Bushy	4/m²	427	
Fuchsia 'Margret'	30-40cm	3L	Bushy	4/m²	47	
Hypericum 'Hidcote'	40-60cm	5-7.5L	Bushy	4/m²	255	
Hypericum calycinum	30-40cm	5L	Bushy	4/m²	10	
Juniperus virginiana 'Grey Owl'	40-60cm	5-7.5L	Bushy	4/m²	45	
Leucothoe walteri	40-60cm	5-7.5L	Bushy	4/m²	138	
Ligustrum vulgare	40-60cm	3L	Bushy	C	1Ctr	57
Lonicera pileata 'Moss Green'	40-60cm	5-7.5L	Bushy	4/m²	88	
Myrtus communis subsp. tarentina	30-40cm	6L	Bushy	4/m²	51	
Nandina domestica 'Firepower'	40-60cm	5-7.5L	Bushy	4/m²	151	
Philadelphus 'Belle Etoile'	40-60cm	5-7.5L	Bushy	4/m²	127	
Photinia fraseri 'Little red robin'	40-60cm	5-7.5L	Bushy	4/m²	166	
Pittosporum tenuifolium 'Silver Queen'	40-60cm	5-7.5L	Bushy	4/m²	15	
Pittosporum tenuifolium 'Golf Ball'	40-60cm	5-7.5L	Bushy	4/m²	288	
Potentilla fruticosa 'Abbotswood White'	30-40cm	5L	Bushy	4/m²	224	
Pyracantha 'Red Column'	40-60cm	6L	Branched	4/m²	8	
Pyracantha 'Red Cushion'	40-60cm	6L	Branched	4/m²	11	
Rosa 'Ballarina'	40-60cm	5-7.5L	Bushy	4/m²	128	
Rosa canina	60-80cm	6L	Branched	1Ctr	8	
Salvia officinalis 'Berggarten'	40-60cm	3L	Bushy	6/m²	296	
Sambucus nigra	60-80cm	5L	Bushy	1Ctr	4	
Sarcococca confusa	40-60cm	5-7.5L	Bushy	4/m²	288	
Skimmia japonica reevesiana	40-60cm	5-7.5L	Bushy	4/m²	332	
Spiraea japonica 'Little Princess'	40-60cm	5-7.5L	Bushy	4/m²	81	
Viburnum bodnantense 'Dawn'	60-100cm	15-20L	Branched	C	Counted	3
Viburnum tinus	60-80cm	6L	Branched	1Ctr	8	
Viburnum opulus 'Compactum'	40-60cm	5L	Branched	4/m²	18	
Viburnum tinus 'Eve Price'	40-60cm	5L	Branched	4/m²	113	

Hedge	Species Name	Height	Pot Size	Specification	Density	No.
	Carpinus betulus	60-80cm	6L	Branched	0.5Ctr Double Staggered at 0.4m offset	1279
	Ilex crenata	40-60cm	5L	Bushy	0.5Ctr Double Staggered at 0.3m offset	234
	Prunus lusitanica 'Myrtifolia'	40-60cm	5L	Bushy	0.5Ctr Double Staggered at 0.4m offset	662

Climbers	Species Name	Height	Pot Size	Specification	Density	No.
	Hydrangea petiolaris	100-150cm	10L	Several Shoots .5 brks .3xCaned	Counted	6
	Jasminum officinale grandiflora	100-150cm	10L	Several Shoots .5 brks .3xCaned	Counted	10
	Rosa 'Emily Grey'	100-150cm	10L	Several Shoots .5 brks .3xCaned	Counted	3

Ecology Mitigation and Enhancement

- Hedgehog holes
- Bat Box 1FF or similar and approved.
- 2F bat boxes on trees
- 17A swift box

SPECIFICATION
All works generally, to comply with the written Soft Landscape Specification.

NOTE: DO NOT SCALE FROM DRAWING

Legend

- Existing trees to be retained and protected during construction
- Proposed tree planting within soft landscape. See detail on sheet 4
- Proposed specimen shrub planting to receive short angular staking on half standards with expandable tree ties. Irrigation tubing to root system of *Amelanchier*, *Laurus* and *Osmanthus* specimens as required
- Proposed climbing plants to be trained up adjacent wall/fence/pergola with galvanised wires and hook set 250mm apart with support canes removed prior to planting
- Proposed *Carpinus* (hornbeam) hedge planting to be planted in a double staggered row 300mm apart and at 500mm centres in each row. To be maintained at 1m height
- Proposed mixed native hedge planting to be planted in a double staggered row 300mm apart and at 500mm centres in each row. To be maintained at 1m height and 1.5m height adjacent to site boundaries
- Proposed shrub planting to receive 75mm bark mulch after planting operations
- Proposed decorative mix shrub planting to be planted in groups of 5-7no. of each species and as above
- Proposed grass areas to receive good quality amenity grass turves laid in line with good horticultural practices
- Proposed grassland areas, to be seeded with EM grass seed mix as supplied by Emorsgate and sown at 5 grams per msq, or similar and approved
- Tree root barrier, ReRoot 1000 from GreenBlue Urban or similar
- Proposed narrow areas of angular shippings for top dressing. Laid over a weed proof membrane.
- Proposed area to be planted with a bulb mix of fritillaria, galanthus, narcissus, allium
- Cycle route signage bollard indicating shared footpath and cycle route
- Cut lines

Planting Schedule on Sheet 2

Rev	Date	Details	Drawn
E	02.06.21	Eco mitigation updated	JH
D	21.8.18	Comments	LS
C	7.8.17	Revised planting	LS
B	4.8.17	Updated Layout	LS
A	7.7.17	Updated Layout	LS



HEAD OFFICE
Rodbourne Rail Business Centre, Grange Lane,
Malmesbury, SN16 0ES
Tel: 01666 825646

Courtyard House, Mill Lane, Codralling, GU7 1EY
Tel: 01483 425714

Suite 6, Crescent House, Yonge Close, Eastleigh, SO50 9SX
Tel: 02382 026300


9 Brownlow Road, Cambridge, CB4 3NG
Tel: 07825 868654

email: mail@acdenv.co.uk
www.acdenvironmental.co.uk



scheme: Horndean Road
Emsworth
client: Bellway Wessex
drawing: Landscape Proposals
date: March 2017
scale: 1:200@A1
drawing no: BELL21129 11E - sheet 2
drawn: LS checked: AE

Copyright of ACD Environmental Ltd. All rights described in Chapter IV of the Copyright, Designs and Patents Act 1988 have been generally asserted. 2011. Copyright of this plan remains with ACD until all fees have been paid in full.

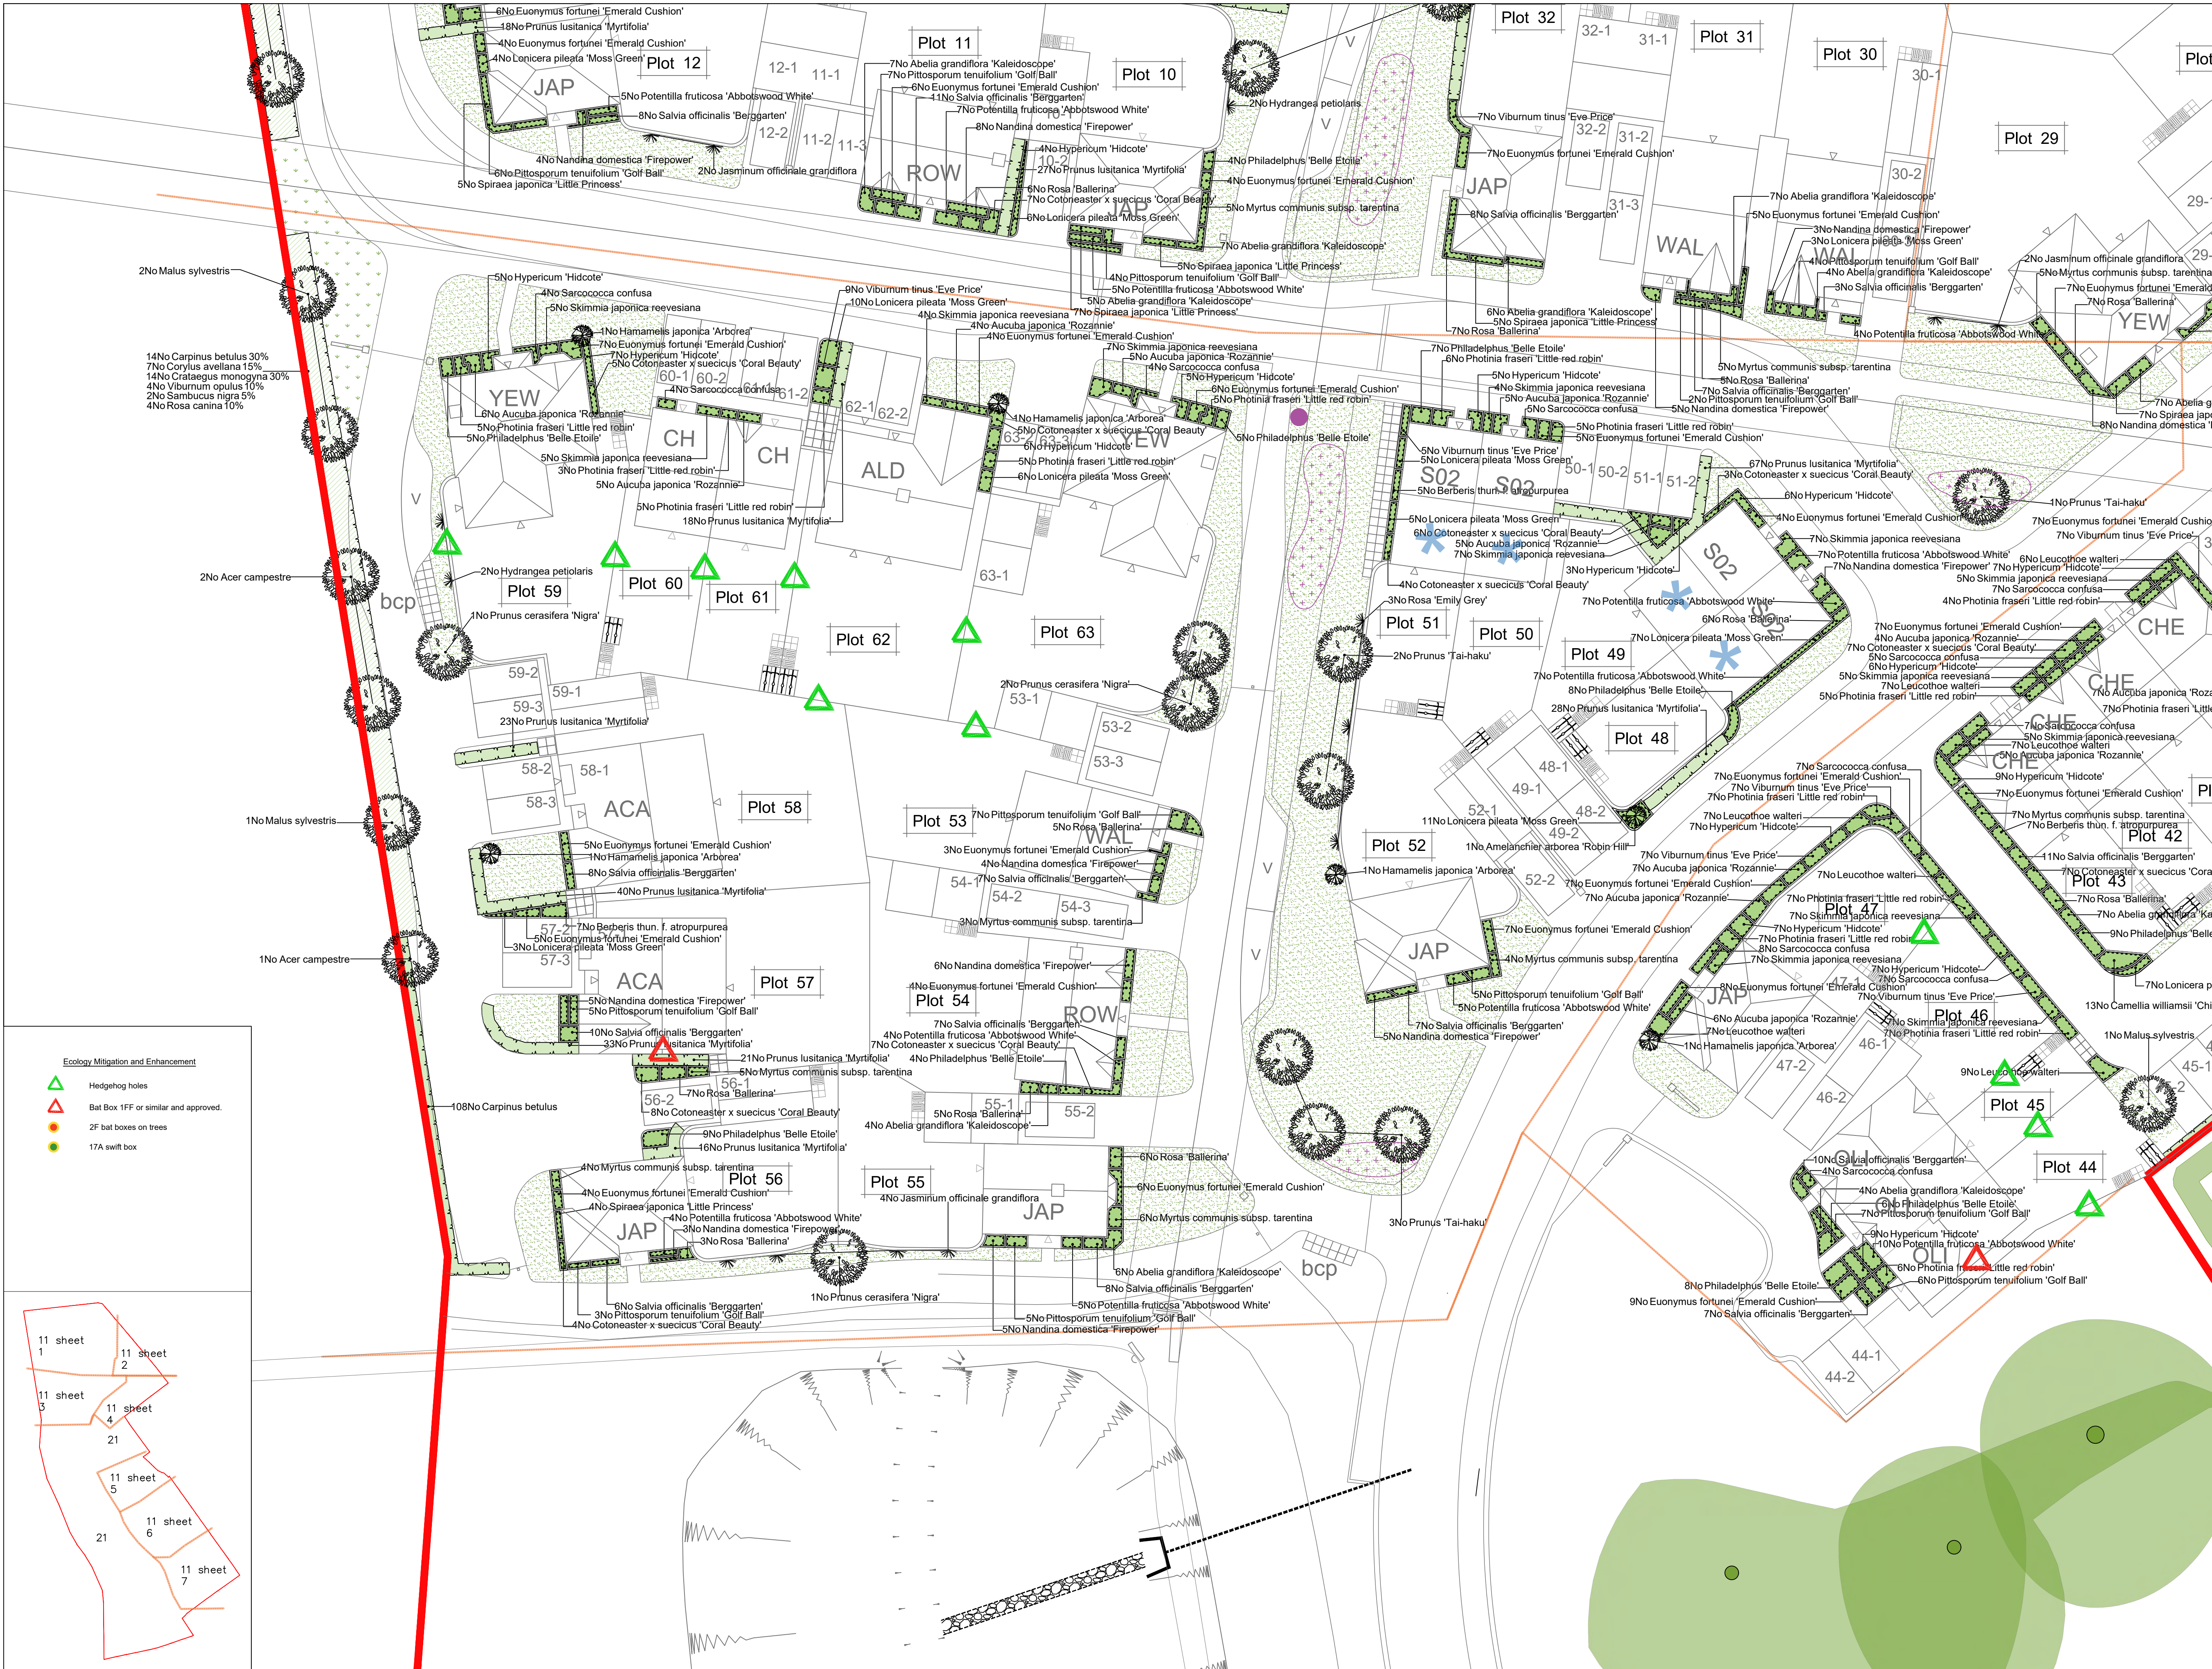

SPECIFICATION
All works generally, to comply with the written Soft Landscape Specification.

NOTE: DO NOT SCALE FROM DRAWING

Legend

- Existing trees to be retained and protected during construction
- Proposed tree planting within soft landscape. See detail on sheet 4
- Proposed specimen shrub planting to receive short angular staking on half standards with expandable tree ties. Irrigation tubing to root system of *Amelanchier*, *Laurus* and *Osmanthus* specimens as required
- Proposed climbing plants to be trained up adjacent wall/fence/pergola with galvanised wires and hook set 250mm apart with support canes removed prior to planting
- Proposed *Carpinus* (hornbeam) hedge planting to be planted in a double staggered row 300mm apart and at 500mm centres in each row. To be maintained at 1m height
- Proposed mixed native hedge planting to be planted in a double staggered row 300mm apart and at 500mm centres in each row. To be maintained at 1m height and 1.5m height adjacent to site boundaries
- Proposed shrub planting to receive 75mm bark mulch after planting operations
- Proposed decorative mix shrub planting to be planted in groups of 5-7no. of each species and as above
- Proposed grass areas to receive good quality amenity grass turves laid in line with good horticultural practices
- Proposed grassland areas, to be seeded with EM grass seed mix as supplied by Emorsgate and sown at 5 grams per msq, or similar and approved
- Tree root barrier, ReRoot 1000 from GreenBlue Urban or similar
- Proposed narrow areas of angular shippings for top dressing. Laid over a weed proof membrane.
- Proposed area to be planted with a bulb mix of fritillaria, galanthus, narcissus, allium
- Cycle route signage bollard indicating shared footpath and cycle route
- Cut lines

Planting Schedule on Sheet 2

Ecology Mitigation and Enhancement

- Hedgehog holes
- Bat Box 1FF or similar and approved.
- 2F bat boxes on trees
- 17A swift box

11 sheet 1
11 sheet 2
11 sheet 3
11 sheet 4
11 sheet 5
11 sheet 6
11 sheet 7

E	02.06.21	Eco mitigation updated	JH
D	21.8.18	Comments	LS
C	7.8.17	Revised planting	LS
B	4.8.17	Updated Layout	LS
A	7.7.17	Updated Layout	LS
Rev	Date	Details	Drawn

ACD ENVIRONMENTAL

HEAD OFFICE
Rodbourse Rail Business Centre, Grange Lane, Malmesbury, SN16 0ES
Tel: 01666 825646

Courtyard House, Mill Lane, Codrington, GU7 1EY
Tel: 01483 425714

Suite 6, Crescent House, Yonge Close, Eastleigh, SO50 9SX
Tel: 02382 026300

9 Brownlow Road, Cambridge, CB4 3NG
Tel: 07825 868654

email: mail@acdenv.co.uk
www.acdenvironmental.co.uk

Bellway

scheme: Horndean Road Emsworth
client: Bellway Wessex
drawing: Landscape Proposals
date: March 2017
scale: 1:200@A1
drawing no: BELL21129 11E - sheet 3
drawn: LS checked: AE

Copyright of ACD Environmental Ltd. All rights described in Chapter IV of the Copyright, Designs and Patents Act 1988 have been generally asserted. 2011. Copyright of this plan remains with ACD until all fees have been paid in full.