
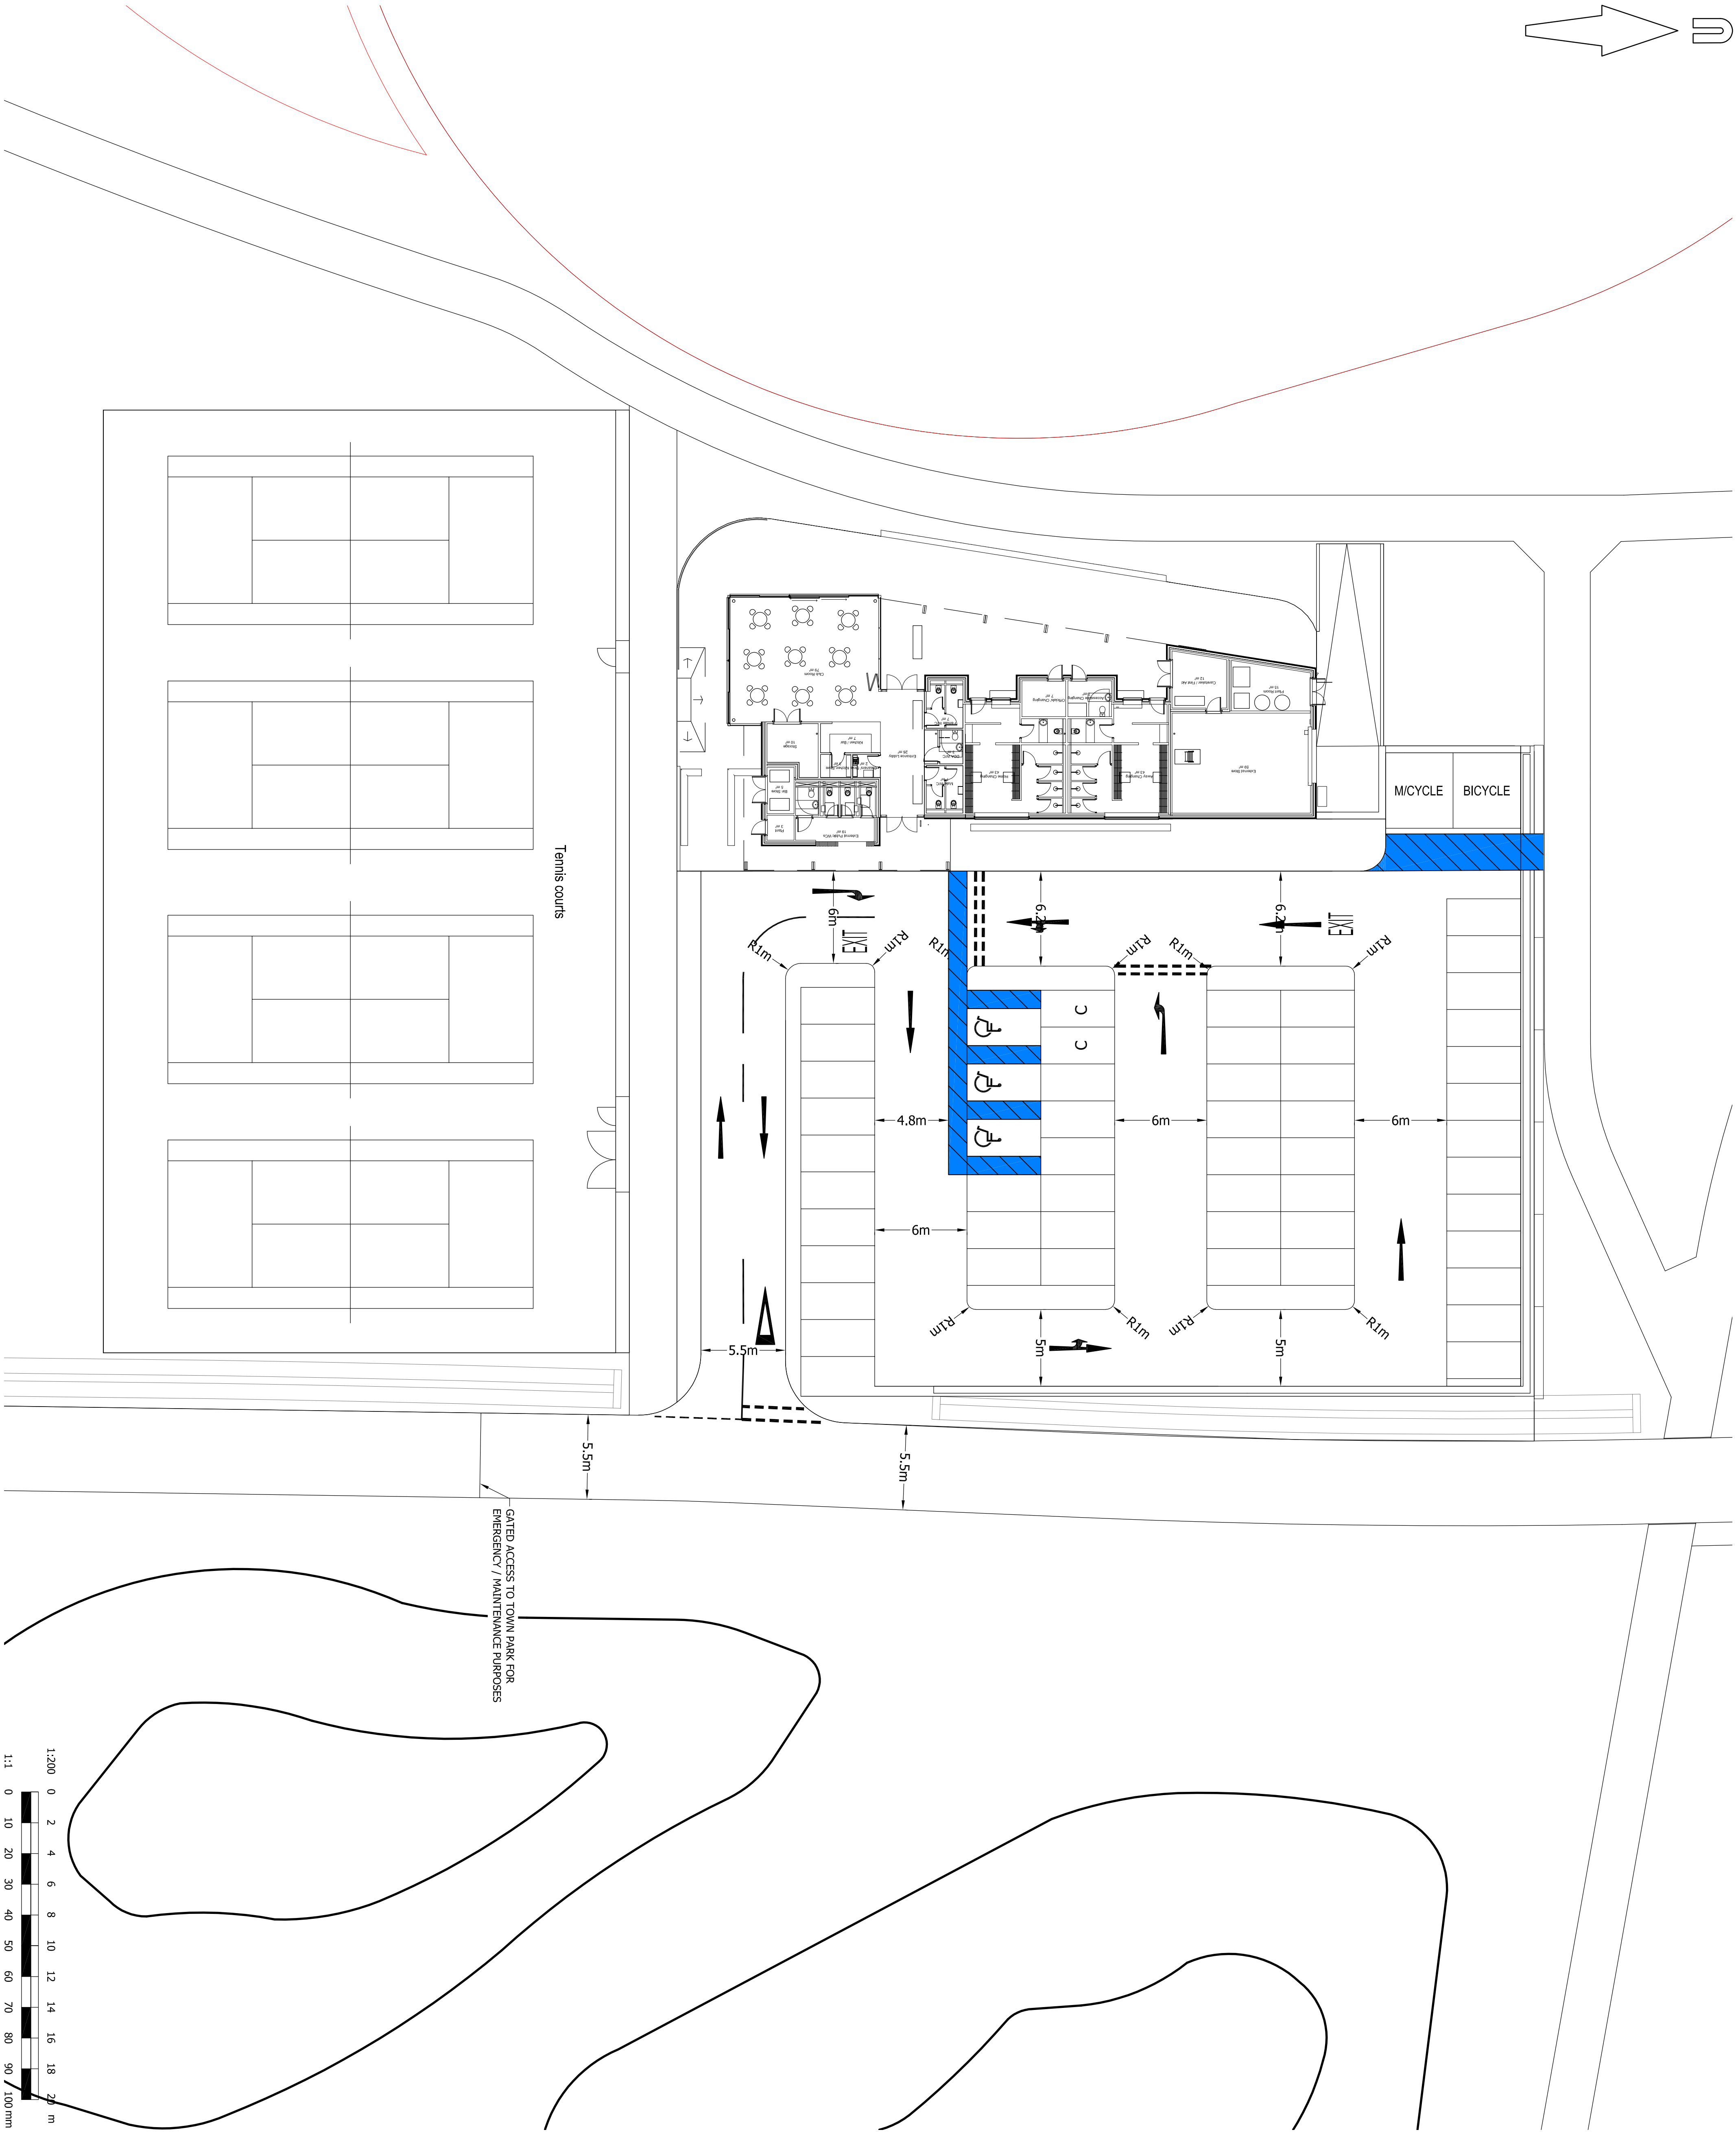


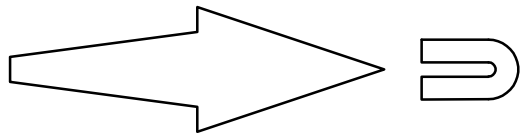

© Mayer Brown Limited Copyright. The drawings, information and data recorded in this document ("this information") is the property of Mayer Brown. This document may not be used, copied or reproduced in whole or part for any purpose other than which it was intended for. Mayer Brown and its members, agents, employees, consultants, advisors and subcontractors shall not be responsible for any third party who may use or rely upon this document or the information.

A1 ORIGINAL

Notes:

1. Highways arrangements subject to approval by Hampshire County Council.



FOR APPROVAL
NOT FOR CONSTRUCTION

rev.	amendment	checked	date
------	-----------	---------	------



Mayer Brown Limited
One London Road, London, Surrey, GU14 7JH, UK
Tel: +44 (0)20 7467 4330
www.mayerbrown.co.uk

graininger plc

project
BEREWOOD, WATERLOOVILLE
TOWN PARK PHASE B

scale	1:200	drawn by	KD	checked by	RHA
date	NOVEMBER 2021	cad file	GA_01.dwg		

title
PAVILLION VEHICLE ENTRANCE
GENERAL ARRANGEMENT

drawing number	GTWVILLE_TP2/GA/01	rev.	
----------------	--------------------	------	--