


Schedule of Accommodation

Unit 502	sq m	sq ft
Warehouse	1,402	15,100
First Floor Office	247	2,660
[[inc. GF Core Areas]		

Total	1,649	17,760
--------------	--------------	---------------

2 No. Level access doors
14 No. Car parking spaces
(inc. 1 No. accessible and 2 No. electric charging bays)
10 No. Cycle spaces

12m Clear Internal Height

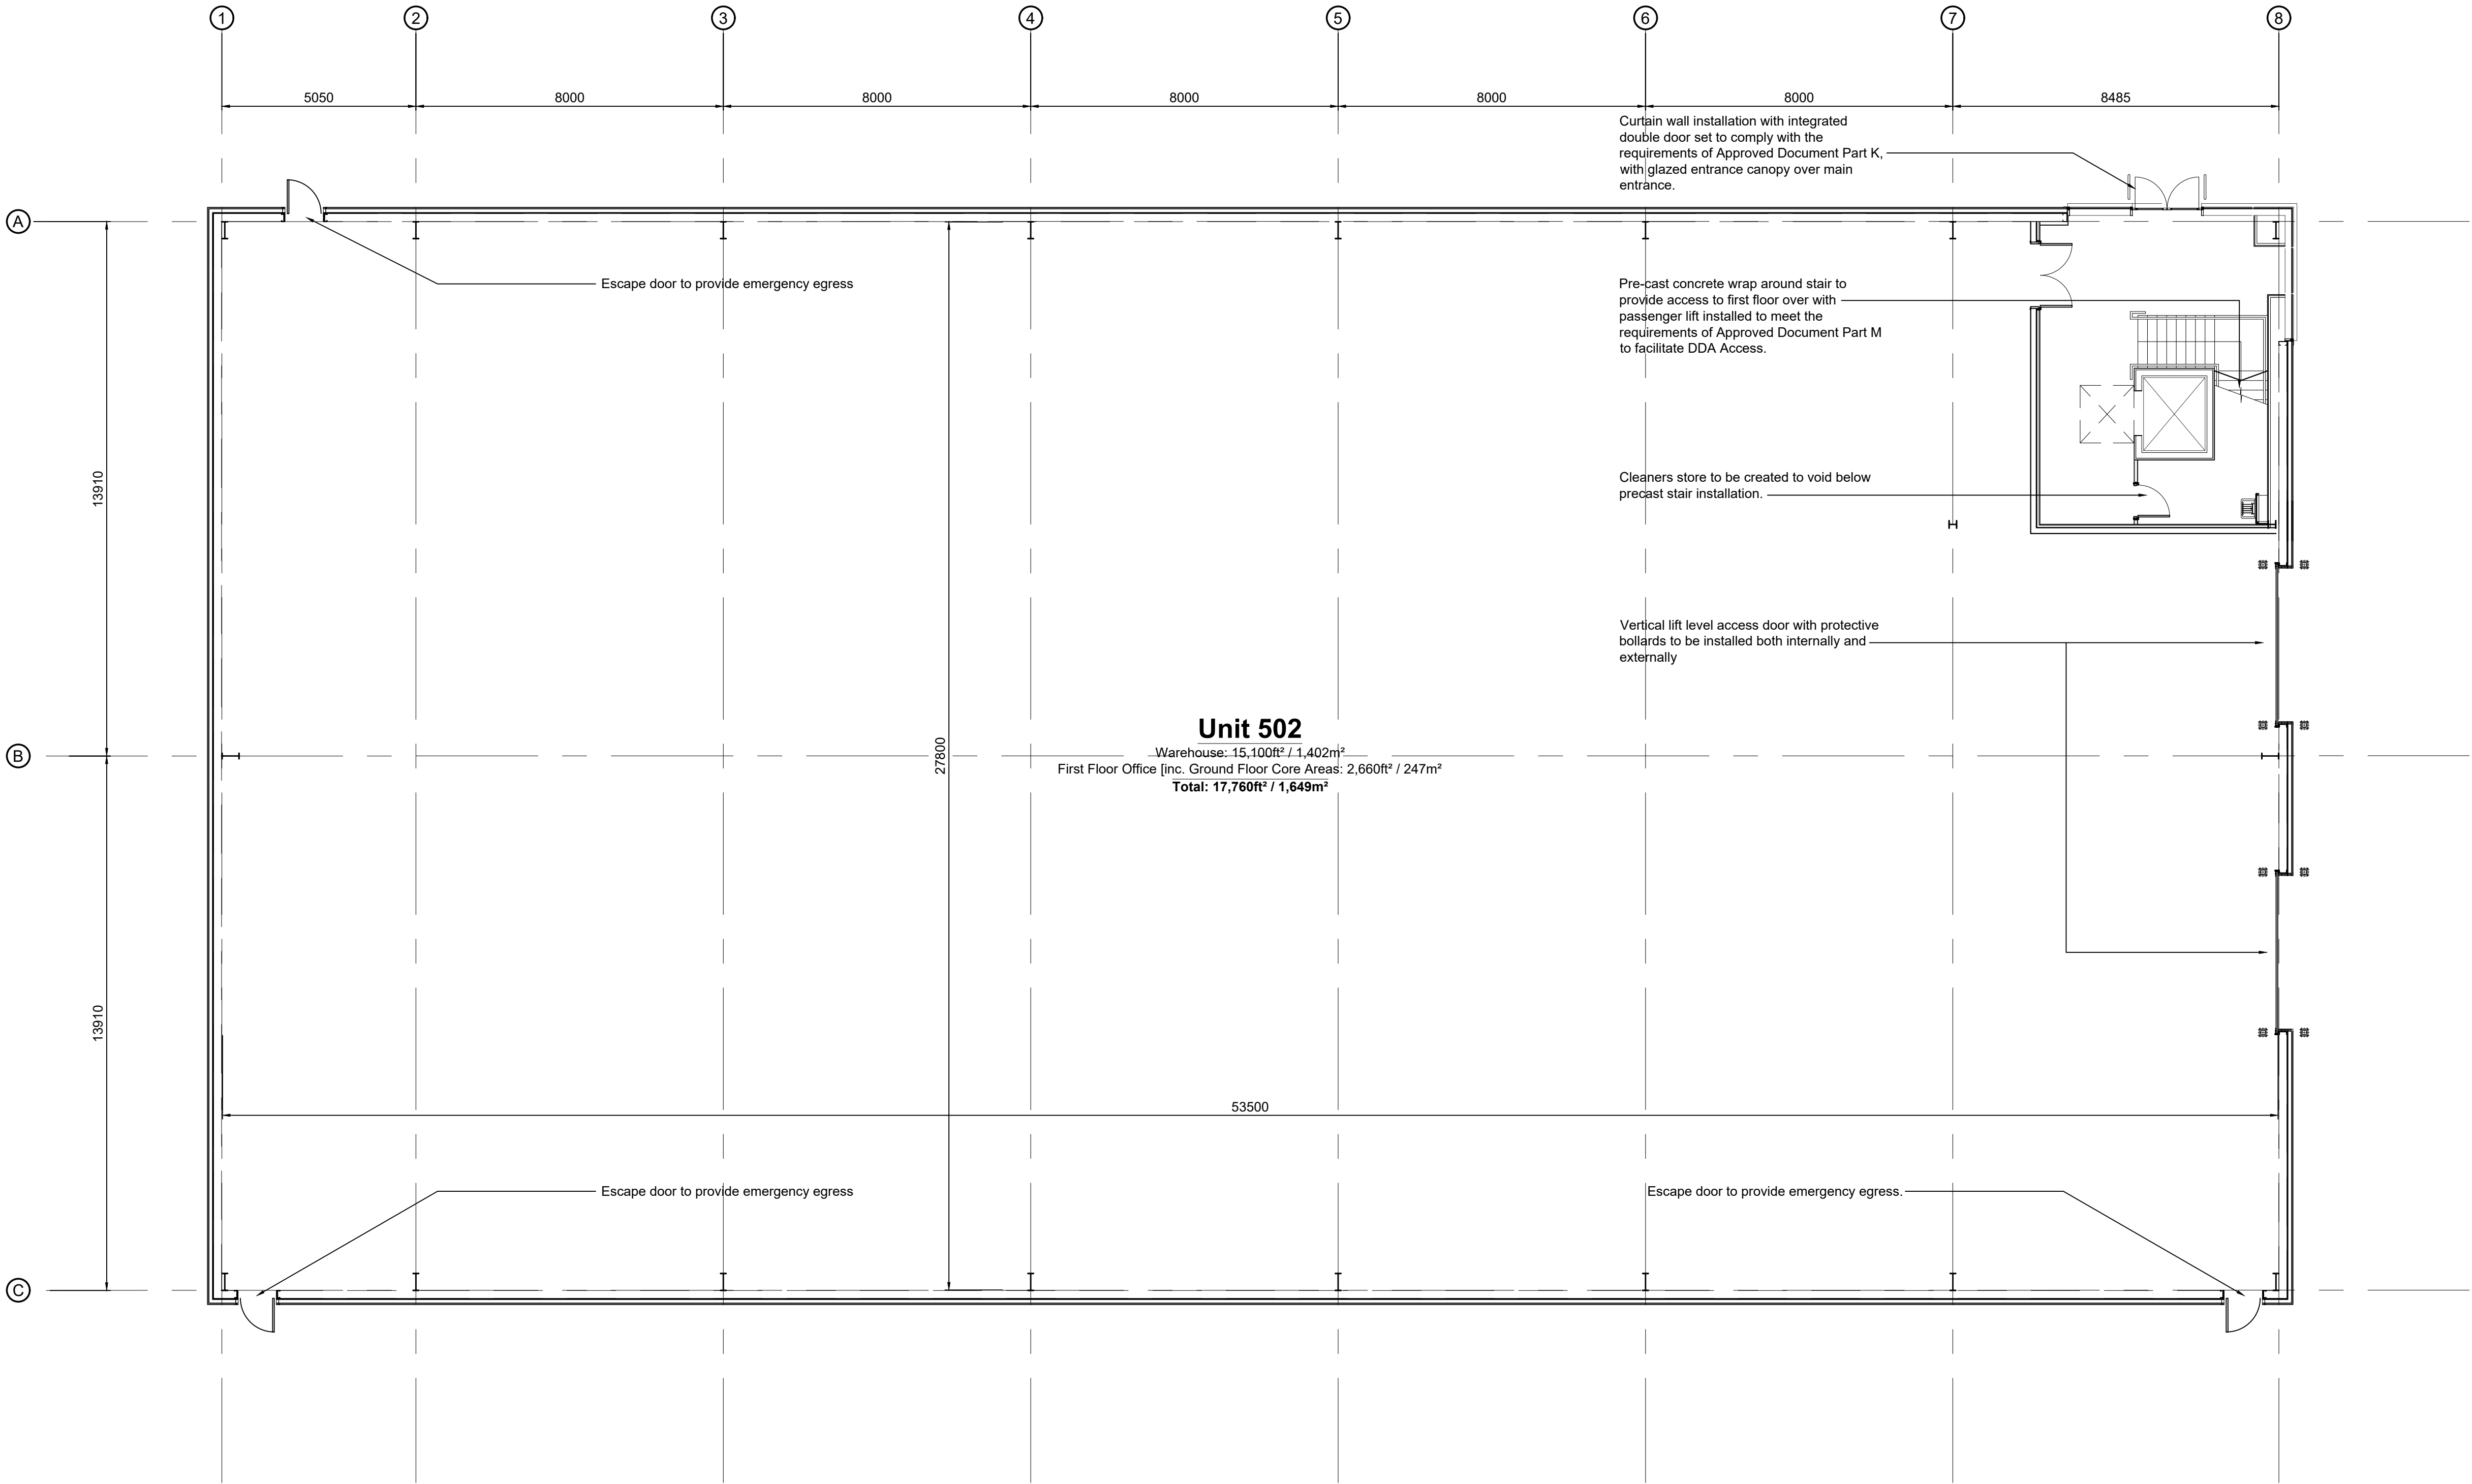

B	Stage 3 Issue	DS	MDS	07.10.21
A	Initial Issue	DF	DS	13.08.21
rev	amendments	by	ckd	date

DUNSBURY PARK, MASTERPLAN,
PORTSMOUTH
UNIT 502, BUILDING PLAN



Newark Beacon, Cafferata Way, Newark, Nottinghamshire NG24 2TN
t: +44 (0)1636 653027 e: info@umcarchitects.com

RIBA PoW Stage:	3 - Spatial Coordination
Document Suitability:	S1
Drawn / Checked:	DS / MDS
Date:	13.08.2021
Scale:	1:100 @ A1
UMC Project Number:	20179
Document Reference:	Drawing no: Revision:
DP - UMC - 502 - GF - DR - A	1026 B