

GENERAL NOTES

1. The location, size, depth and identification of existing services that may be shown or referred to on this drawing have been assessed from non intrusive observations , record drawings or the like. The contractor shall safely carry out intrusive investigations, trial holes or soundings prior to commencing work to satisfy himself that it is safe to proceed and that the assessments are accurate. any discrepancies shall be notified to gta prior to works commencing.

2. Tender or billing drawings shall not be used for construction or the ordering of materials.

3. Do not scale. All dimensions and levels to be site confirmed.

4. This drawing shall be read in conjunction with all relevant architects, consultants drawings and specifications, together with H&S plan requirements.

5. Copyright : This drawing must not be copied, amended nor reproduced without the prior written agreement of gta.

6. All drawings specifications and recommendations made by gta are subject to Local Authority and other relevant Statutory Authorities approval. Any works or services made abortive due to the client proceeding prior to these approvals is considered wholly at the Clients risk. gta hold no responsibility for resulting abortive works or costs.

■ Unchanged Datum -0.00m				
CUT Depth Bands				
■	Band 1	-0.00	-	-0.10
■	Band 2	-0.10	-	-0.20
■	Band 3	-0.20	-	-0.30
■	Band 4	-0.30	-	-0.40
■	Band 5	-0.40	-	-0.50
■	Band 6	-0.50	-	-0.60
■	Band 7	-0.60	-	-0.70
■	Band 8	-0.70	-	-0.80
■	Band 9	-0.80	-	-0.90
■	Band 10	-0.90	+	
FILL Depth Bands				
■	Band 1	0.00	-	0.10
■	Band 2	0.10	-	0.20
■	Band 3	0.20	-	0.30
■	Band 4	0.30	-	0.40
■	Band 5	0.40	-	0.50
■	Band 6	0.50	-	0.60
■	Band 7	0.60	-	0.70
■	Band 8	0.70	-	0.80
■	Band 9	0.80	-	0.90
■	Band 10	0.90	+	


Prismoidal Volume Calculations

Summary of Total Volumes of Cut/Fill:

PGM1 (Existing) model:
C:\USERS\DSMITH\DOCUMENTS\GTA\PROJECTS\10162 BARRATT SC, PEBBLE WALK\WORKING\PDS\10162SITE.DGM

PGM2 (Proposed) model:
C:\USERS\DSMITH\DOCUMENTS\GTA\PROJECTS\10162 BARRATT SC, PEBBLE WALK\WORKINGDS\10162SURFACE.DGM

		PGM2 surface relative to PGM1 surface	
Total	Gross:	Cut	Fill
	Nett:	4346.9	10955.8
			6608.9

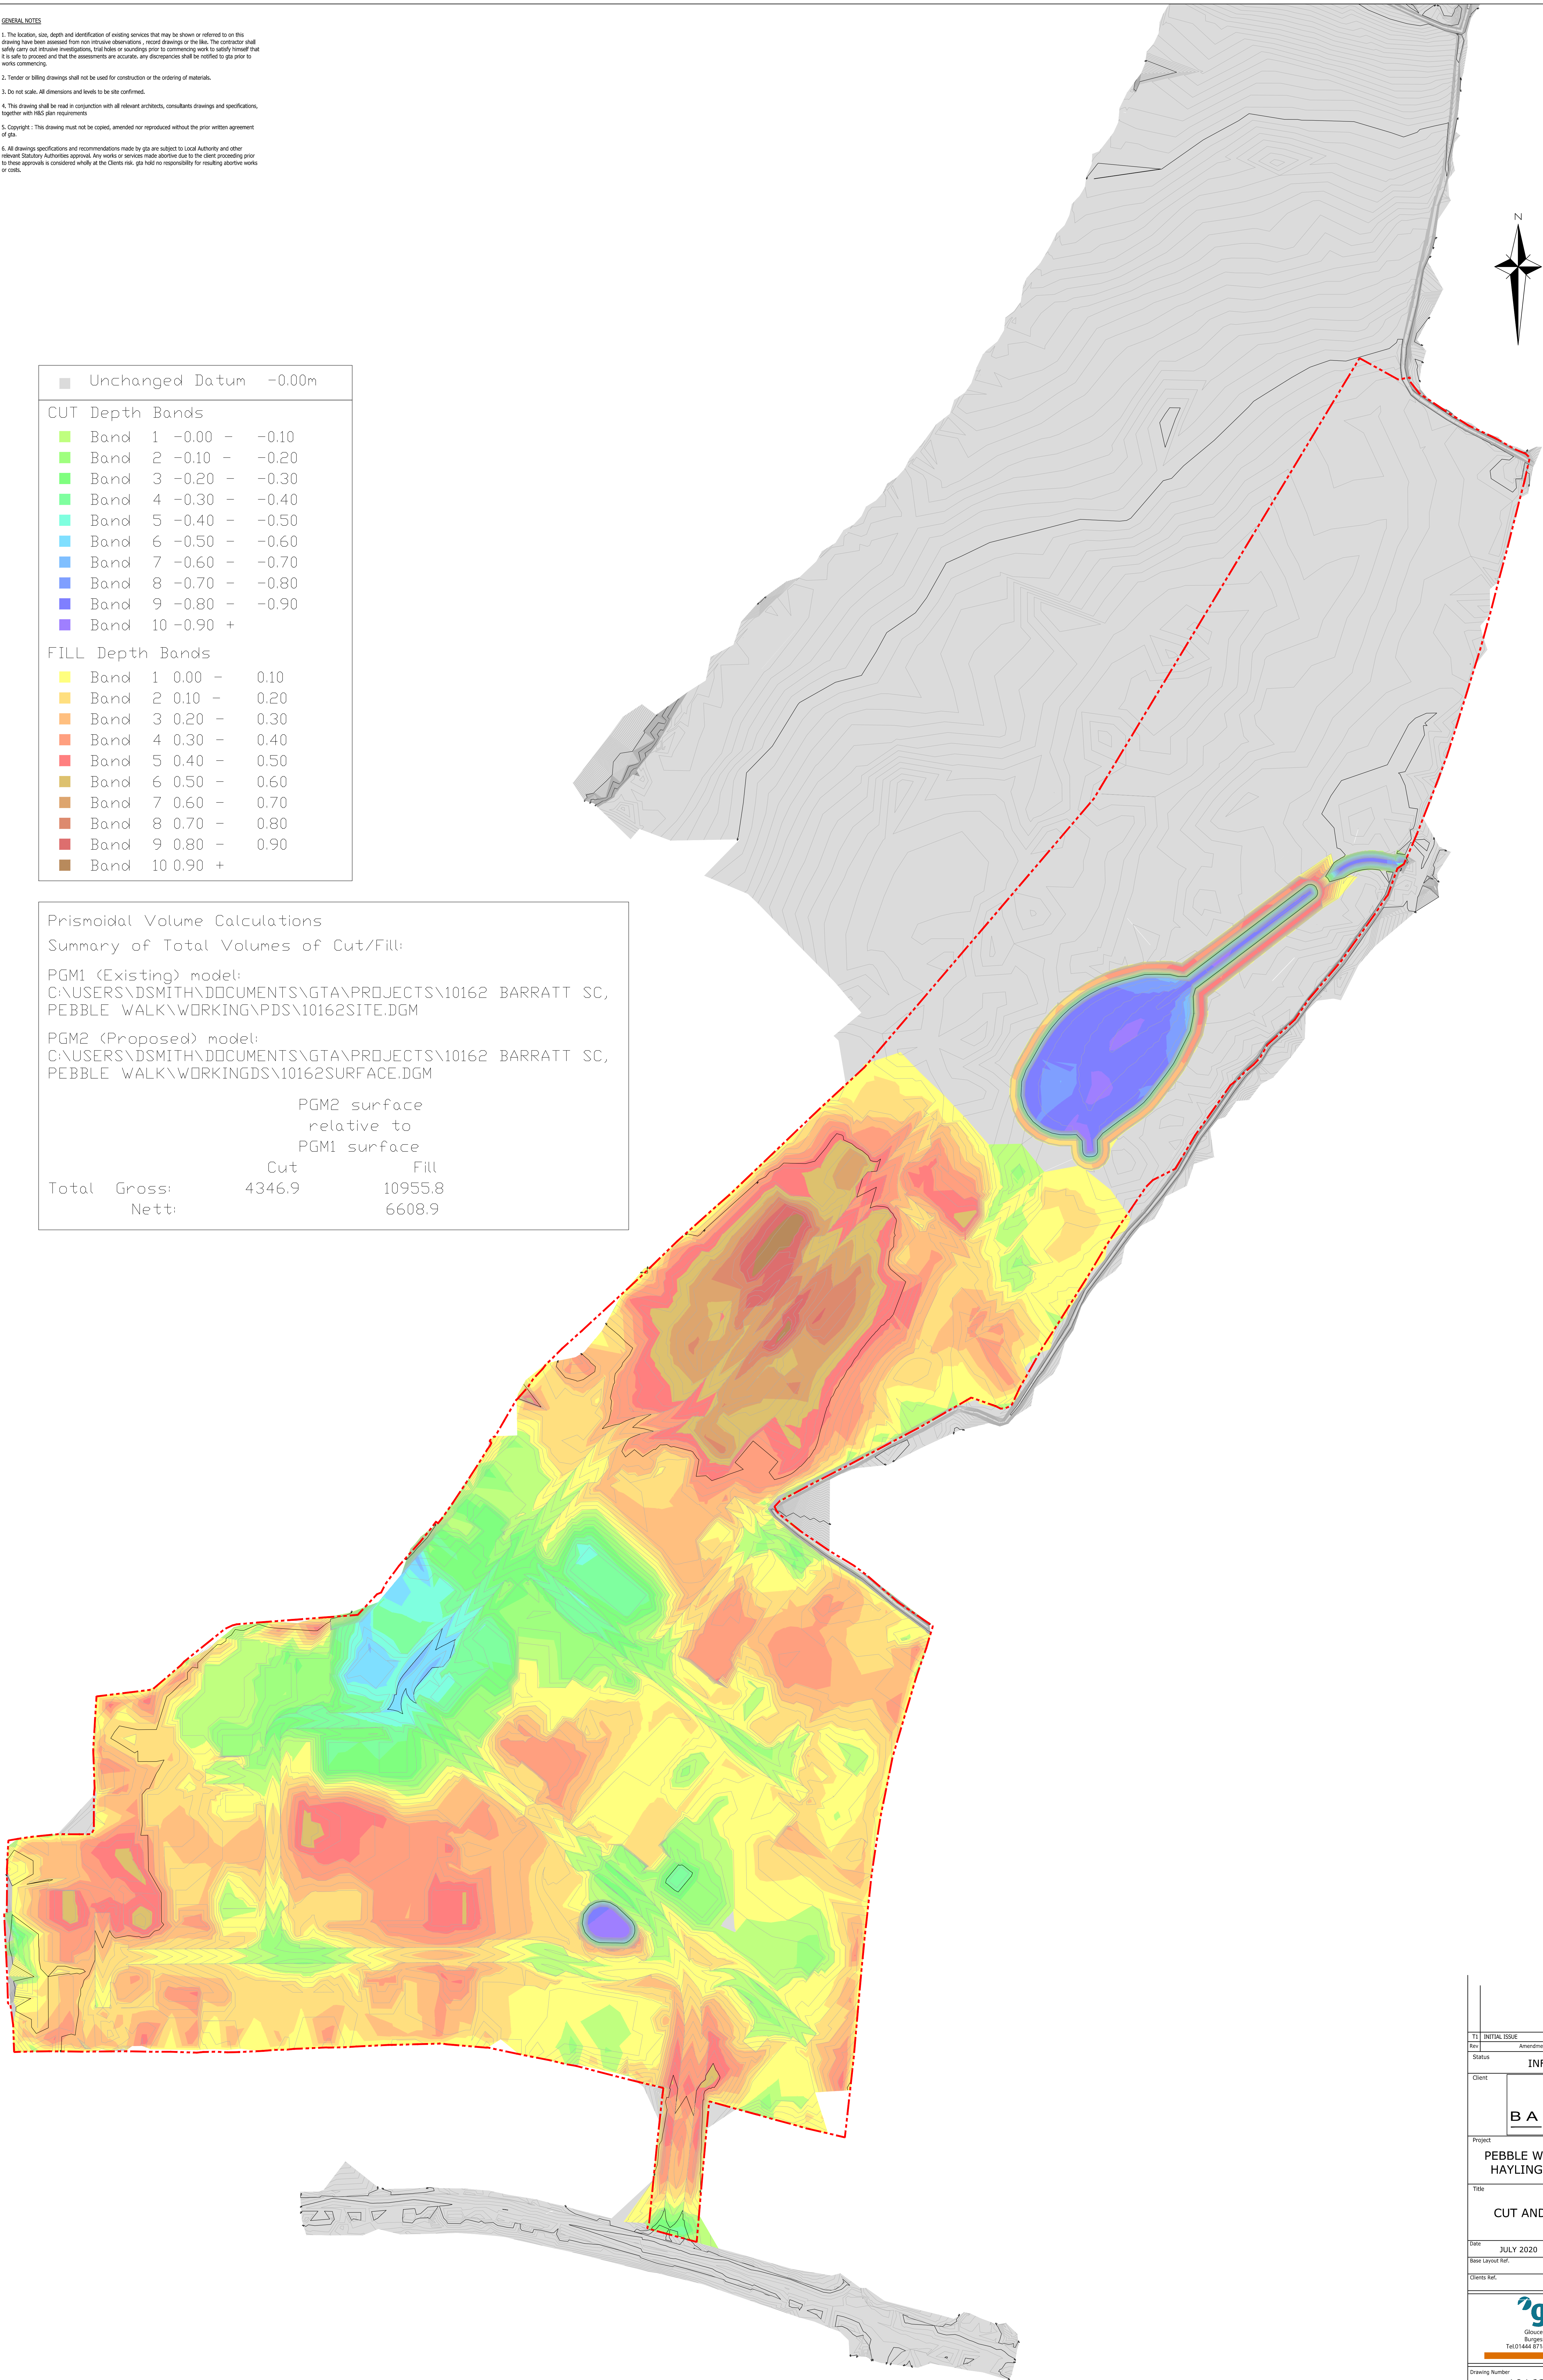

T1	INITIAL ISSUE			09.02.20	DMS	db	
Rev	Amendments			Date	Des	Chk	
Status							
INFORMATION							
Client							
BARRATT HOMES							
Project							
PEBBLE WALK, SINAH LANE HAYLING ISLAND, HANTS							
Title							
CUT AND FILL ANALYSIS							
Date							
JULY 2020				Scale is A3		1:750	
Base Layout Ref.				CAD File ref.			
Clients Ref.				Project Ref.			
				10162			
gta Civils & Transport Gloucester House, 66a Church Walk, Burgess Hill, West Sussex, RH15 9AS Tel 01444 671444 Web: www.gtacivils.co.uk							
Drawing Number						Rev.	
10162/1204						T1	