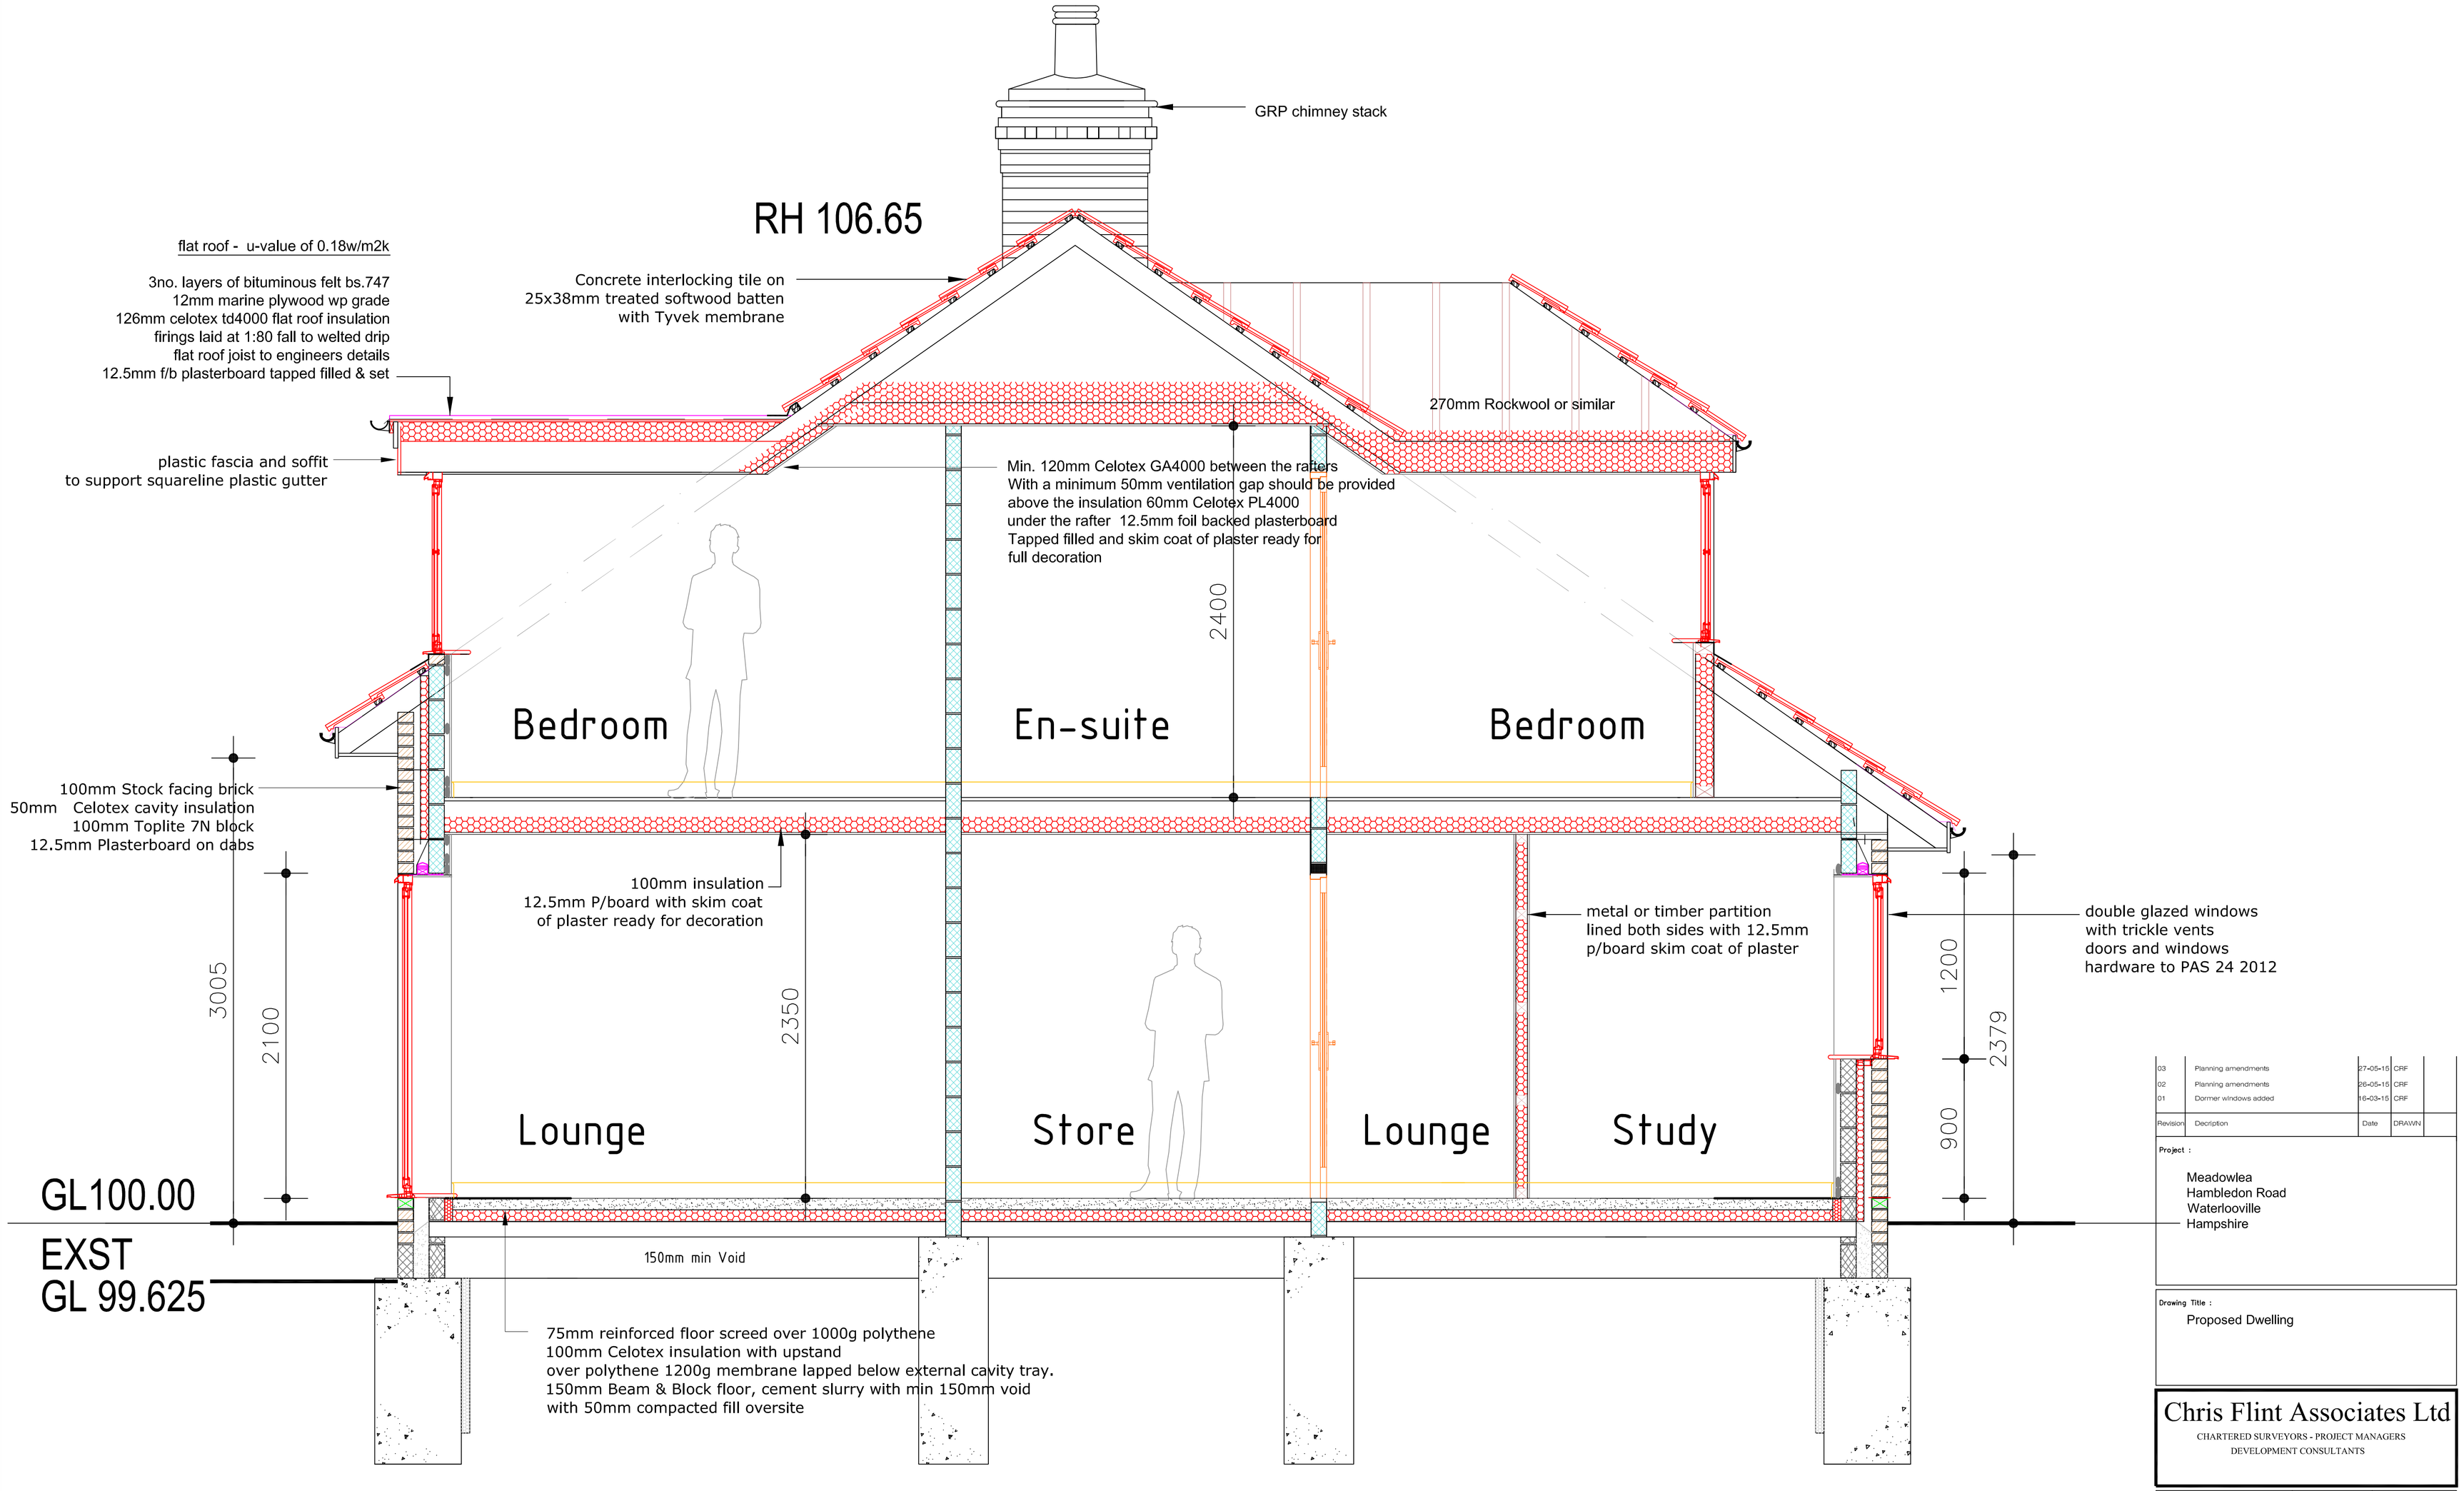


Revision	Description	Date	DRAWN
03	Planning amendments	27=05=15	CRF
02	Planning amendments	26=05=15	CRF
01	Dormer windows added	16=03=15	CRF

Project :

Meadowlea
Hambledon Road
Waterlooville
Hampshire

Drawing Title :

Proposed Dwelling

Chris Flint Associates Ltd
CHARTERED SURVEYORS - PROJECT MANAGERS
DEVELOPMENT CONSULTANTS

Drawn By	Date	Checked By	Date	Approved By	Date
CF	21/02/15				

Drawing No.			Revision:	Scale:
CFA	FULL	01	02	1:20

BUILDING CONTROL

2 Emerald Close Waterlooville Hants PO7 8NZ
tel: 023 92 432484 fax: 023 92 358554
Email: chrisflintassociate@gmail.com