


Tree constraints plan

Location of trees, categorisation and development constraints at Eastleigh House, Bartons Road, Havant

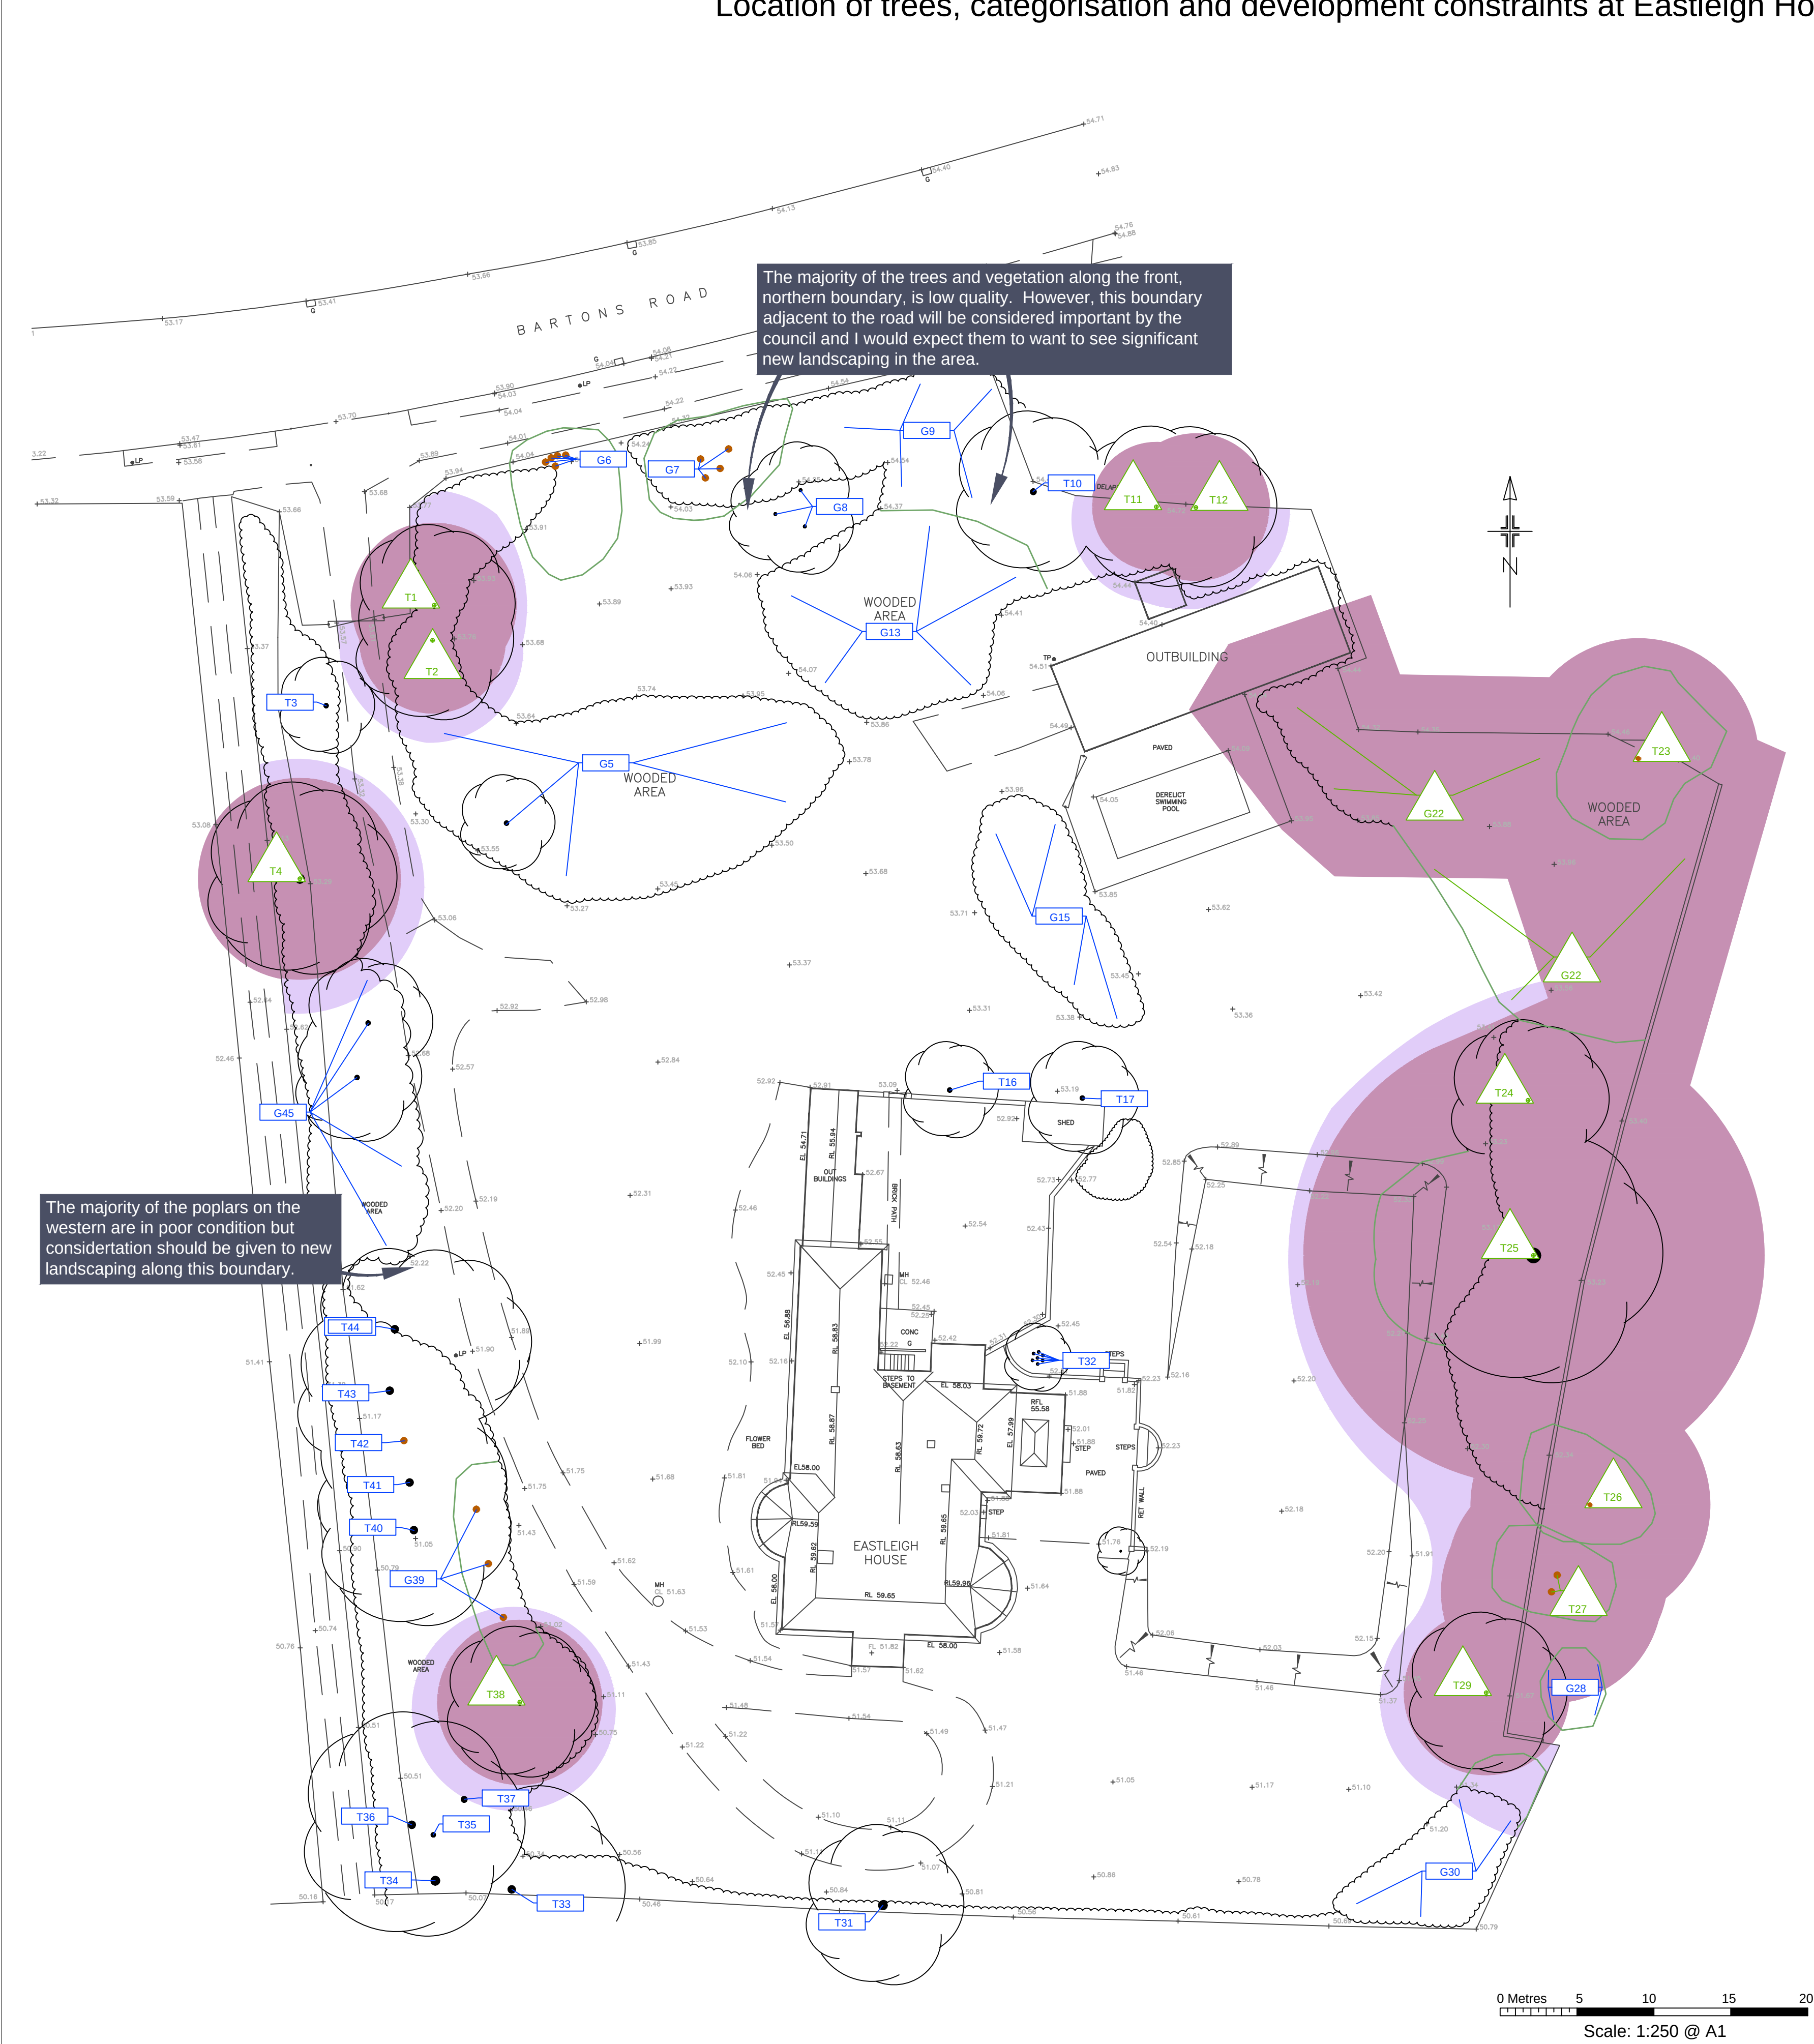

Tree schedule

Tree No	Species	Height (m)	Category	RPA Radius
T1	Sycamore	14	B	5.4
T2	Sycamore	14	B	4.8
T3	Yew	7	C	4.8
T4	Yew	9	B	6.6
G5	Yew, laurel, cypress, bay, cherry	9	C	6.0
G6	Sycamore	12	C	8.4
G7	Sycamore	10	C	7.2
G8	Acacia	10	C	3.0
G9	Sycamore	13	C	5.4
T10	Acacia	14	C	6.6
T11	Sycamore	14	B	4.2
T12	Sycamore	14	B	4.8
G13	Laurel, bay, buddlea	6	C	3.6
G15	Laurel, goat willow	5	C	7.2
T16	Ash	6	C	4.8
T17	Beech	8	C	3.6
G22	Bay, holly, sycamore, yew, oak	14	B	7.2
T23	Yew	10	B	7.8
T24	Oak	9	B	3.6
T25	Cedar	18	B	15.0
T26	Sycamore	18	B	7.8
T27	Sycamore	18	B	7.2
G28	Sycamore	16	C	6.0
T29	Ash	9	B	5.4
G30	Lime, cherry, ash, cypress	11	C	12.0
T31	Cherry	7	C	7.2
T32	Bay	8	C	15.0
T33	Poplar	15	C	6.0
T34	Poplar	15	C	7.2
T35	Poplar	15	C	3.6
T36	Monterey cypress	14	C	6.0
T37	Monterey cypress	12	C	5.4
T38	Western red cedar	10	B	5.4
G39	Western red cedar, cypress	8	C	4.2
T40	Poplar	16	C	7.2
T41	Poplar	16	C	5.4
T42	Poplar	16	C	5.4
T43	Poplar	16	C	5.4
T44	Poplar	9	U	7.2
G45	Sycamore, cherry	10	C	5.4

- BS category A Trees of high quality
- BS category B Trees of moderate quality

- BS category C Trees of low quality
- BS category U Trees unsuitable for retention

Estimated tree positions not included on original land survey and adjusted crown spreads

Purpose of this plan and its annotation

This constraints plan provides sufficient information to interpret the tree constraints when designing a new layout. This guidance must be carefully reviewed with the individual tree information provided in the schedule on this plan. If there is any doubt about how to interpret this information, you must check it out with Barrell Tree Consultancy (BTC) on 01425 651470 or info@barrelltreecare.co.uk.

The number of each tree, hedge and group is highlighted in colour to enable quick identification of tree categories. Category A and B trees are green; category C and U trees are blue. The number of each A and B tree is set inside a green triangle; the number of each C and U tree is set inside a blue rectangle. Category A trees are shown with double triangles and U trees are shown with double rectangles. Zone 1, indicating the RPA where no ground disturbance should occur, is annotated with dark shading. Zone 2, indicating where shading, dominance and/or future growth may be an issue, is annotated with light shading.

How to use the constraints information

Our interpretation of the starting-point recommendations of BS 5837(2013) is that only category A and B trees are sufficiently important to influence a layout, so the category C and U trees are discounted in this constraints advice. The constraints that the A and B trees are likely to impose have been assessed as follows:

- Zone 1 (dense coloured shading):** This is called the root protection area (RPA) where ground disturbance must be carefully controlled. If encroachment is planned within the RPA, then this must be assessed on a tree-by-tree basis by BTC. If important trees are to be successfully retained, no significant disturbance should occur within the RPA and a high level of care is needed when working within it.
- Zone 2 (light coloured shading):** The second constraint is where shading/dominance/future growth may be an issue and is our estimate of how much space may be needed to retain trees after the development activity when the pressures of residential occupation come to bear. Factors such as crown density, future growth potential, orientation in relation to the sun and the number of trees in groups are considered to arrive at this second, less restrictive, constraints zone. Zone 2 is not normally suitable for occupied buildings, but uninhabited structures and hard surfacing may be acceptable within it.

Designers should try to avoid the loss of category A and B trees because the LPA will consider them important in determining the full impact of the proposal. Category C trees can be considered for retention if there is scope within the scheme. However, their loss should not be a material constraint and layouts do not have to be designed around keeping them. As a starting point in the design process, no significant disturbance should occur within the RPA of any category A and B trees shown as zone 1. There is sometimes scope to reduce this slightly in some directions if a corresponding increase can be achieved in other directions that results in the RPA remaining the same. However, such changes should be the exception rather than the rule and must be assessed on a tree-by-tree basis by BTC.

Under some circumstances, it may be acceptable to place footpaths, roads, services (including drains and soakaways) and unoccupied buildings within zone 1, but special precautions will be required and should be detailed after consultation with BTC. However, designers should always remember that the more encroachment there is into the RPA, the more likely the LPA are to object to the layout. Further consideration is required for occupied buildings; areas within the existing or future crown spread of retained trees or in areas of excessive shade should be avoided. This is the zone 2 illustrated on the plan. Exceptionally, non-inhabited buildings such as garages may be acceptable within zone 2, but this would not normally apply to residential occupied buildings. Pruning overhanging branches may also be an option, but often prompts objections from LPAs. If such pruning is proposed, BTC must advise on the implications.

Limitations and warnings

- This plan is confidential to the client and should not be released to any third parties without authorisation
- It does not consider any ecological or other constraints that may exist on the site
- Assessing constraints is subjective, especially the zone 2 advice, and the LPA may not agree with the BTC interpretation
- The plan is based on provided information and should only be used for dealing with the tree issues
- All scaled measurements must be checked against the original documents
- This constraints guidance is preliminary and only suitable for drawing up initial design proposals
- Further consultation with BTC is essential before finalising any layout

Permission is granted to scale from this drawing for Local Authority Planning Approval purposes relating to tree protection measures only. Where applicable this drawing is to be read in conjunction with the arboricultural report. This drawing is the copyright of Barrell Tree Consultancy 2013. ©

This drawing to be reproduced in colour only.

Barrell Plan Ref: 13050-BT3

Provided Plan Refs: 12852

barrell
TREE CONSULTANCY

Field House, Fordingbridge Business Park,
Ashford Road, Fordingbridge SP6 1BY
Tel: 01425 651470 Fax: 01425 653449
www.barrelltreecare.co.uk

Confidential
- Design Team Use Only -
Do Not Release to Third Parties