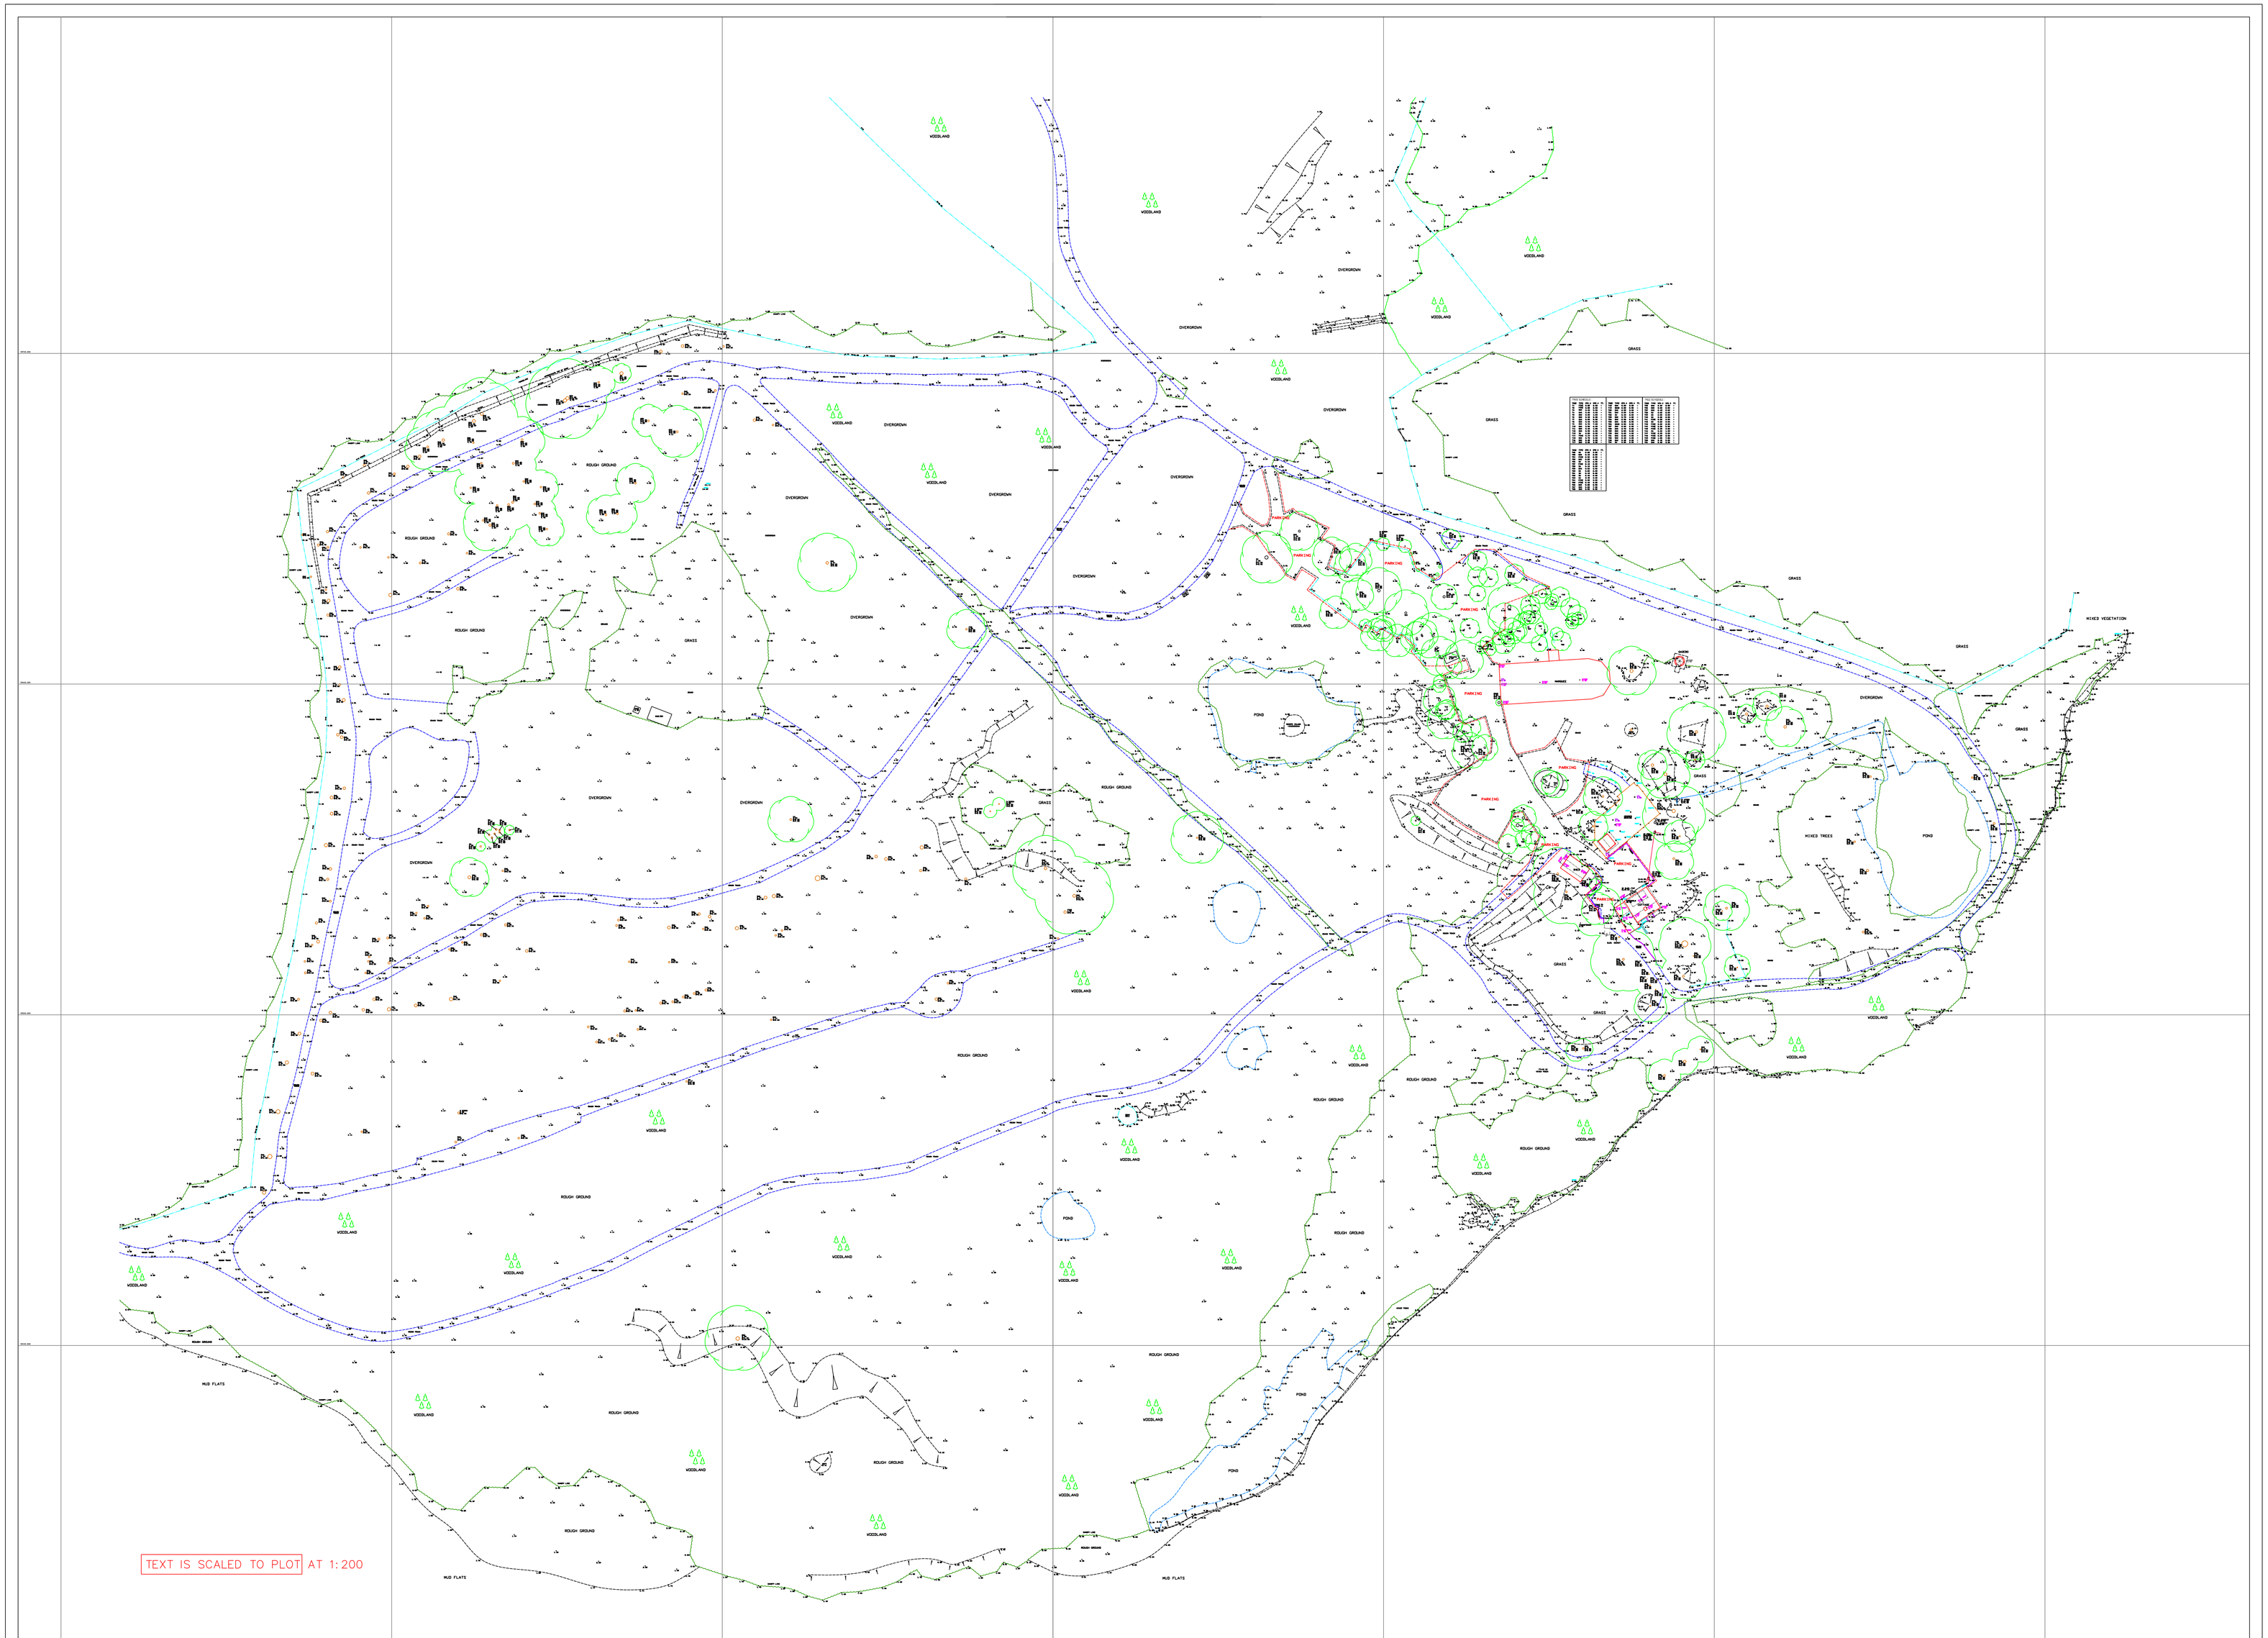


Shaw+Colegate
LAND & BUILDING SURVEYORS
Unit 9B, The Old Flour Mill, Queen Street, Emsworth, Hants. PO10 7BT
Tel : (01243) 371472 Email : mail@shawcolegate.com
Fax: (01243) 376940 Web : www.shawcolegate.com

Title :	TOURNERBURY WOODS TOPOGRAPHIC SURVEY
Job No. :	05918_TOPO_500_REV_D
Original Scale 1:500	
Sheet Size :	A0_OVERSIZED
Surveyed By:LL/JW	Date : MAY 2018
Drawn By : LL/JW	Date : MAY 2018
Client:	CHRISTOPHER SNELL THE TOURNERBURY WOOD ESTATE TOURNERBURY LANE, HAMPSHIRE, PO11 9DL

ISO 9001 REGISTERED FIRM

N

FENCE TYPES :

B/W – BARBED WIRE
B/B – BOARD
C/L – CHAIN LINK
C/P – CHESTNUT PALING
I/R – IRON RAILING
P/R – POST & RAIL
P/W – POST & WIRE

STN/A – SURVEY STATION
ANCILLARY BUILDING
SLOPE DIRECTION
GATE
ROOF LEVELS
TREE SPECIES
GIRTH (diameter)
SPREAD (radius)

FENCE
WALL
BANK/PATH
HEDGEROW
SHRUBBERY
BUILDING
O/H WIRE
SECTION
KERB
TRACK/
DROP KERB
HIGH LVL
CANOPY

DRAINAGE :

FOUL DRAINAGE
STORM (SURFACE WATER) DRAINAGE
100# = 100mm DIAMETER PIPE

KEY :

BB – BELISHA BEACON
BIN – LITTER BIN
BL – BED LEVEL
BOLL – BOLLARD
BT – BRITISH TEL
BW – BOG WOOD
CATV – CABLE TELEVISION
CL – COVER LEVEL
CONC. – CONCRETE
DET – DETECTOR
EP – ELECTRICITY POLE
FB – FLOWER BED
FFL – FINISHED FLOOR LEVEL
FH – FIRE HYDRANT
FL – FLOOD POLE
G – GULLY
GL – GROUND LEVEL
GV – GAS VALVE
HT – HEIGHT
IC – INSPECTION COVER
IL – INVERT LEVEL
LB – LETTER BOX
LP – LAMP POST
LT – LIGHT
MH – MANHOLE
MKR – MARKER
OHW – OVERHEAD WIRE
O/H – OVERHEAD
PIL – PILLAR
PL – PAVEMENT LIGHT
POT – TELECOM POT
RE – RODDING EYE
RS – ROAD SIGN
RTW – RETAINING WALL
RWP – RAIN WATER PIPE
SAP – SAPLING
SD – SOAKAWAY
SL – SILT LEVEL
SP – SPECIES UNKNOWN
SVP – SOIL VENT PIPE
TBM – TEMPORARY BENCH MARK
TCB – TELEPHONE CALL BOX
TF – TOP OF FENCE
TH – TOP OF HEDGE
TL – TRAFFIC LIGHT
TP – TELEGRAPH POLE
TT – TOP OF TREE
TW – TOP OF WALL
U/S – UNDERSIDE CEILING
UTL – UNABLE TO LIFT
WM – WATER METER
WV – WATER VALVE

NOTES :

ALL LEVELS RELATIVE TO O.S. DATUM (FROM G.P.S) SURVEY GRID ORIENTATED TO OS NATIONAL GRID

WHILE ALL POSSIBLE EFFORT HAS BEEN MADE TO IDENTIFY SERVICES, WE ARE UNABLE TO DETAIL COVERS BURIED OR OBSCURED AT THE TIME OF SURVEY.

ALL LEVELS AND DIMENSIONS SHOULD BE CHECKED ON SITE PRIOR TO THE COMMENCEMENT OF WORKS.

TREES SHOWN IDENTIFIED TO BEST OF SURVEYORS ABILITY, SEEK CONFIRMATION IF SPECIES CRITICAL.

ROOFLINE DETAIL IS INDICATIVE ONLY

GPS LEVELS AND GRID ARE OBTAINED USING INDUSTRY STANDARD GUIDELINES AND CAN VARY ACCORDING TO THE QUALITY OF THE GPS NETWORK AVAILABLE. ALL GPS DETAIL IS THEREFORE RELATIVE TO THE TIME AND DATE OF SURVEY.