




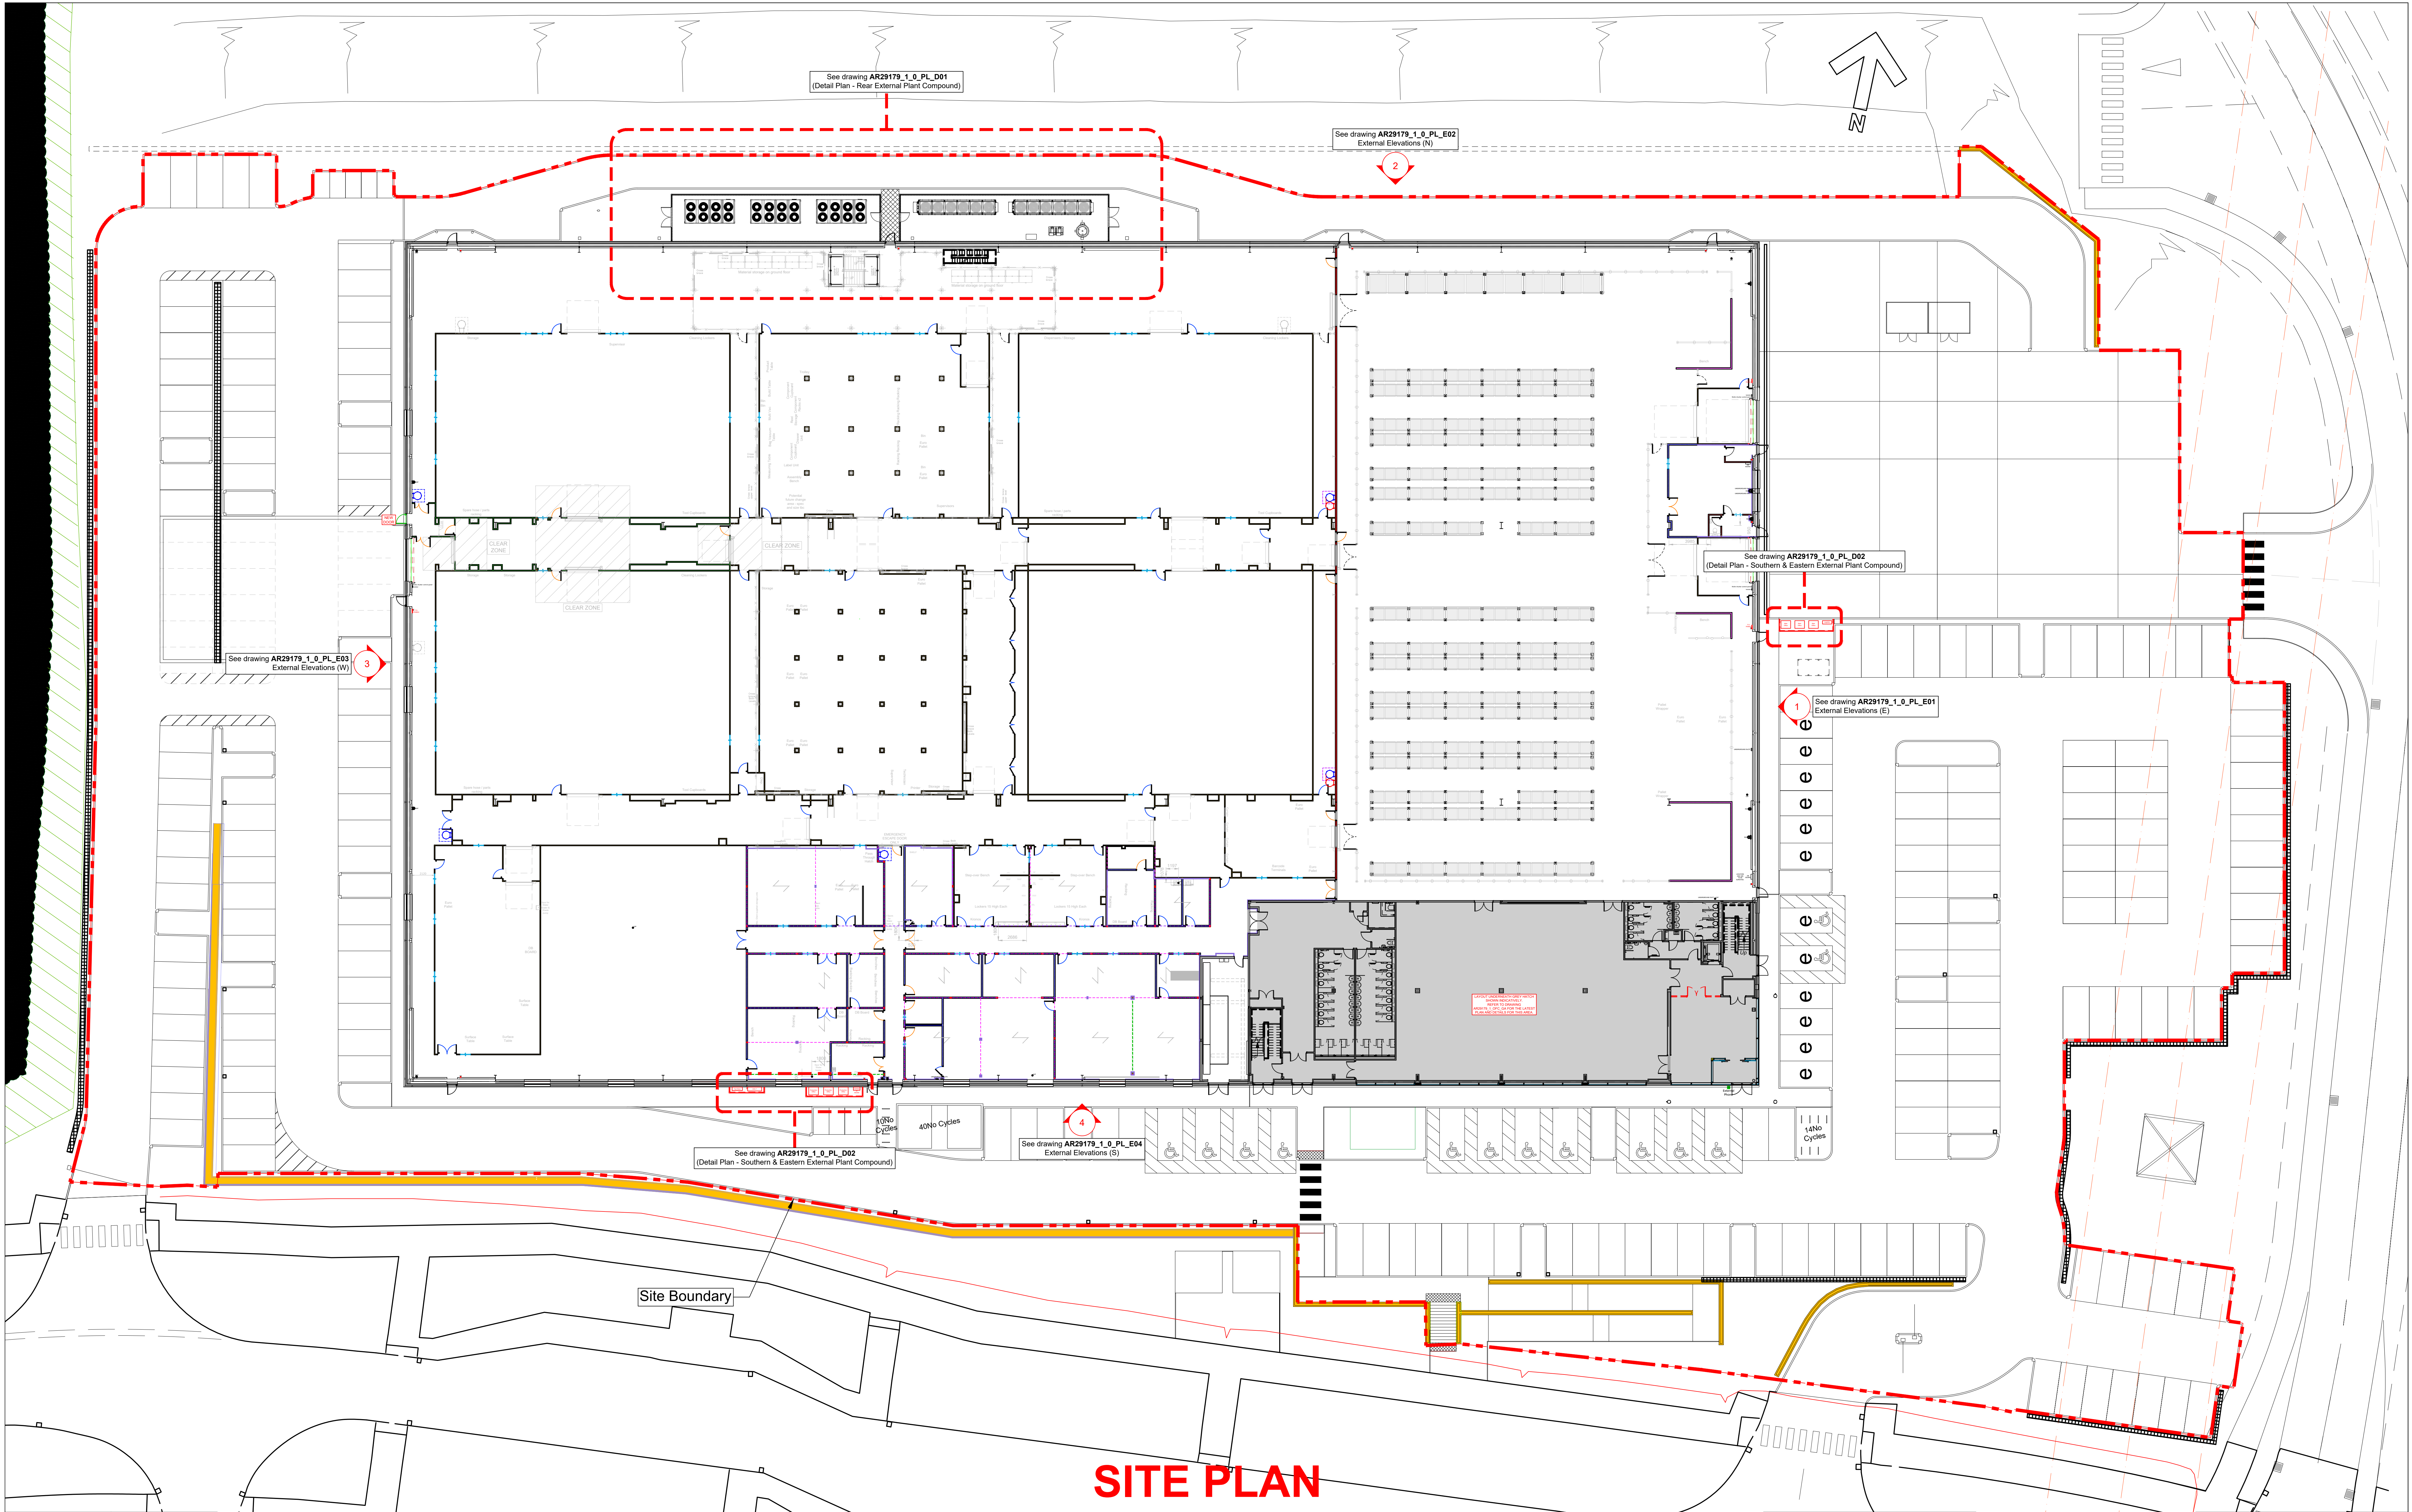

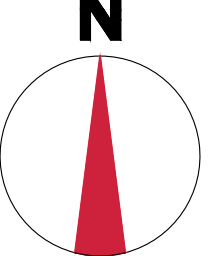

THIS DRAWING IS PROTECTED UNDER COPYRIGHT. THIS DRAWING IS NOT TO BE REPRODUCED IN WHOLE OR PART UNLESS AUTHORIZED BY **area**.
© COPYRIGHT
THIS DRAWING IS NOT TO BE SCALED.
THE ORIGINAL CONTRACTORS TO CHECK ALL DIMENSIONS AND NOTED THE DIMENSIONS OF ANY DISCREPANCIES OR OMISSIONS.

DRAWING TO BE READ IN CONJUNCTION WITH SCOPE OF WORKS

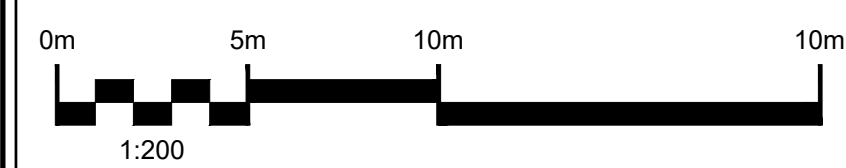

SITE PLAN

02.12.21	2	ISSUED FOR PLANNING
10.11.21	1	ISSUED FOR PLANNING
DATE	REV	REVISIONS

SIGN	SI	SI
CHK	KT	SI



The Old Post Office
33 Station Road,
Egham,
Surrey TW20 9LA
T. 01784 274000

Third Floor,
Chapter House,
18 Crucifix Lane,
London SE1 3JW
T. 020 3805 8855

info@area.co.uk www.area.co.uk

DRAWING STATUS		CLIENT	
FOR PLANNING		BIO PURE	
PROJECT		TITLE	
PLOT 4A DUNSBRURY PARK FITZWYGRAM WAY PO9 4EE		FOR PLANNING - SITE PLAN	
SCALE		1:200 @ A0	
DATE	NOV 2021	DRAWN	KT
		CHECKED	SJ
PROJECT NO	AR29179	BLDG.	FLOOR
		PL	SP
		DETAIL	REV.
			2