
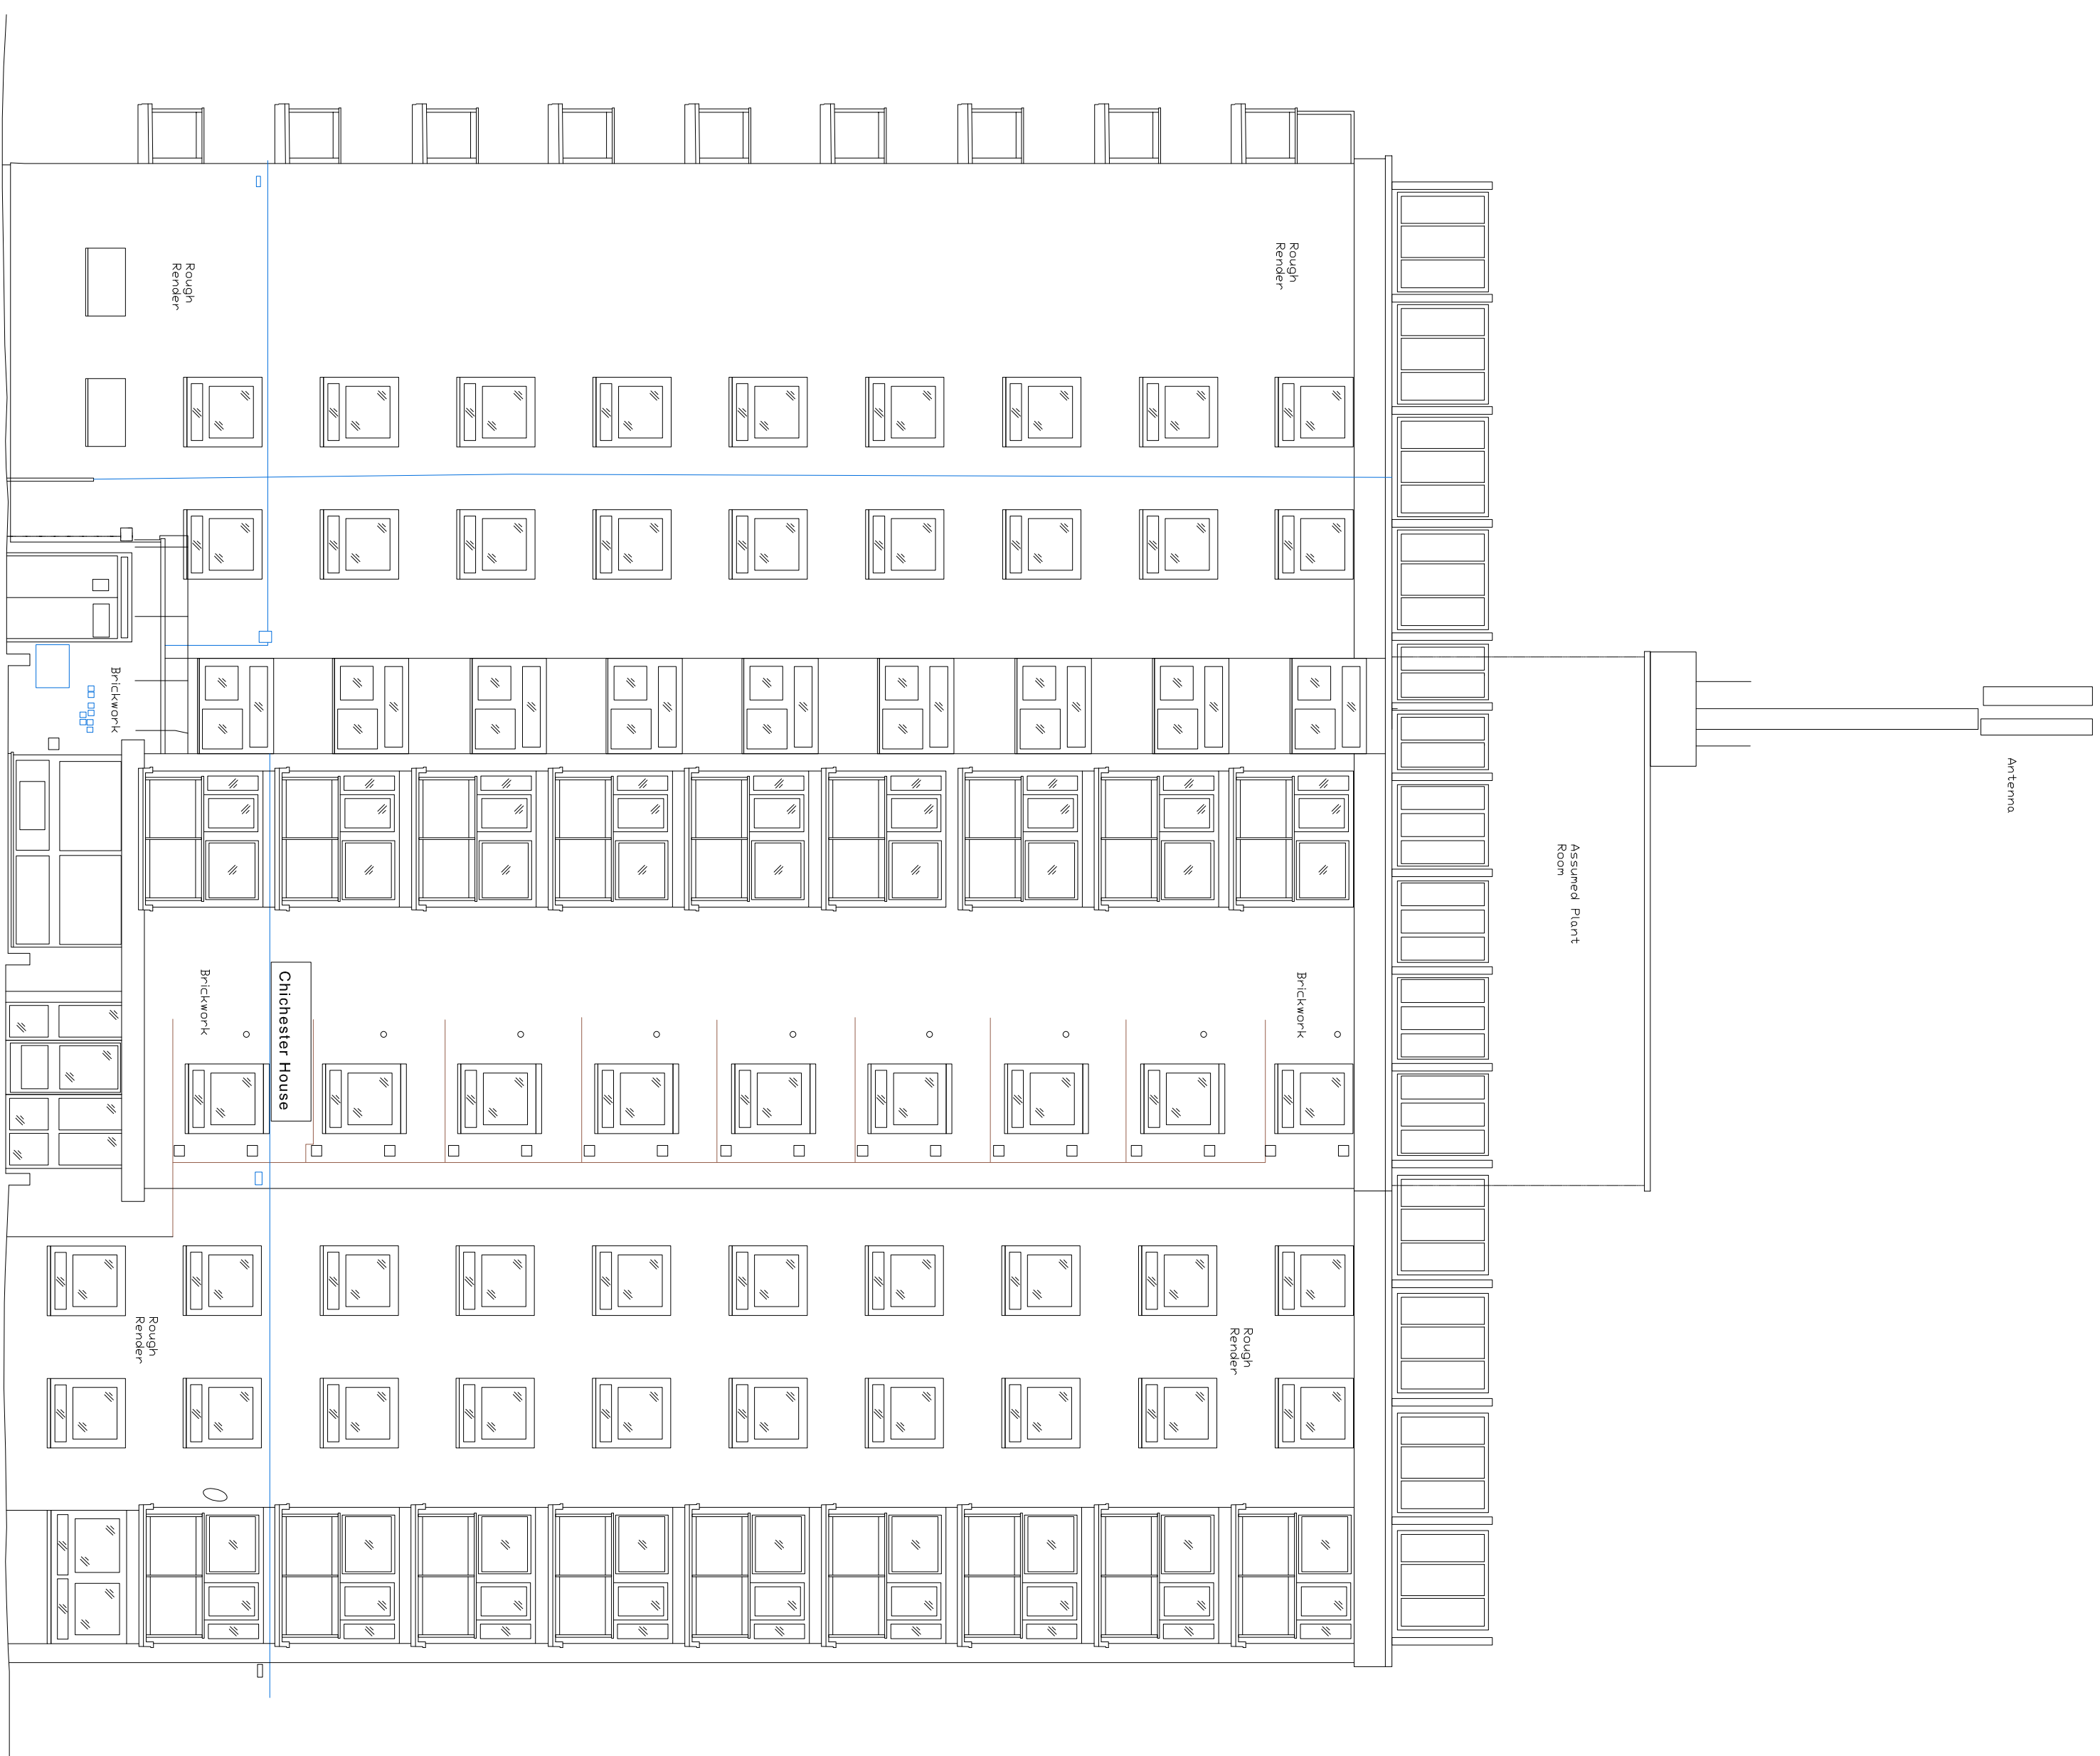


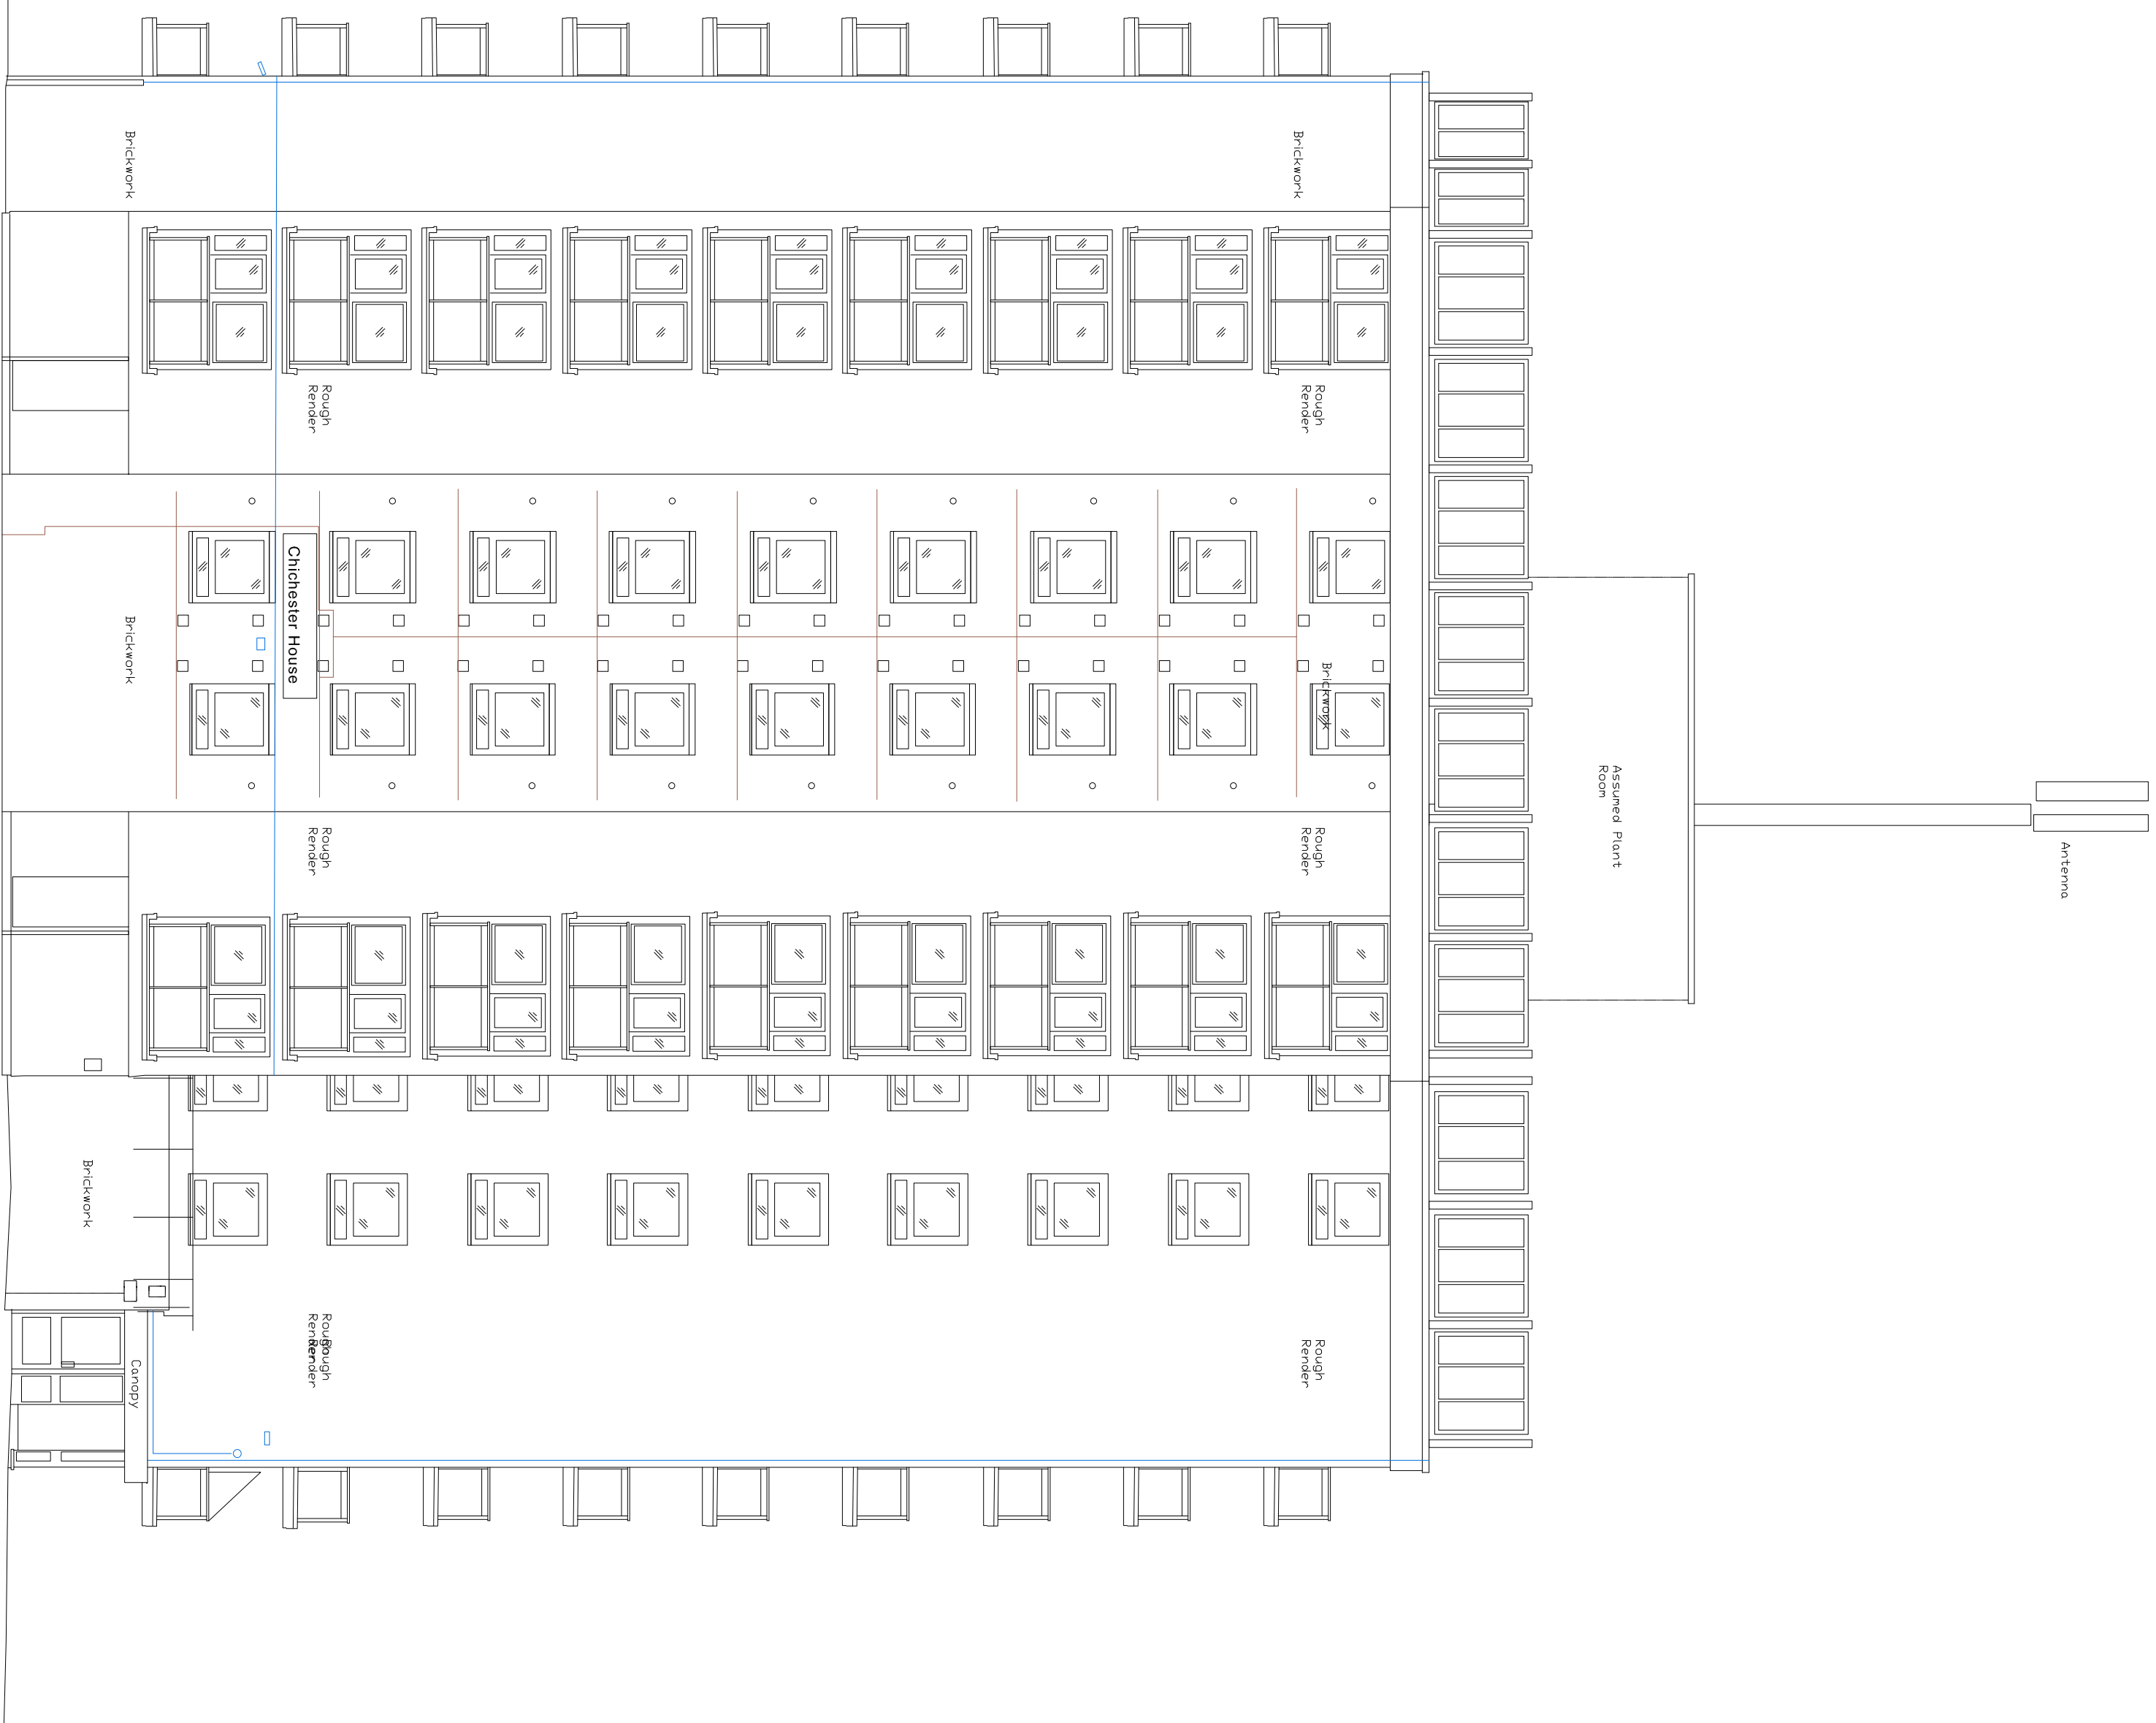

notes

this drawing is the copyright of the **pdp architecture llp** and must not be reproduced in whole or part or used for the execution of works without their permission.

all dimensions to be checked on site prior to commencement of construction works and the architect notified of any discrepancy.

figured dimensions are to be used in preference to scaled dimensions.

no deviation from this drawing will be permitted without prior consent of the architect.

all drawings are prepared subject to a full measured and structural survey of the buildings and site.

all structural work is subject to the appointment of a structural engineer to confirm and agree the structural proposals.

os promap licence no. 100020449.


health & safety:
exceptional risks involving specific methods of construction or exceptional maintenance issues can be found within the designers risk assessment.

scale width 50 mm @ a1 - 25 mm @ a3			
revision	notes	date	drawn checked

client



PRELIMINARY

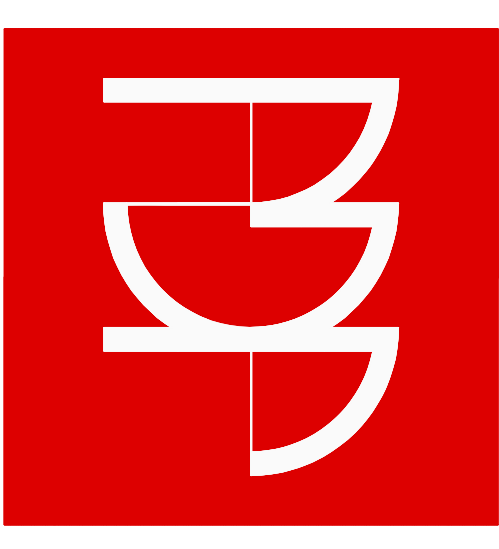

pdp architecture llp

chartered architects town planning
interior design consultants

2 beechworth road havant

hampshire po9 1ax
t-1 033 0340 1400

fax 023 9247 5050

pdp@pdp-architects.com

email pdp@pdp-architects.co.uk
www.pdp-architects.co.uk

www.pdp-architects.co.uk

project

Proposed Development
Langstone, Solent &
Chichester House, Havant

detail
Chichester House

Existing Soun & East Elevs	
drawn	checked
MAS	

date	status
May 2021	Planning

a1 scale	a3 scale	rev
1:100	1:200	28108-PD130

1:100	1:200
-------	-------

28108-PD130