


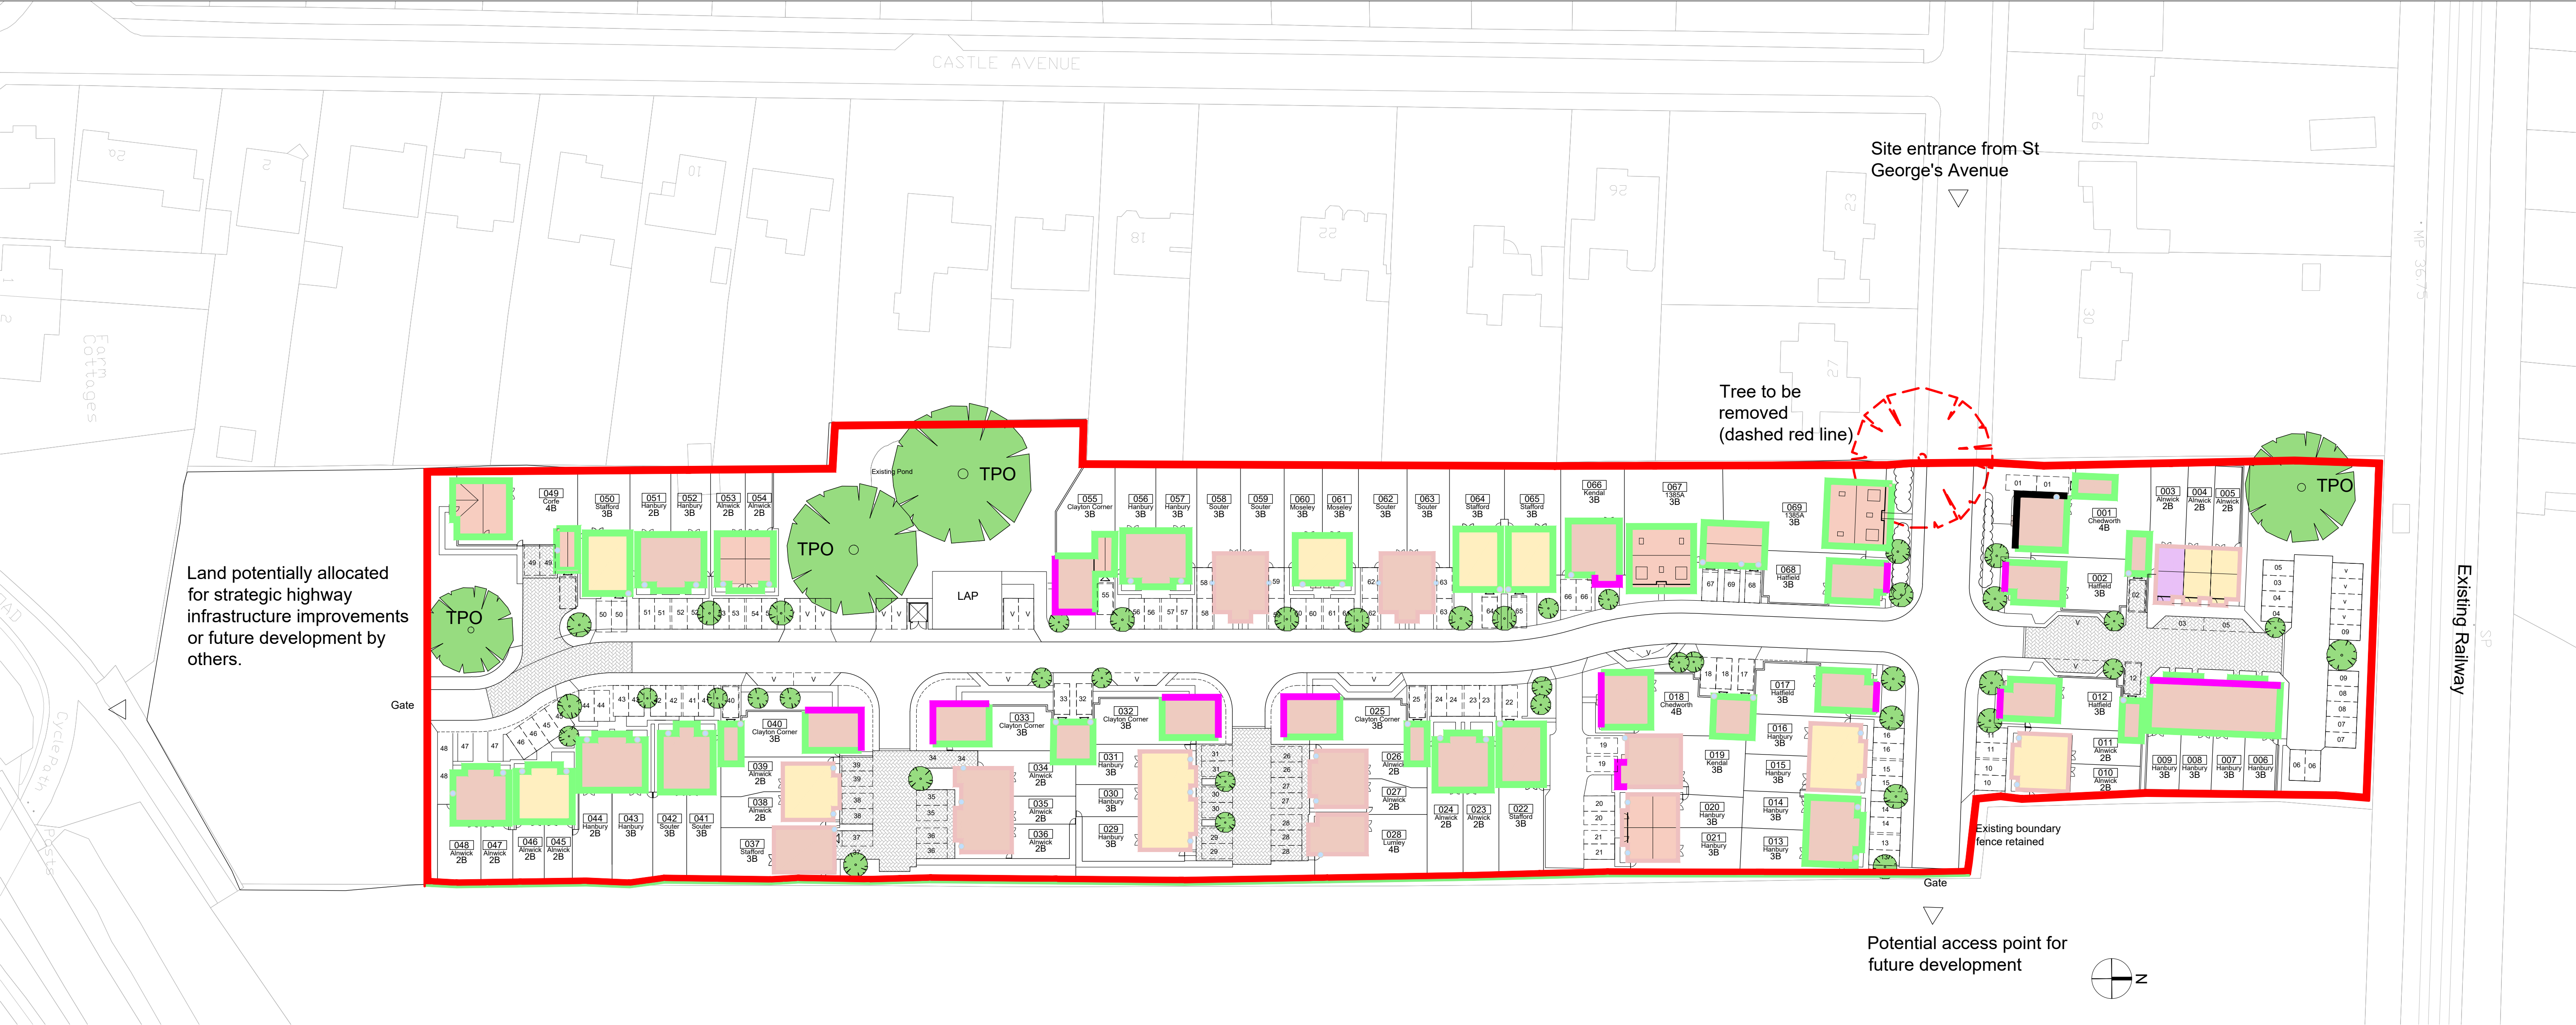


Land potentially allocated for strategic highway infrastructure improvements or future development by others.

Key

- Quinn Rathmore Clay Red roof tile
- Quinn Rathmore Turf Brown roof tile
- Ivory Render over Brick
- Flint over Brick
- Forterra Shelton Mellow brick
- Forterra Atherstone Red brick
- Block Paving
- Road surfaces not hatched to be tarmac

G	21.06.21	Bricks changed	br	ga
F	08.09.20	Internal dims of garages increased to 6mx3m min.	br	ga
E	31.07.19	Entrance road width corrected to 7.3m	br	ga
D	05.02.19	Plots 3 - 5 moved and parking re-allocated	br	ke
C	01.02.19	Plots 3 - 9 moved to give more tree root clearance	br	ke
B	21.01.19	LAP moved to clear root protection zones	br	ke
A	04.12.18	Plots 69 and 67 changed to chalet bungalows and plot 3-9, 20, 48, 49 types changed.	br	ke

Rev	Date	Revision Details	Dr	Ch
-----	------	------------------	----	----

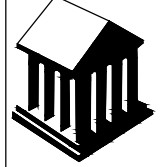

PERSIMMON
Together, we make a home

Job Title
Land East of Castle Avenue, Havant

Drawing Title
Materials Plan

Job No	Drawing No	Rev
-	A-02-011-MP	G
Drawn	Checked	Date
br	ke	11.09.18

Scale
1:500 @ A1 / 1:1000 @ A3
metres 10 20 30 40 50

Status
PLANNING