



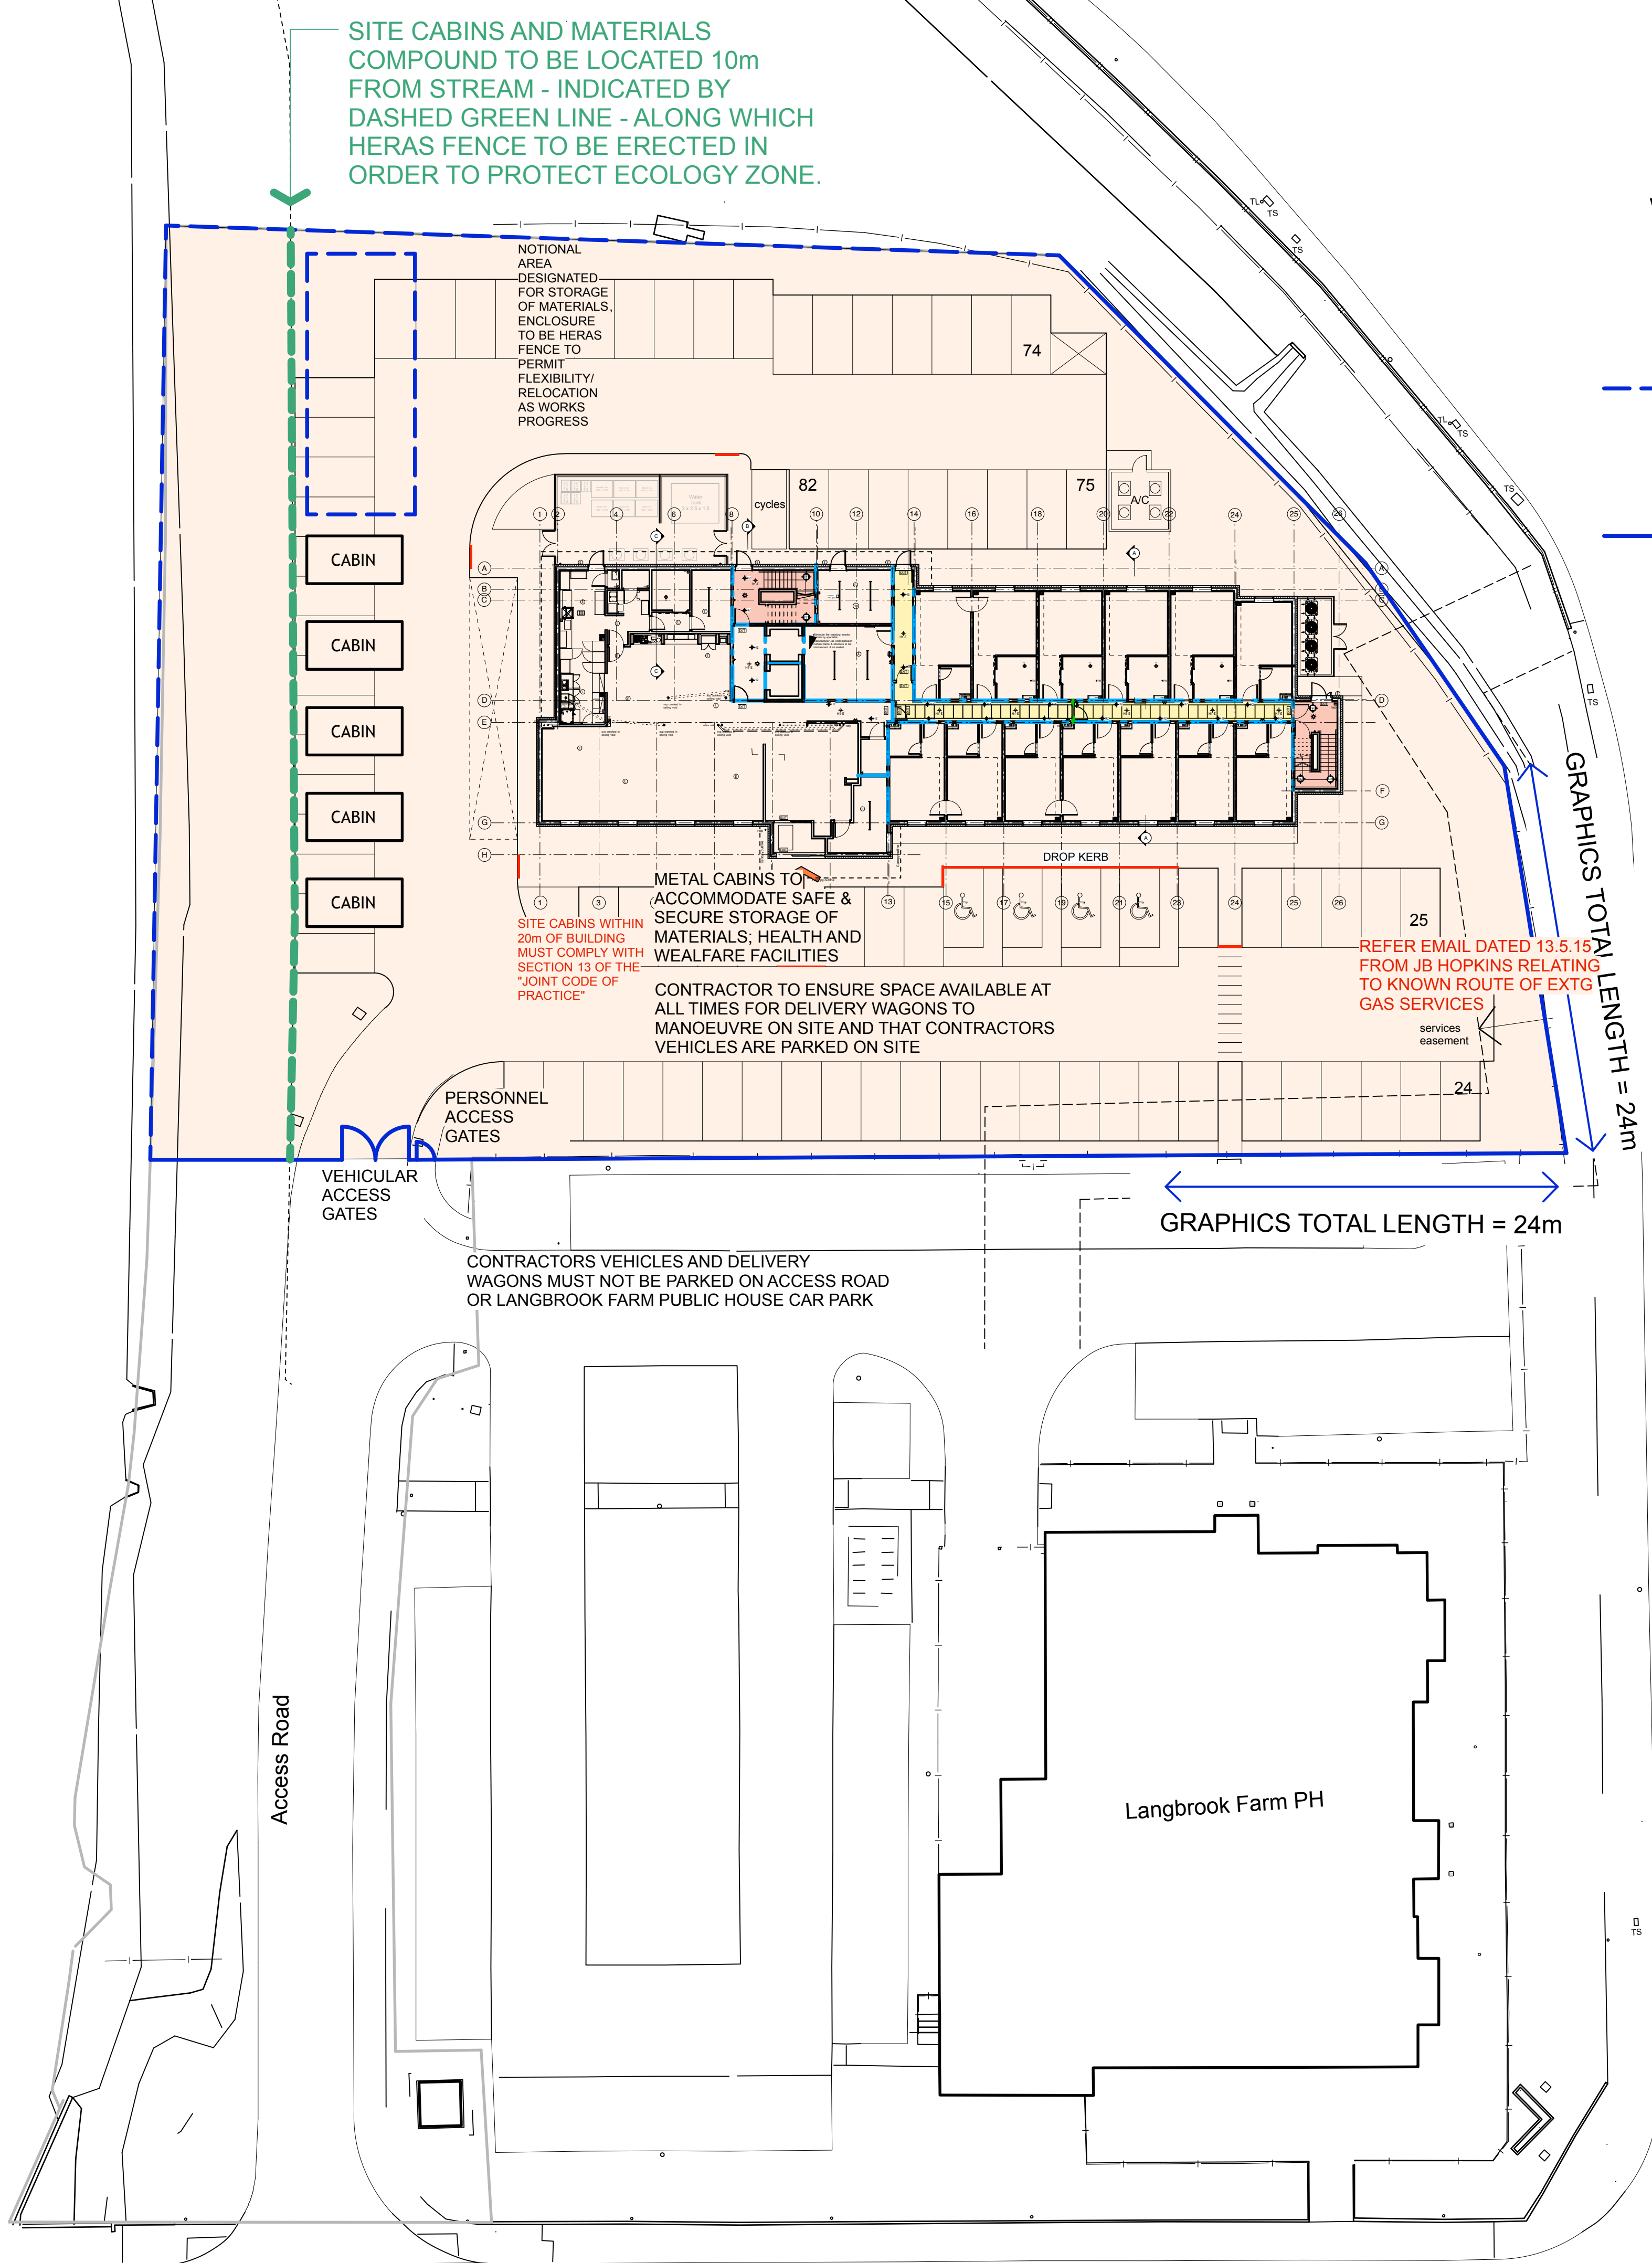

SITE CABINS AND MATERIALS
COMPOUND TO BE LOCATED 10m
FROM STREAM - INDICATED BY
DASHED GREEN LINE - ALONG WHICH
HERAS FENCE TO BE ERECTED IN
ORDER TO PROTECT ECOLOGY ZONE.

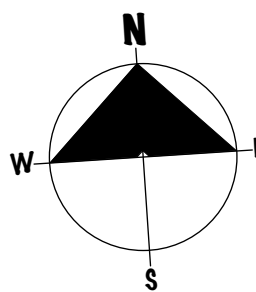

Dashed blue line indicates 2.4m Heras
style open mesh fencing to form
compound

Solid blue line indicates 2.4m high solid
ply hoarding with access gates to form
contractors compound. Hoarding to be
painted in Premier Inn purple and
graphics applied where noted

This drawing is the copyright of Axiom Architects.

The contractor is to check all site dimensions and levels before work starts. Do not scale from drawings. Notify the architect of any discrepancies. This drawing must be read with and checked against all structural and other specialist drawings, specification and bills of quantities. Notify the architect of any discrepancies. The contractor is to comply with all current British Standards and Building Regulations whether or not specifically stated on these drawings.

D	3/8/15	Heras fence noted along 10m Ecology Zone	PF
C	3/8/15	Amended to indicate Ecology Zone 10m from stream to be kept clear at all times during construction.	PF
B	27/5/15	Notes added relation Planning Conditions 12 & 14	PF
A	13/5/1	Note relating to site cabins added	PF
Rev	Date	Description	By

Brooklands Yard
Southover High Street
Leaves
East Sussex
BN7 1HU

Tel. 01273 479269
www.axiomarchitects.co.uk

Client

WHITBREAD GROUP PLC

Project

PREMIER INN HOTEL
LANGSTONE ROAD
HAVANT, PO9 1SA

Drawing

SITE SET UP

Scale	Status	Date	Drawn	Checked
1:250 @ A1	CONSTRUCTION	16.03.14		

Drawing No.	Revision
-------------	----------

3654/104

D

File Name: 3654-104D Site Set Up.vwx