
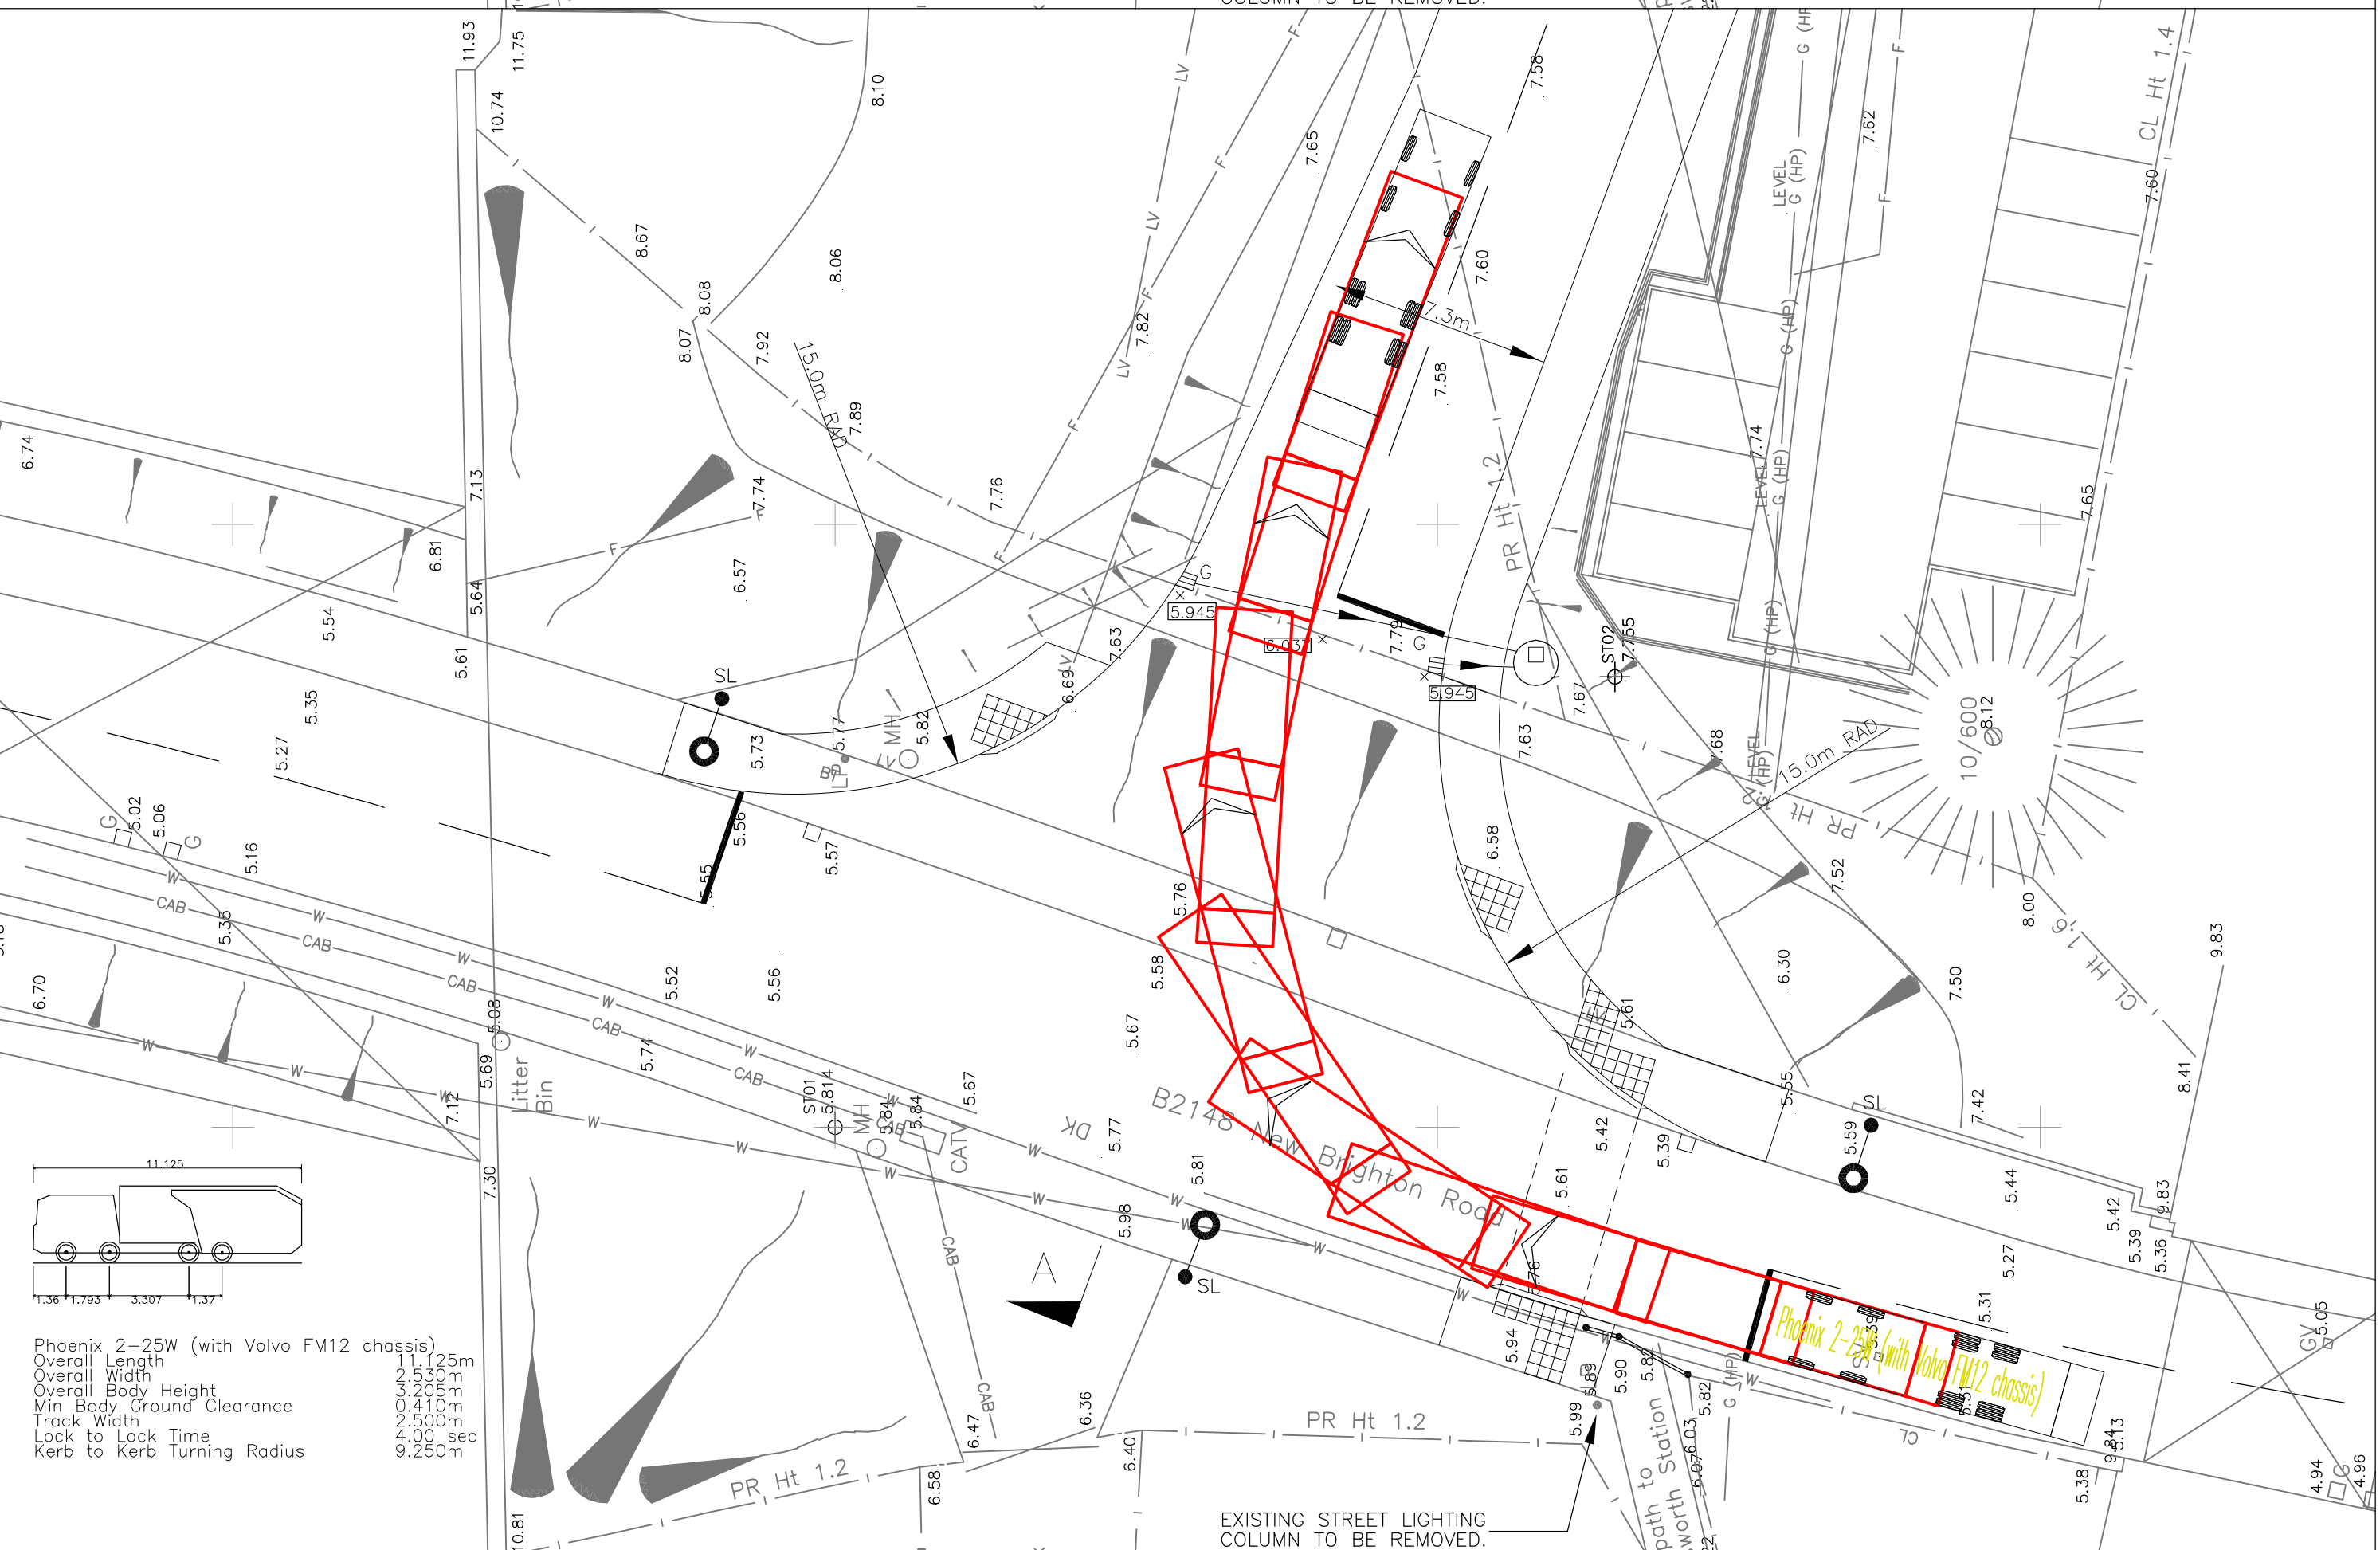
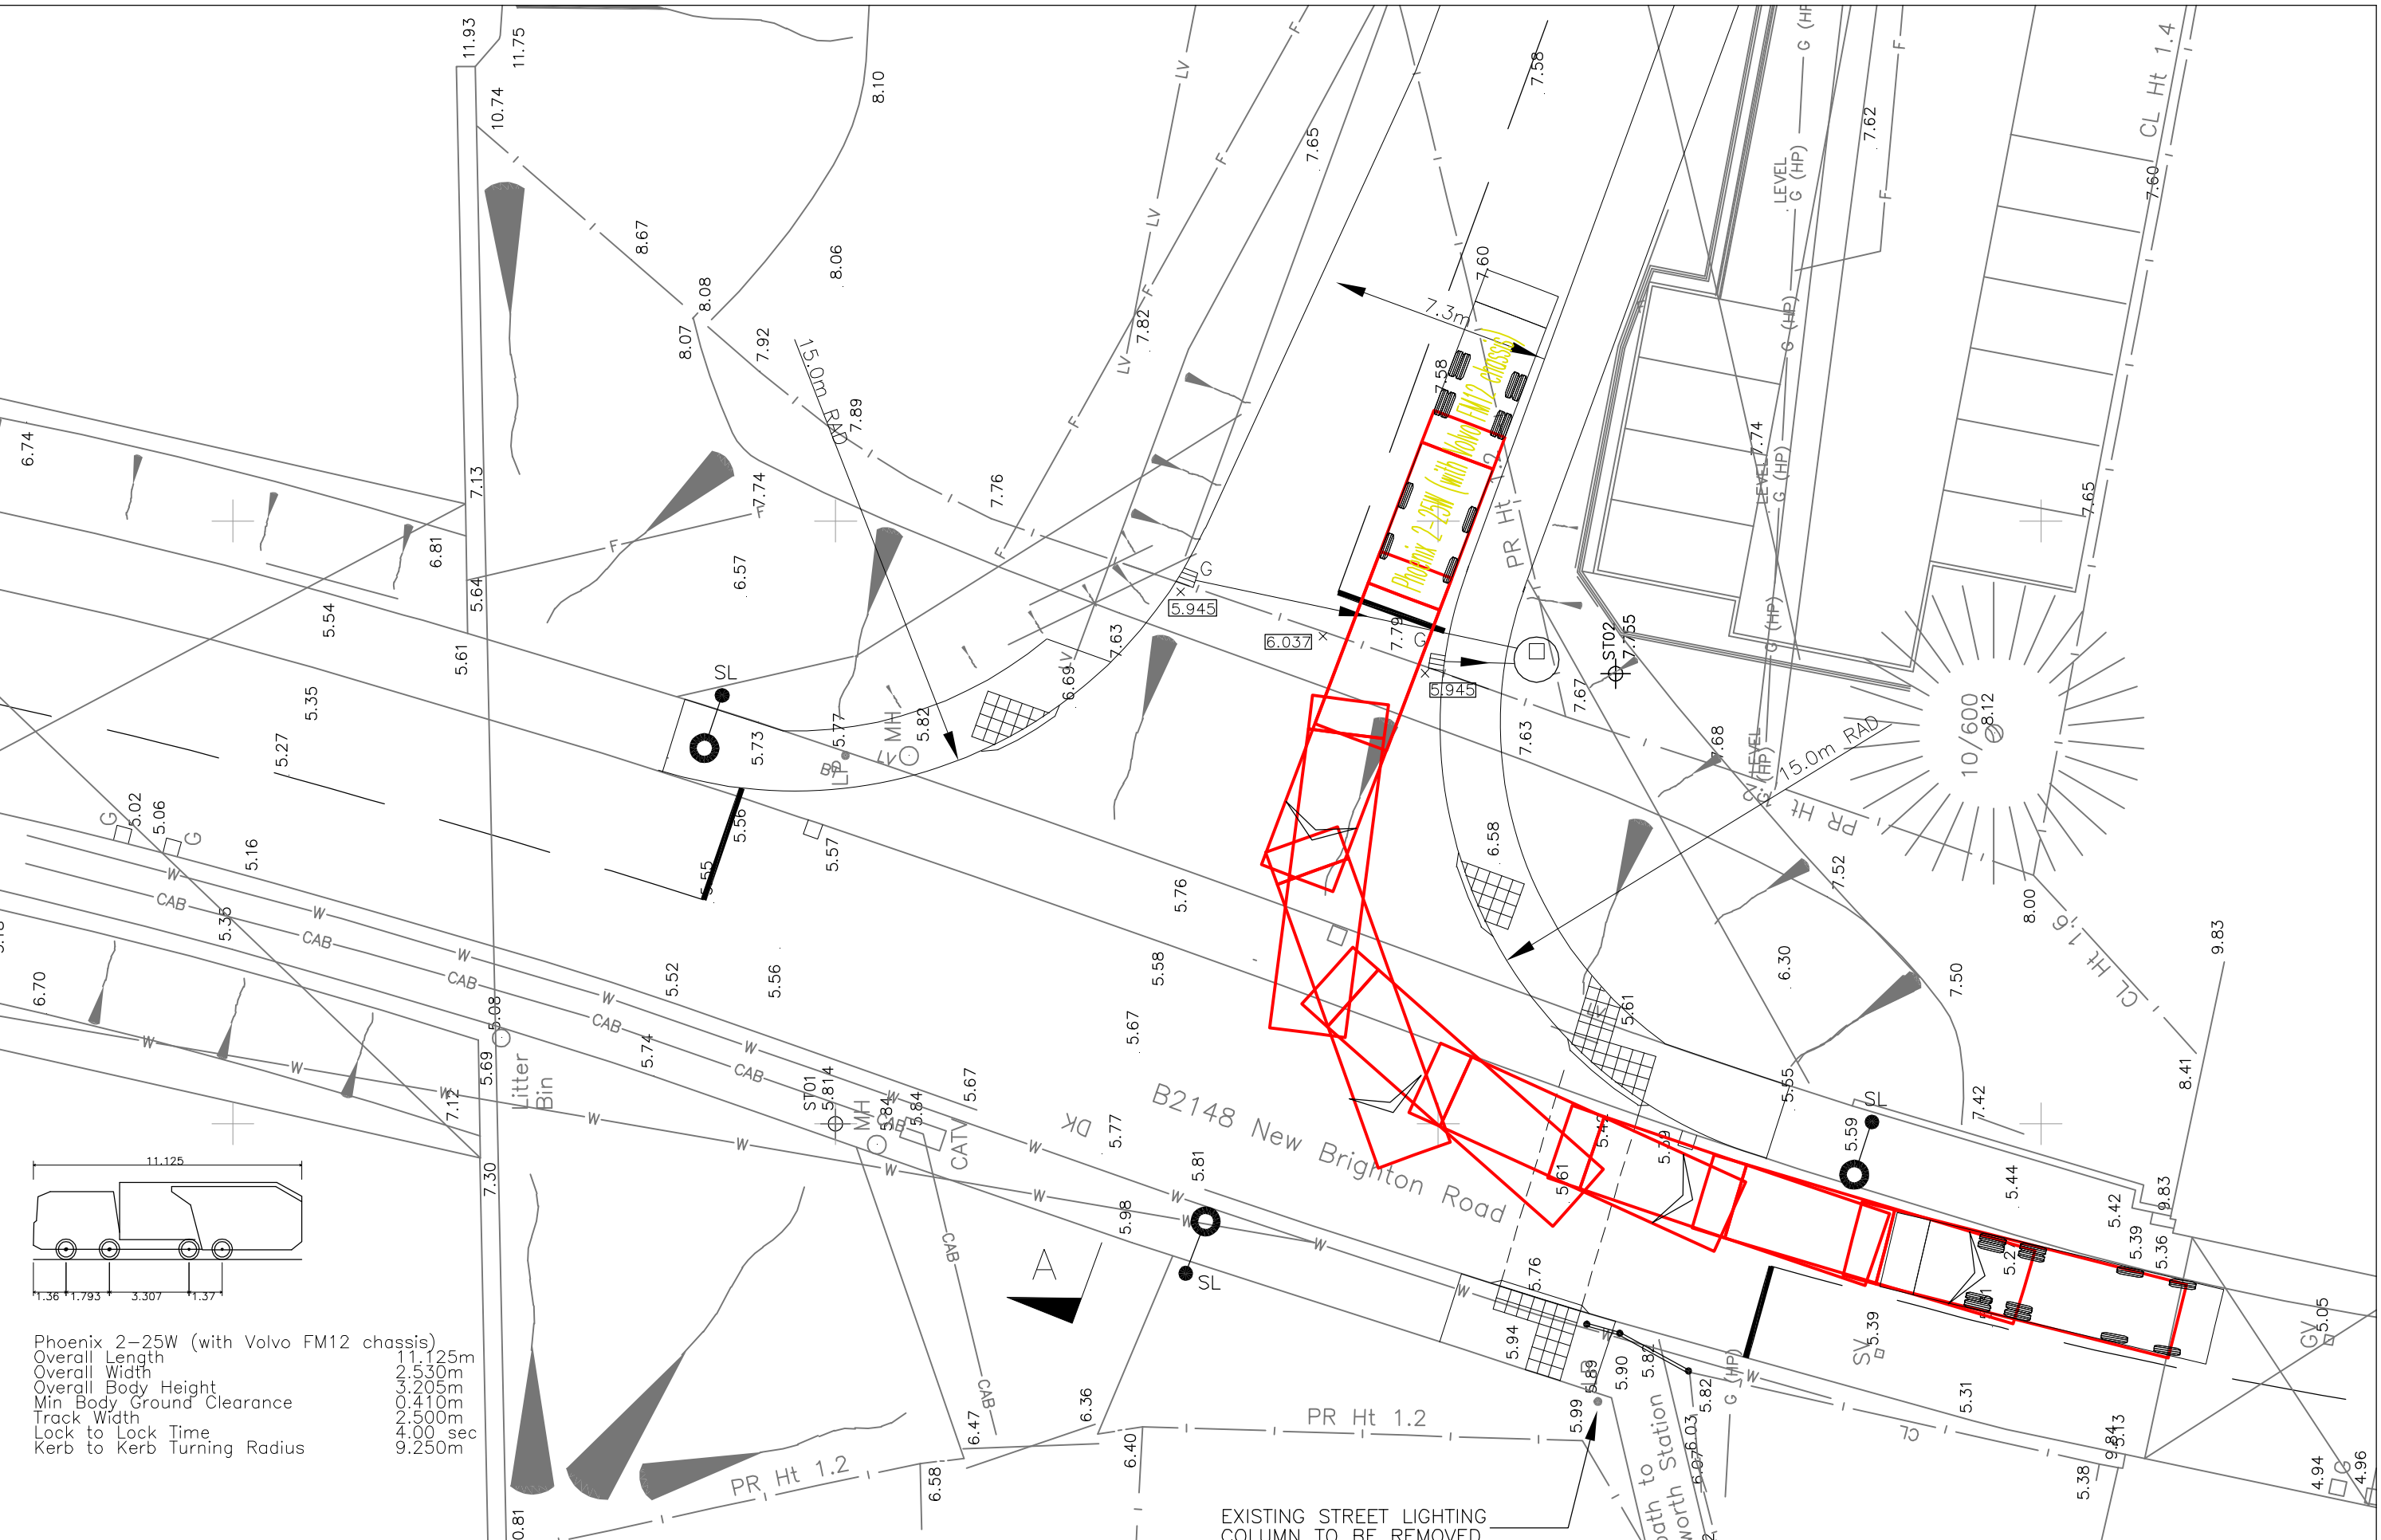
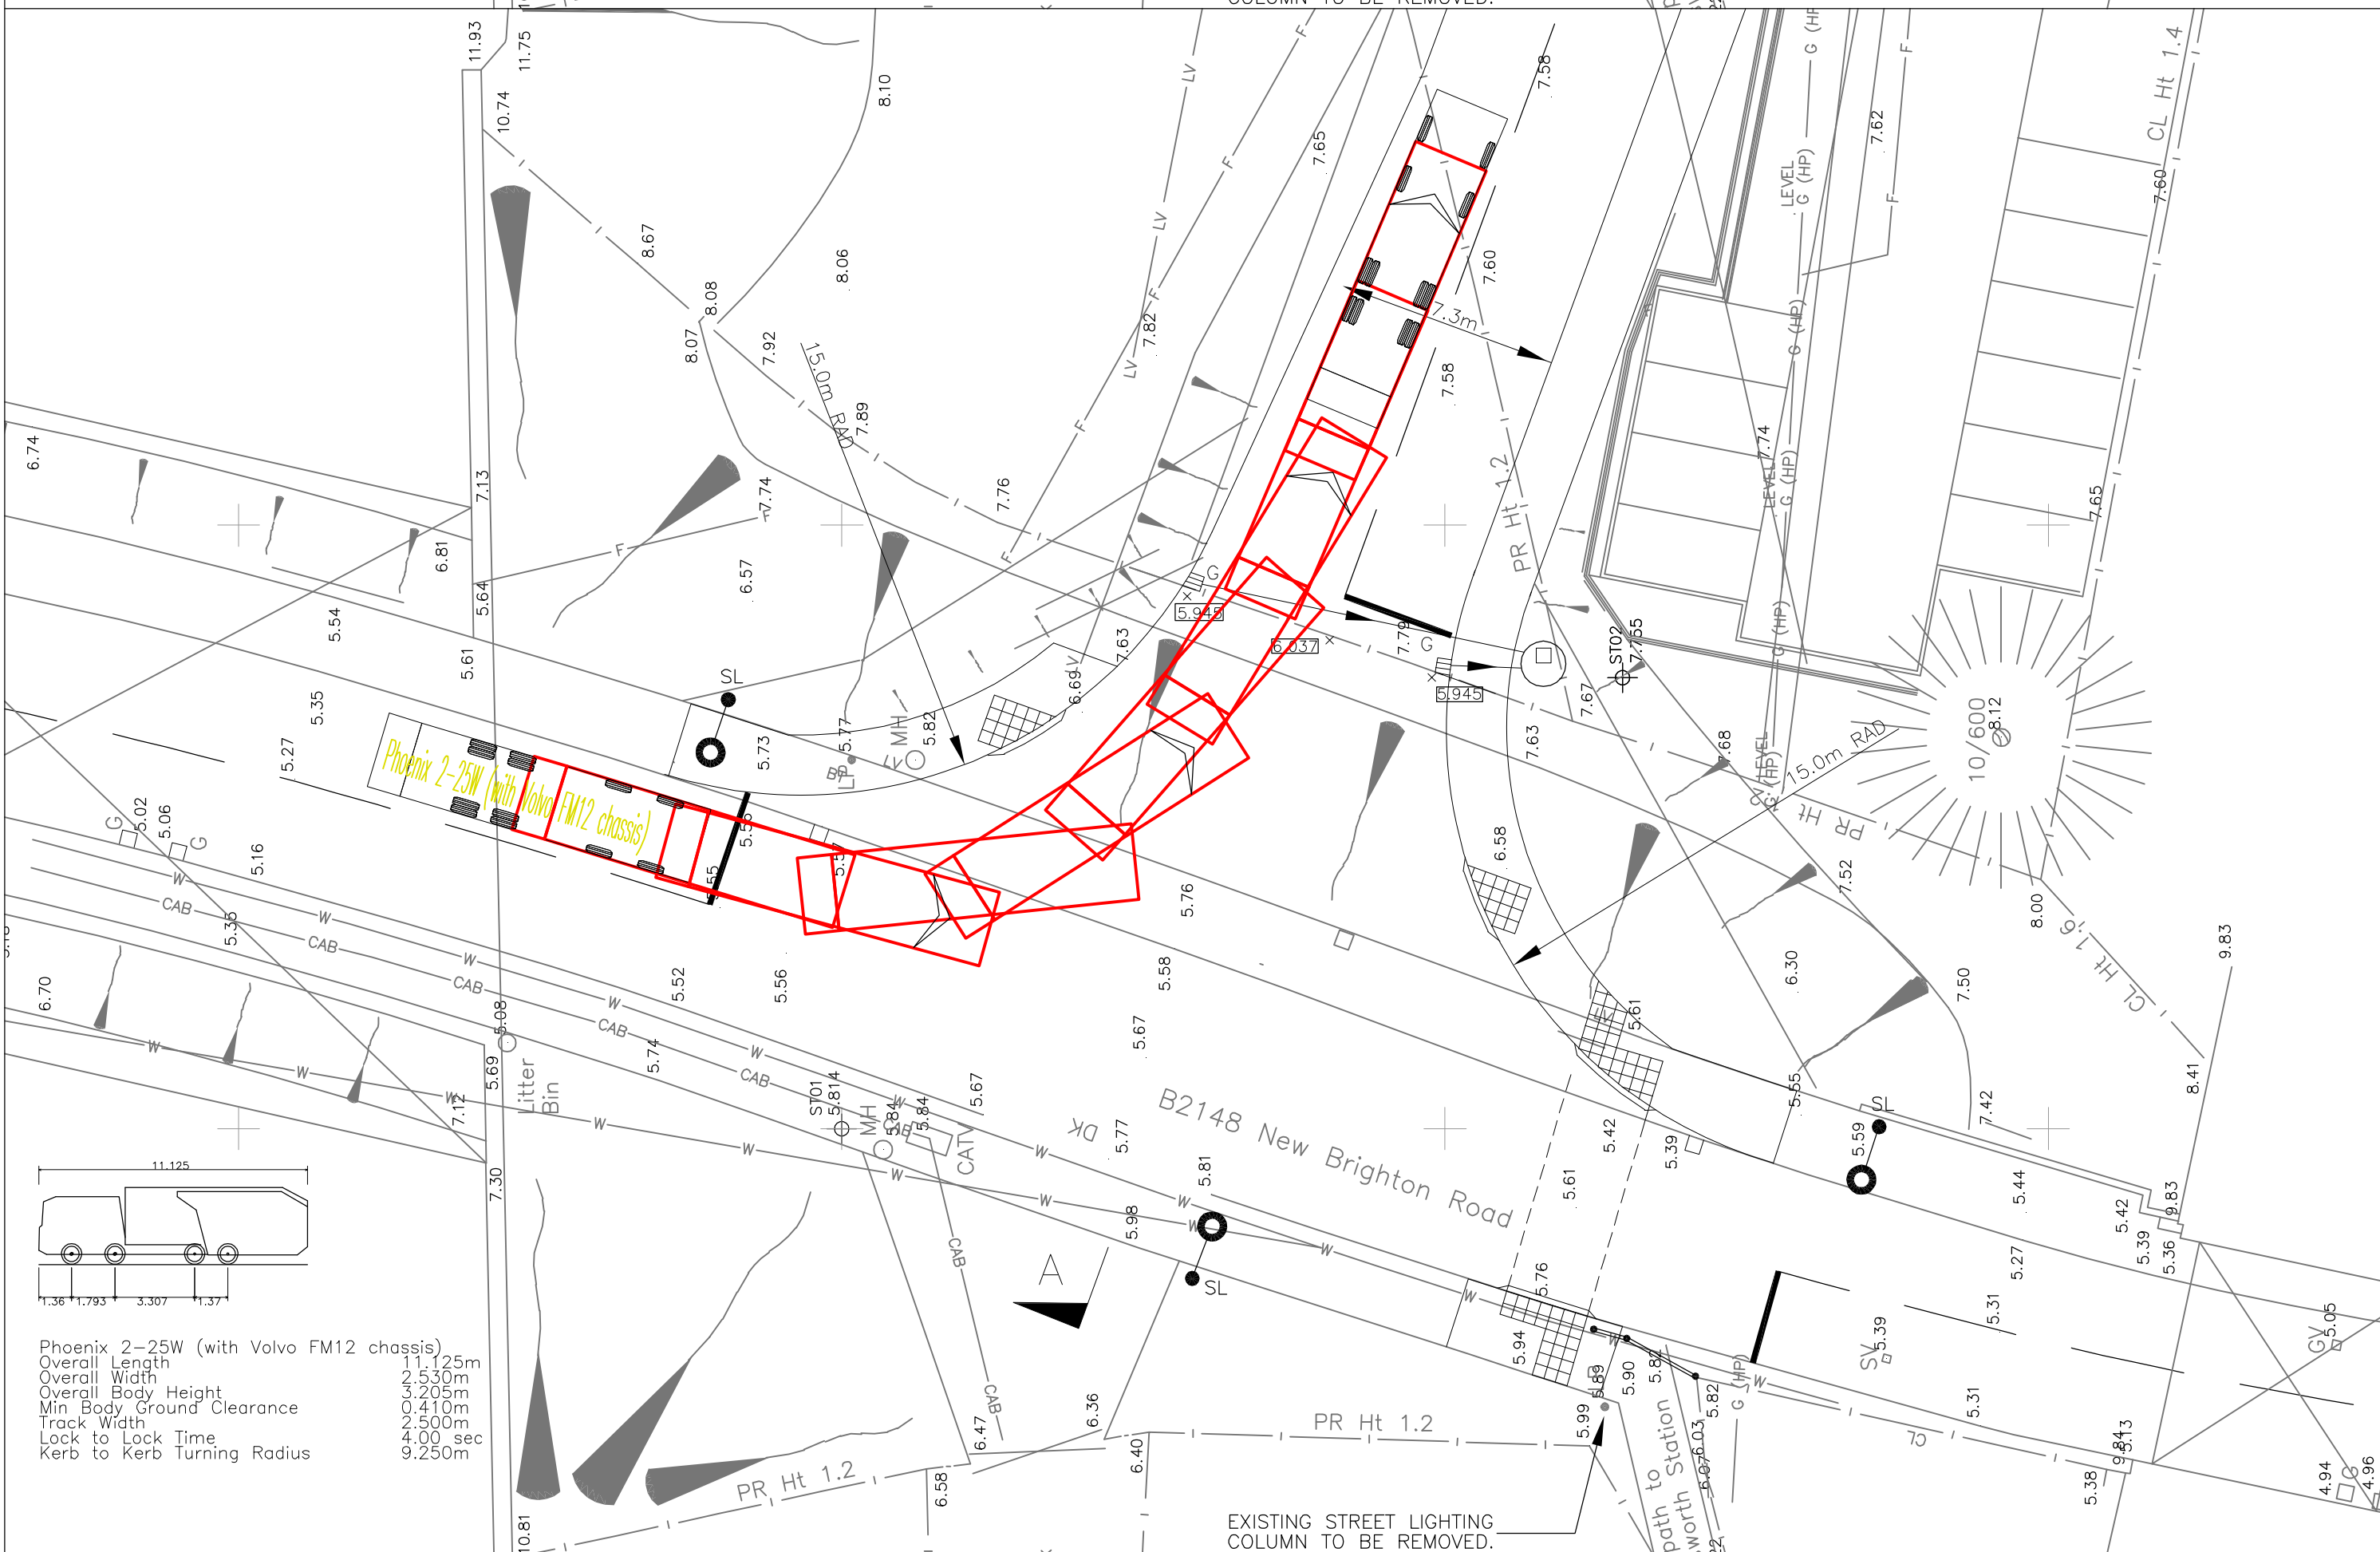


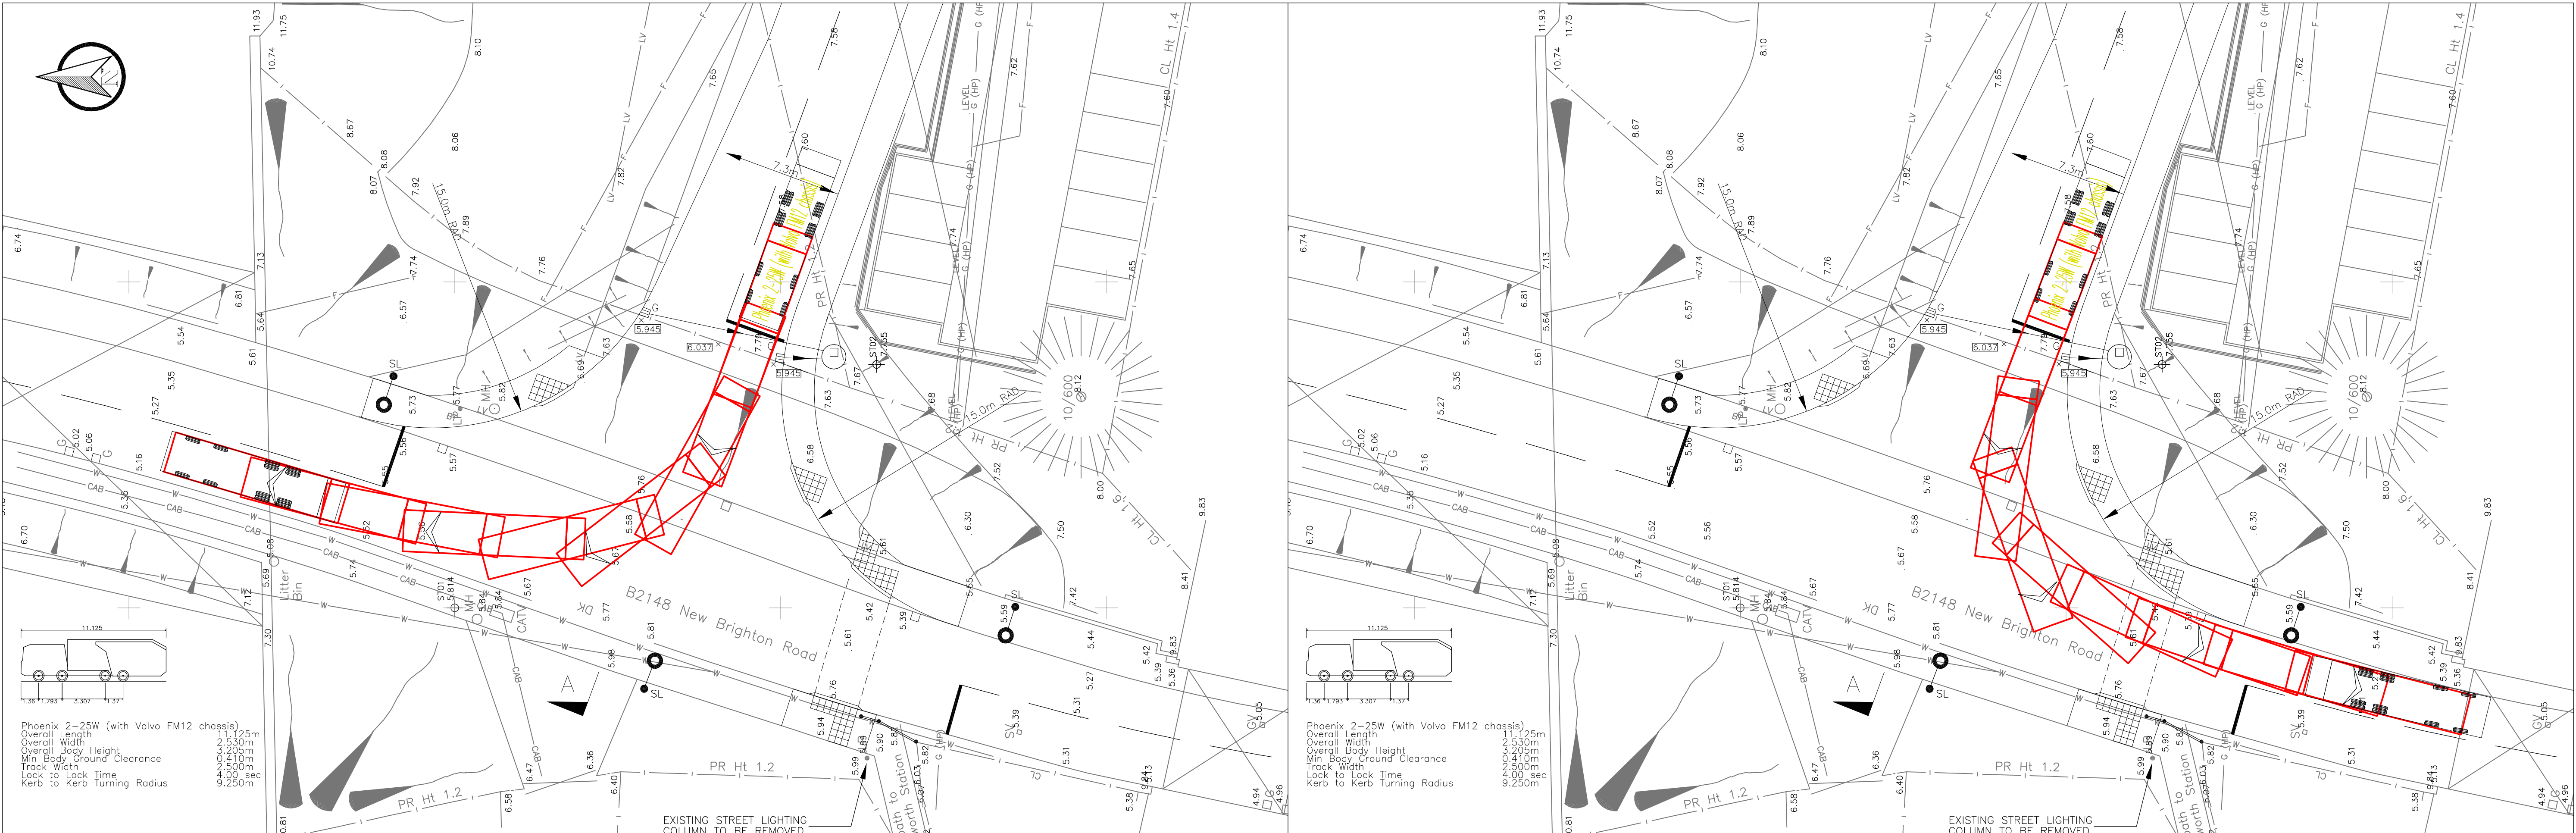

						CLIENT	HIGHGLADE PROPERTIES	RPF ASSOCIATES	DRAWN JEMR	CAD JEMR	CHECKED JEMR	APPROVED PSF	SCHEME INTERBRIDGES, EMSWORTH PROPOSED ACCESS				DRAWING TITLE 11.2m REFUGE VEHICLE SWEEP PATH	
A	DETAILED S278 SUBMISSION					06.05.09	JEMR	PSF	PSF	