


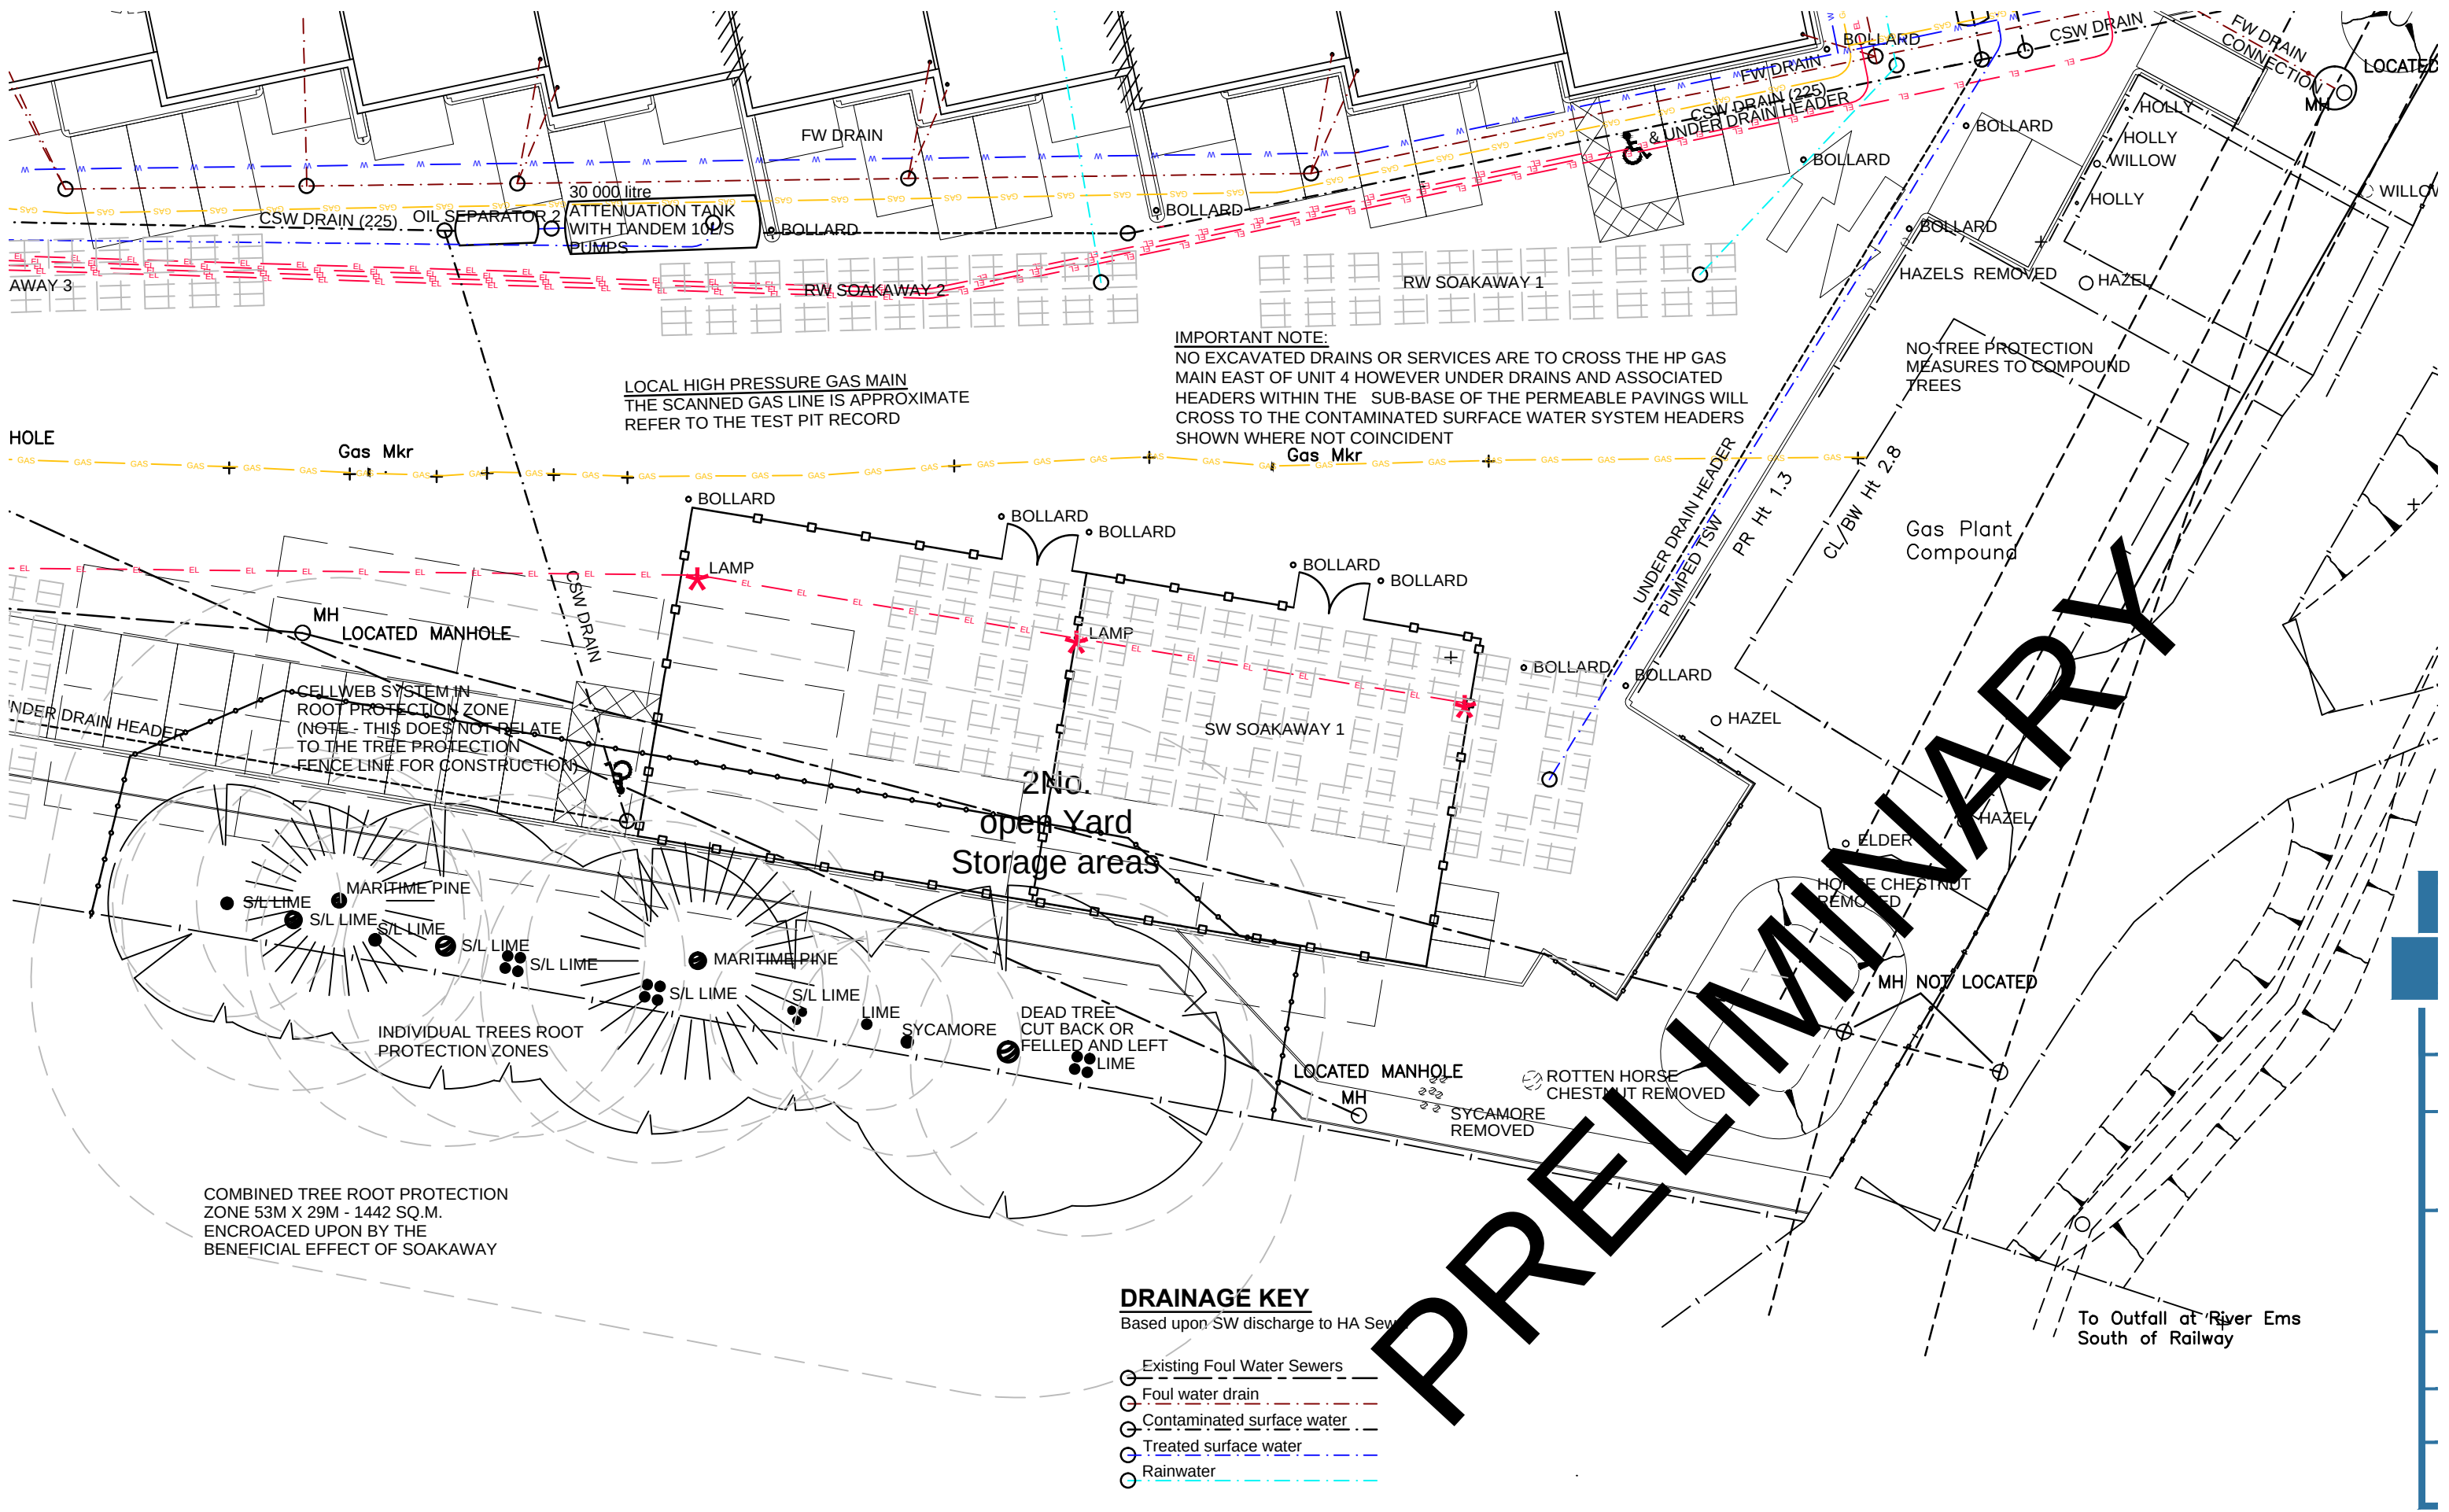

- DRAINAGE KEY**
Based upon SW discharge to HA Sewer
- Existing Foul Water Sewers
 - Foul water drain
 - Contaminated surface water
 - Treated surface water
 - Rainwater

PRELIMINARY