

Industrial Estate

BERRY DRIVE

ELECTRA AVENUE

HAMBLETON ROAD

FENNEL CLOSE

SILVERTHORPE ROAD

Sign omitted.

McDonald's Directional Left Parking Sign

Sign omitted.

Sign omitted.



All Directional Signs to be:
Depth 120mm
Width 900mm
Height 2100mm

Notes:
All drawings to be read in conjunction with all other drawings as noted on issue sheet.

Key:

Demise Boundary.

Remise signage locations:

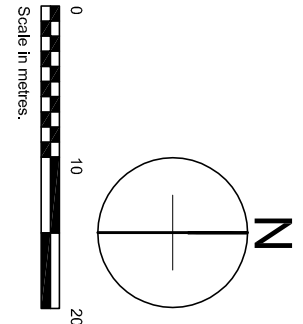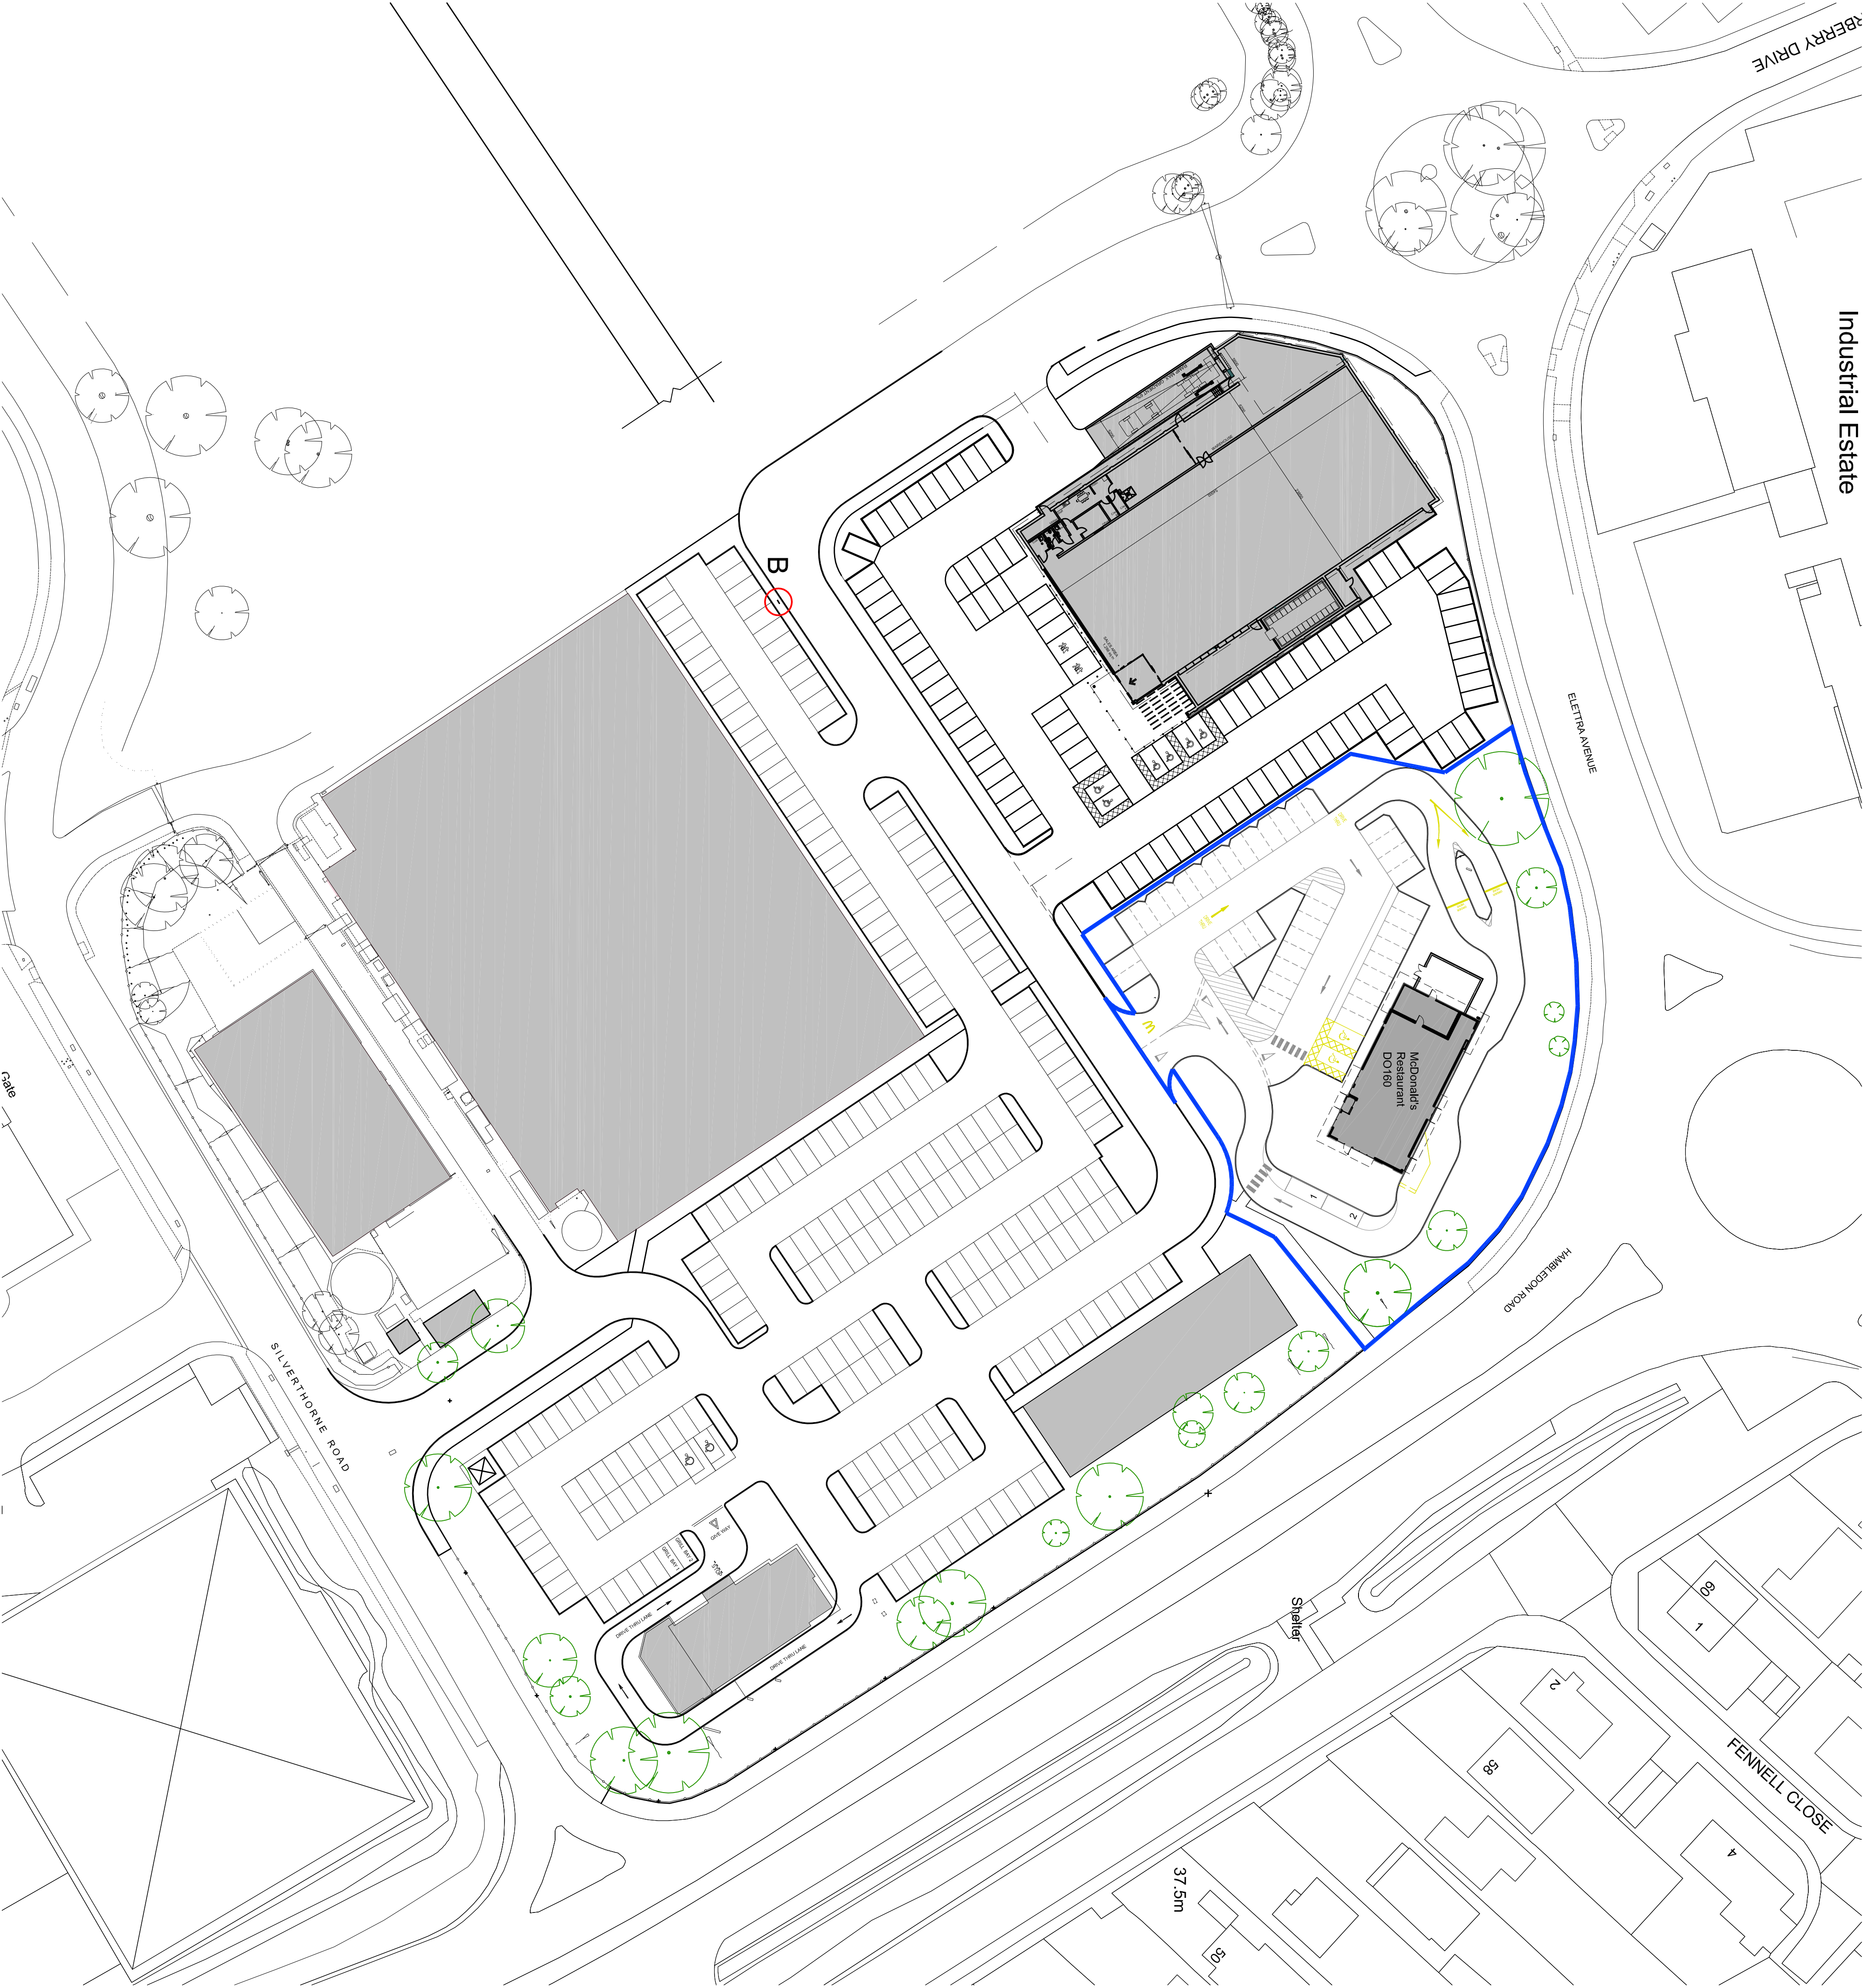

DO160



© Copyright McDonald's Restaurants & Scup Architects